

NOTES:

1. This drawing is to be read in conjunction with all relevant contract documentation from the design team, with any conflicting information to be brought to the attention of PolarDesign Architecture in writing before commencing on site.
2. The contractor is to check and verify all levels and dimensions before construction. Any discrepancies are to be brought to the attention of PolarDesign Architecture
3. All dimensions in mm, unless otherwise stated.
4. All sub base and concrete design and specification to engineer's details. All diagrams provided here are purely indicative.
5. Waterproofing of any element to be specified by others.
6. All proprietary products shall be installed in accordance with manufacturers written instructions.

Materials Schedule

- ①
- ②
- ③
- ④
- ⑤
- ⑥

Project :


Removal of existing conservatory and erection single storey side and rear extension at 12 Millfield Drive, Northfleet, Gravesend, Kent DA11 8BH

TITLE

Existing Plans and Elevations

CLIENT

DRAWN BY Ivar Selter	CHECKED BY PD	DATE 16/09/2022
SCALE (@ A1) As indicated	PROJECT NUMBER 12MILLFIELD/022	
DRAWING NUMBER 101		REV

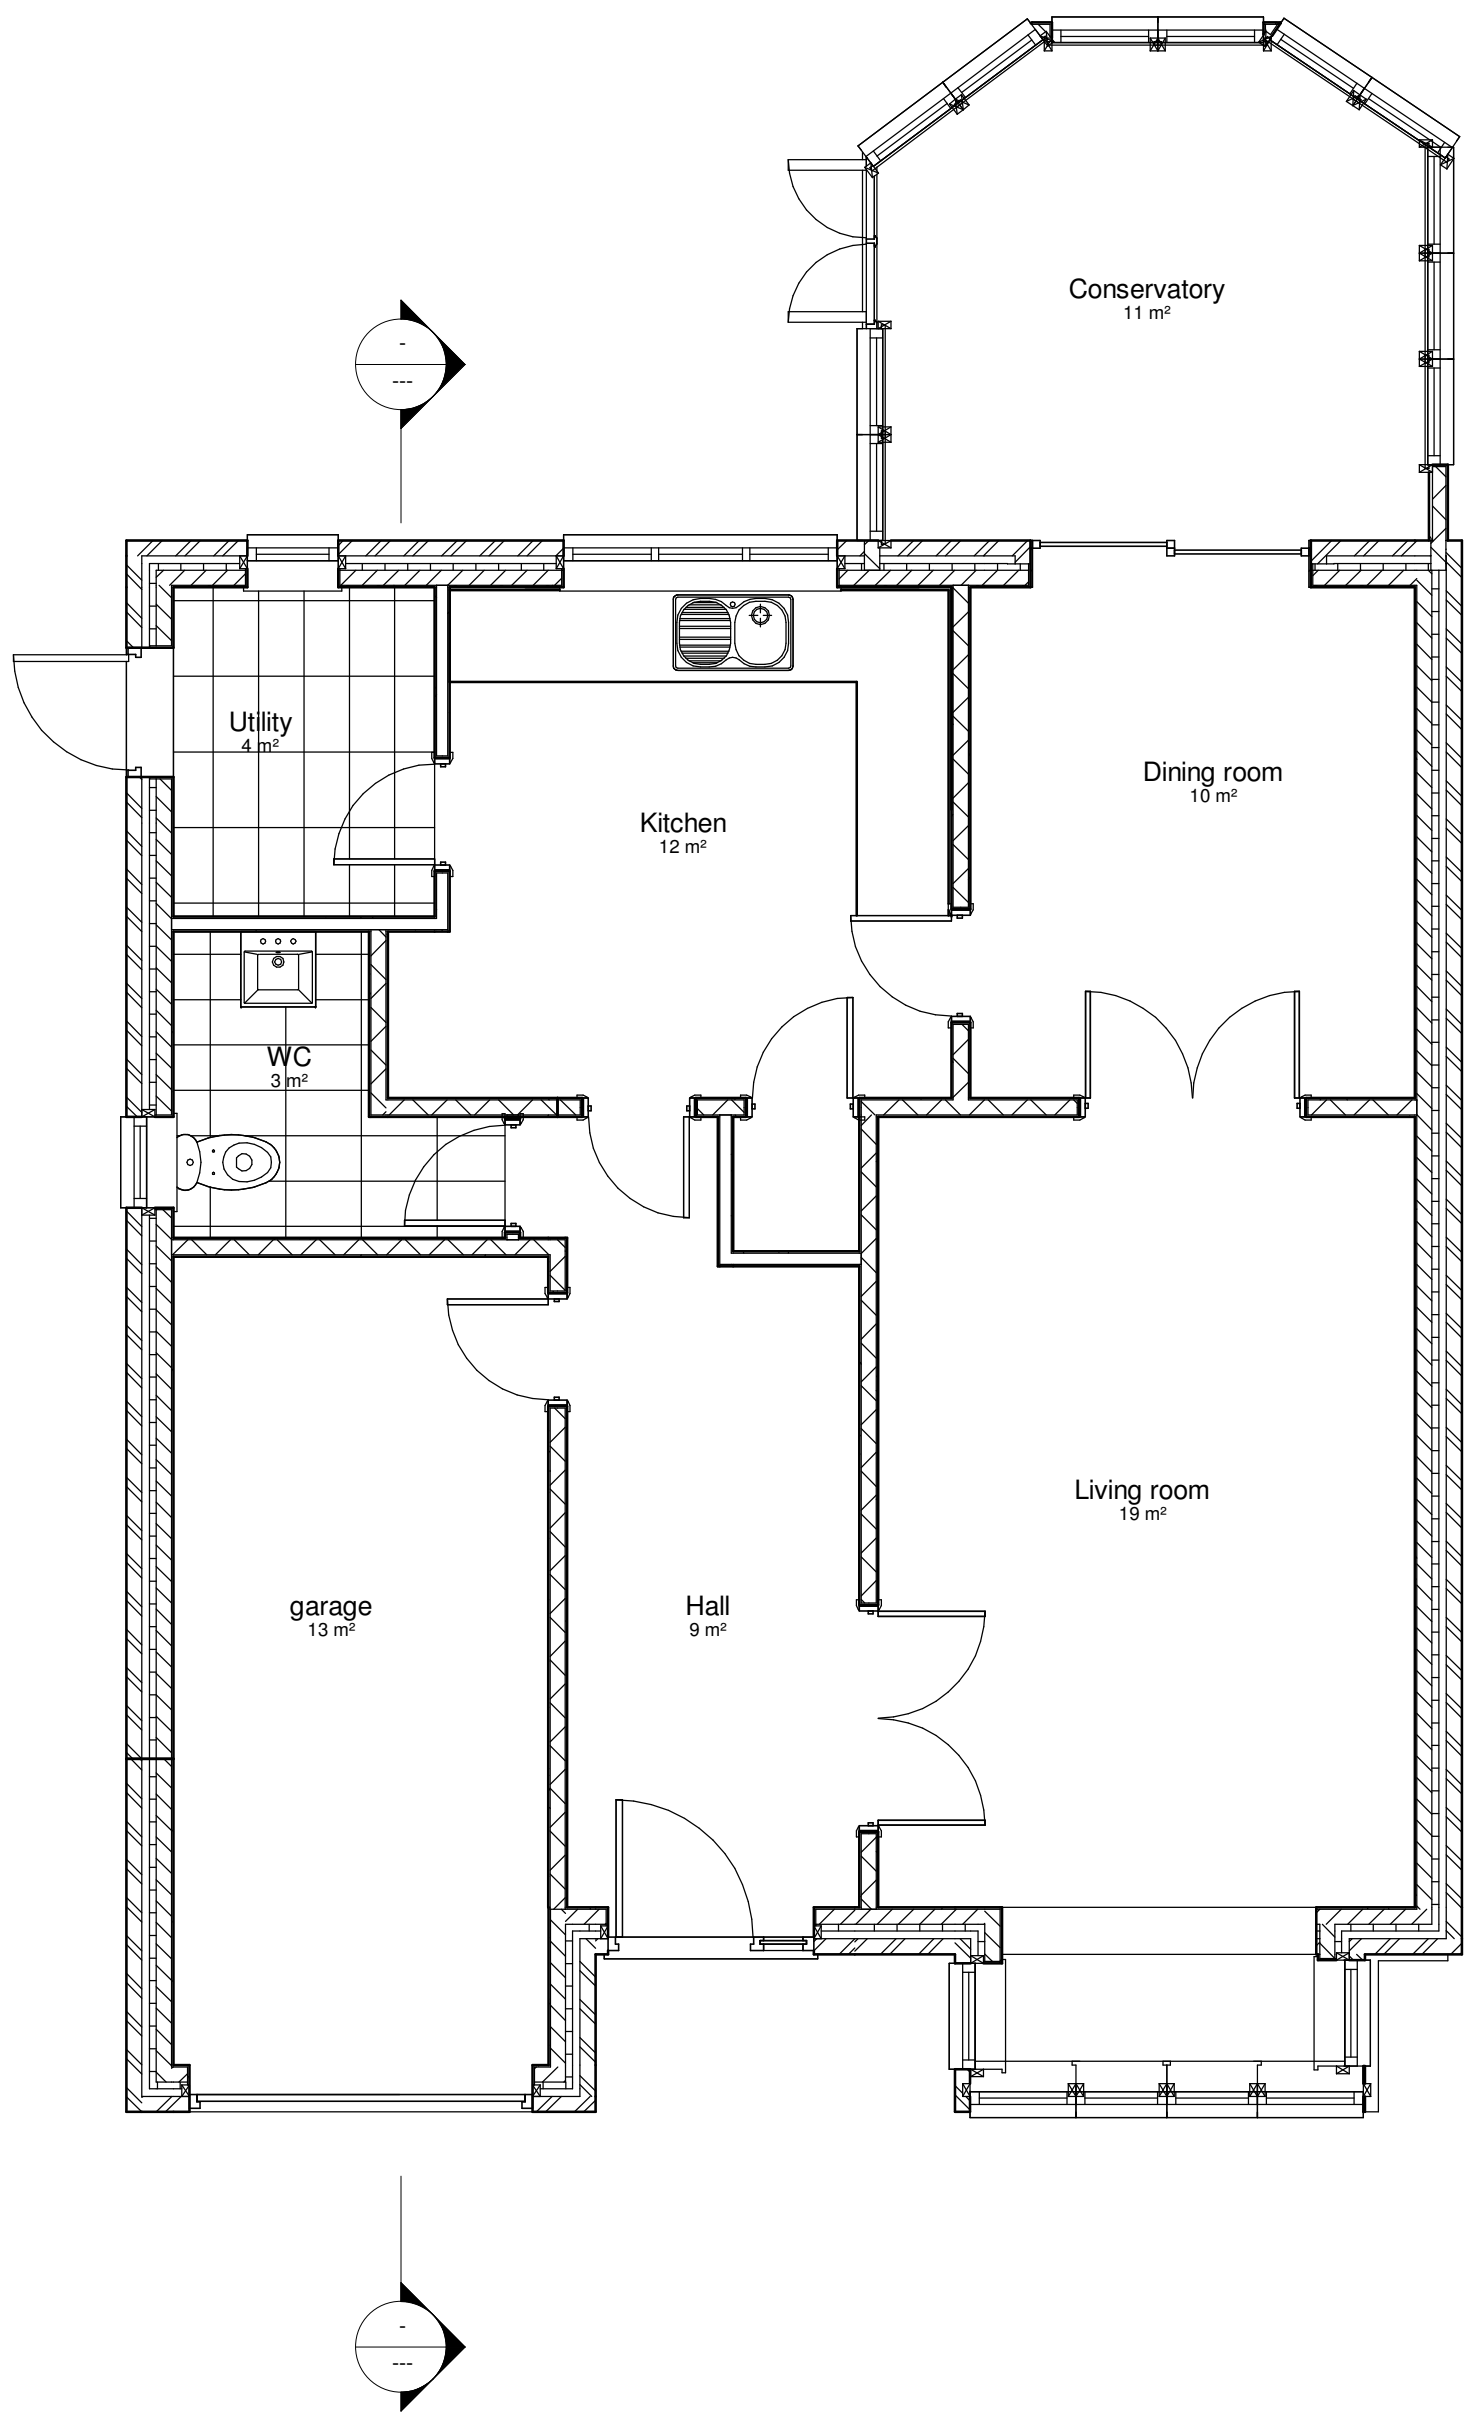


1 00 Existing Ground Floor
1 : 50



4 Existing Front Elevation
1 : 100





EXISTING REAR VIEW

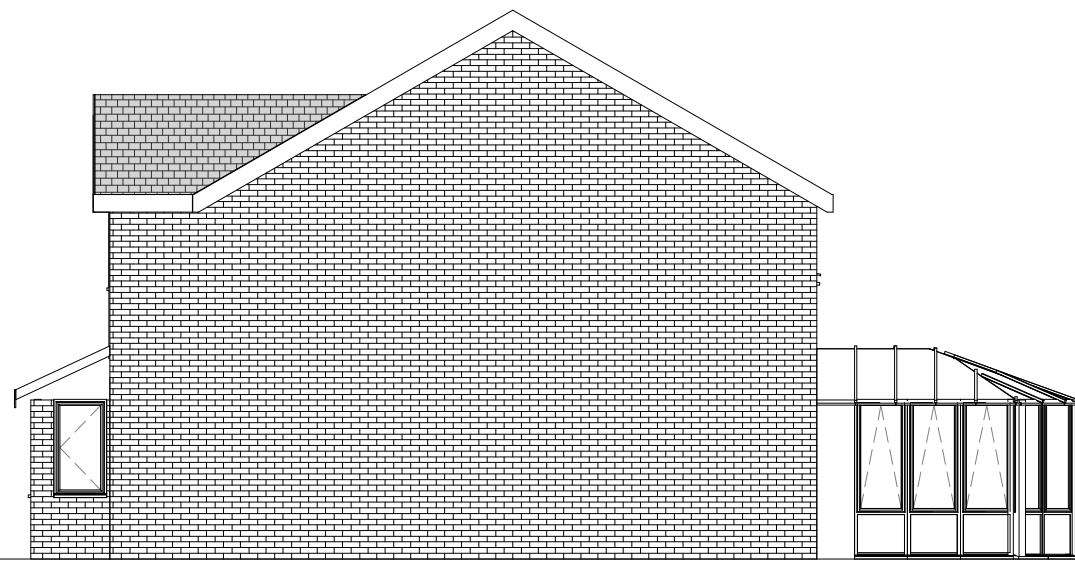


6 Existing flank Elevation
1 : 100



7 Existing West Elevation
1 : 100

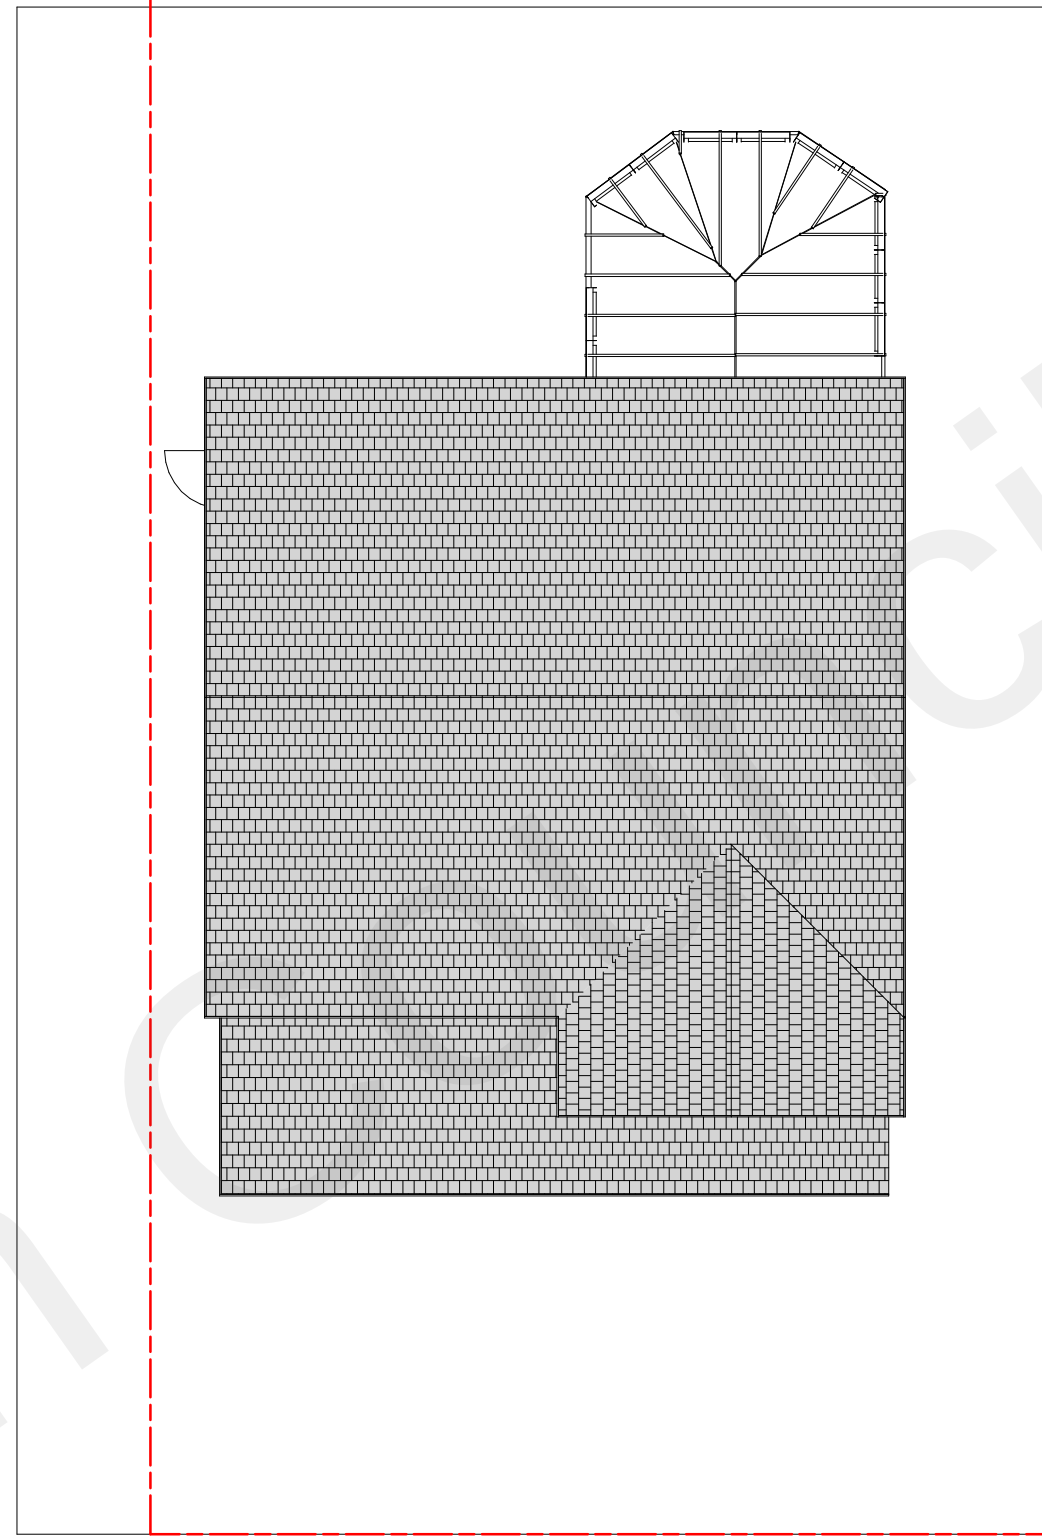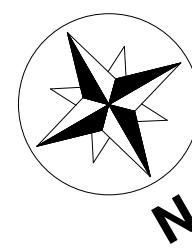


3 Roof plan
1 : 100

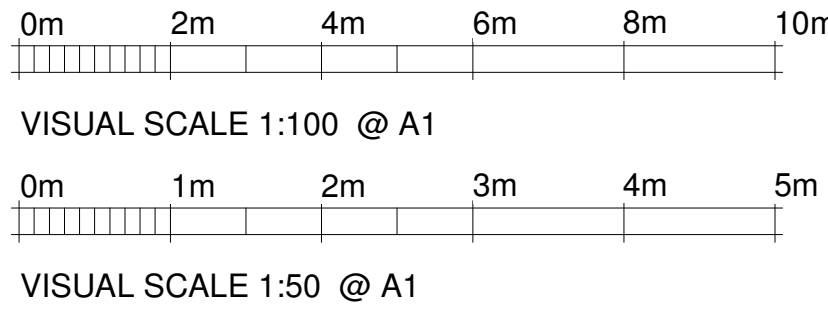

02 Existing Wall Plate
4800

01 Existing First Floor
2650

00 Existing Ground Floor
0

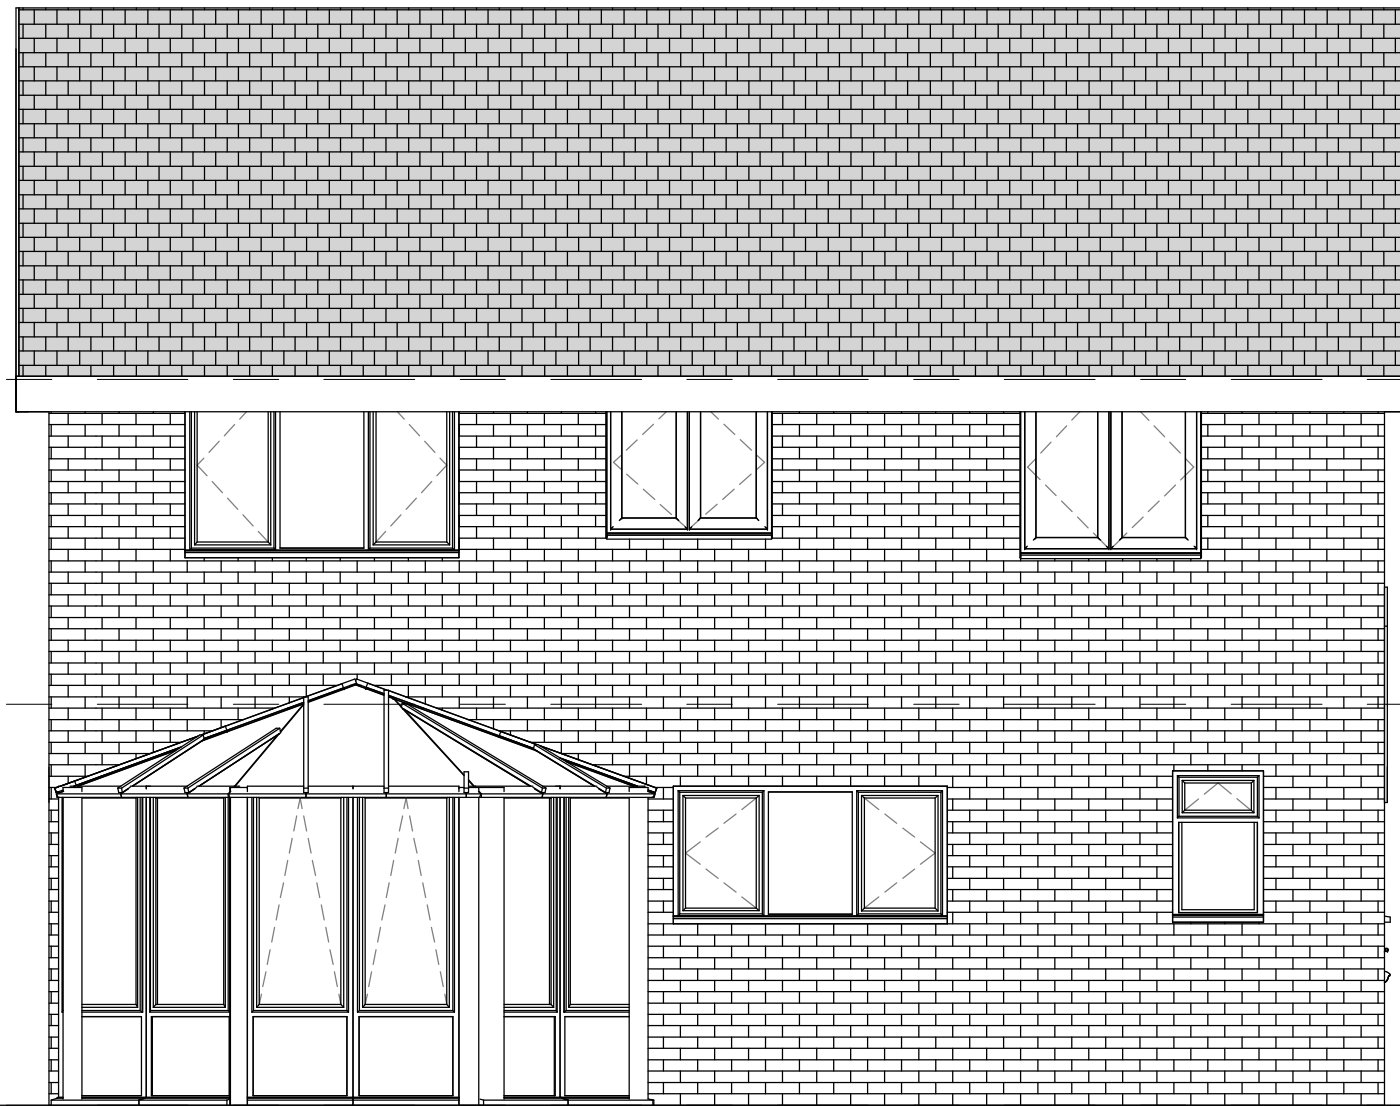

5 Existing Rear Elevation
1 : 50