


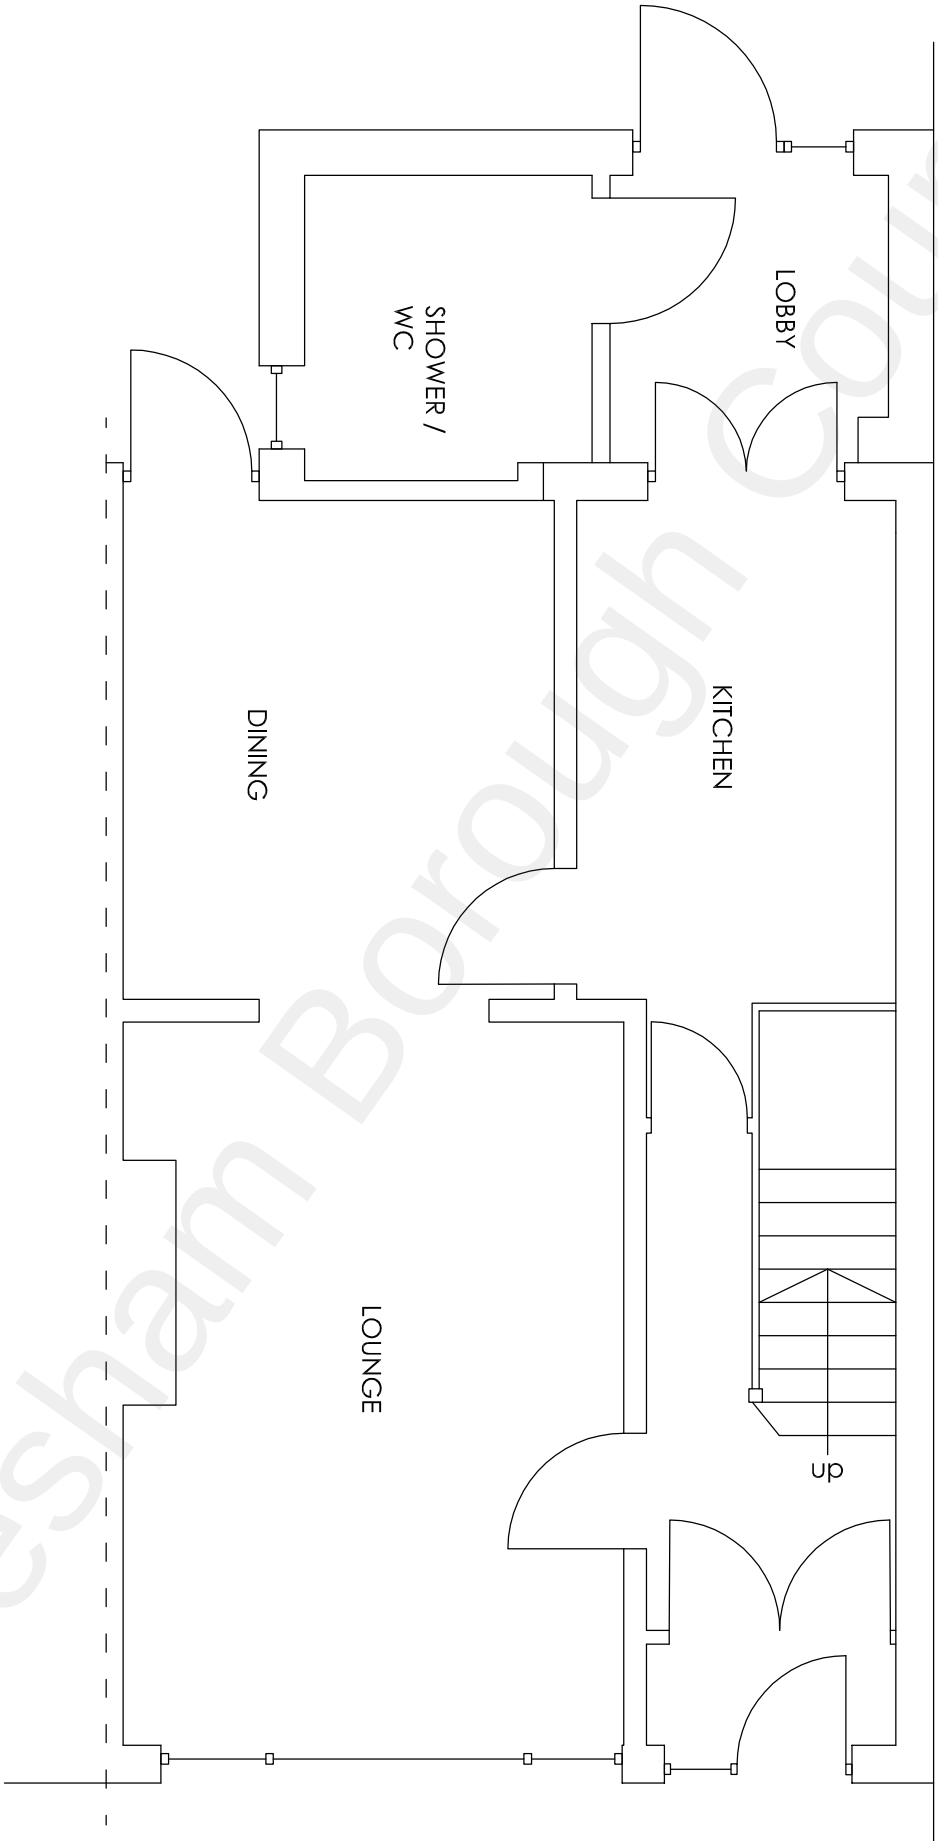

Project		Mr J Dosangh 2 Beaumont Drive Gravesend Kent		Floor Plans	
Drawing Title		Ground Floor Plan		Rev	
		Description		Date	
H Channa		Picarroons Maidstone Road Platt Kent TN15 8LB		Drawn HC	
Tel: 07828277909 E-mail: hbechanna@tiscali.co.uk		May 22		Scale 1:50	
				Drawing No. 2BD/A3/01	