




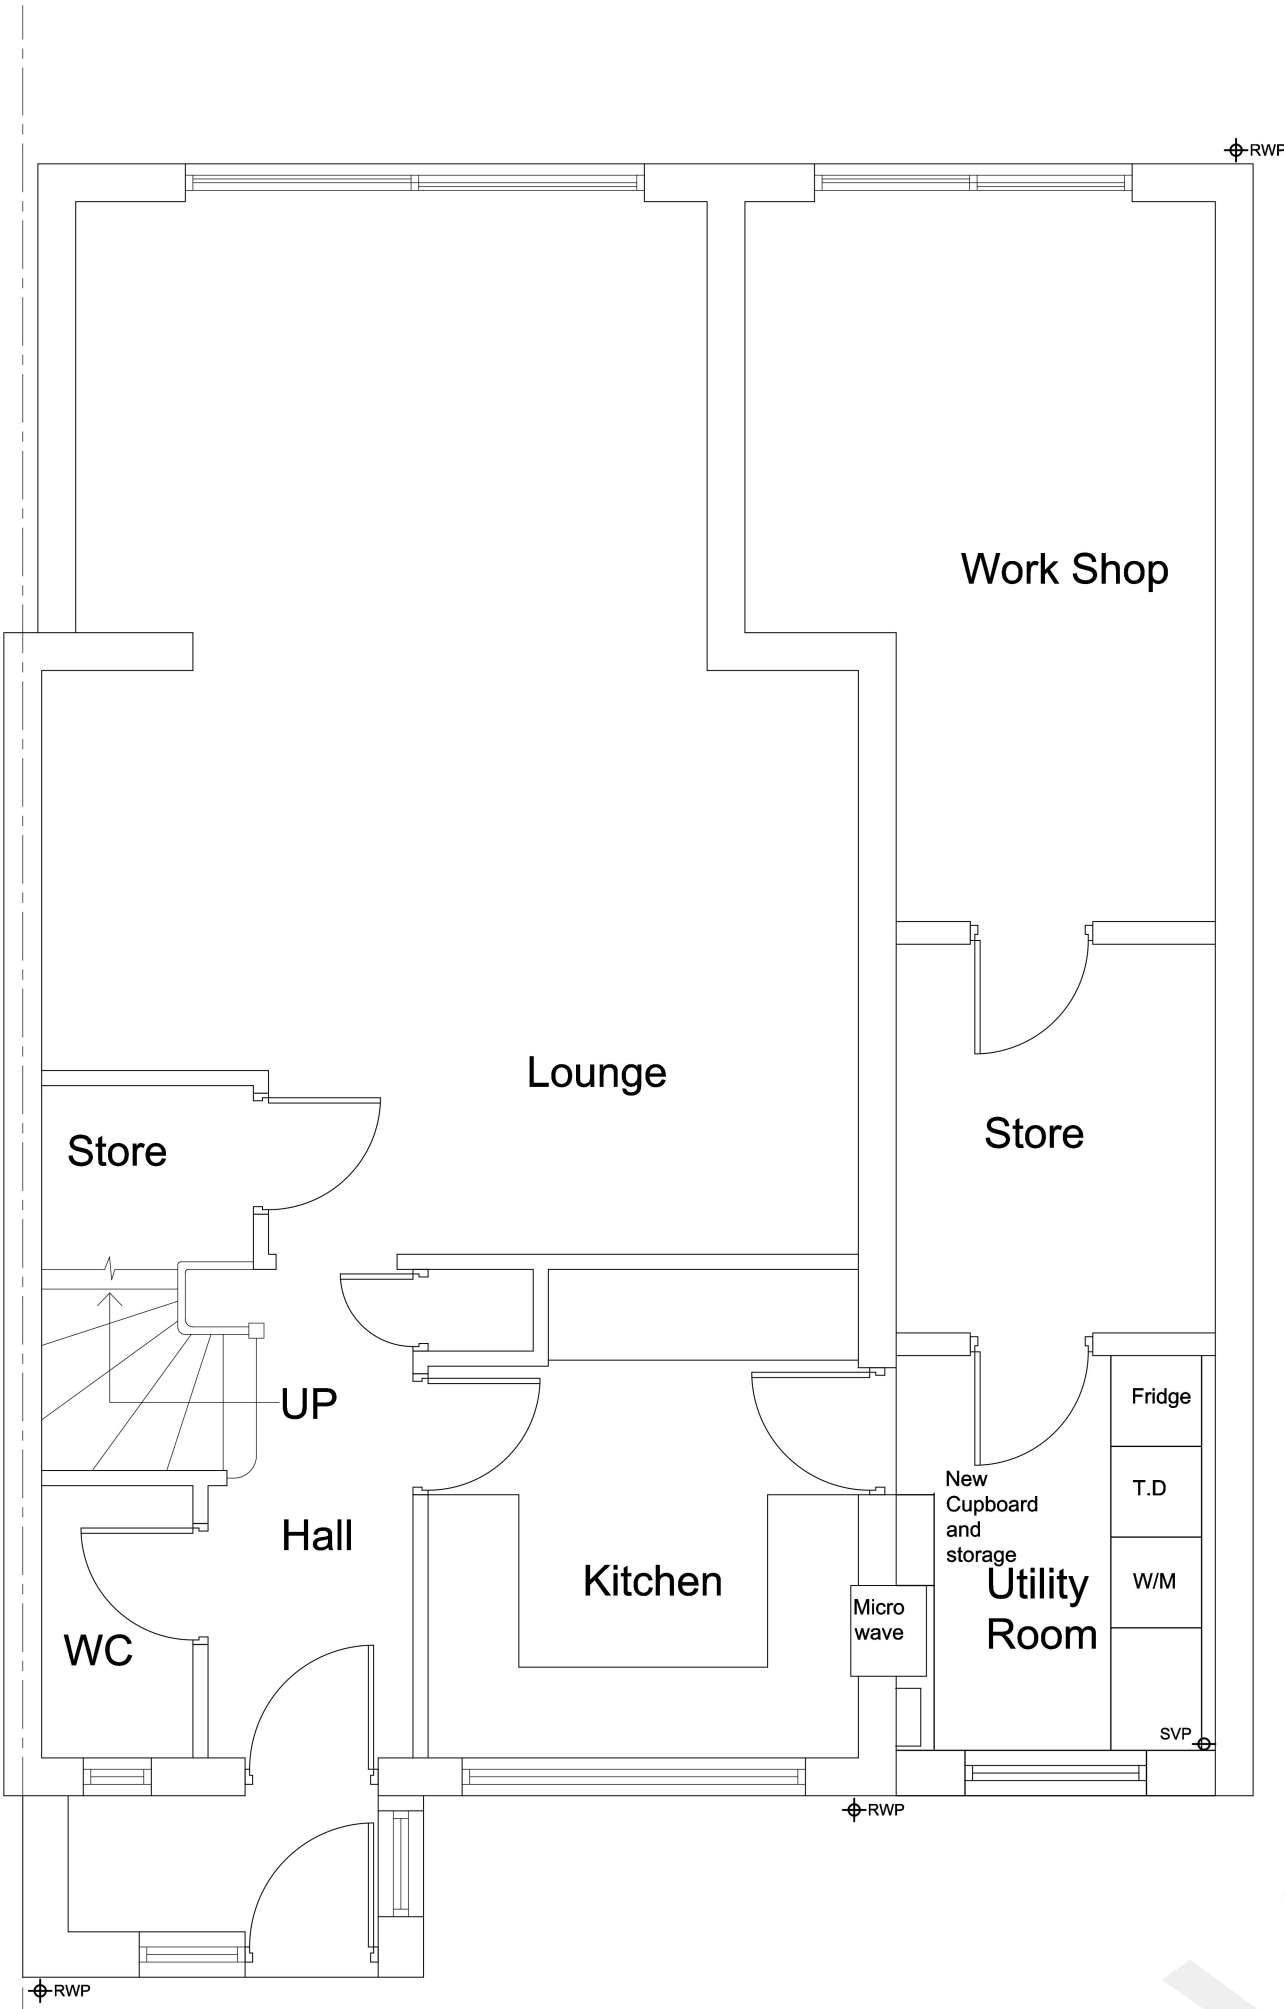

Proposed Ground Floor Plan

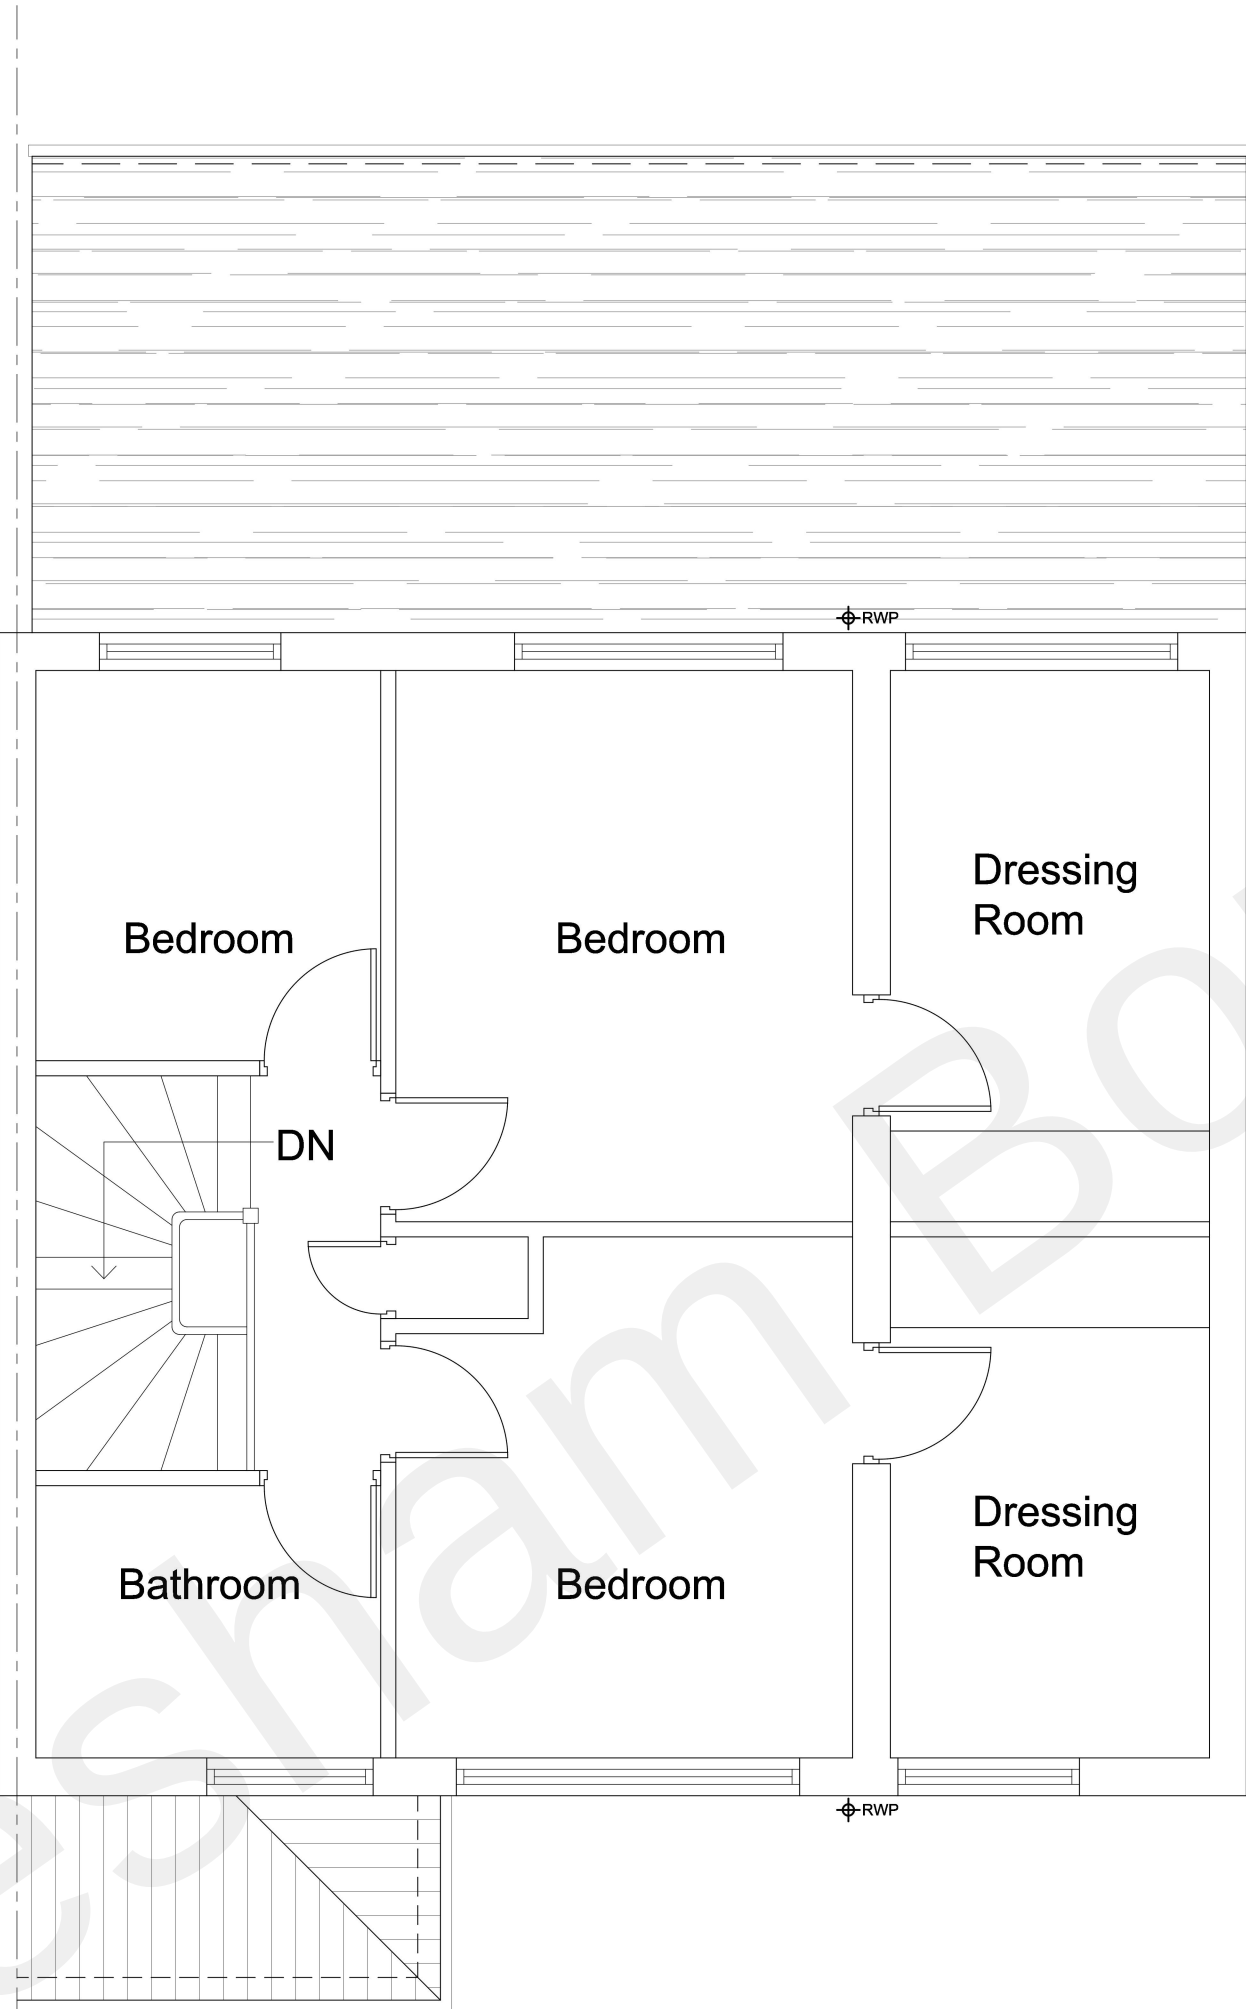

Proposed First Floor Plan

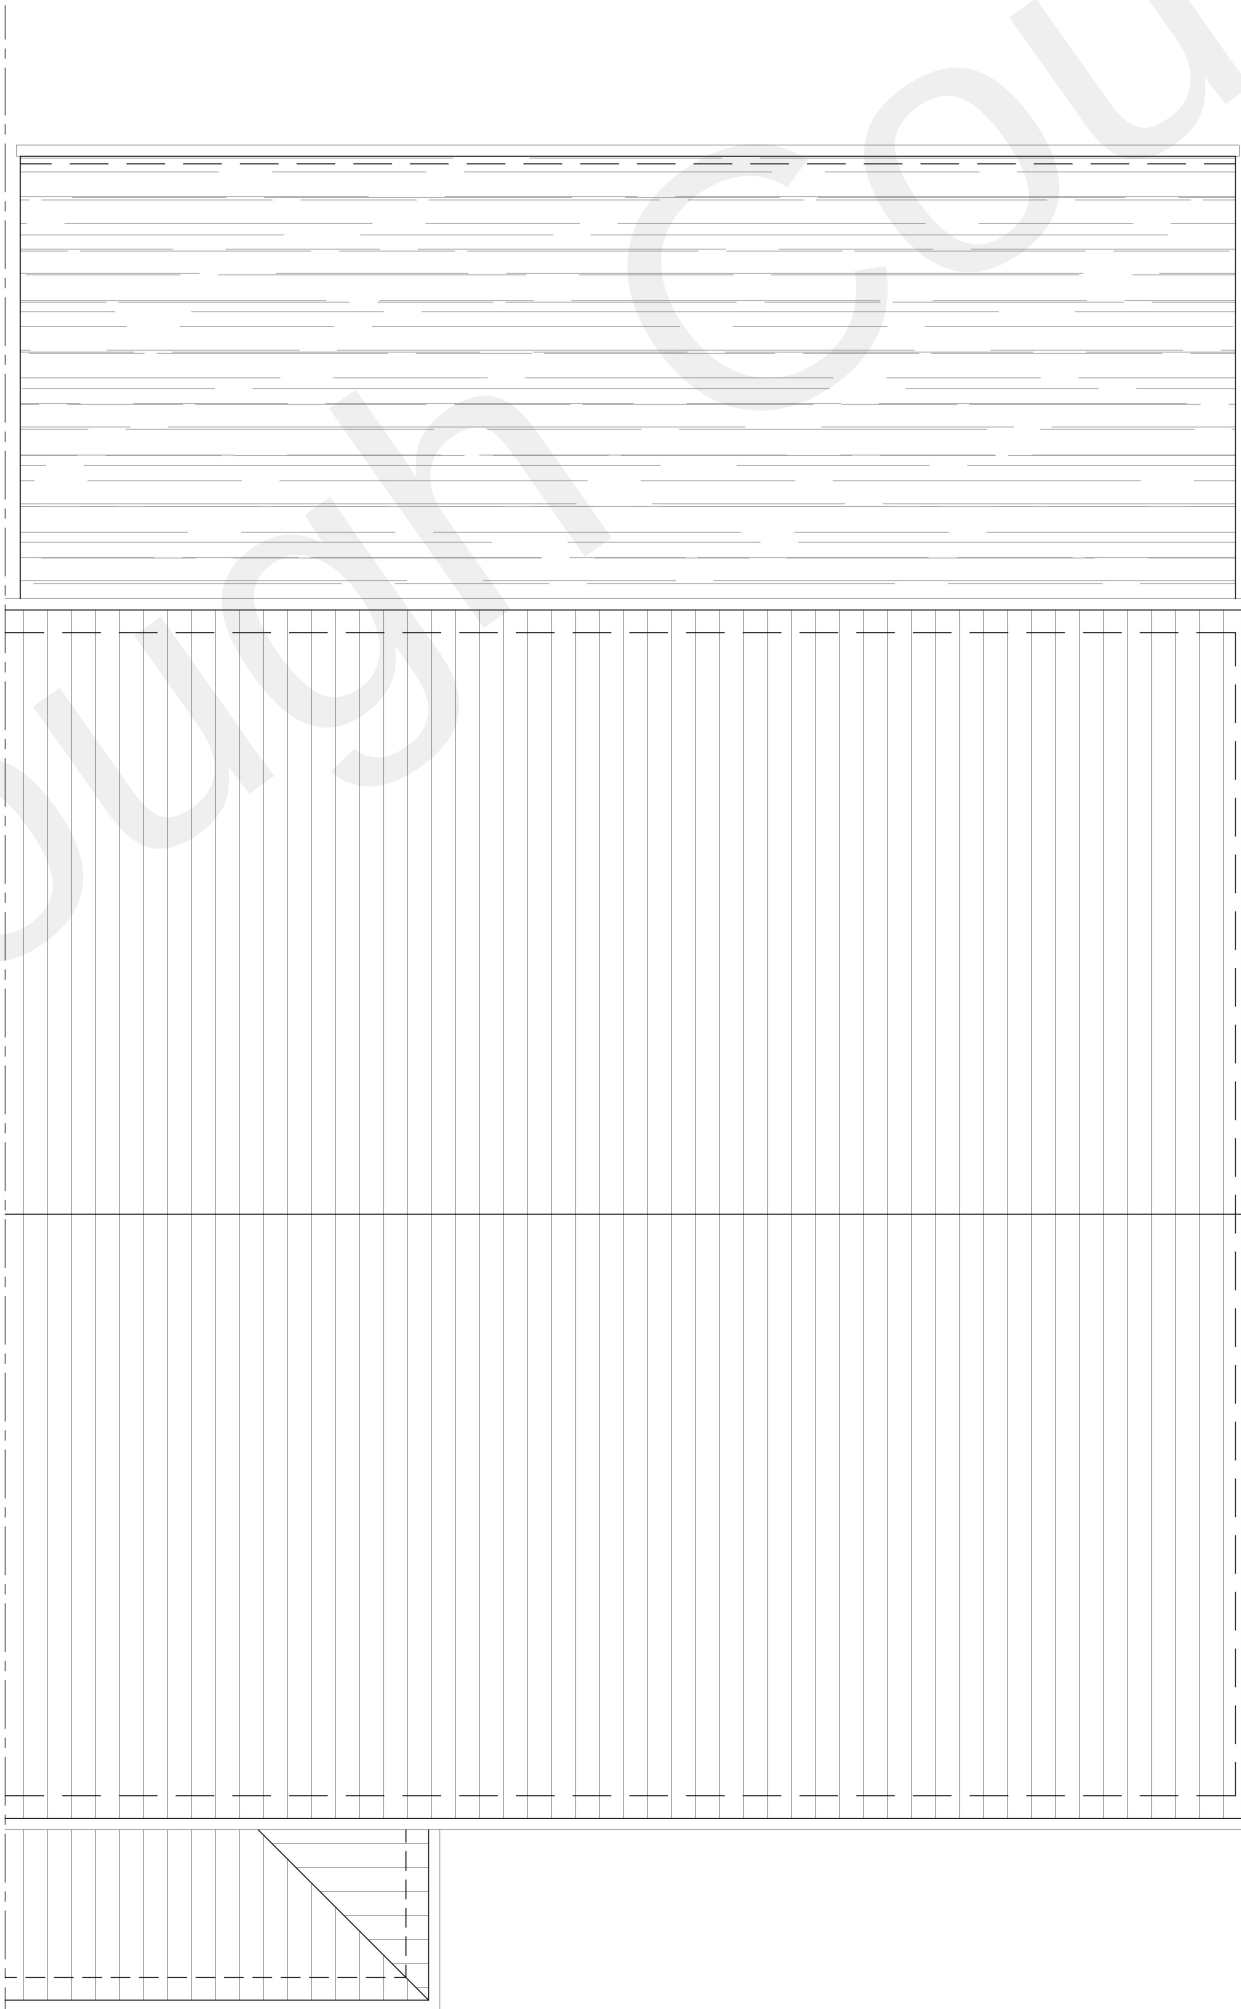

Proposed Roof Plan

SCALE 1:50					
TITLE:					
PROPOSED GARAGE CONVERSION AT 92 THE DROVE WAY, ISTEAD RISE, GRAVESEND, KENT DA13 9JZ					
DRAWING TITLE:		SCALE	DATE	DWG NO	
General Arrangement Plan Showing Proposed Plans		1:50@A1	SEP 2022	1372/ 02	
D.R.A LUMSDEN D.R.A LUMSDEN LTD. BEng(Hons)C.Eng.M.I.Struct.E. 23 Castlefields, Istead Rise, Kent DA13 9EJ					