




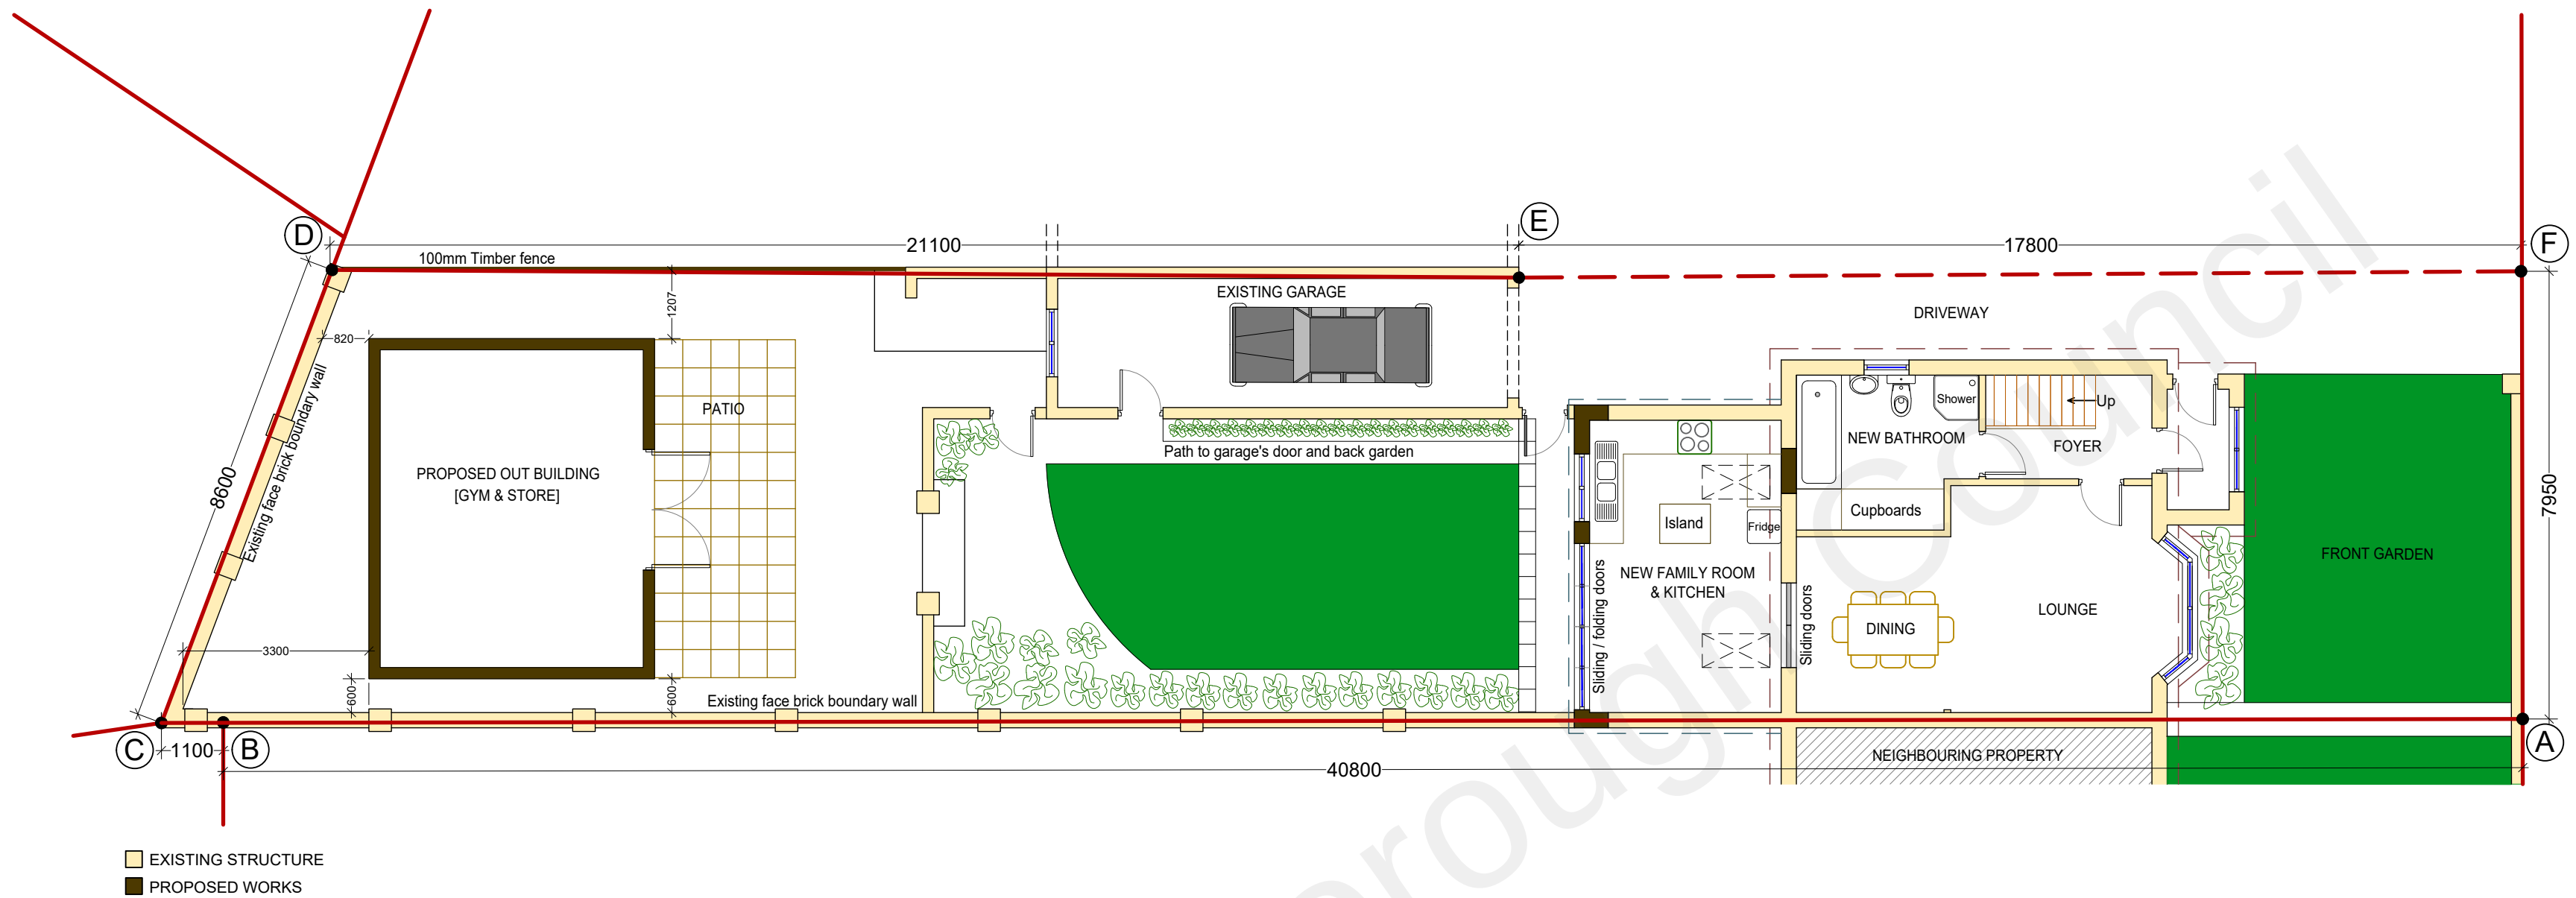


0 PROPOSED GROUND FLOOR AND SITE PLAN
Scale 1:100

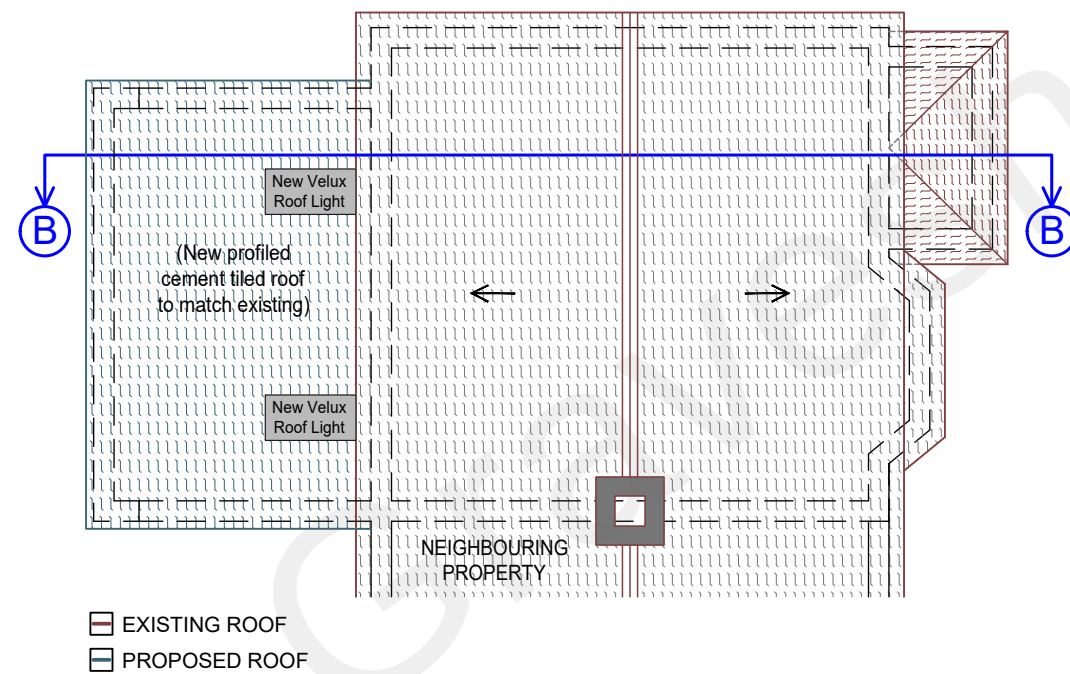


0 PROPOSED SINGLE STOREY
REAR EXTENSION ROOF PLAN
Scale 1:100

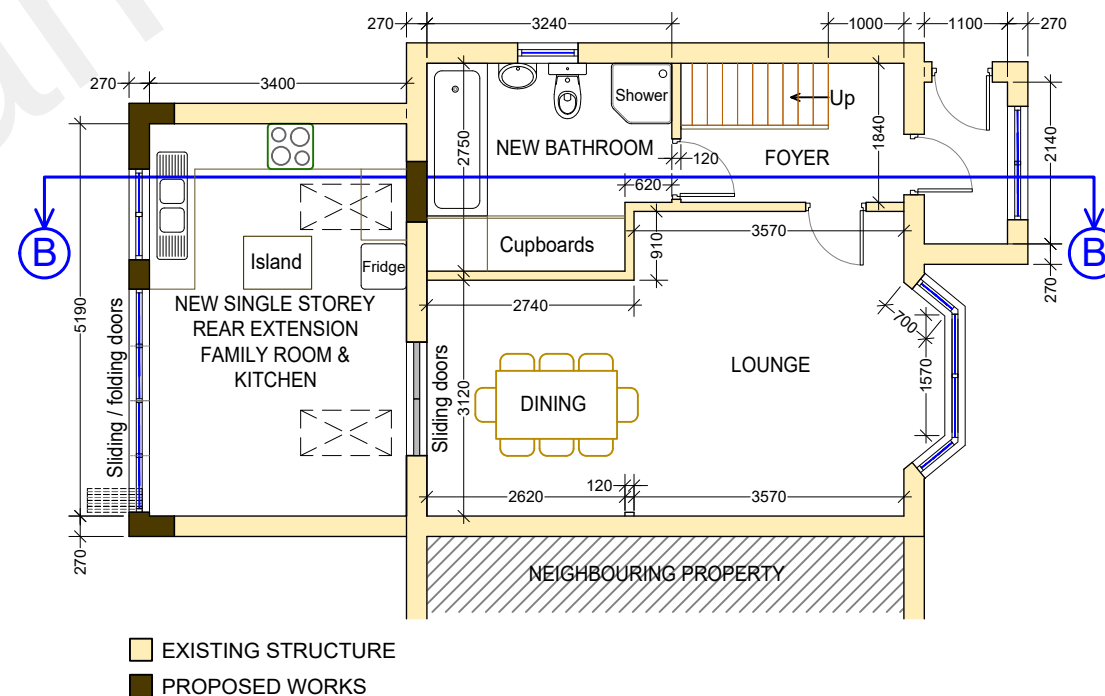

0 PROPOSED GROUND FLOOR PLAN
Scale 1:100

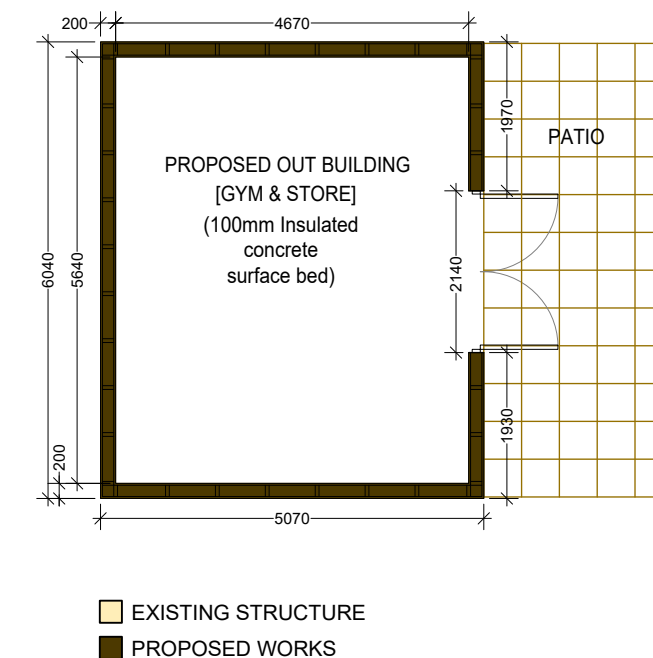

0 PROPOSED OUT-BUILDING
Scale 1:100

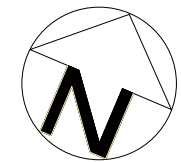

NOTES

NOTES:
THIS DRAWING IS FOR PLANNING USE ONLY.
STRUCTURE AND BUILDING CONTROL
APPROVAL IS REQUIRED BEFORE
COMMENCEMENT OF ANY BUILDING WORKS.
DO NOT REPRODUCE THIS DRAWING WITHOUT
PERMISSION.
THIS DRAWING IS SUBJECT TO COPYRIGHT.

SCALE 1:100

CLIENT / PROJECT


Vasile Tricoli
No 5 Cumbria Crescent
Gravesend, UK
DA12 4NJ

DRAWING TITLE

PROPOSED SITE, FLOOR AND ROOF PLANS

SINGLE STOREY REAR EXTENSION AND NEW OUT-BUILDING

drawn	RL	checked	CC
date	30.05.22	scale	1:100
dwg no	D03	revision	-

 

CHRISTOPHER
COWLEY AND
ASSOCIATES

079-86340719

c.cowley@tiscali.co.uk