

NOTES
Do not scale

Verify all dimensions on site before commencing any work or preparing any shop drawings

All building materials, components and workmanship to comply with the appropriate Public Health Acts, Building Regulations, British & European Standards and Codes of Practice and to the appropriate manufacturers recommendations.

For all specialist work see relevant drawings

All schemes to be set out completely including buildings, roads, drainage and levels prior to the commencement of works

Sites to be checked against Land Registry plans and any necessary Easements to be established


Any discrepancies, errors or omissions to be reported to the architect for further instructions before commencement of works

K		
J		
H		
G		
F		
E		
D		
C 23/01/25	Height comparison	LDM
B 14/01/25	SE co-ordinat, flint banding	LDM
A 27/11/24	Reduce terrace height	LDM
Date	Revisions	By


DAC
Architects

21 Stone Street, Gravesend, Kent, DA11 0NP
Tel: 01474 566996 Fax: 01474 320374
Design@DACarchitects.co.uk


Project Title		
ST KATHERINES FORGE LANE SHORNE DA12 3DP		
Client		
Mr and Mrs Garner		
Drawing Title		
NORTH / EAST / WEST ELEVATIONS SITE SECTION E-E AS PROPOSED		
Scale	Date	Drawn By
1:50	12/11/24	LDM
Project No.	Dwg. No.	Rev.
5424	WD-09	C

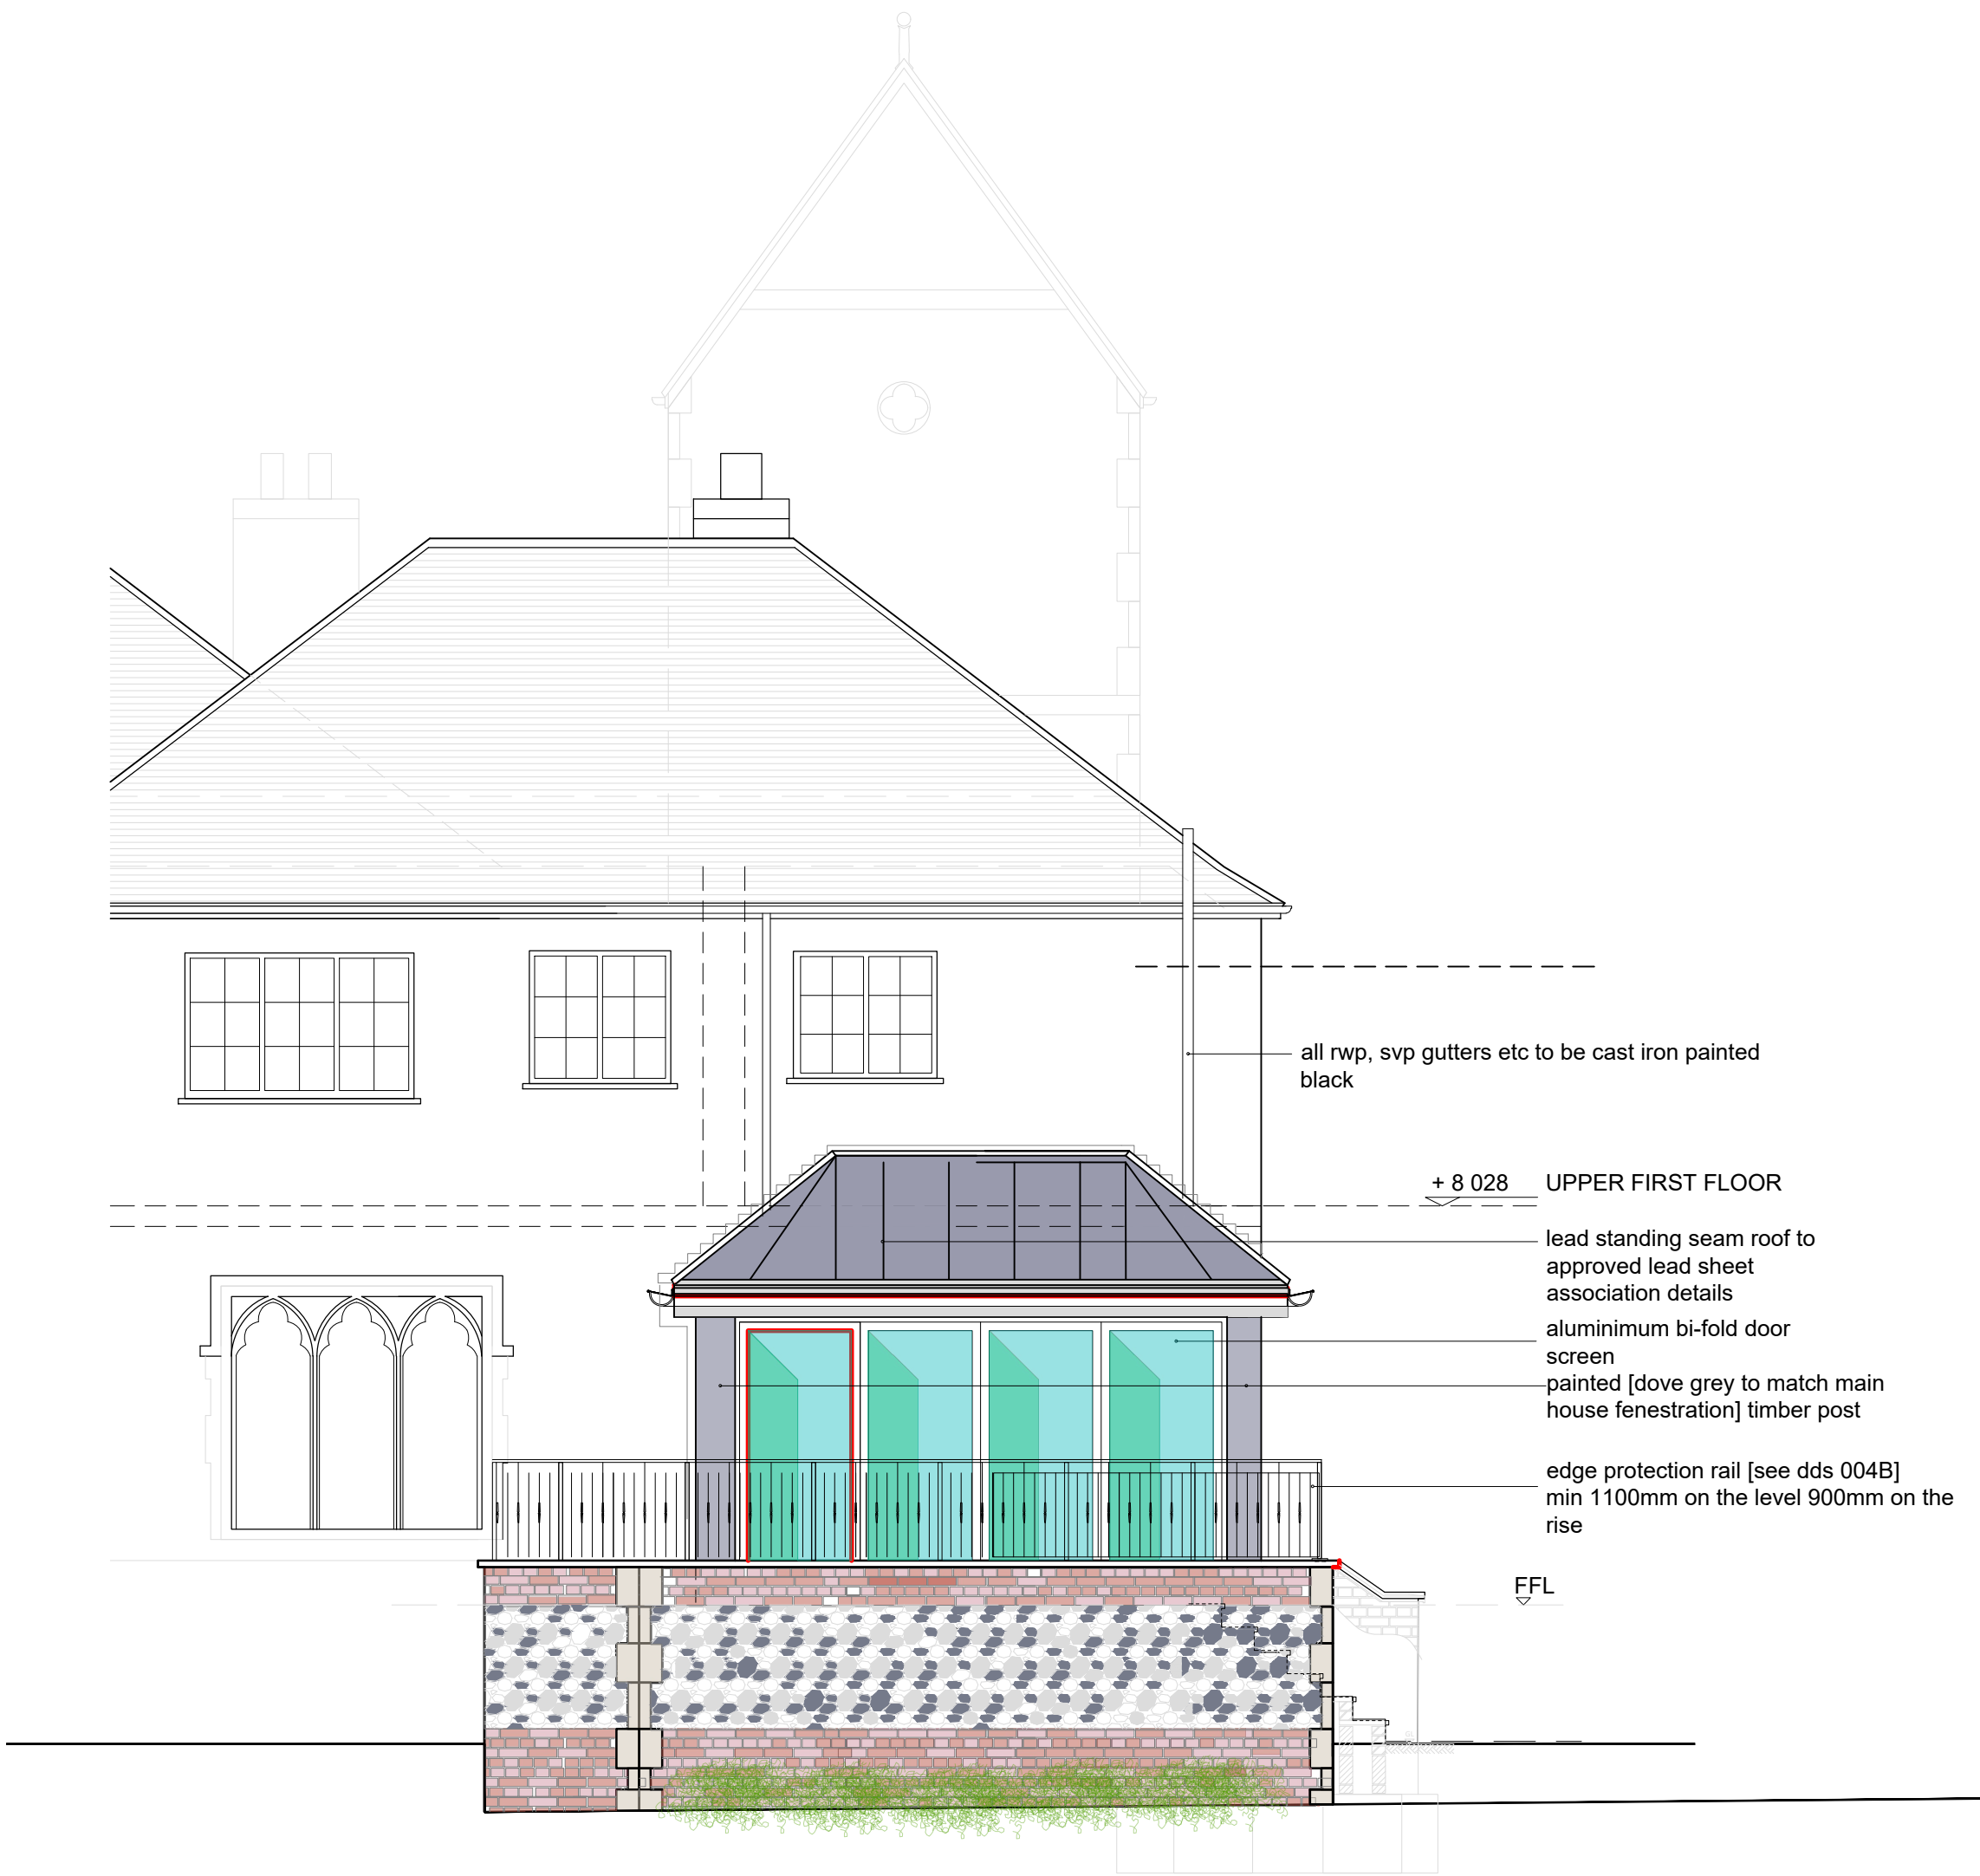


NORTH ELEVATION

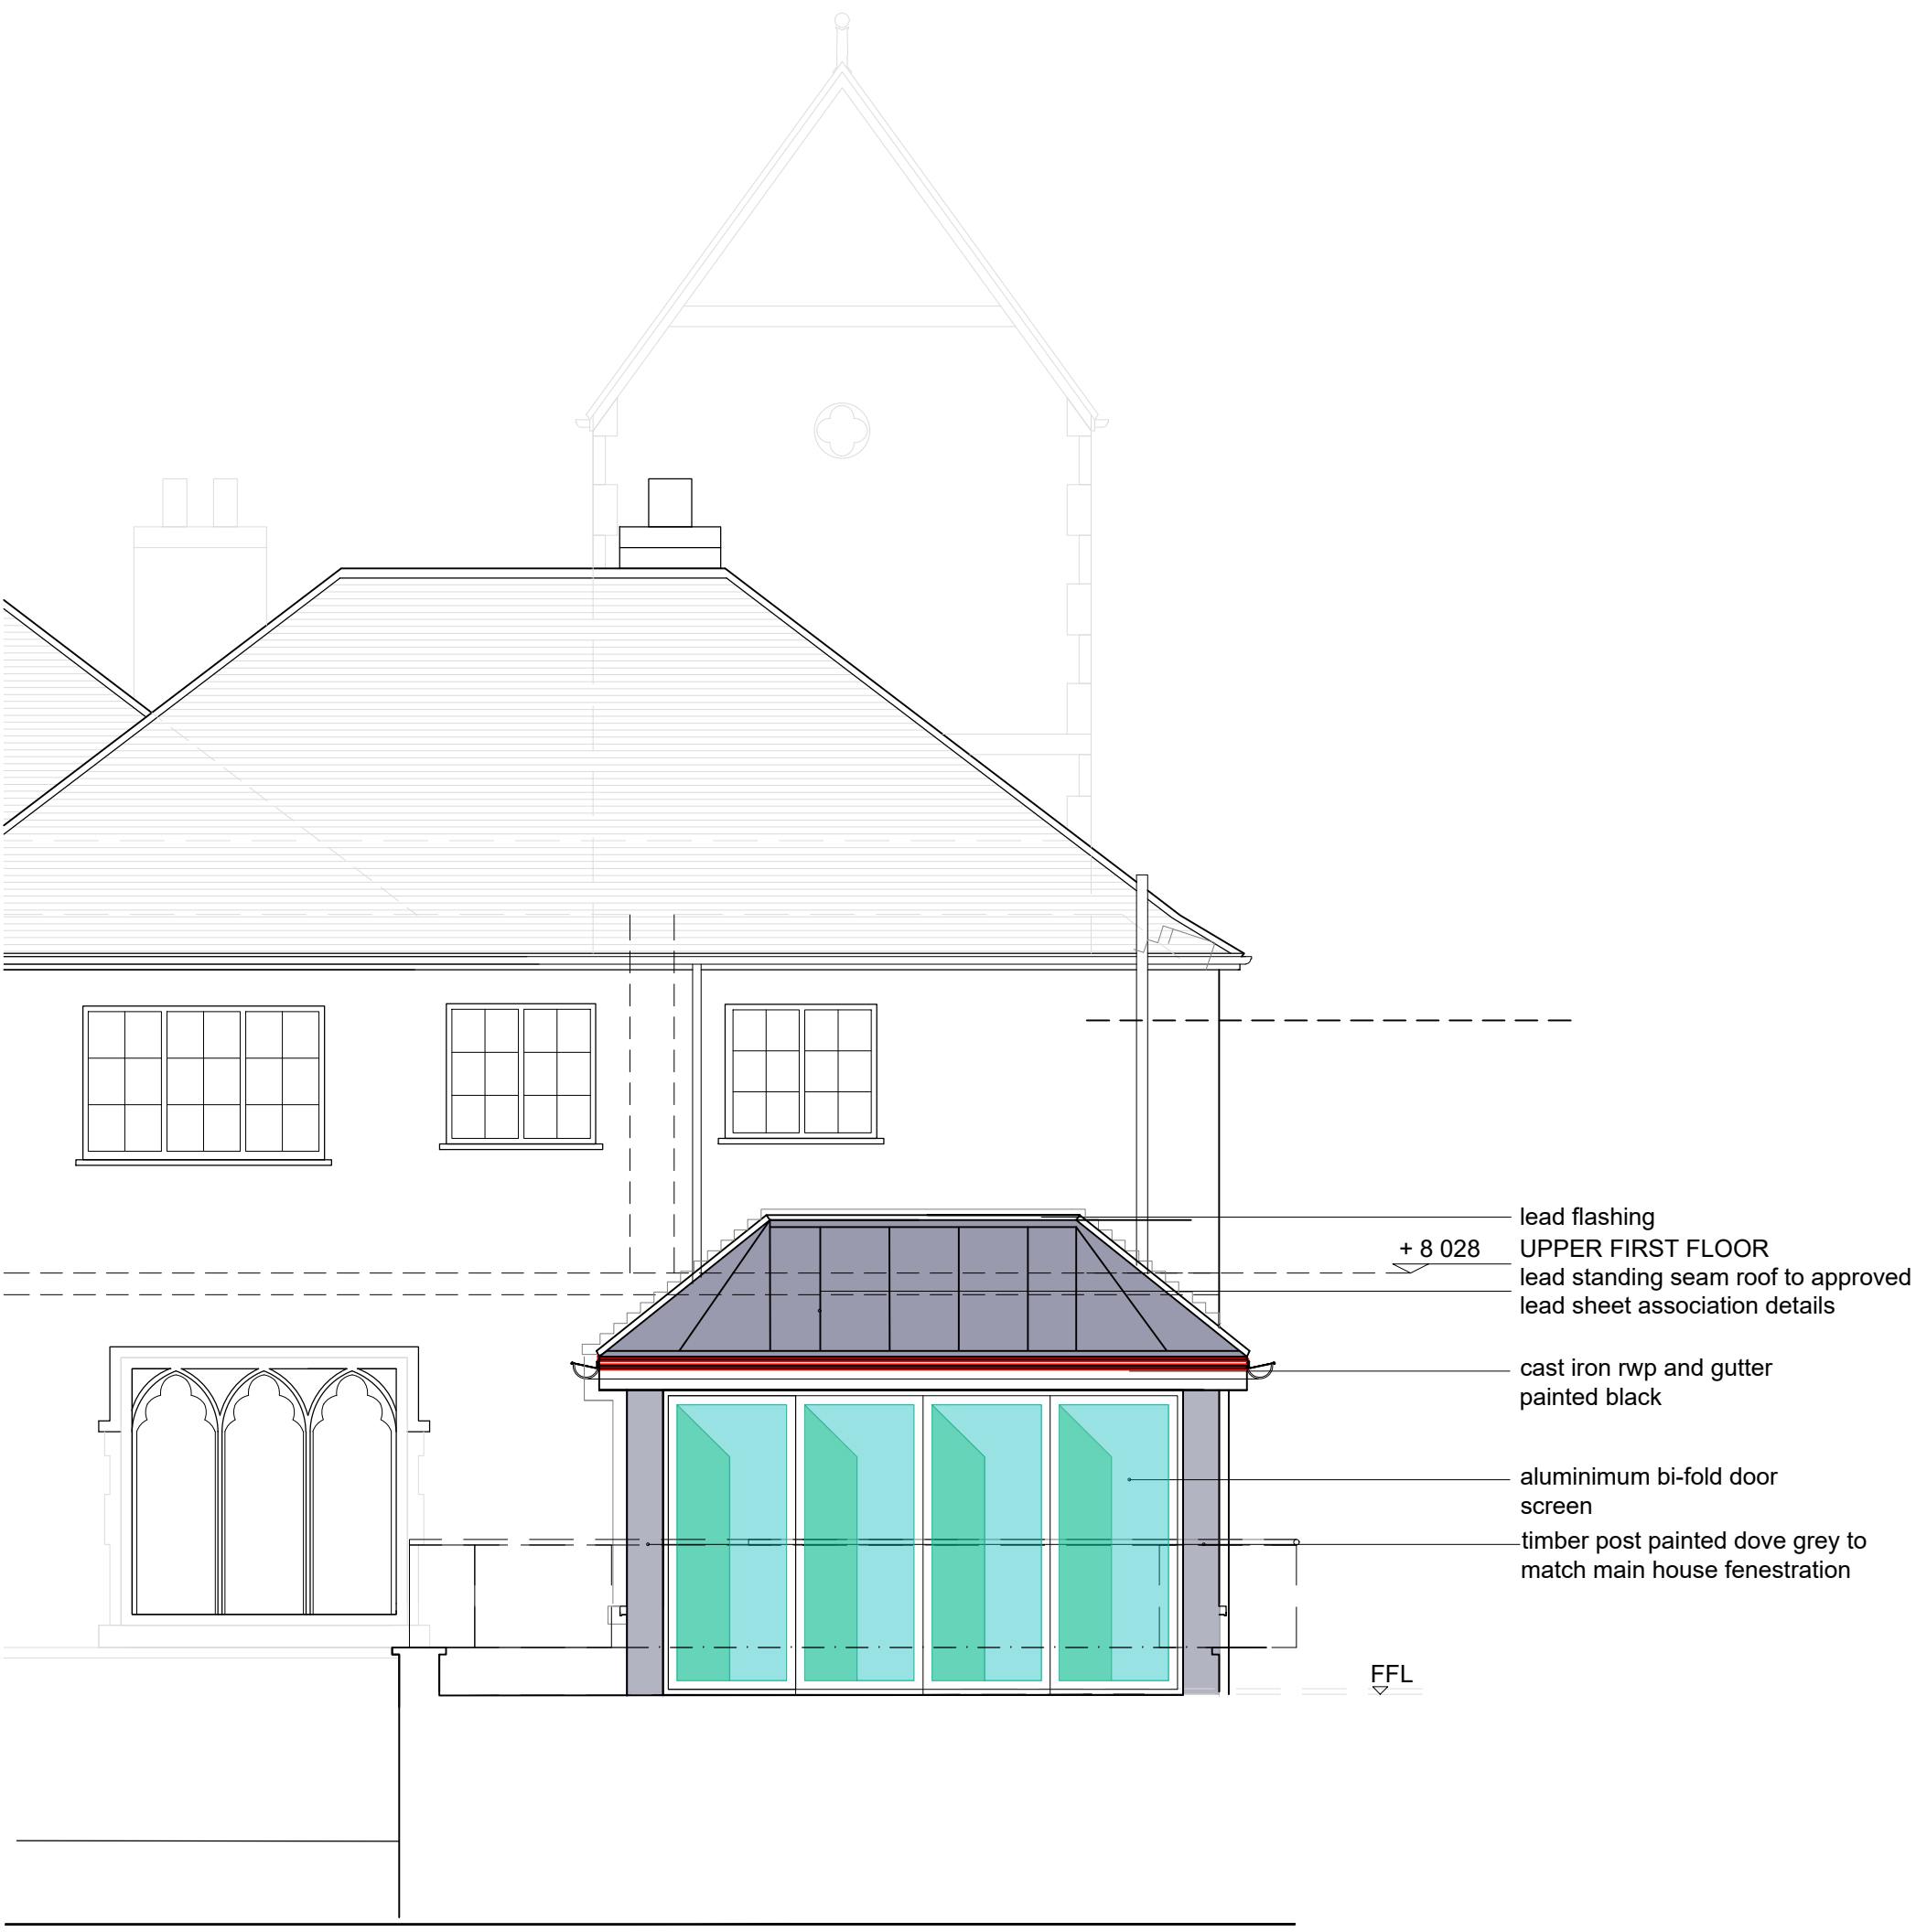

SITE SECTION E-E

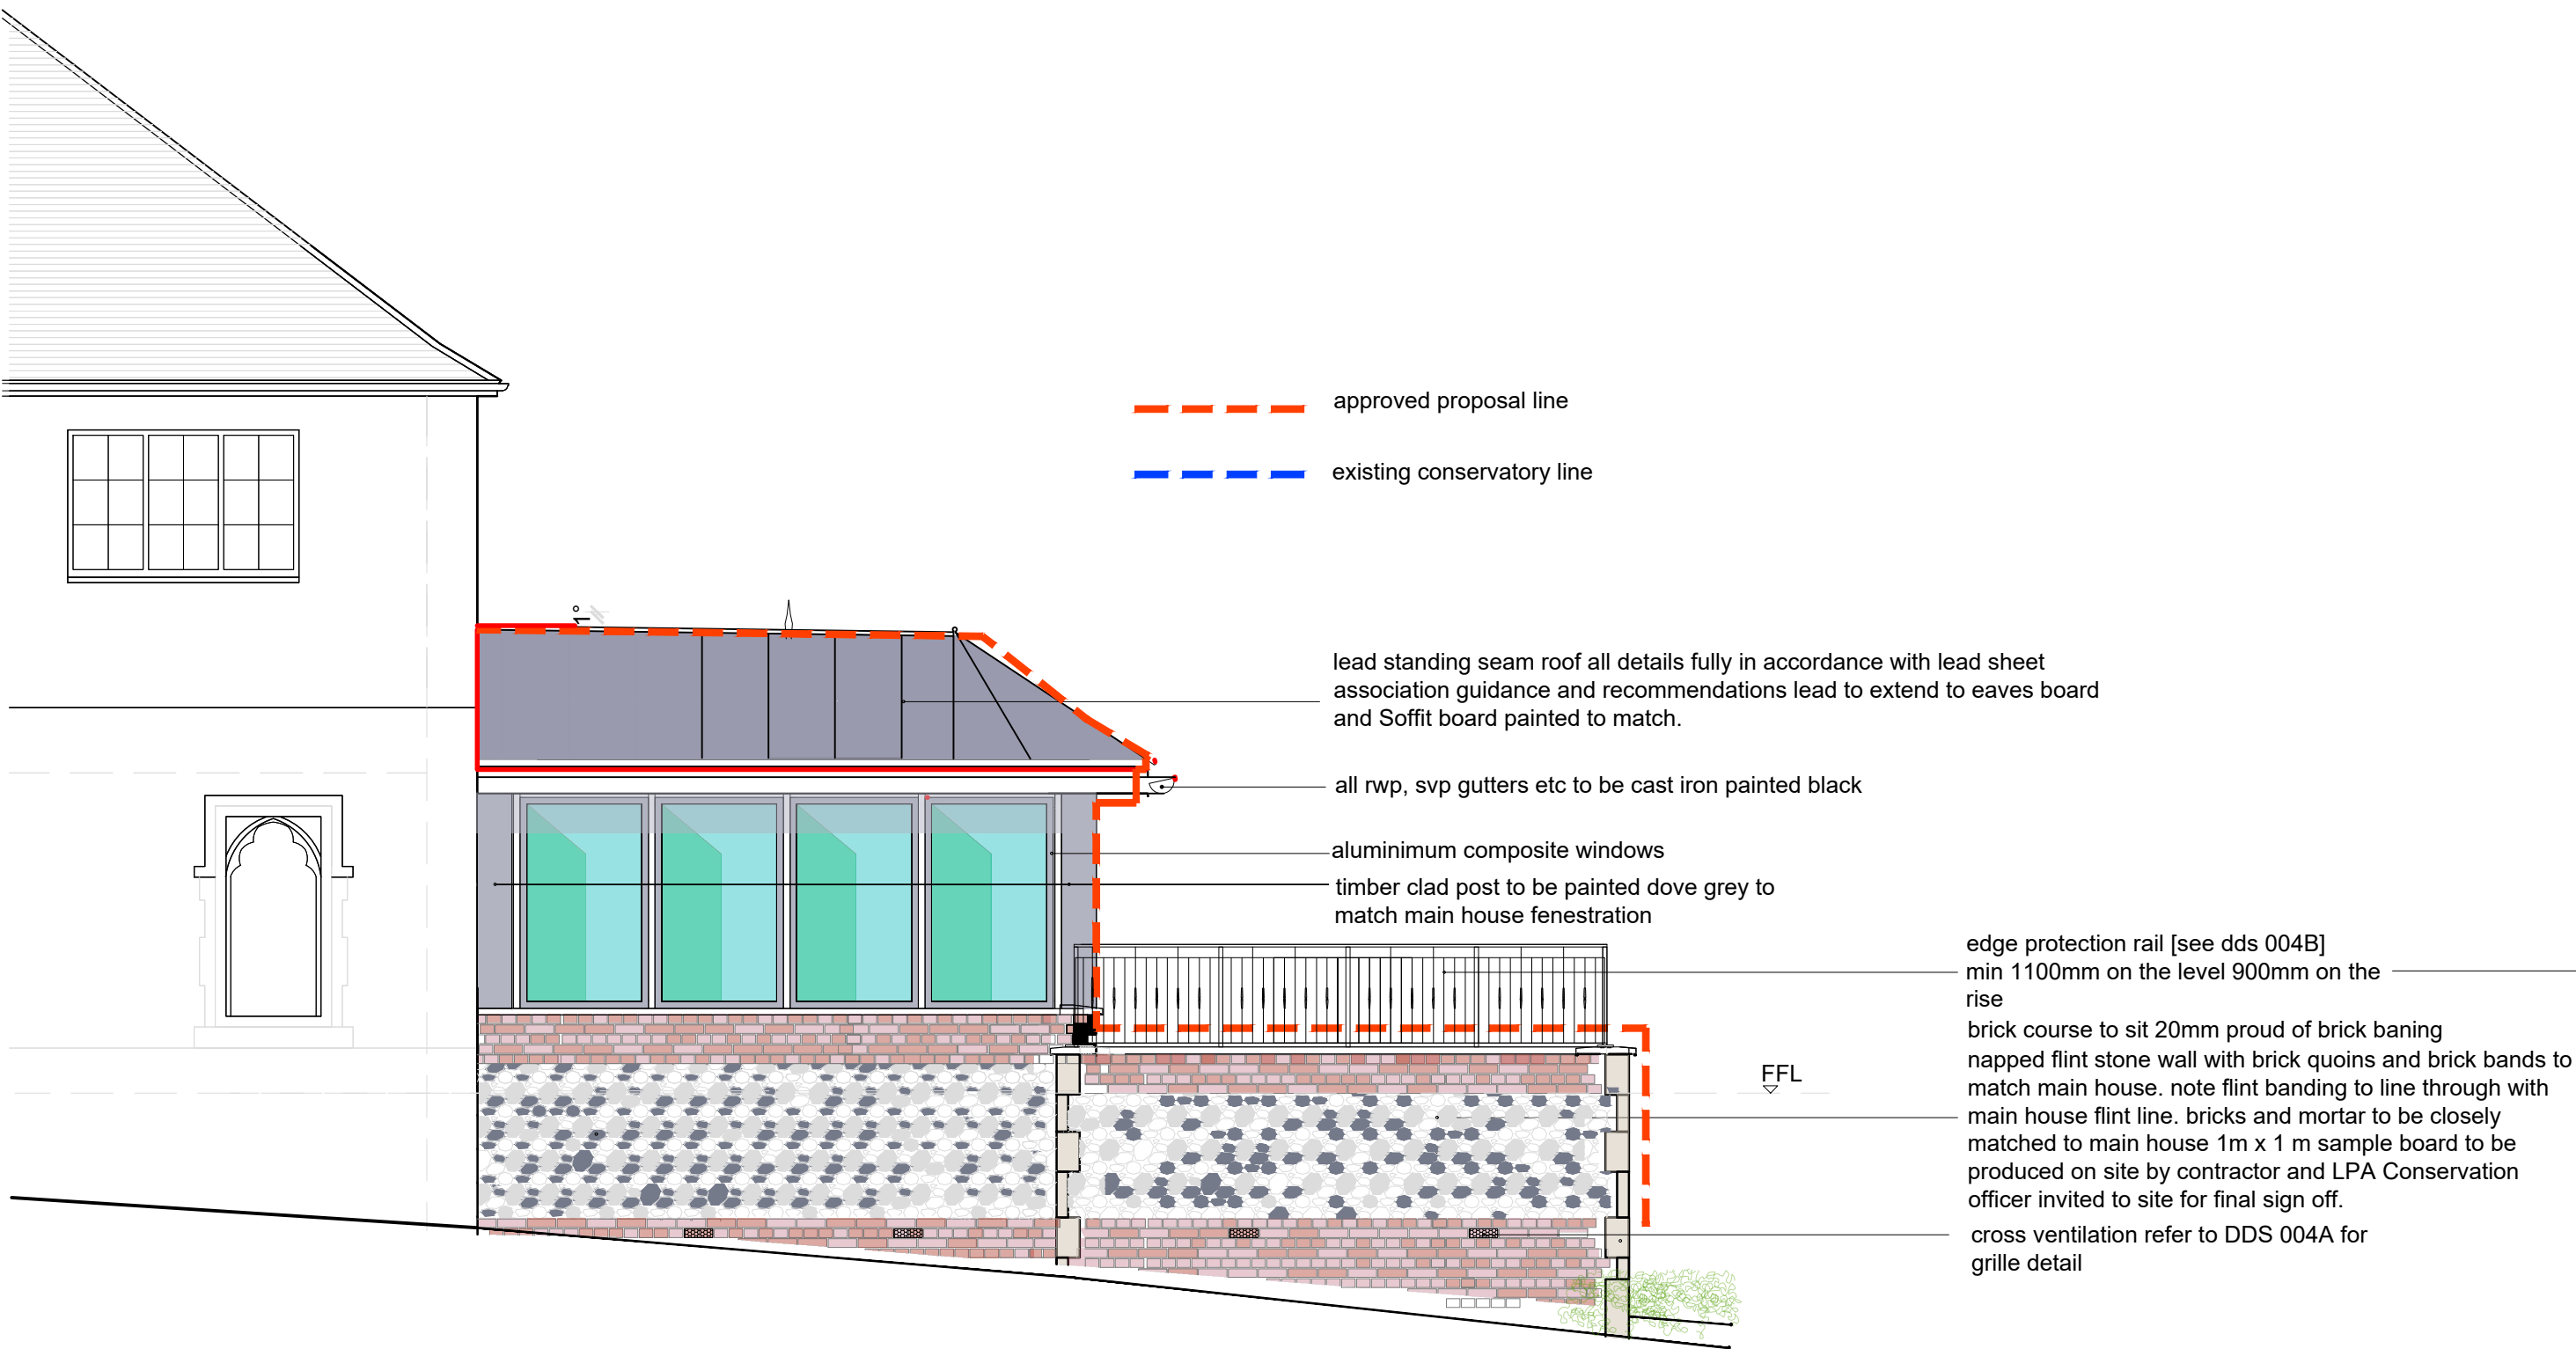

EAST ELEVATION - SIDE

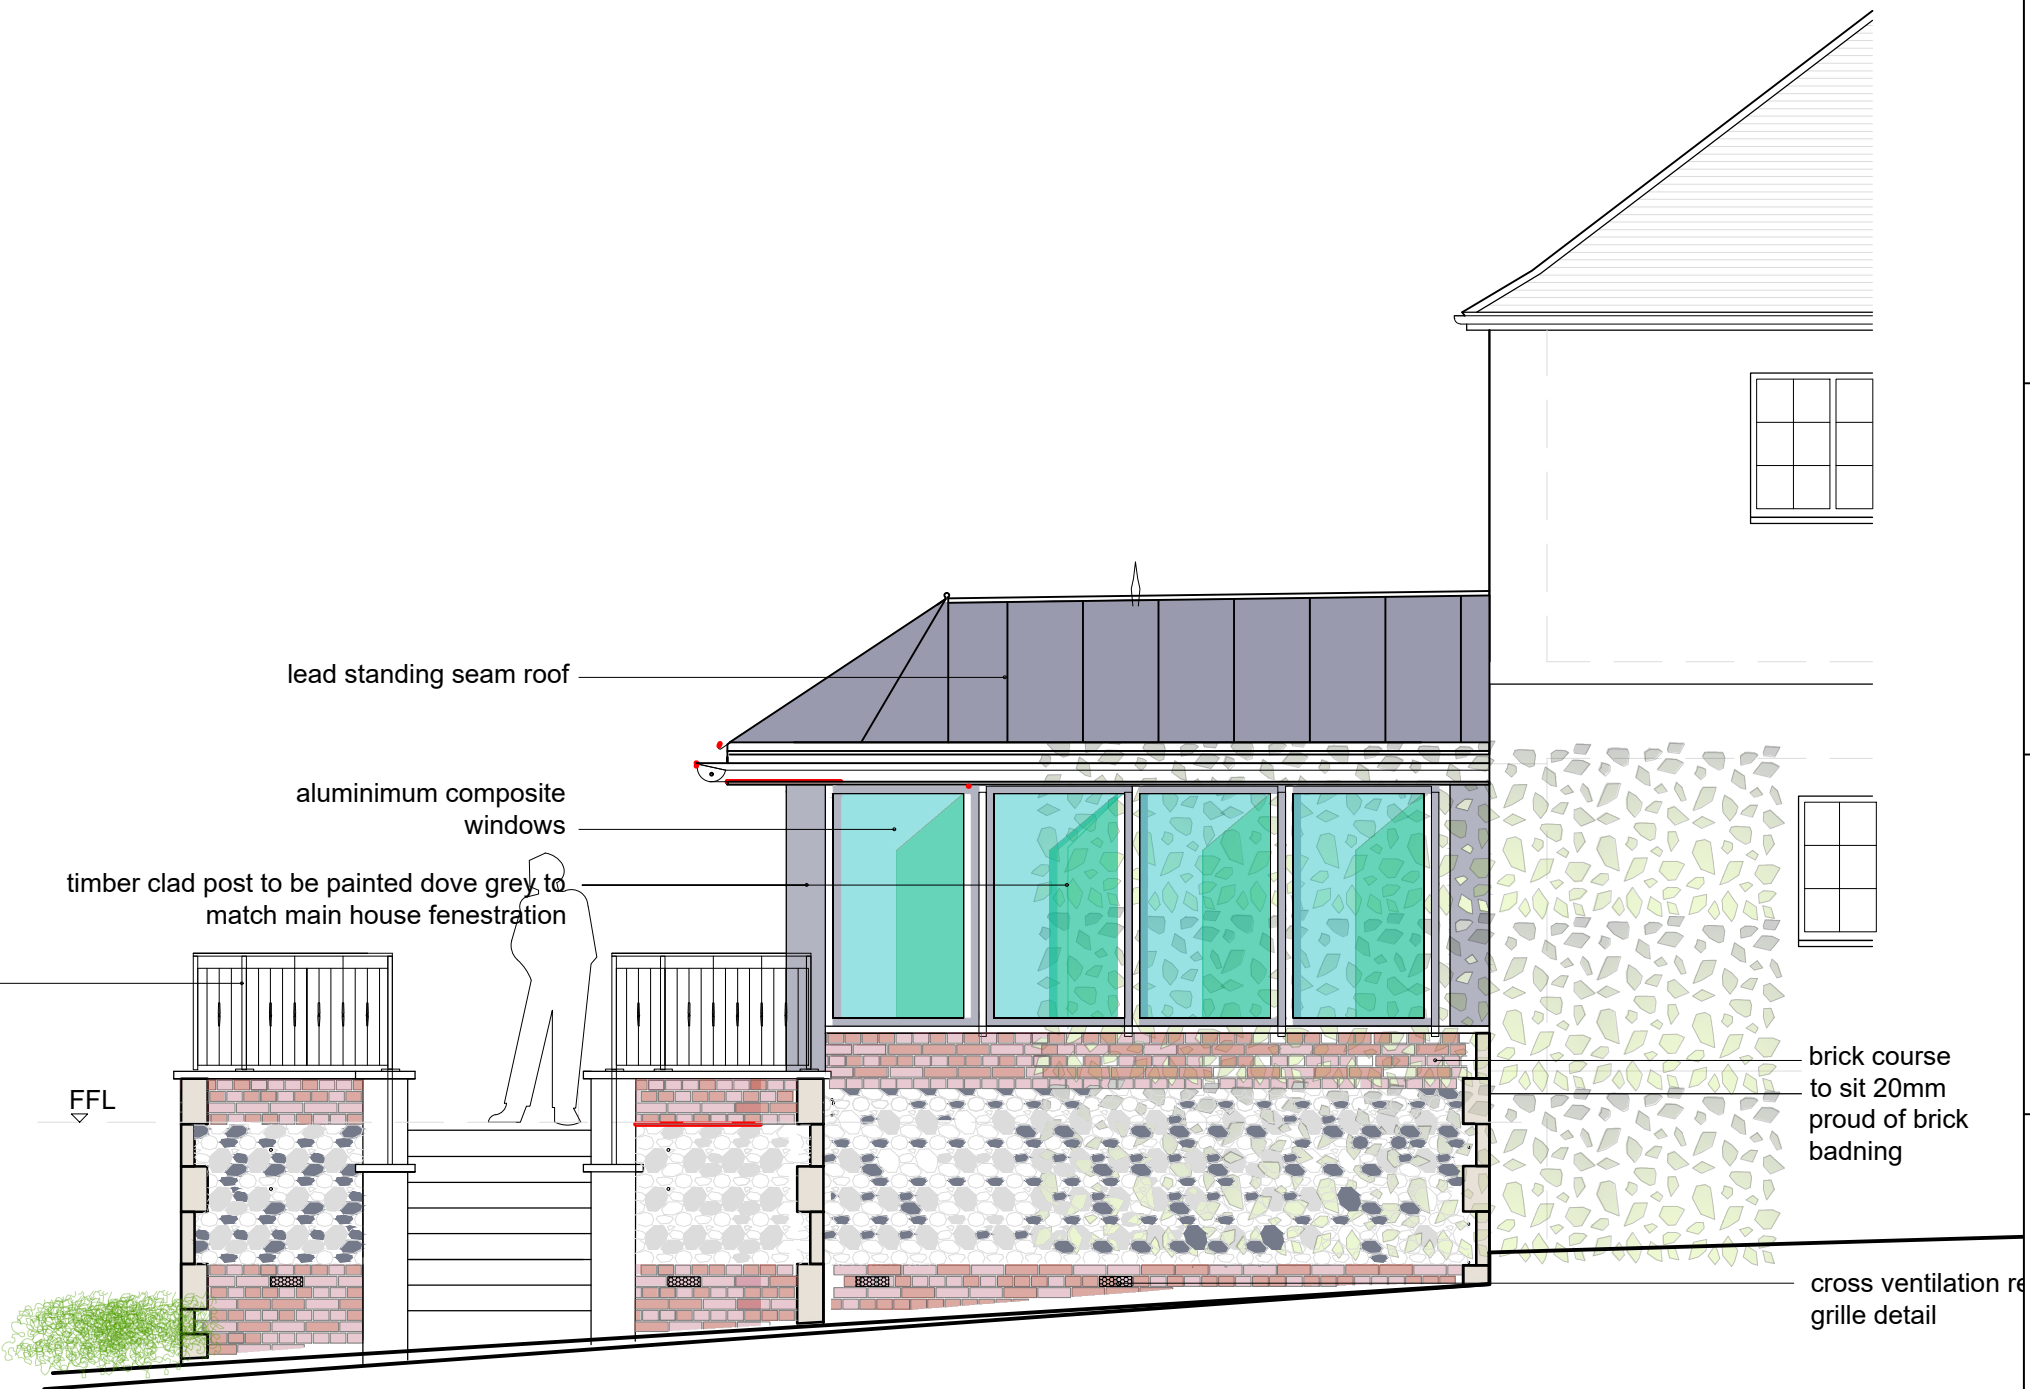

WEST ELEVATION - SIDE

