



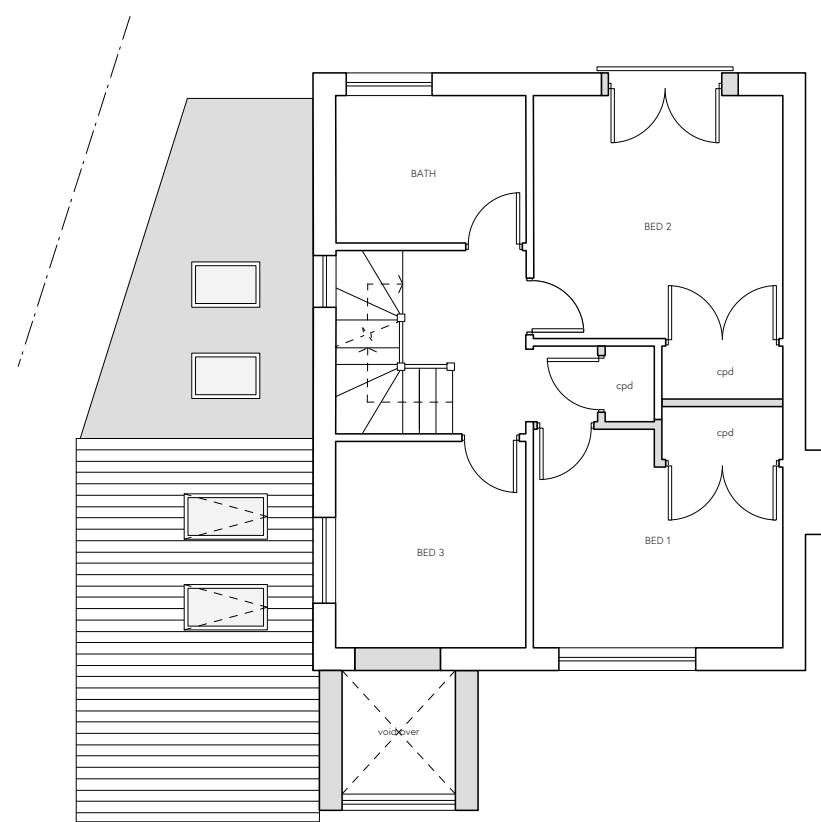


First Floor Plan




Side Elevation - North

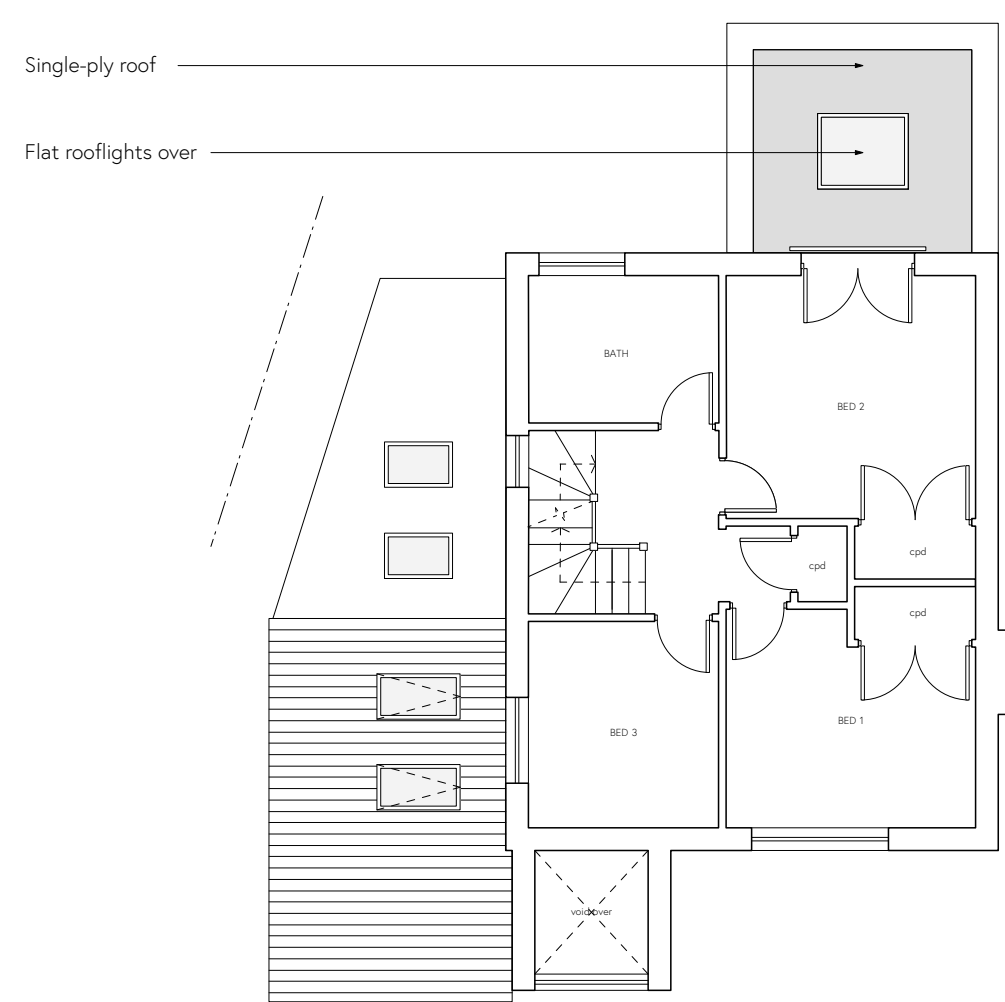

First Floor Plan

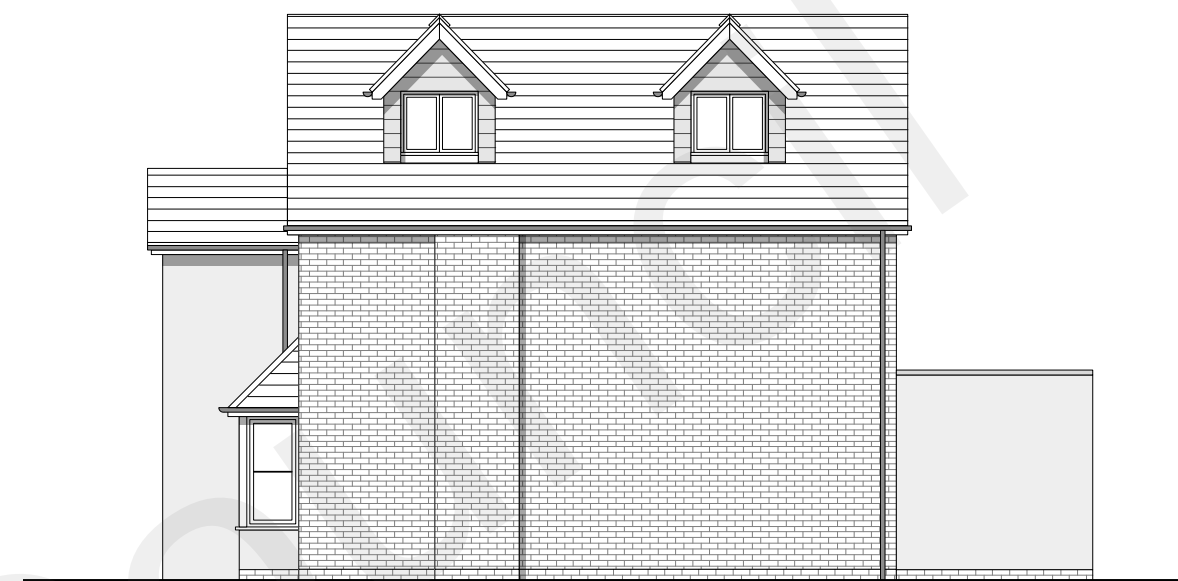


Side Elevation - North

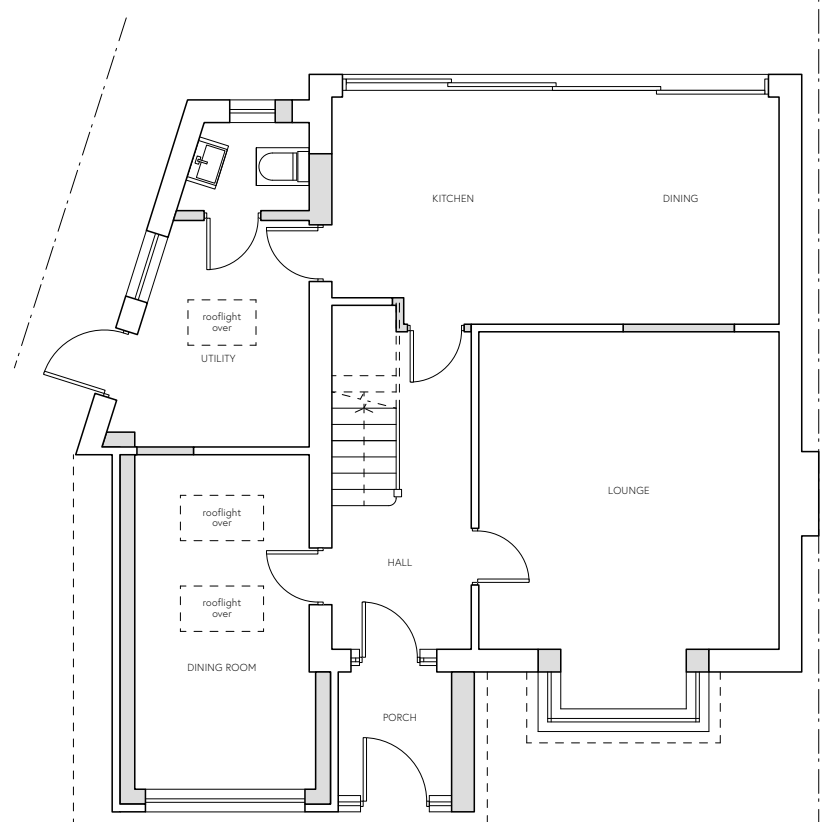

Ground Floor Plan



Side Elevation - South

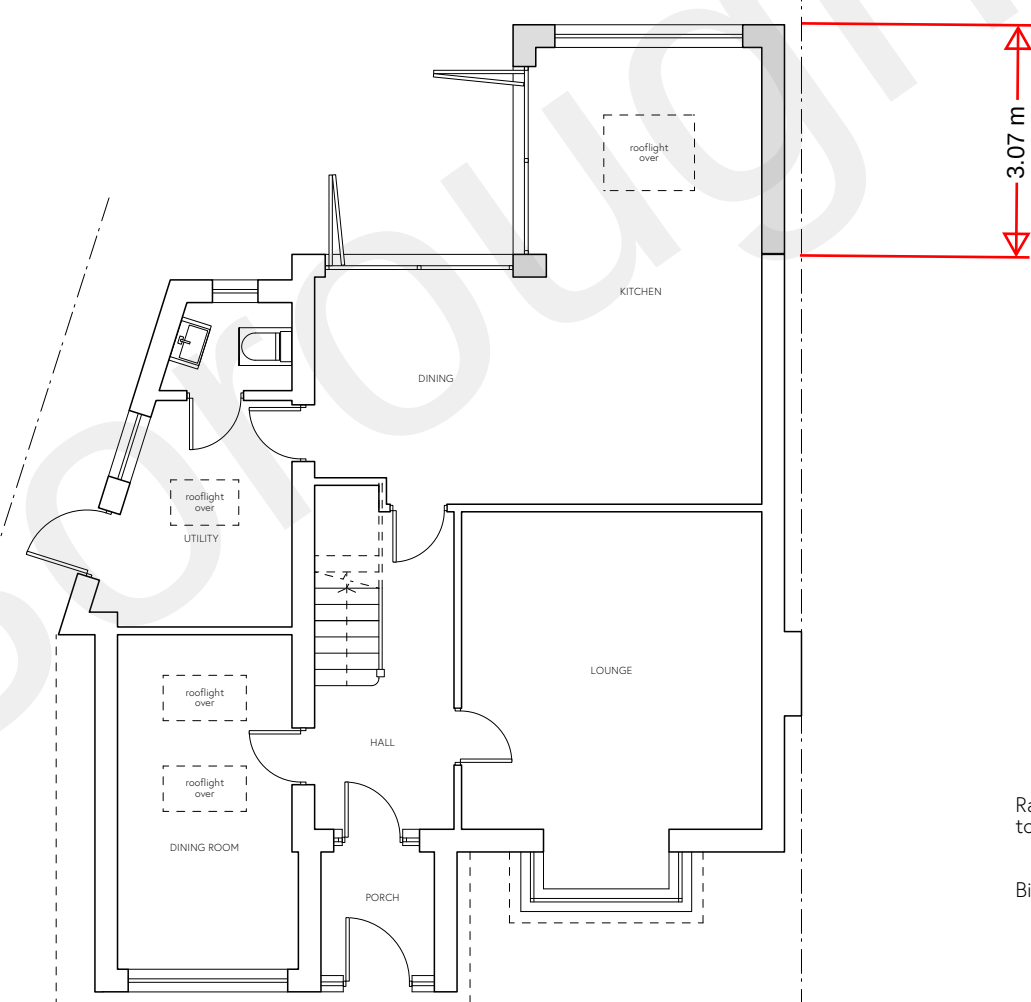


Ground Floor Plan



Side Elevation - South




Front Elevation - East

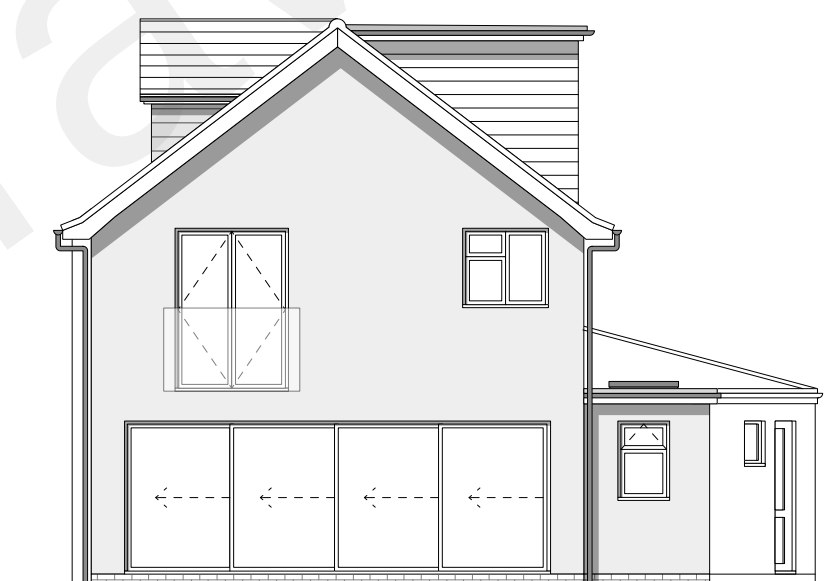

Rear Elevation - West




Front Elevation - East


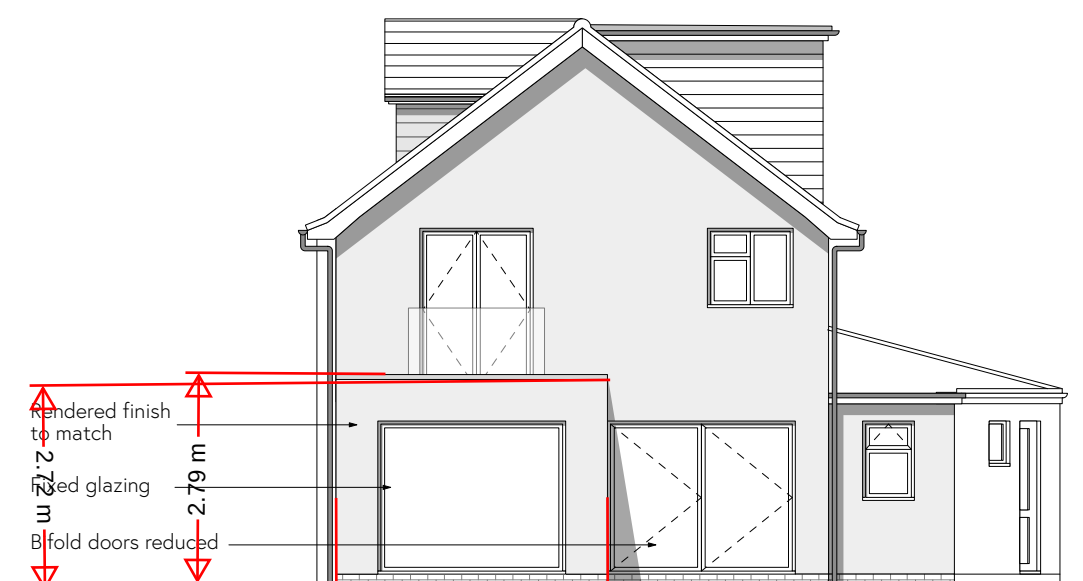


Rear Elevation - West


NOTES:
DO NOT BUILD FROM THIS DRAWING.
ALL DIMENSIONS TO BE CHECKED ON SITE.
STRUCTURAL ENGINEER TO CONFIRM ALL LINTEL/RSJ SIZES
AND LOCATIONS.
ALL STRUCTURAL ELEMENTS TO STRUCTURAL ENGINEER'S
DESIGN.

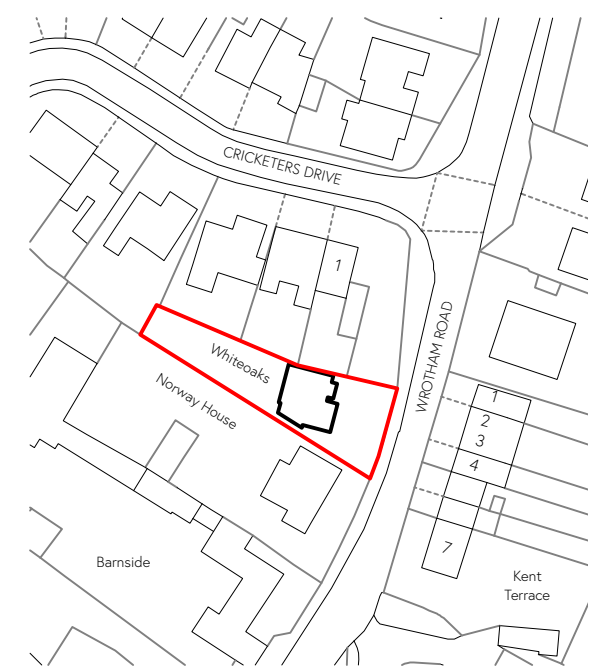

Site Location Plan 1:1250

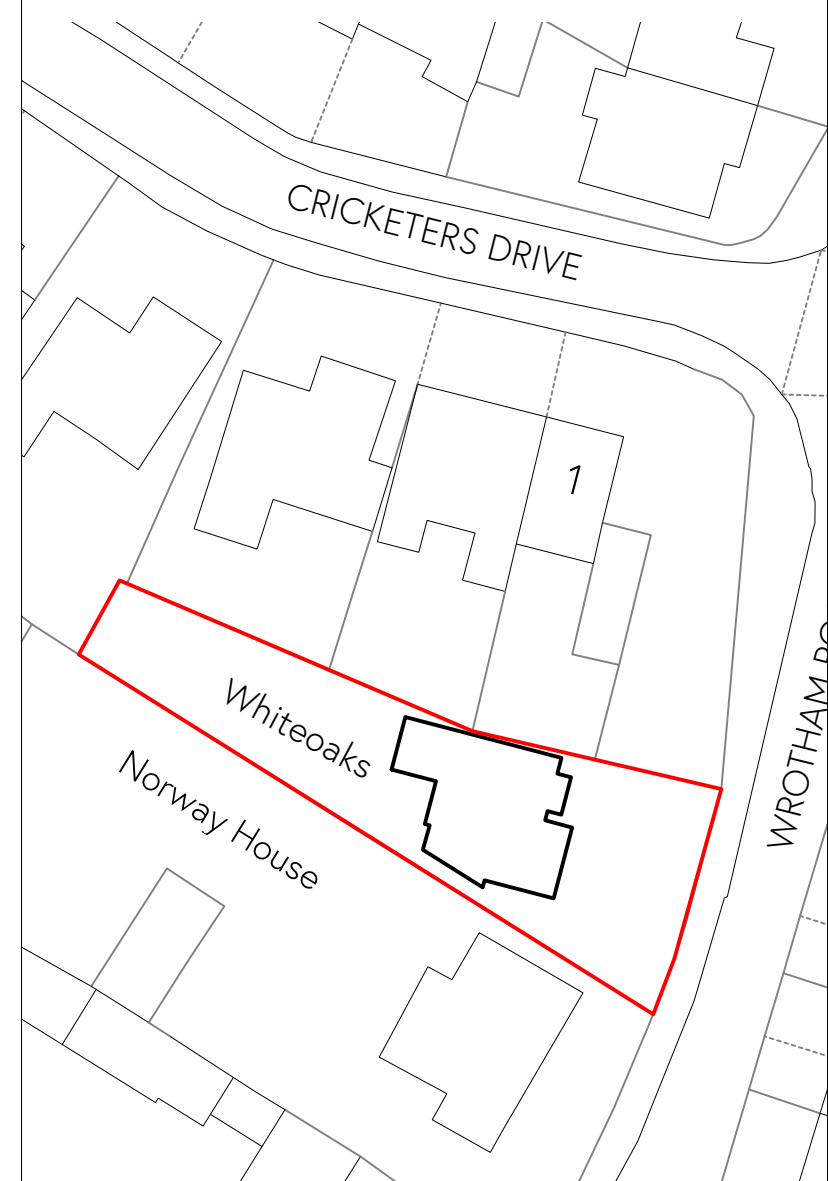 

Block Plan - Proposed 1:500

 

Scale Bar 1:100

PLANNING



Site Address:
Whiteoaks
Wrotham Rd, Meopham, Kent
DA13 0AU

e: studio@pddirect.co.uk
p: Planning Drawings Direct
The Limes,
Bayshill Road,
Cheltenham, GL50 3AW

Project Ref: 21-0630
Drawing No: 101
Revision:

Date: Sept '21
Scale: 1:100 @ A1
Drawn: EM

Project: Single-storey rear extension
Existing + Proposed
Client: Mr Ellis

Existing / Awaiting approval (as submitted under ref: PP-10065162)

Proposed