




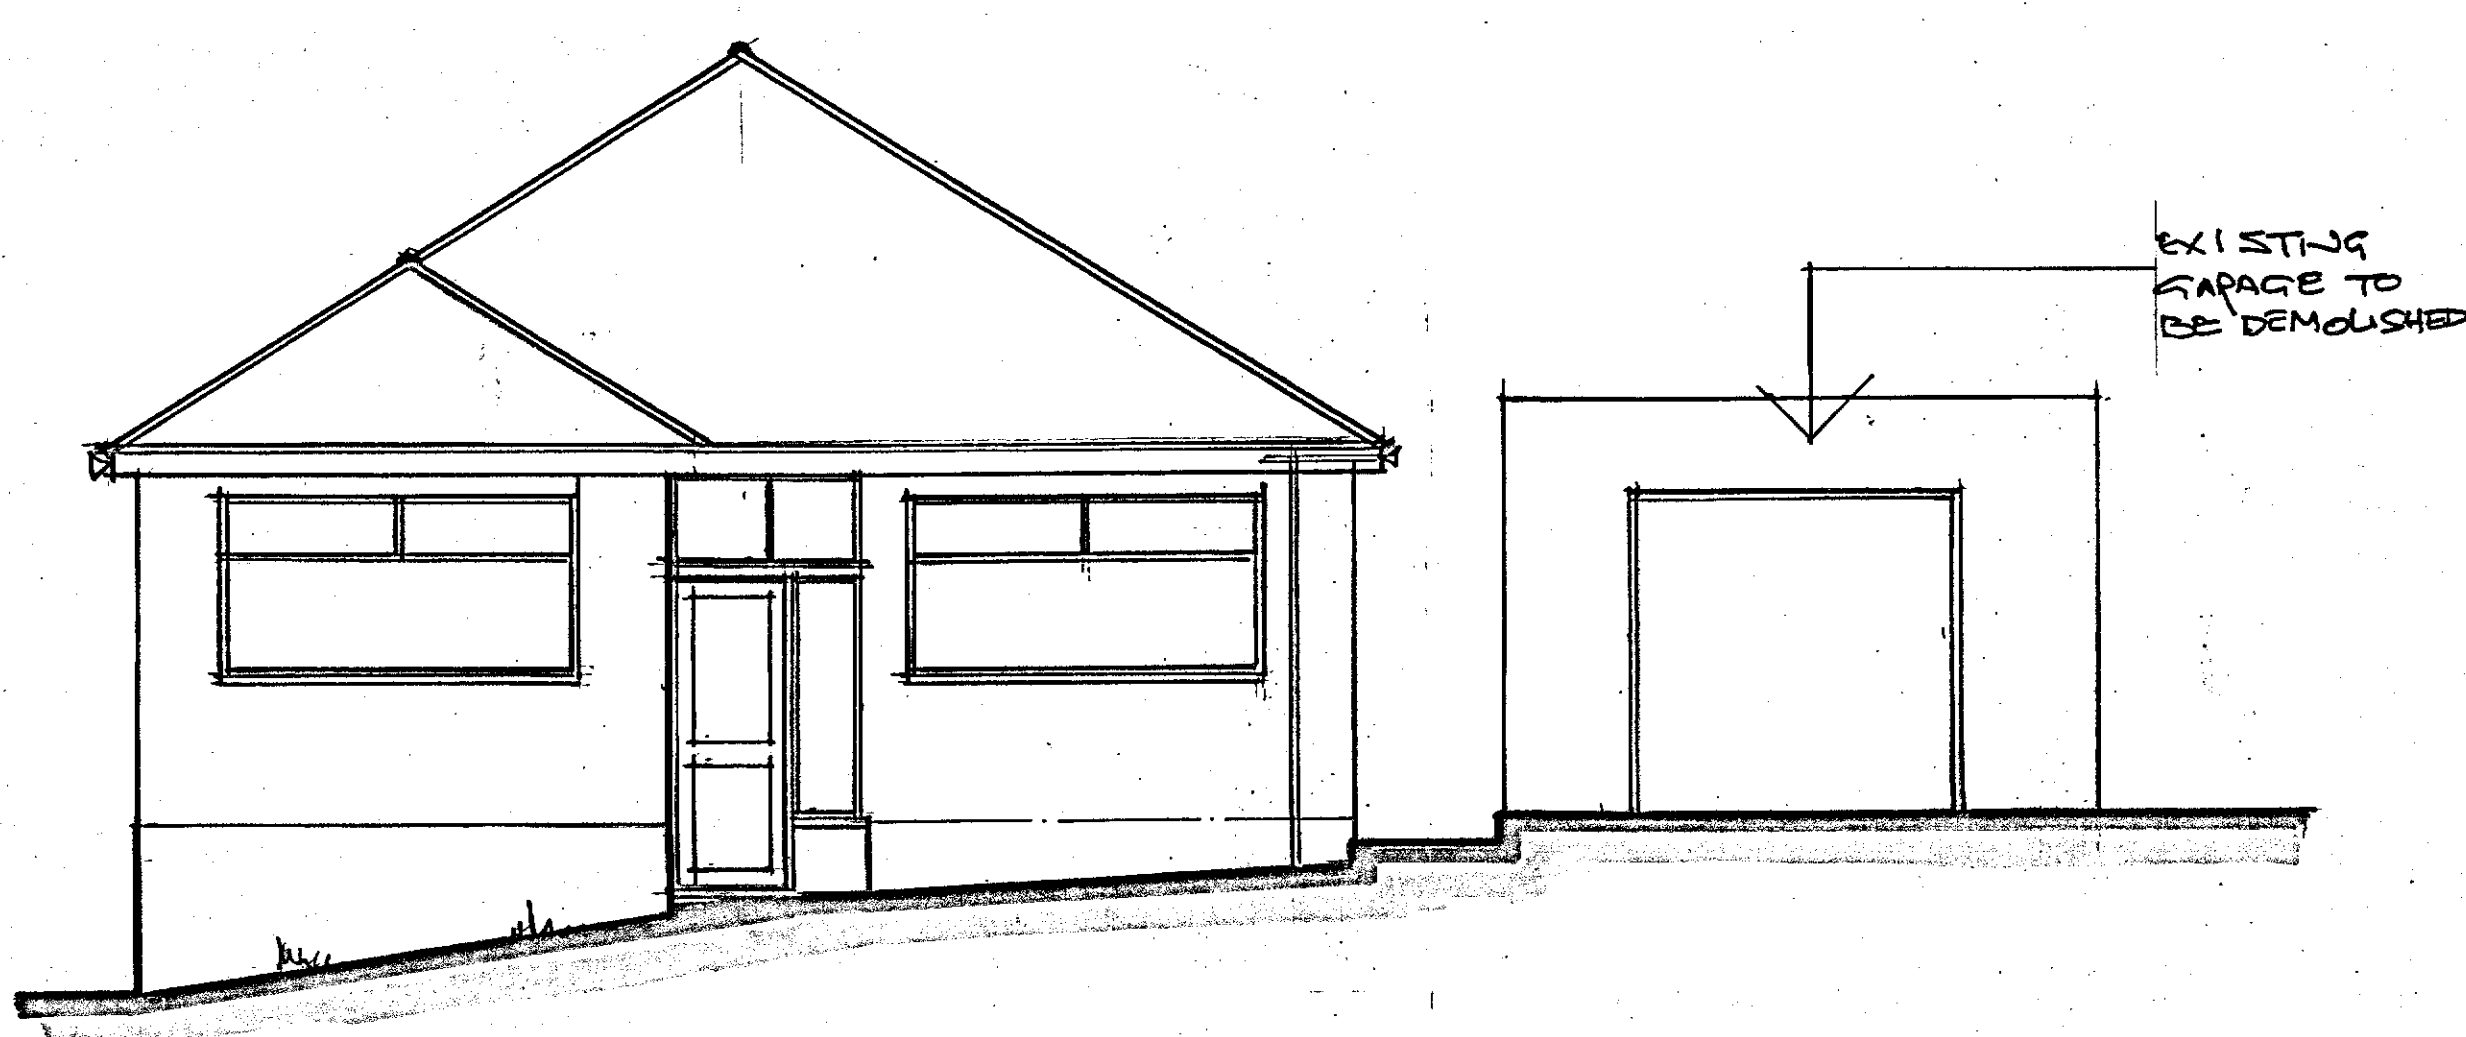


EXISTING FRONT ELEVATION
(SOUTH)

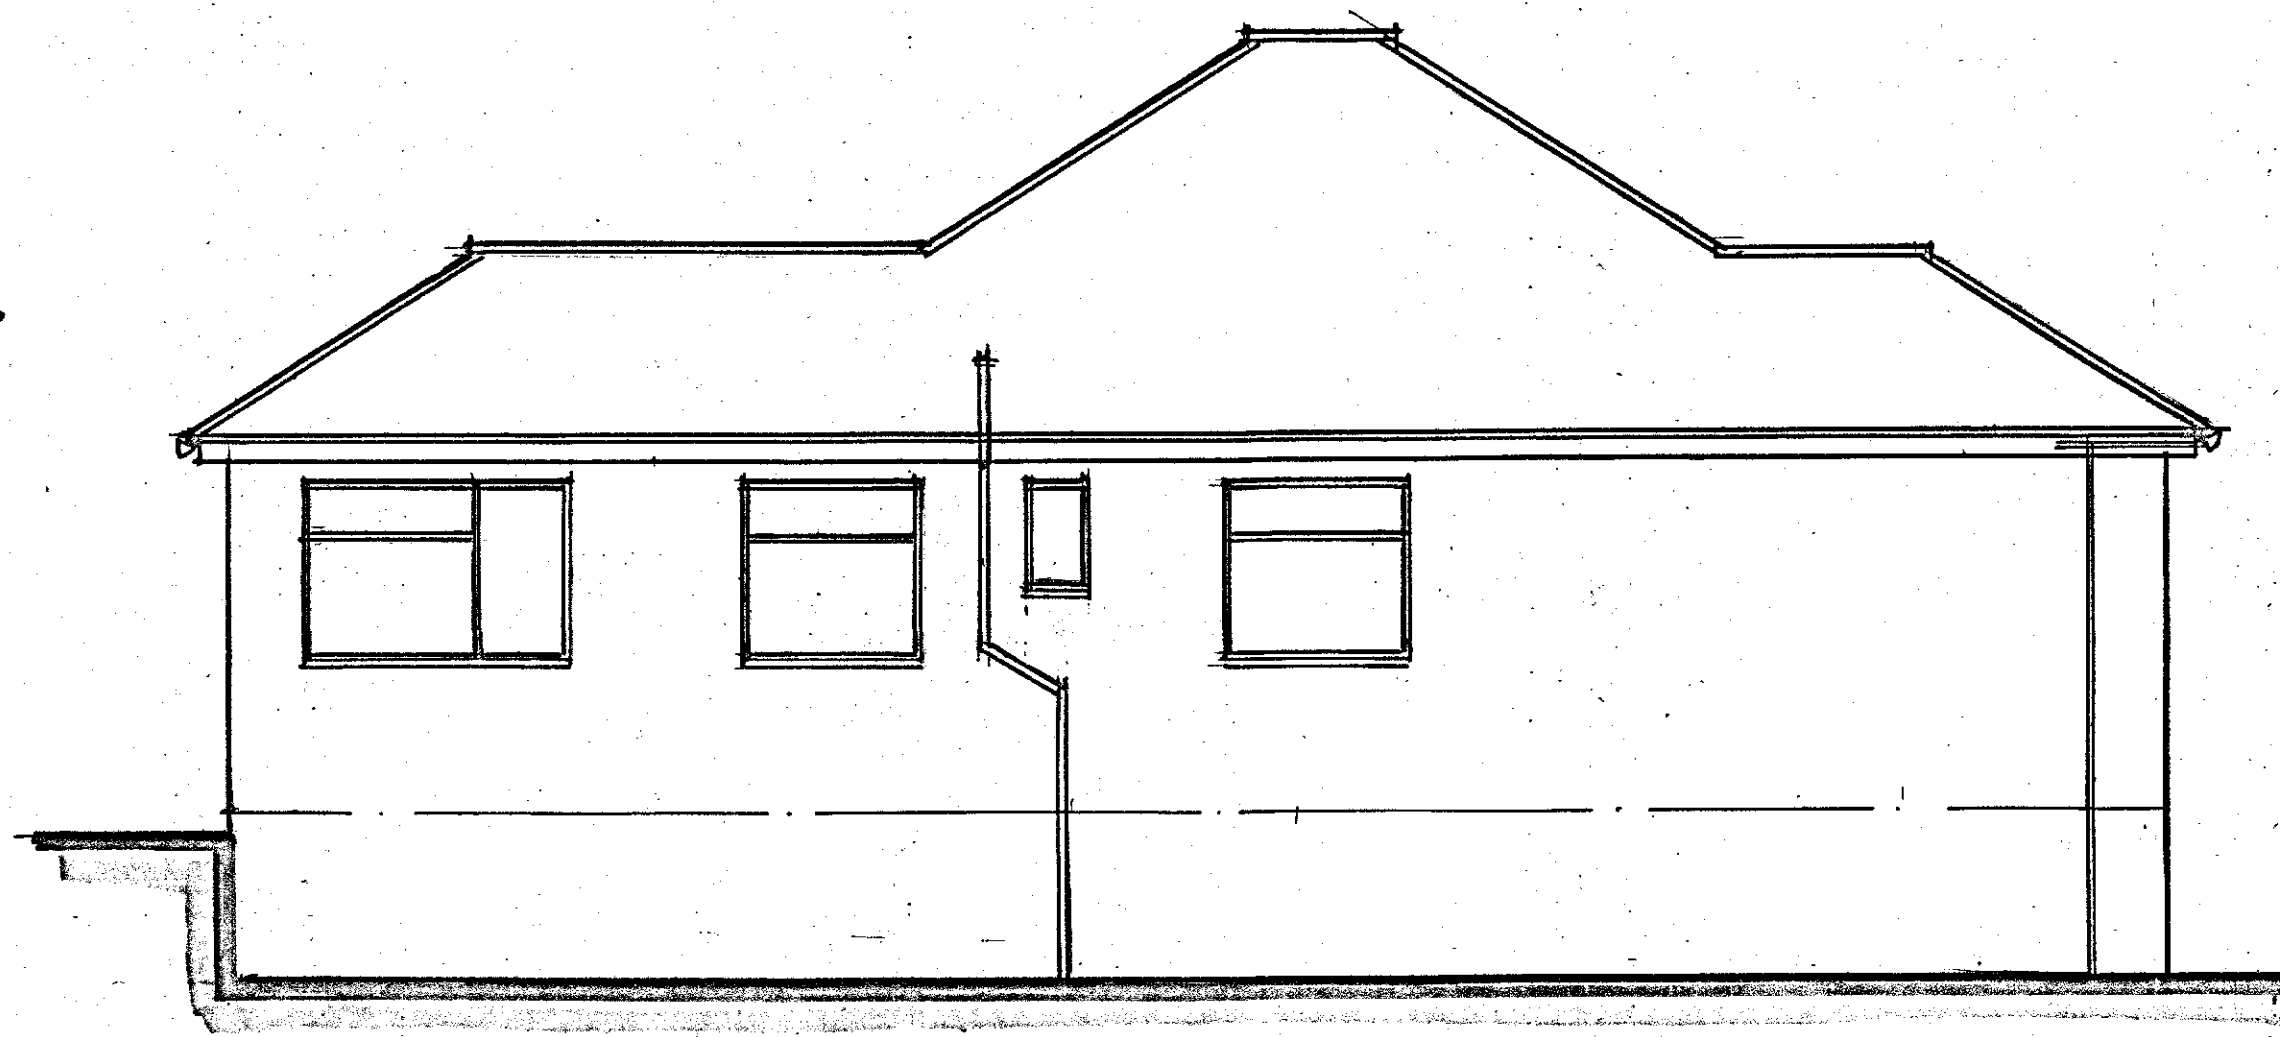


EXISTING SIDE ELEVATION
(WEST)

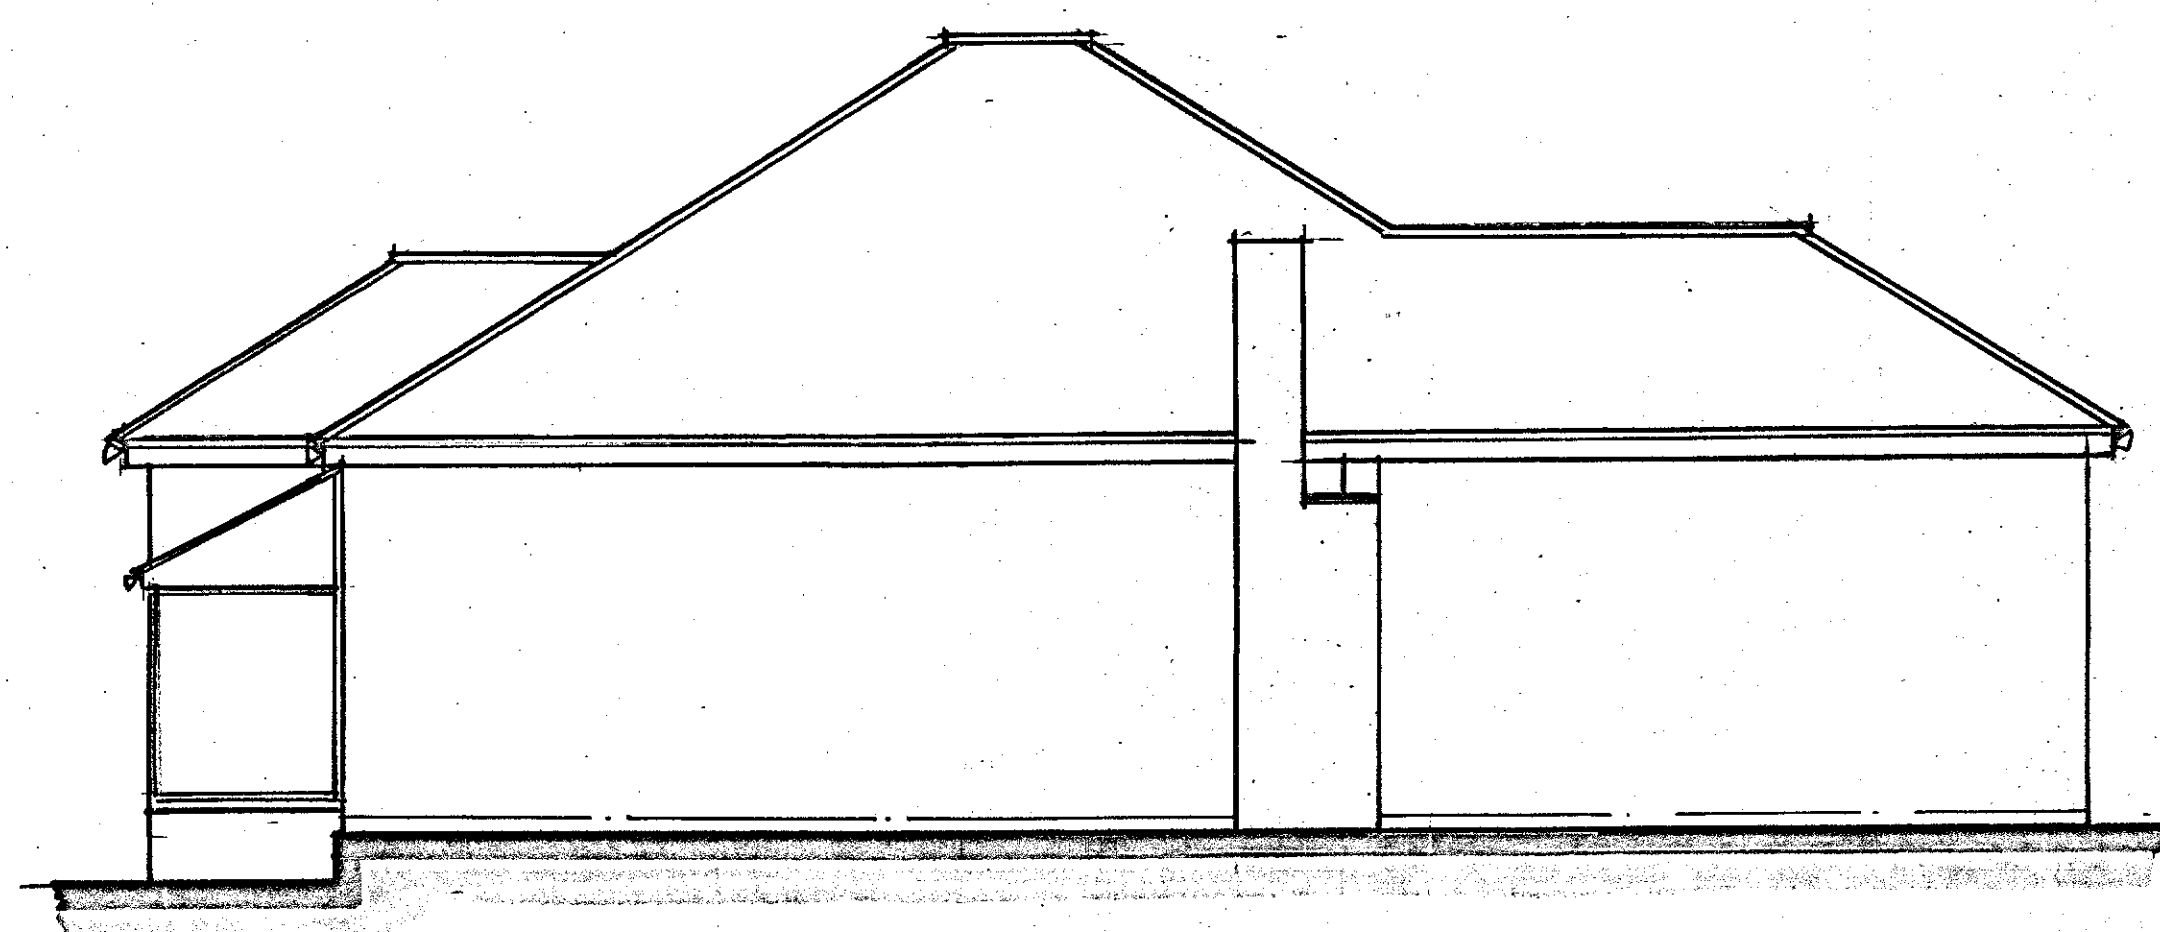

EXISTING SIDE ELEVATION
(EAST)

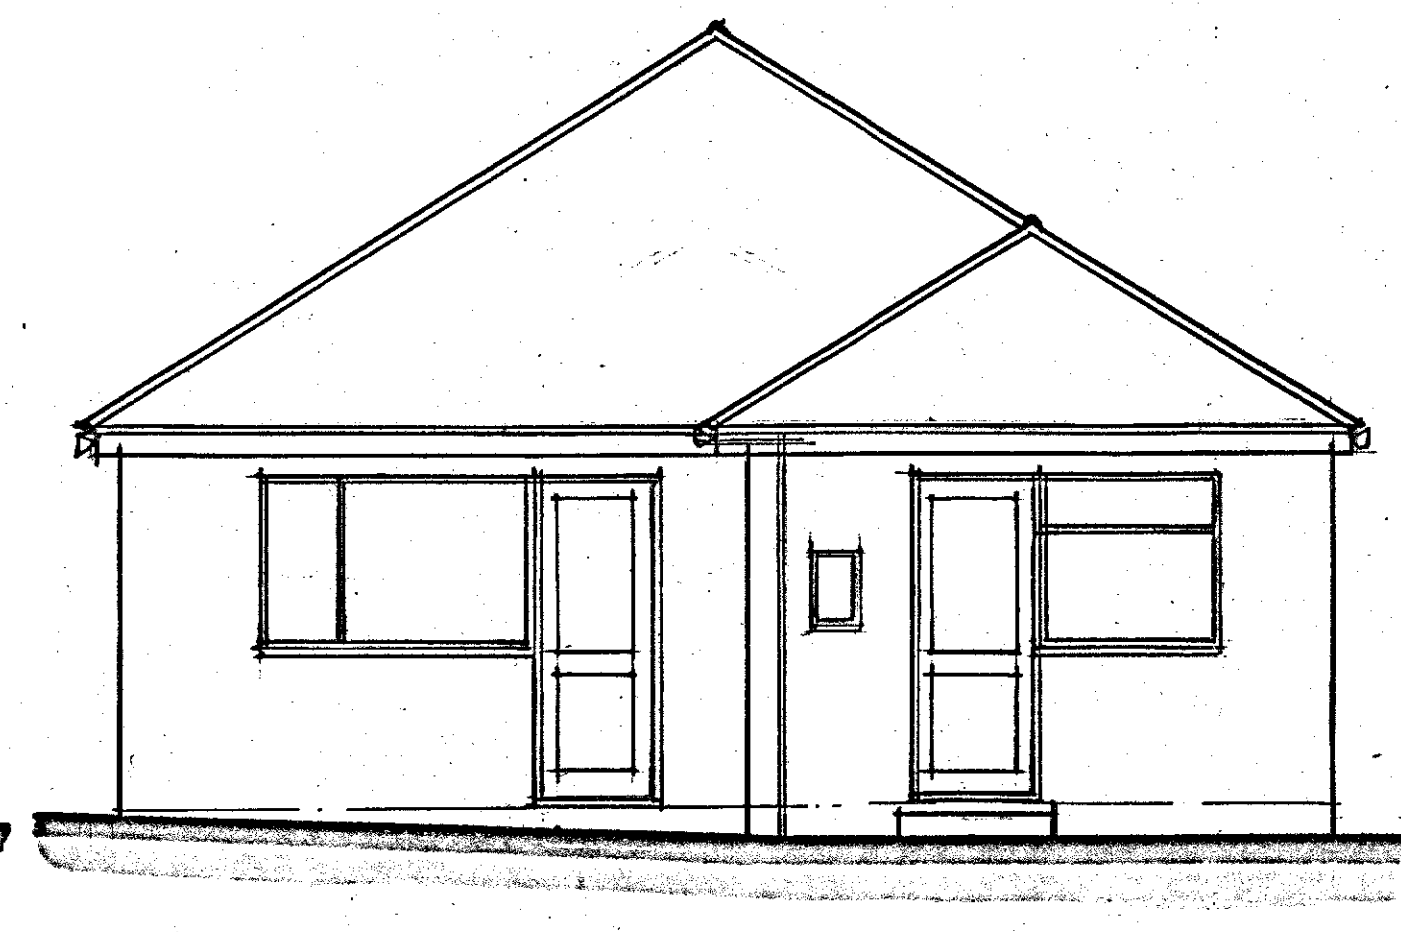

EXISTING REAR ELEVATION
(NORTH)

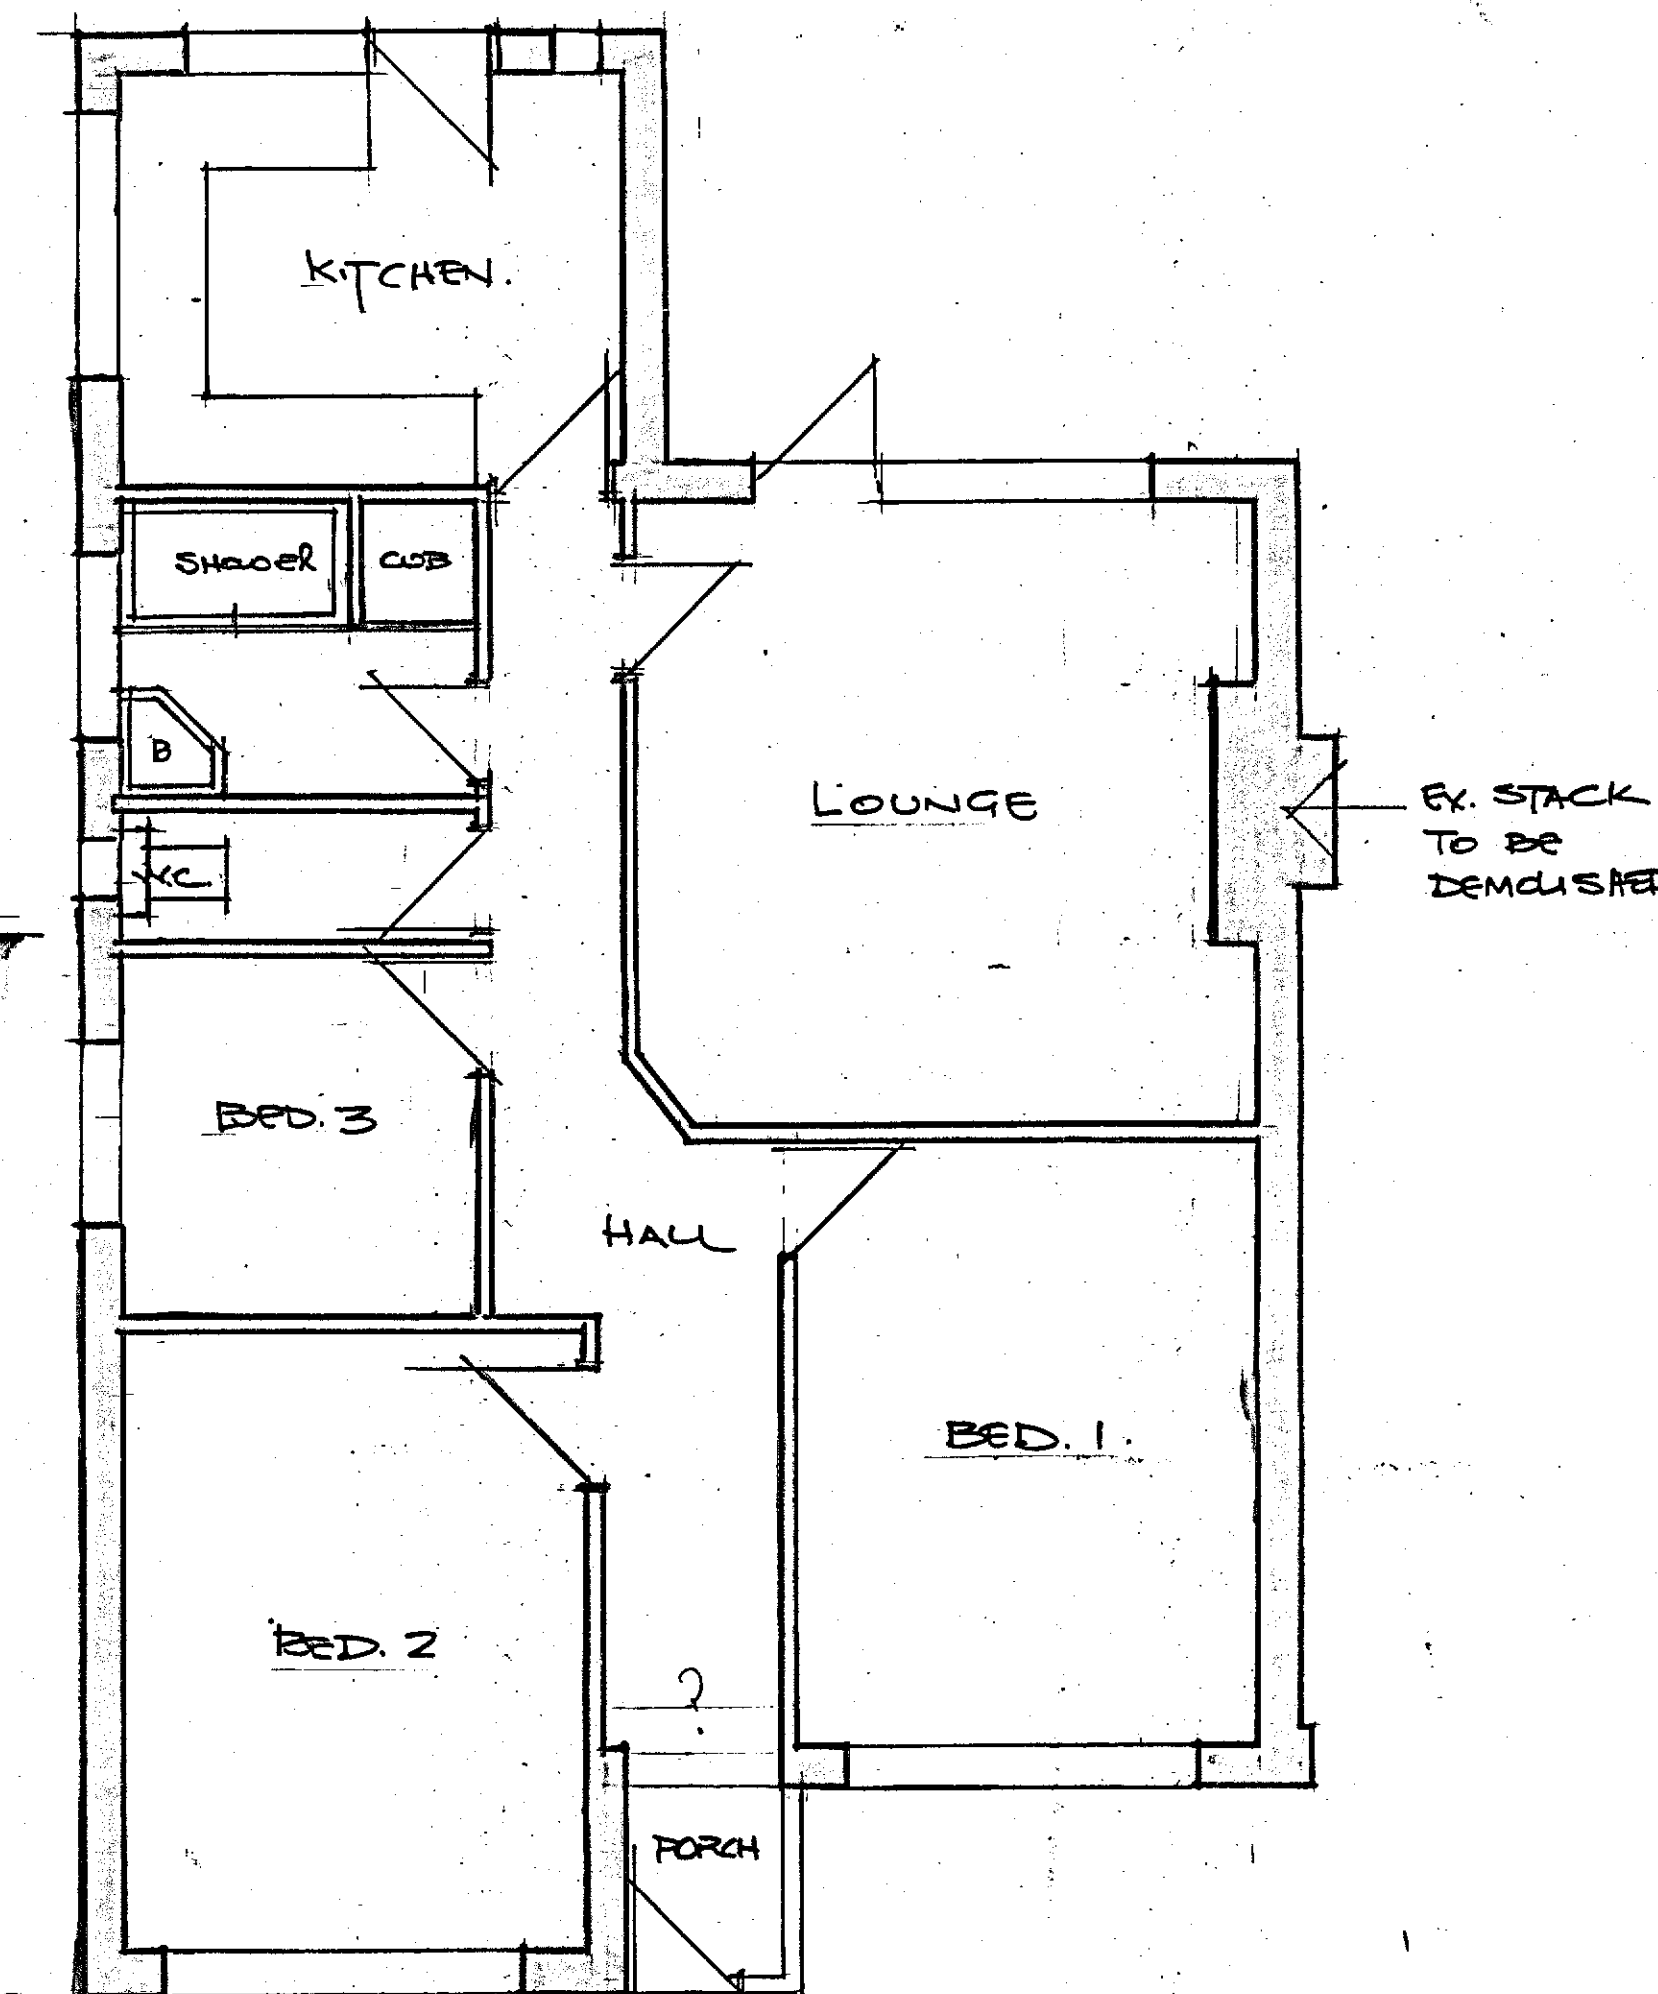

EXISTING FLOOR PLAN

Notes:

1. Verify all dimensions on site before the commencement of any work or preparation of shop drawings.
2. All building materials, components and workmanship to comply with the appropriate Building Regulations, British Standards and Codes of Practice.
3. Any discrepancies to be reported to the architectural designer for further instructions before commencement of work.

General Specification:

30 APR 2024



Rev. 20240398

Job Title
PROPOSED EXTENSIONS AND
IMPROVEMENTS TO FRONT/SIDE & REAR
AT 8 ARCADIA ROAD
ISTEAD RISE
GRAVESEND
KENT DA13 9EH

Client MS. G. BLAWEN & R. J. FREEMAN

Dwg Title
20240398

Scale 1:50

Date APRIL 2024.

C & B Designs

Architectural Designers & Consultants

12 St. Margarets Drive
Wigmore
Gillingham
Kent ME8 2NR
Medway: 01634 261618

Dwg No.
CB 3231.01

© COPYRIGHT C & B DESIGNS

