



SITE MAP Scale 1 : 1 250

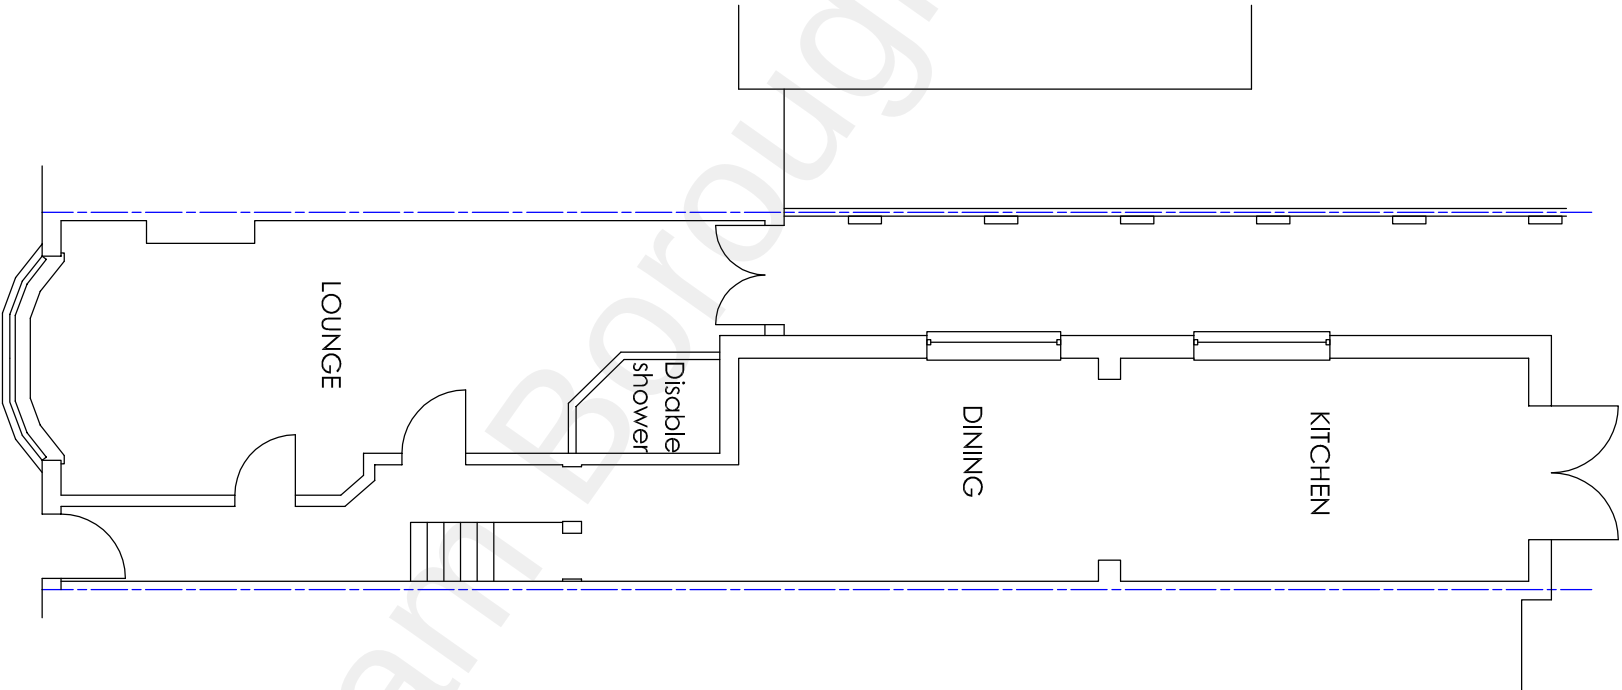

EXISTING GROUND FLOOR PLAN
Scale 1 : 1 00

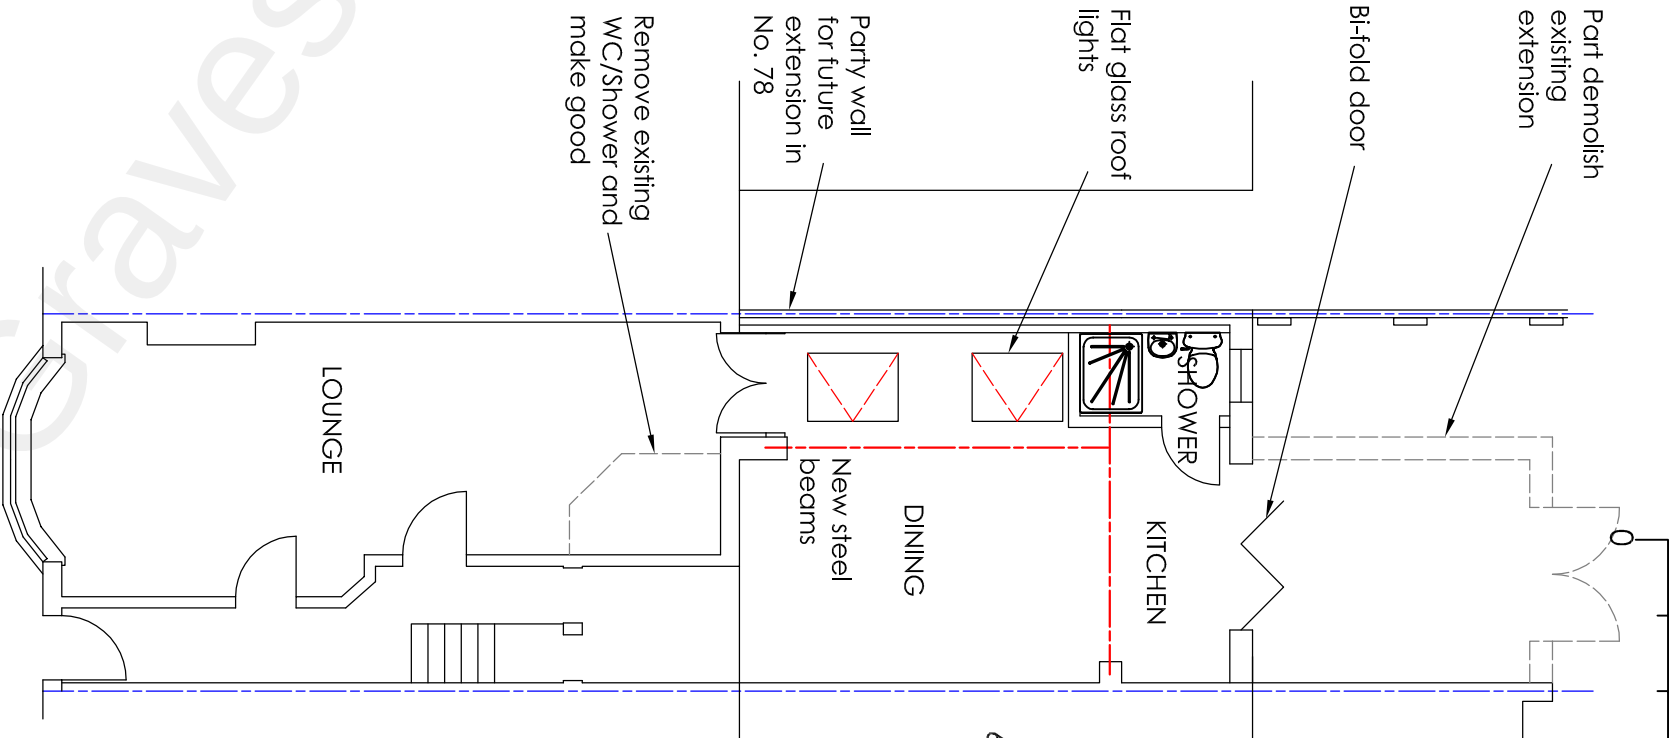

PROPOSED GROUND FLOOR PLAN
Scale 1 : 1 00

Project		76 Old Road West Gravesend Kent DA11 0LN		Single Storey Side Extension	
Drawing Title		Site Map and Existing & Proposed Floor Plans			
Rev		Description		Date	
Drawn		Date		Scale	
HC		July 2022		1:1250 1:100	
Drawing No.		76ORW/A3/01			
H Channa Picarroons Maidstone Road Platt Kent TN15 8LB Tel: 07828277909 E-mail: hbchanna@tiscali.co.uk					