



ALL DIMENSIONS TO BE VERIFIED BY THE CONTRACTOR ON SITE

Note:-

- All dimensions where indicated are approximate and are for guidance purposes only. Actual dimensions should be checked on site.
- For proposed floor plans see drawing 2022/169 - 004.
- Contractor to assume design responsibility under CDM2015.
- Note, all structural information noted should be checked against detailed structural engineers information / calculation sheets.

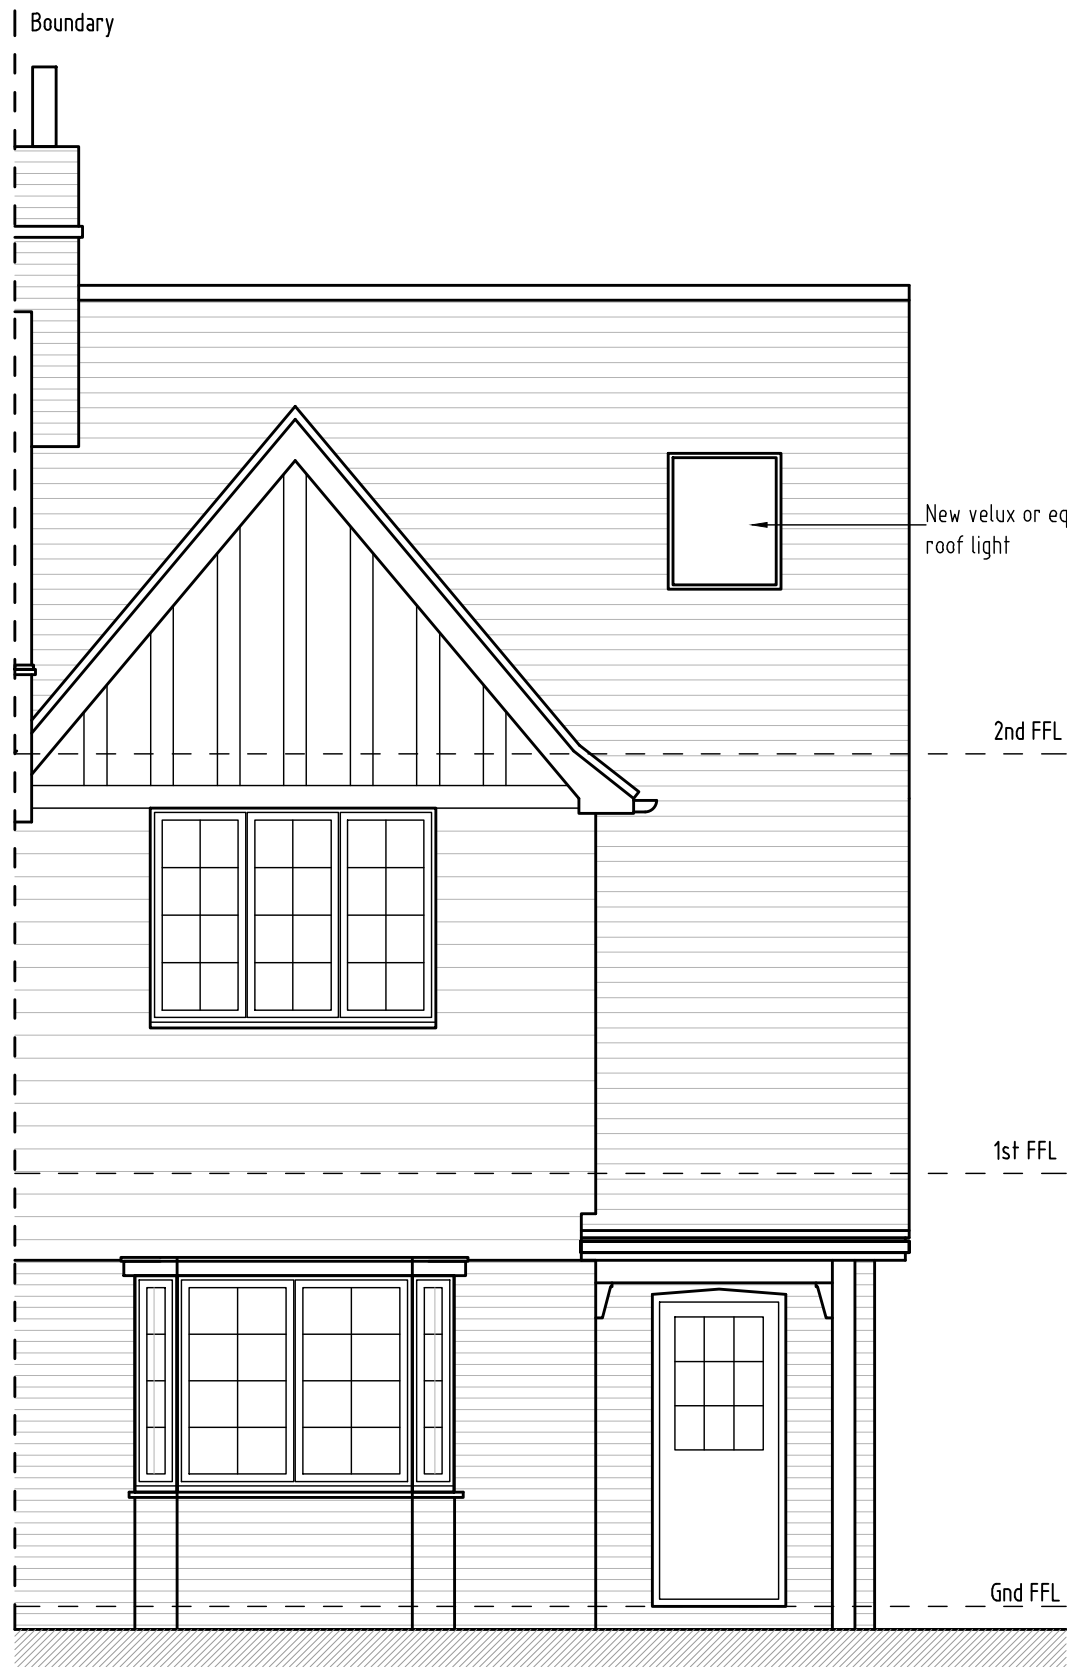


Front Elevation

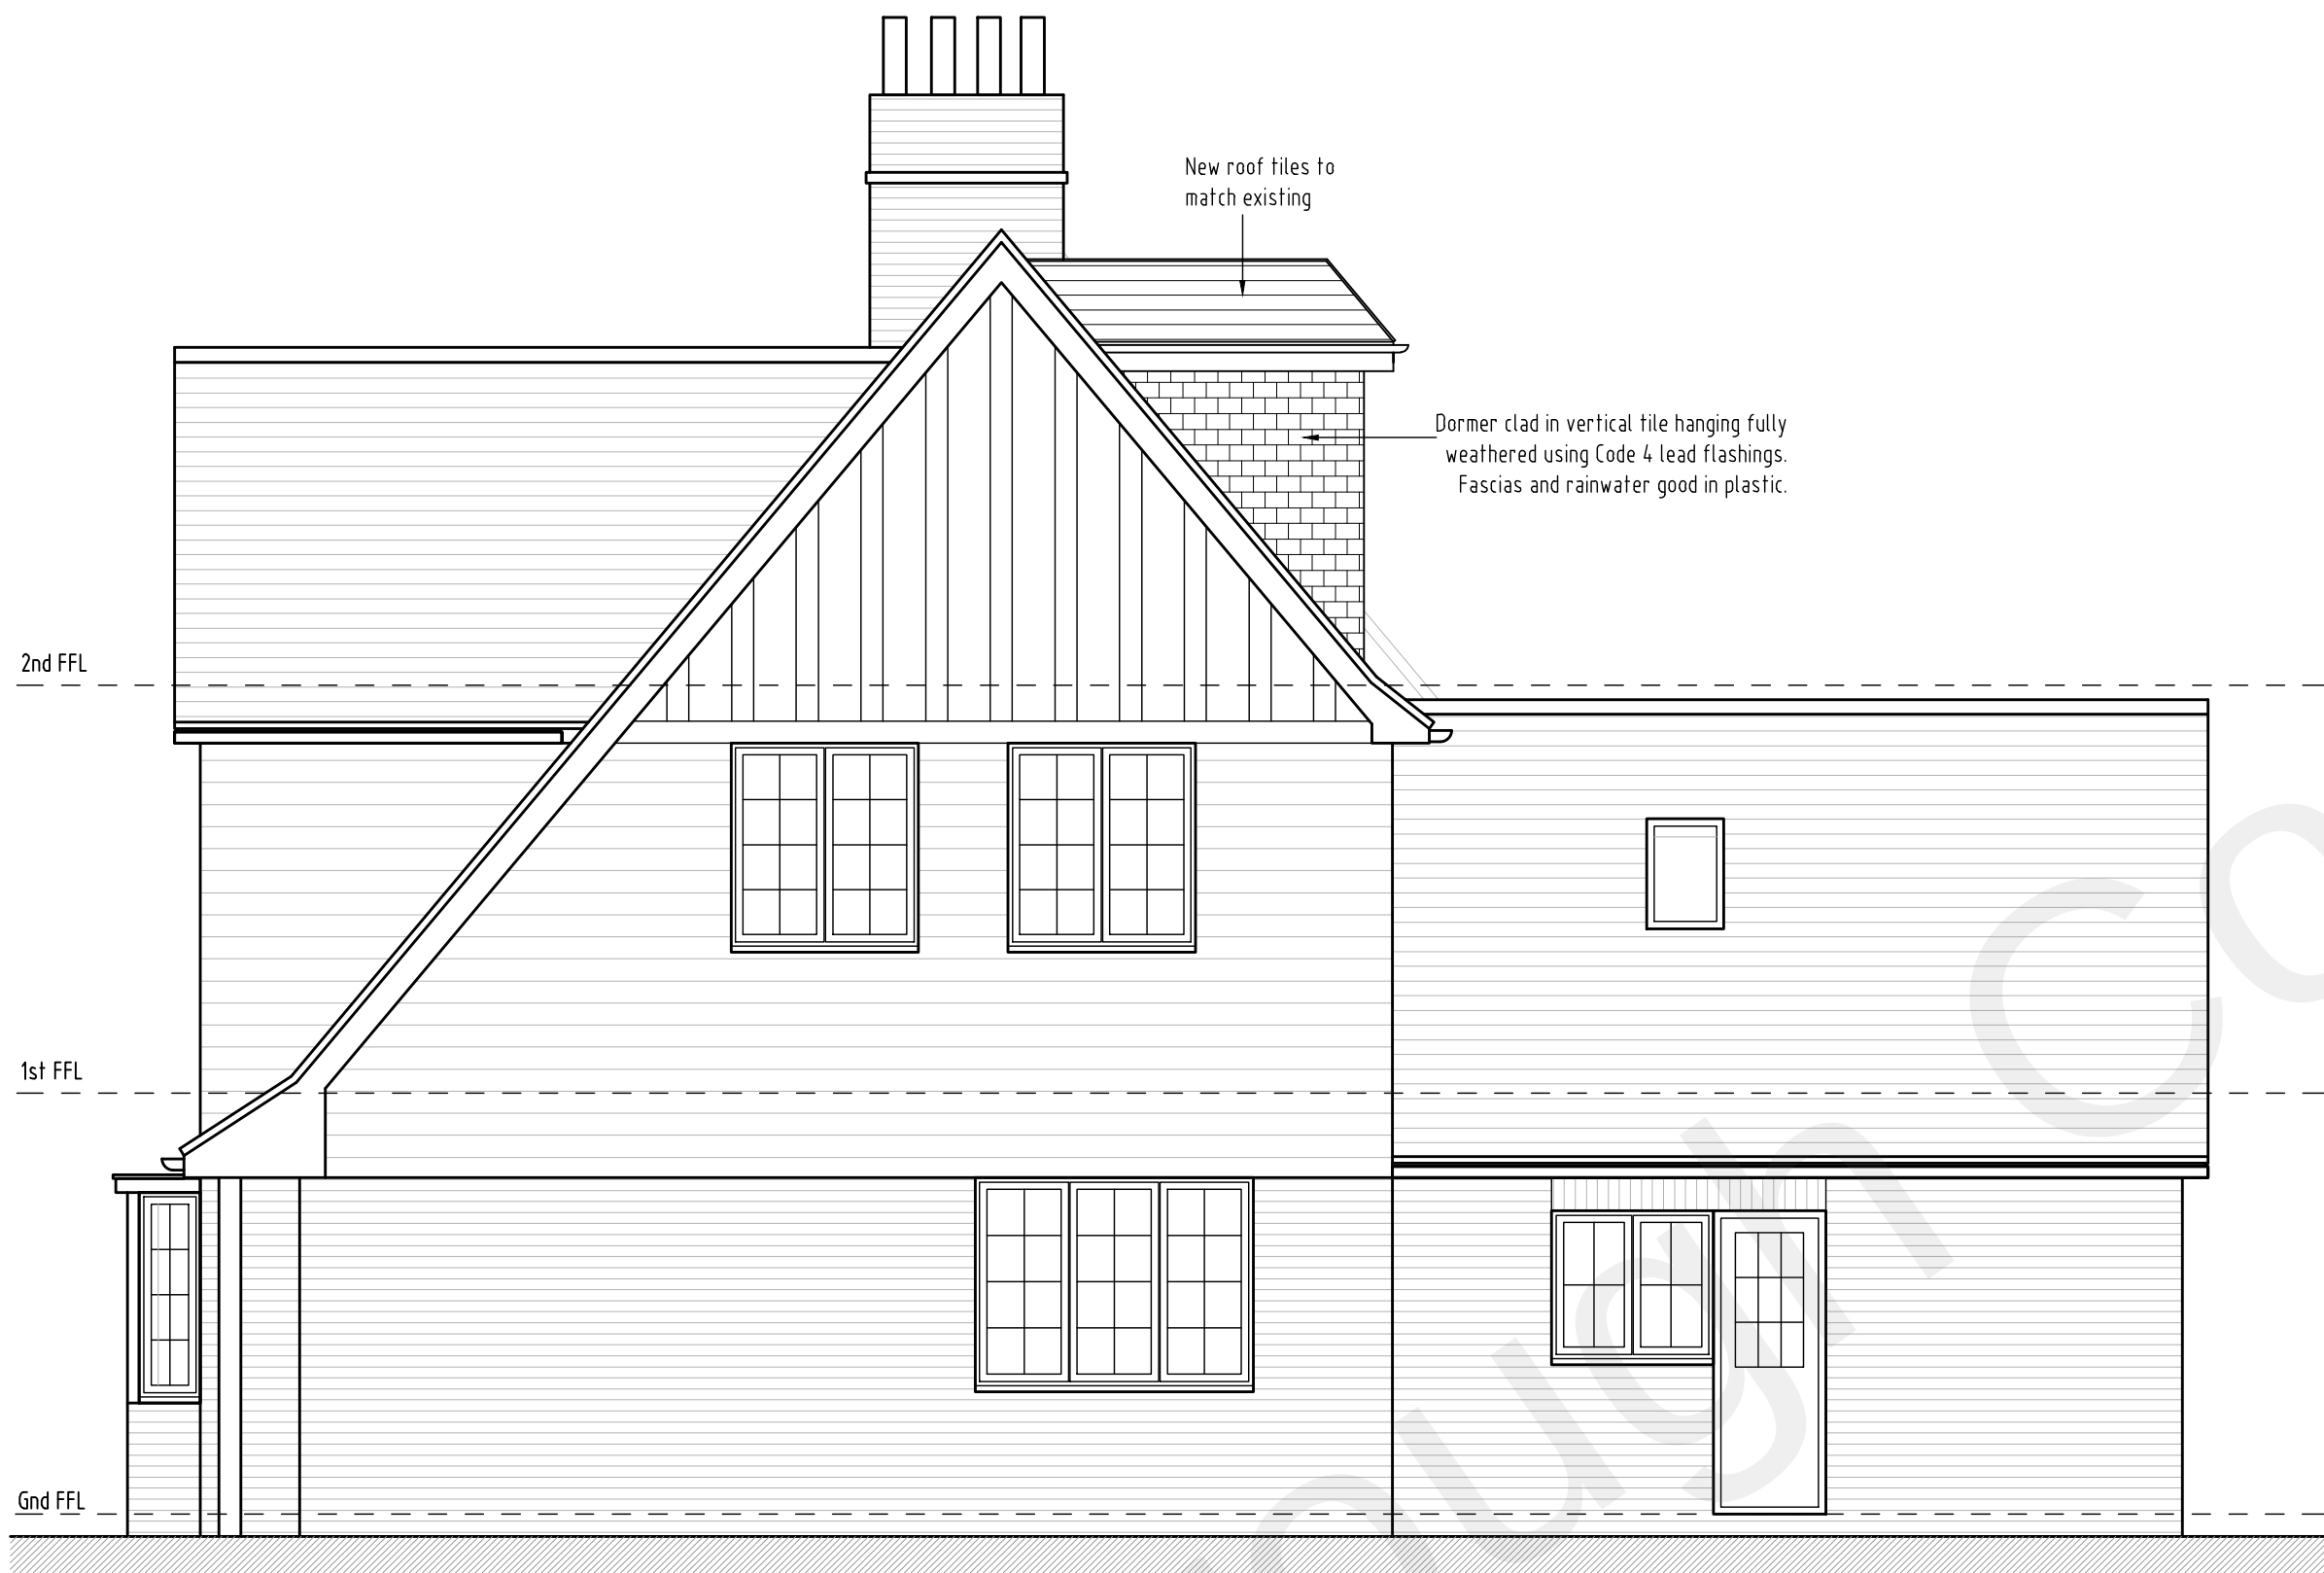


Side Elevation



Scale bar

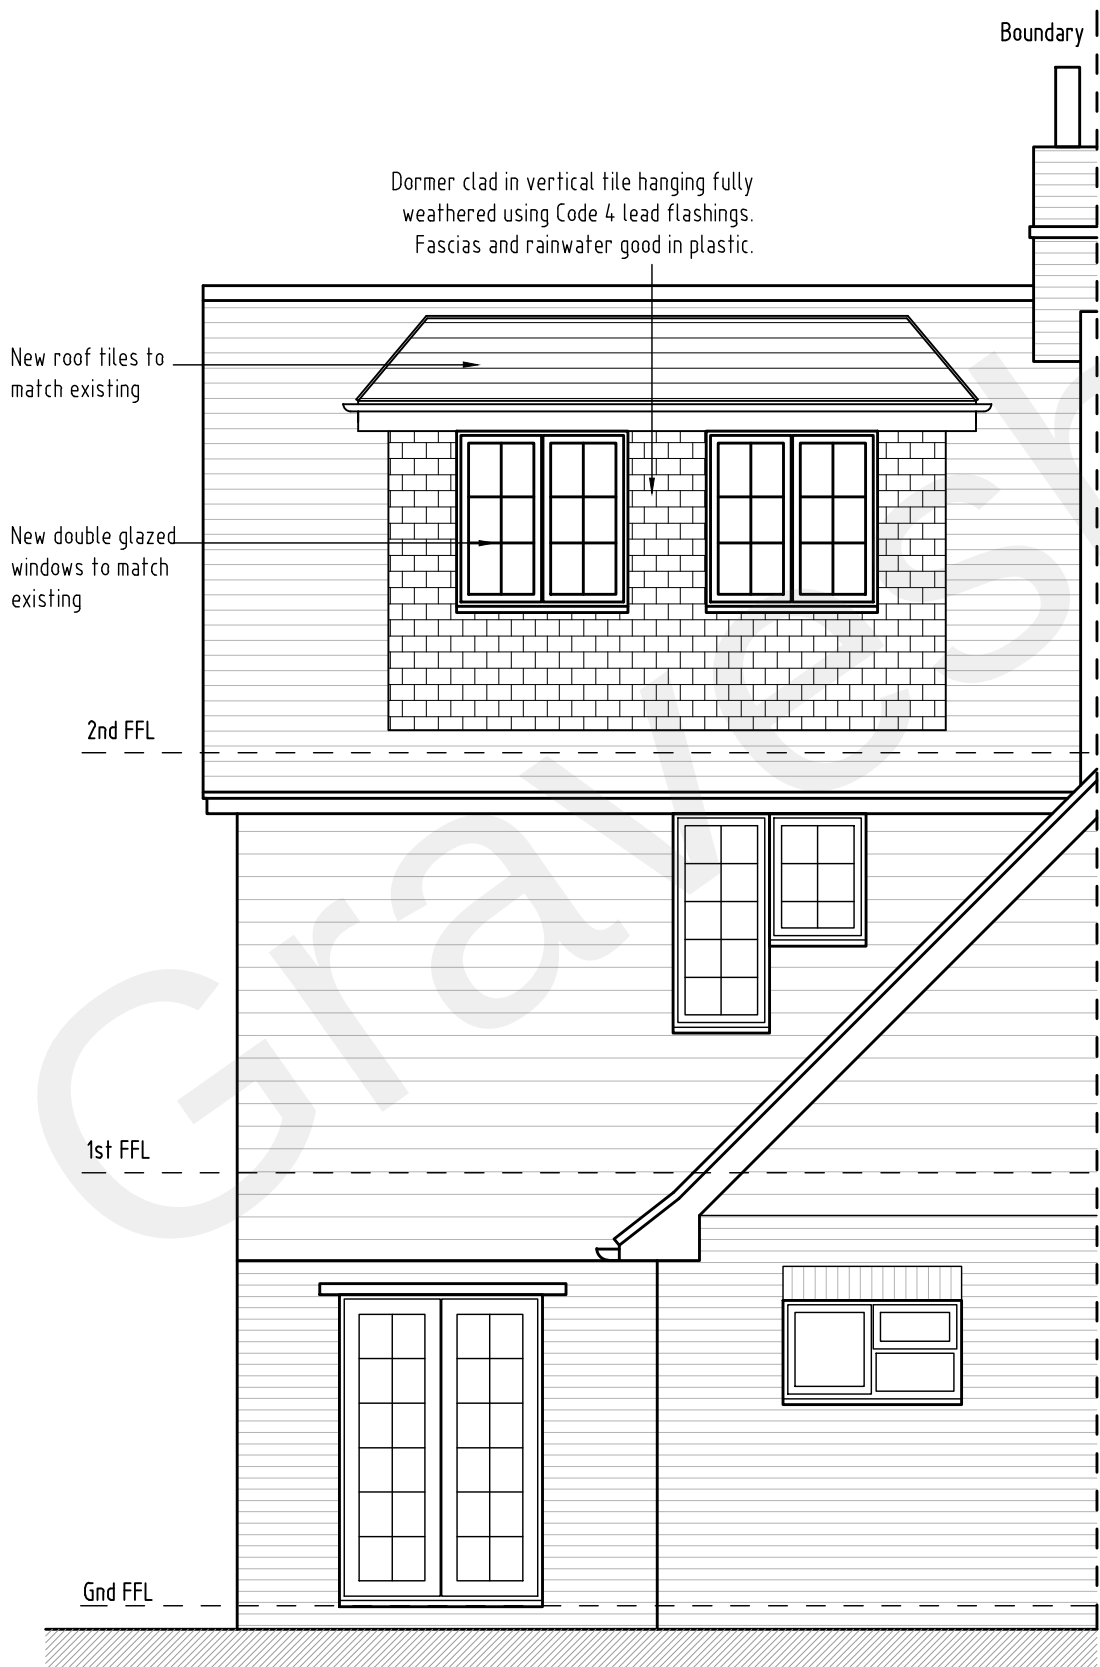

Rear Elevation

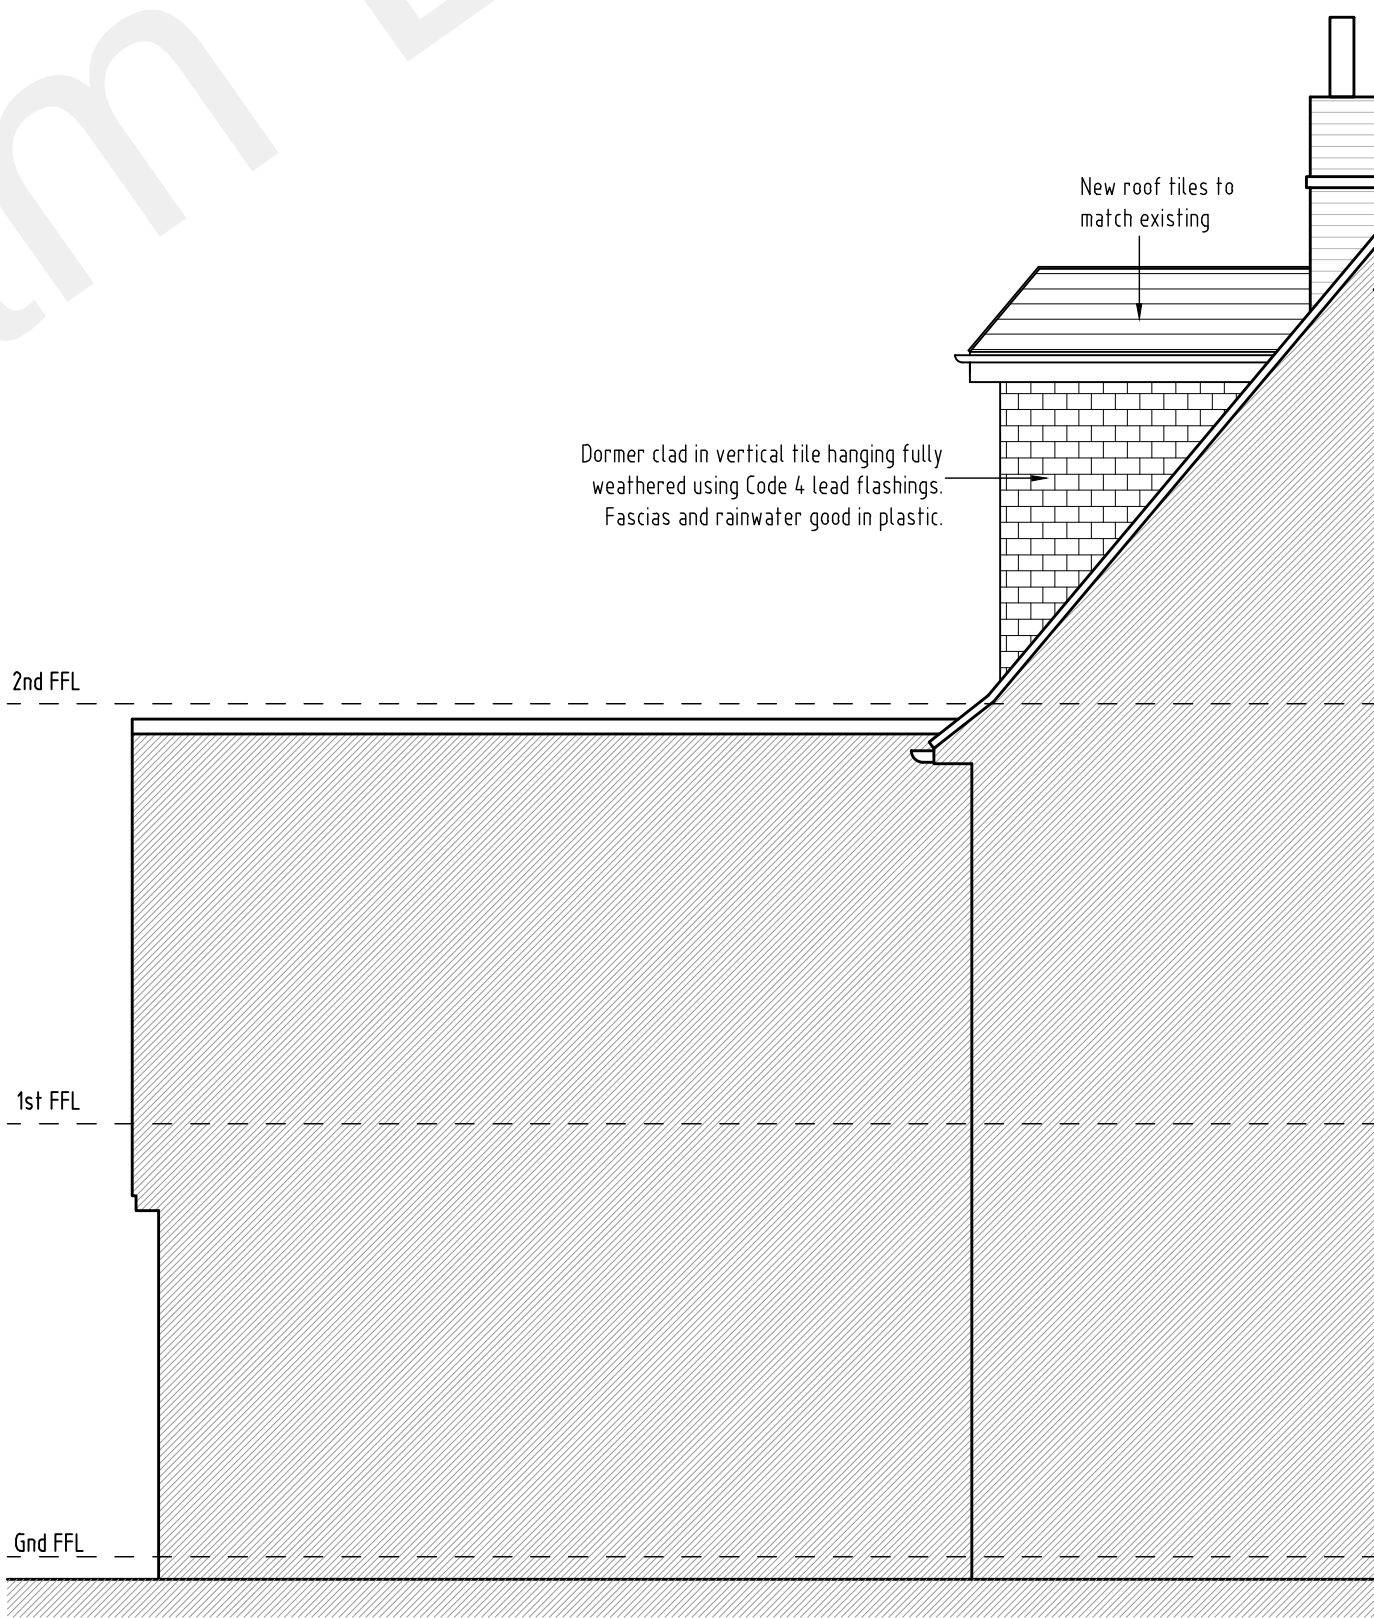

Side Elevation

REV	DESCRIPTION	DATE	INT	CHKD
STATUS	FOR INFORMATION			

Client
Mr & Mrs Stephens

Project
4 Waterworks Cottages, Downs Road,
Istead Rise, Gravesend. DA13 9HN

Title
Proposed Elevations

Scale	Date	Drawn	Checked
1:50@A1	17.08.22	N/A	N/A
Project No:	Drawing No.	Revision	
2022/169	005	~	