
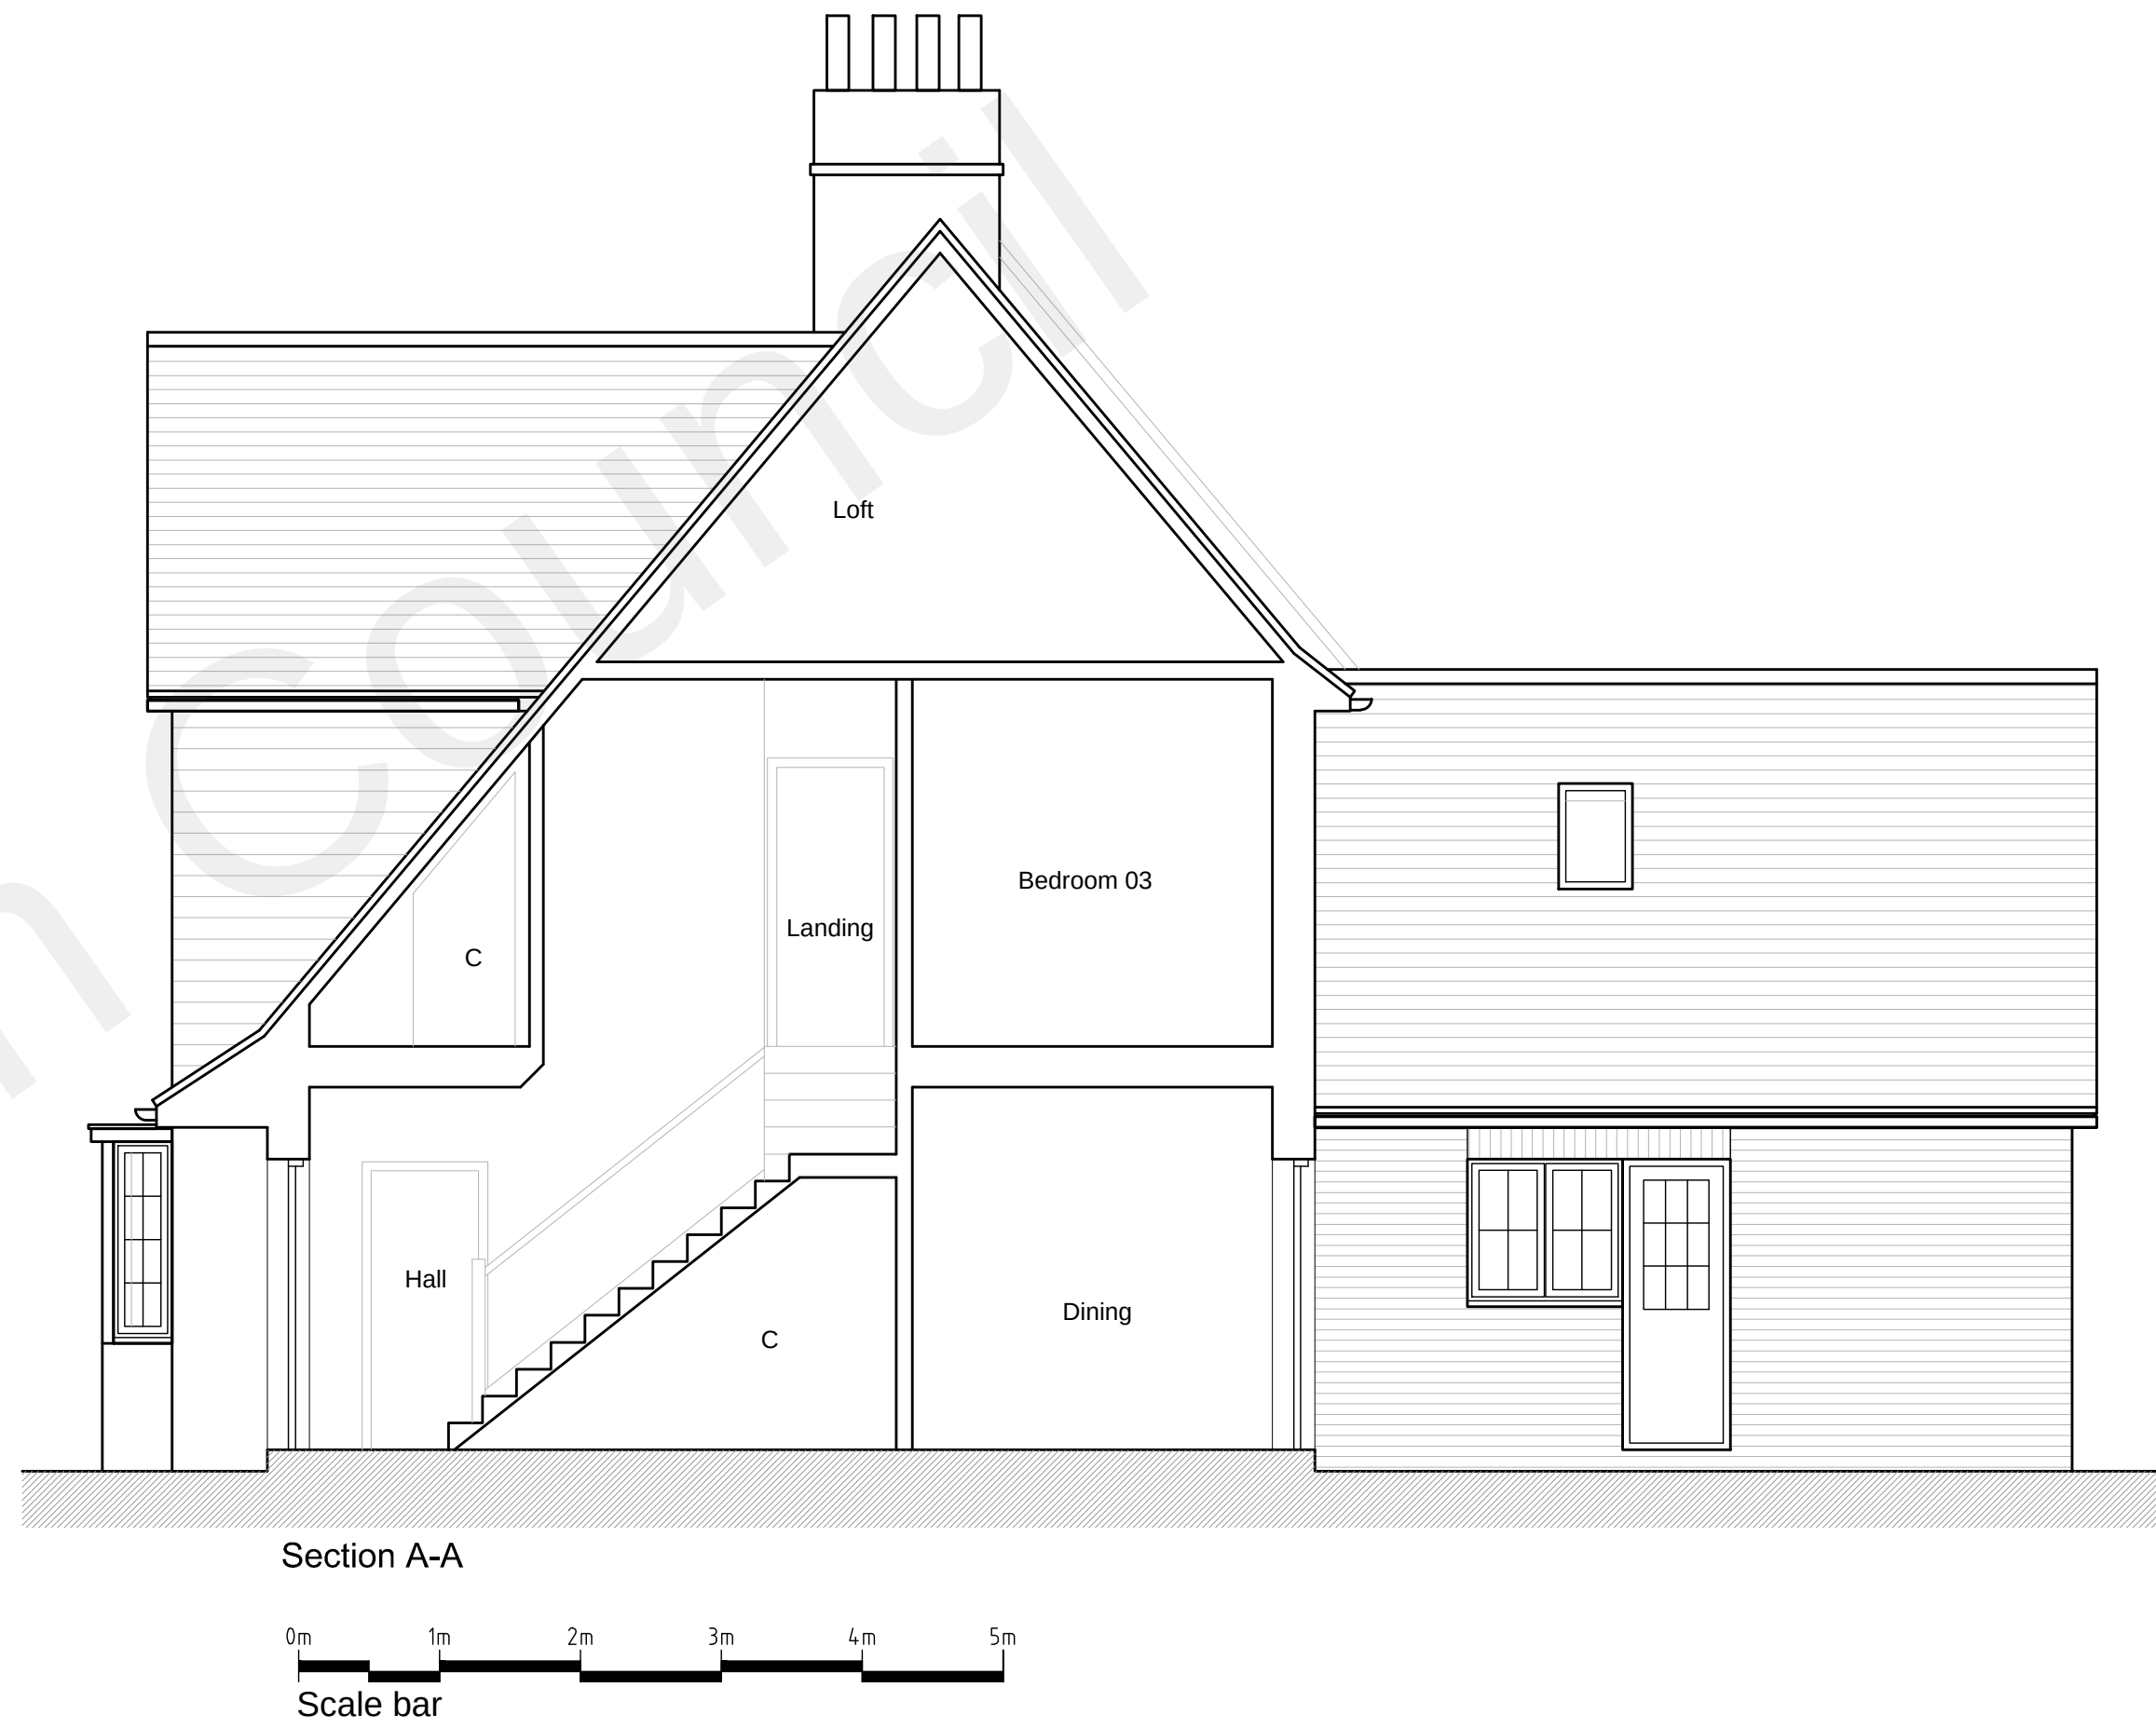
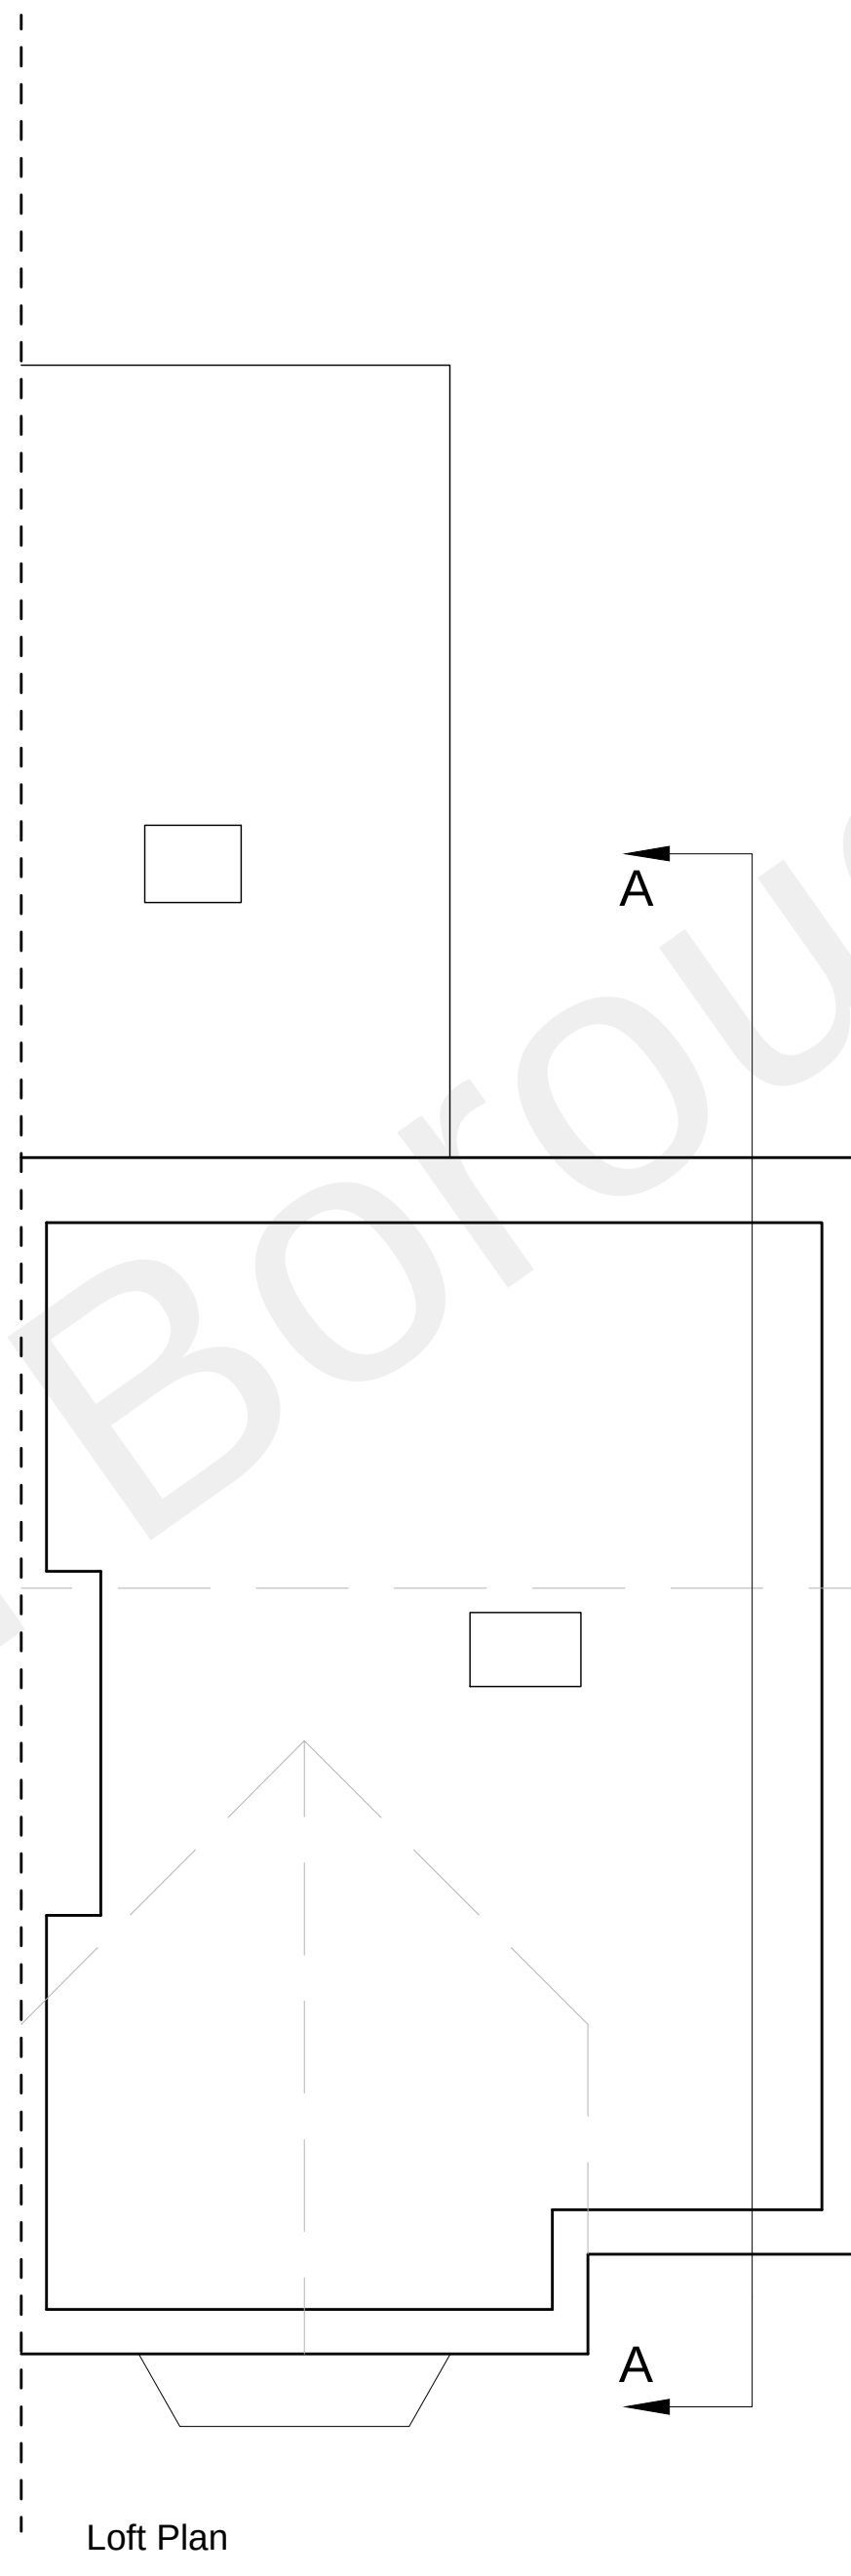
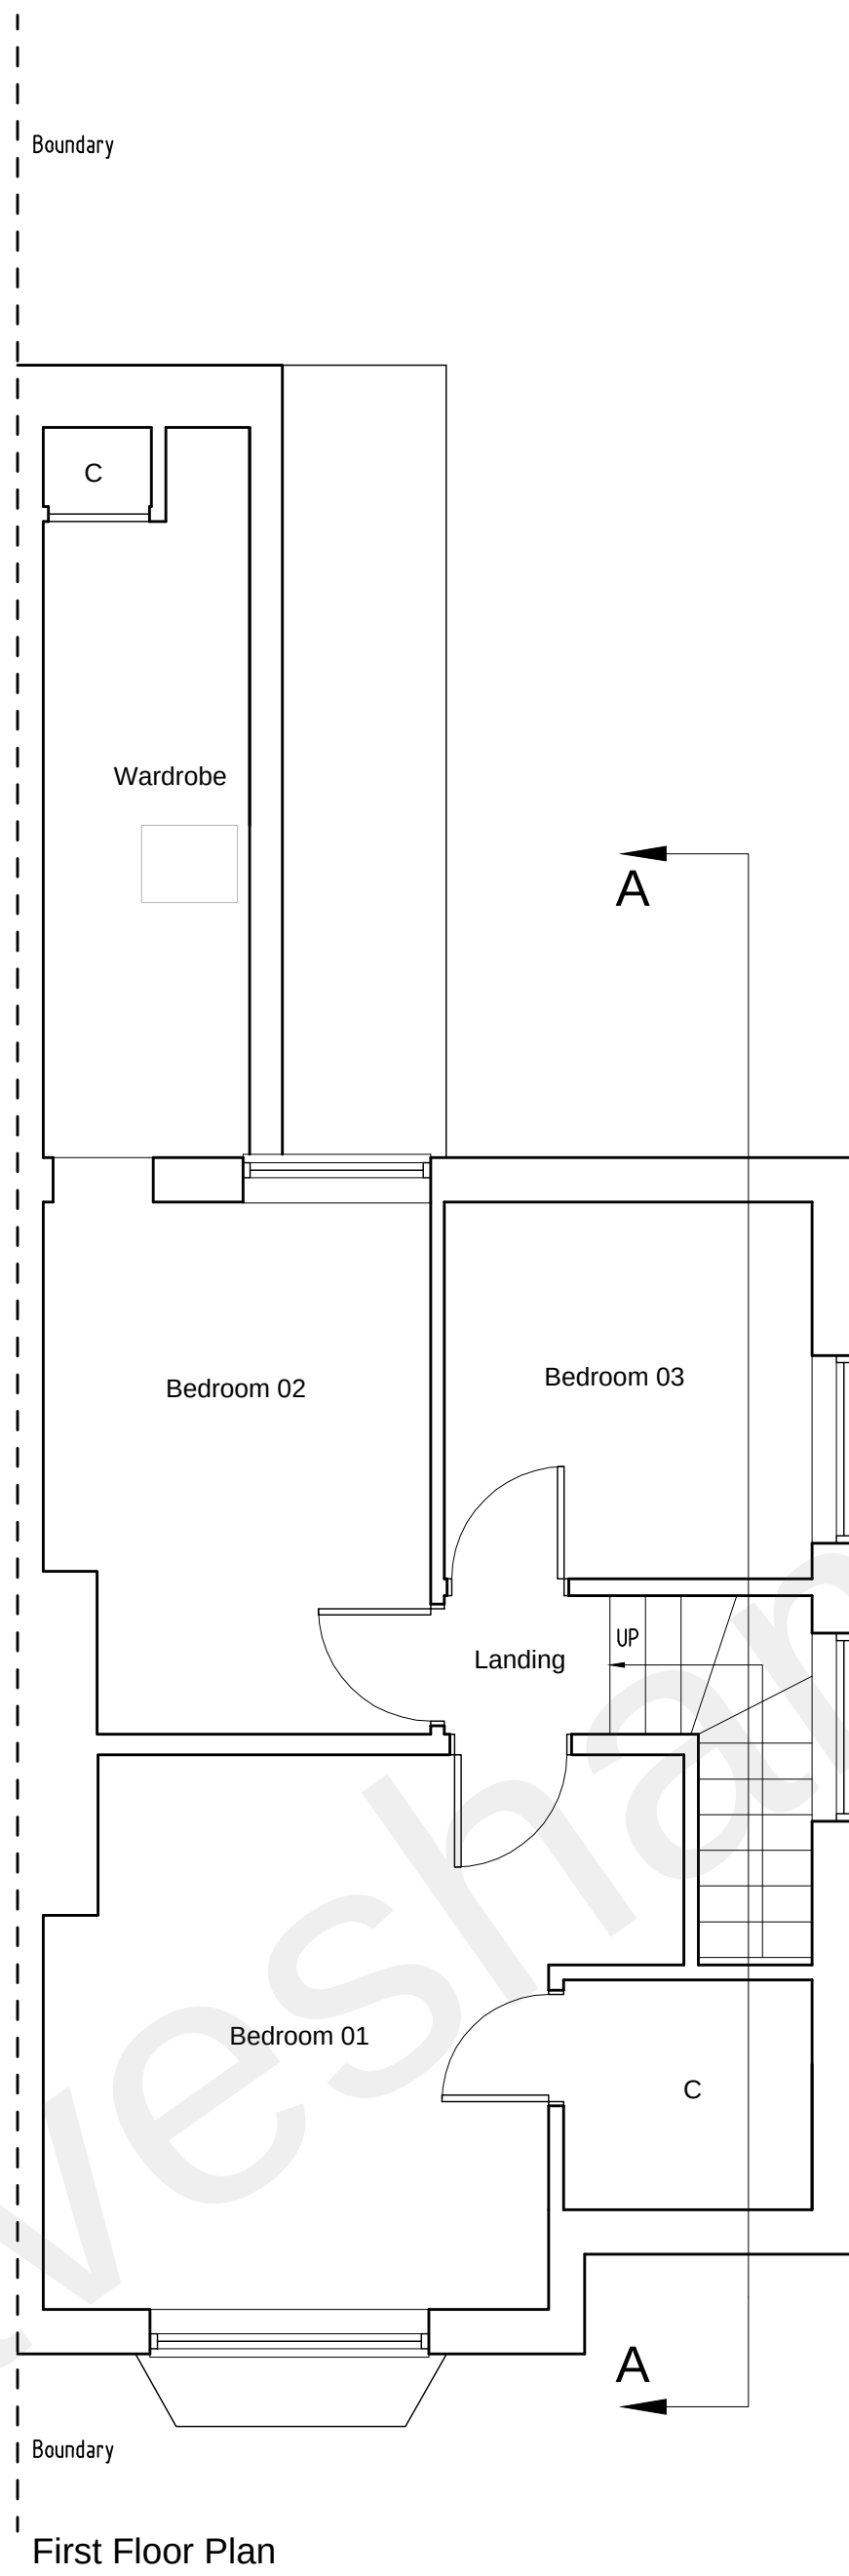


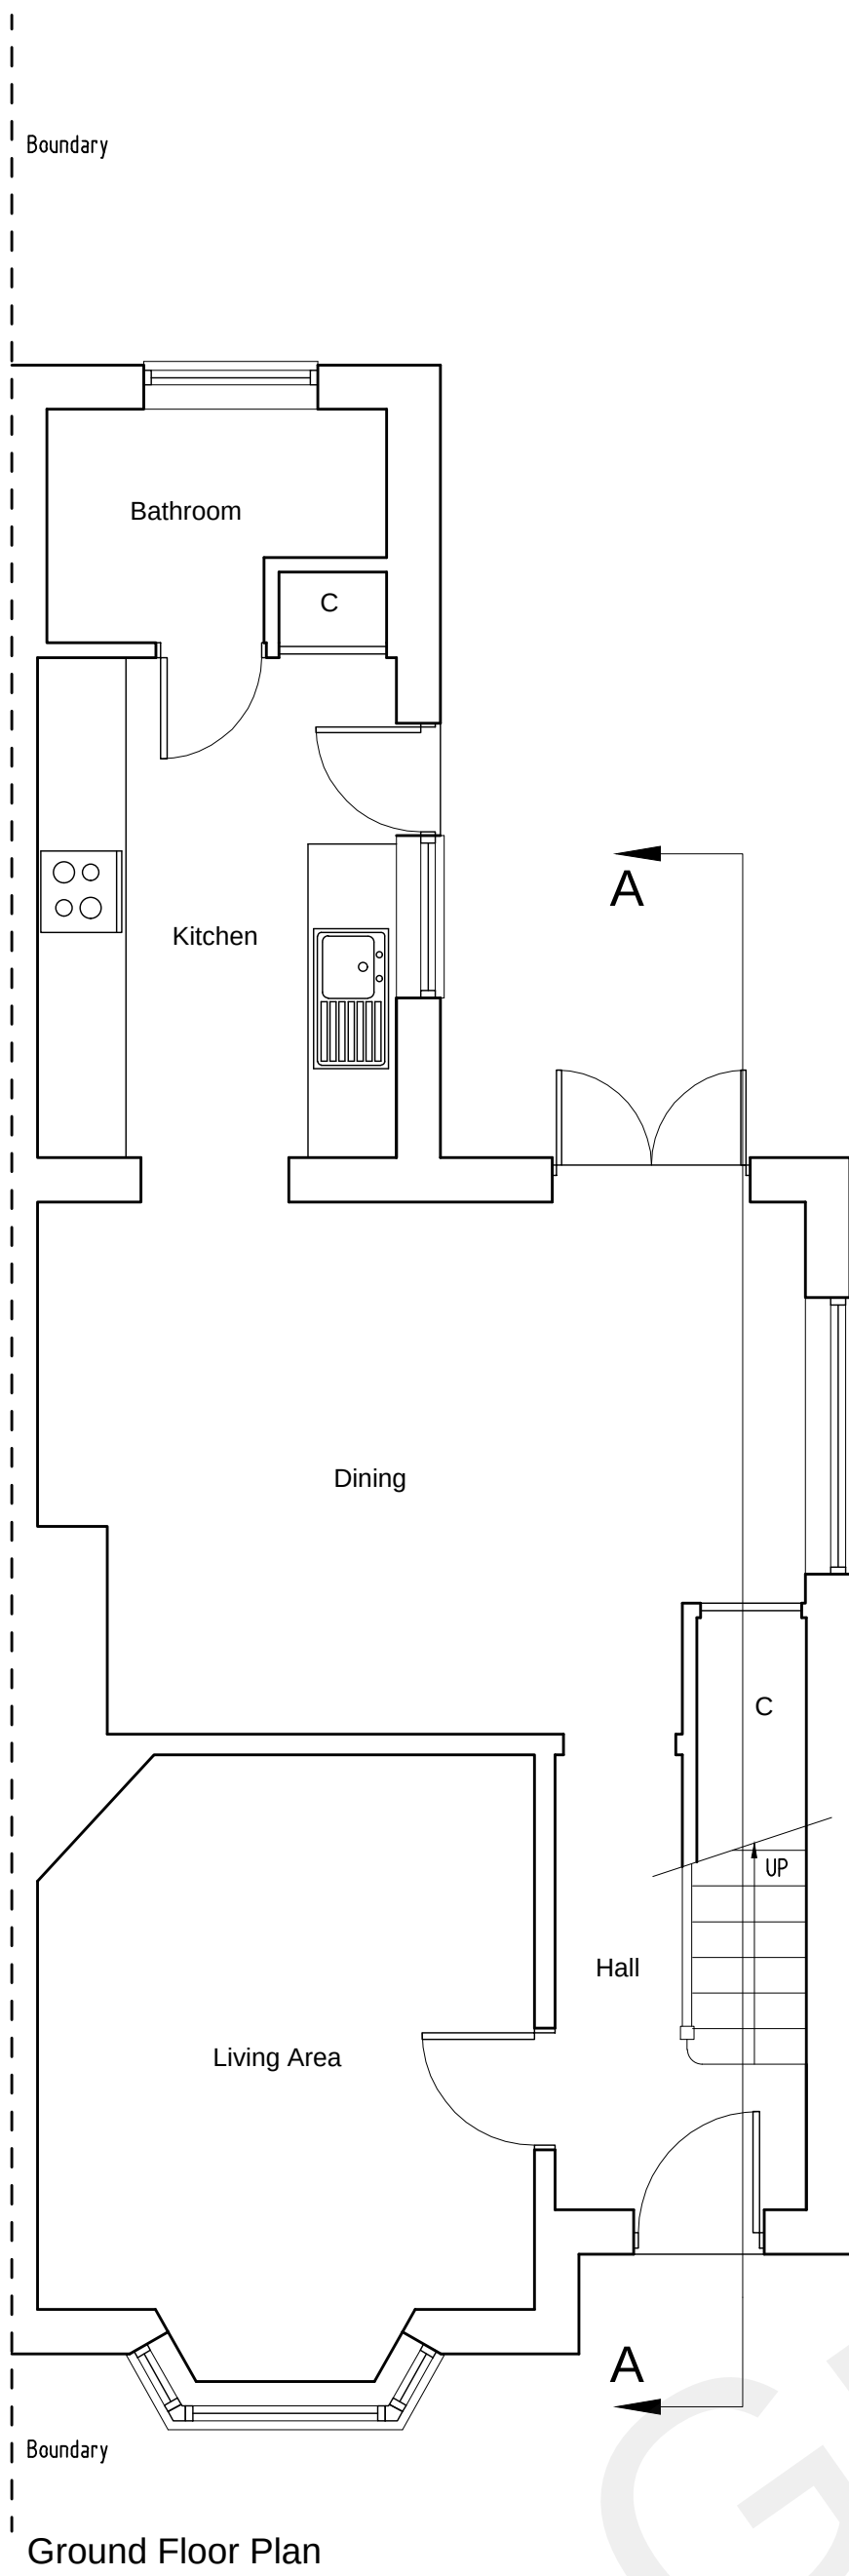

REV	DESCRIPTION	DATE	INT	CHKD
STATUS	FOR INFORMATION			

Client
Mr & Mrs Stephens

Project
4 Waterworks Cottages, Downs Road,
Istead Rise, Gravesend. DA13 9HN

Title
Existing Floor Plans & Section

Scale 1:50@A1	Date 15/08/2022	Drawn N/A	Checked N/A
Project No: 2022/169	Drawing No. 002	Revision ~	