



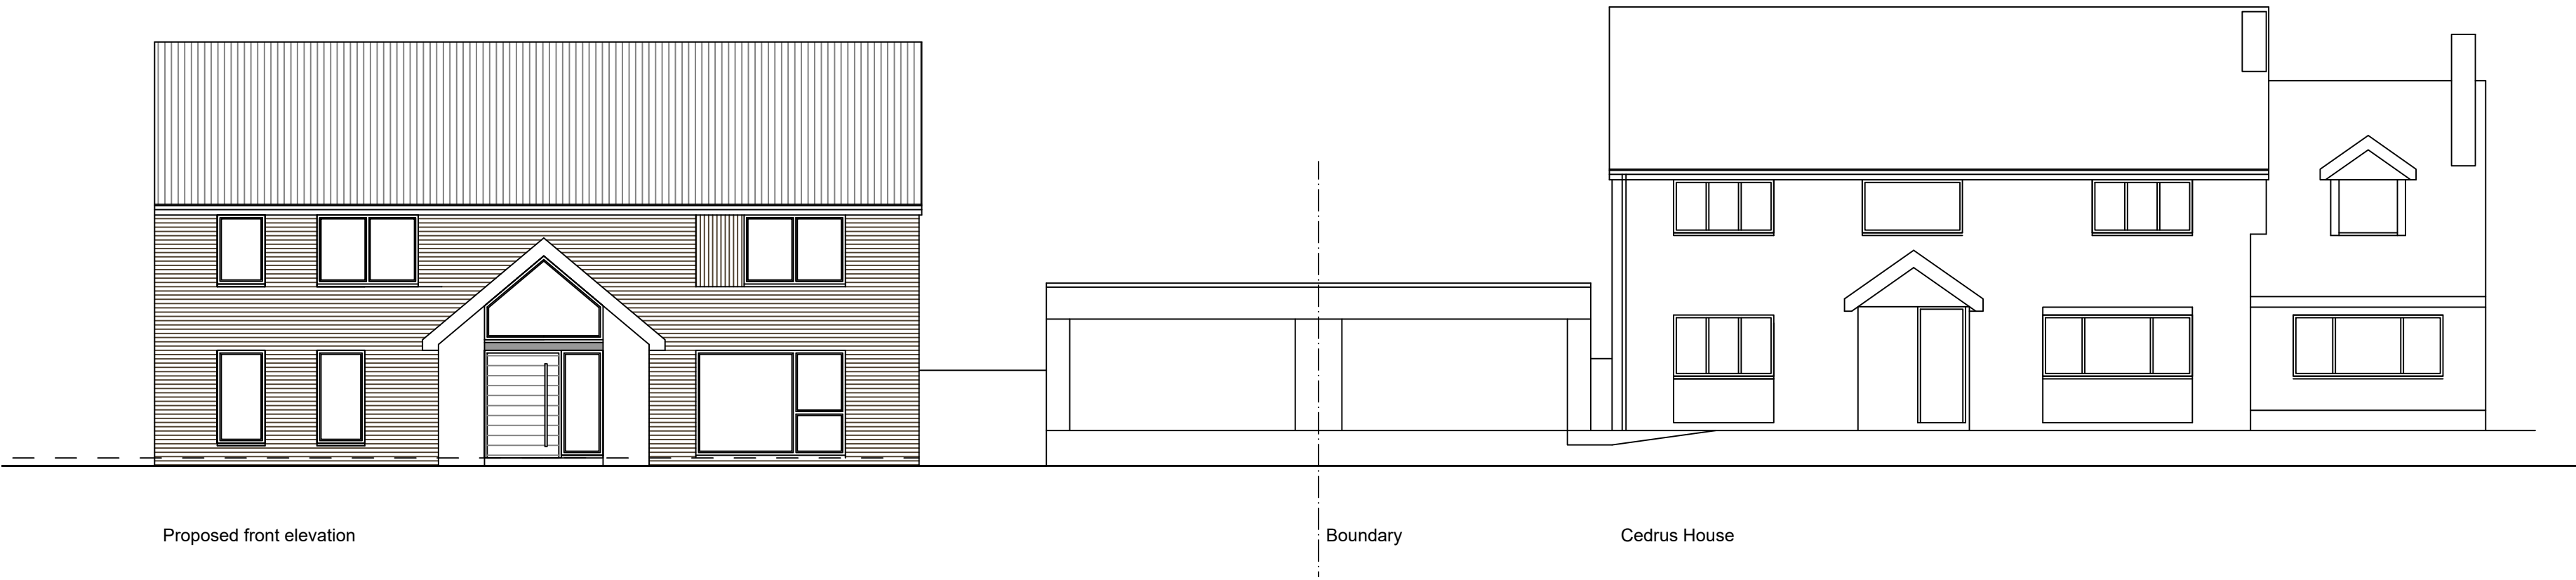

Proposed front elevation

Boundary


Cedrus House

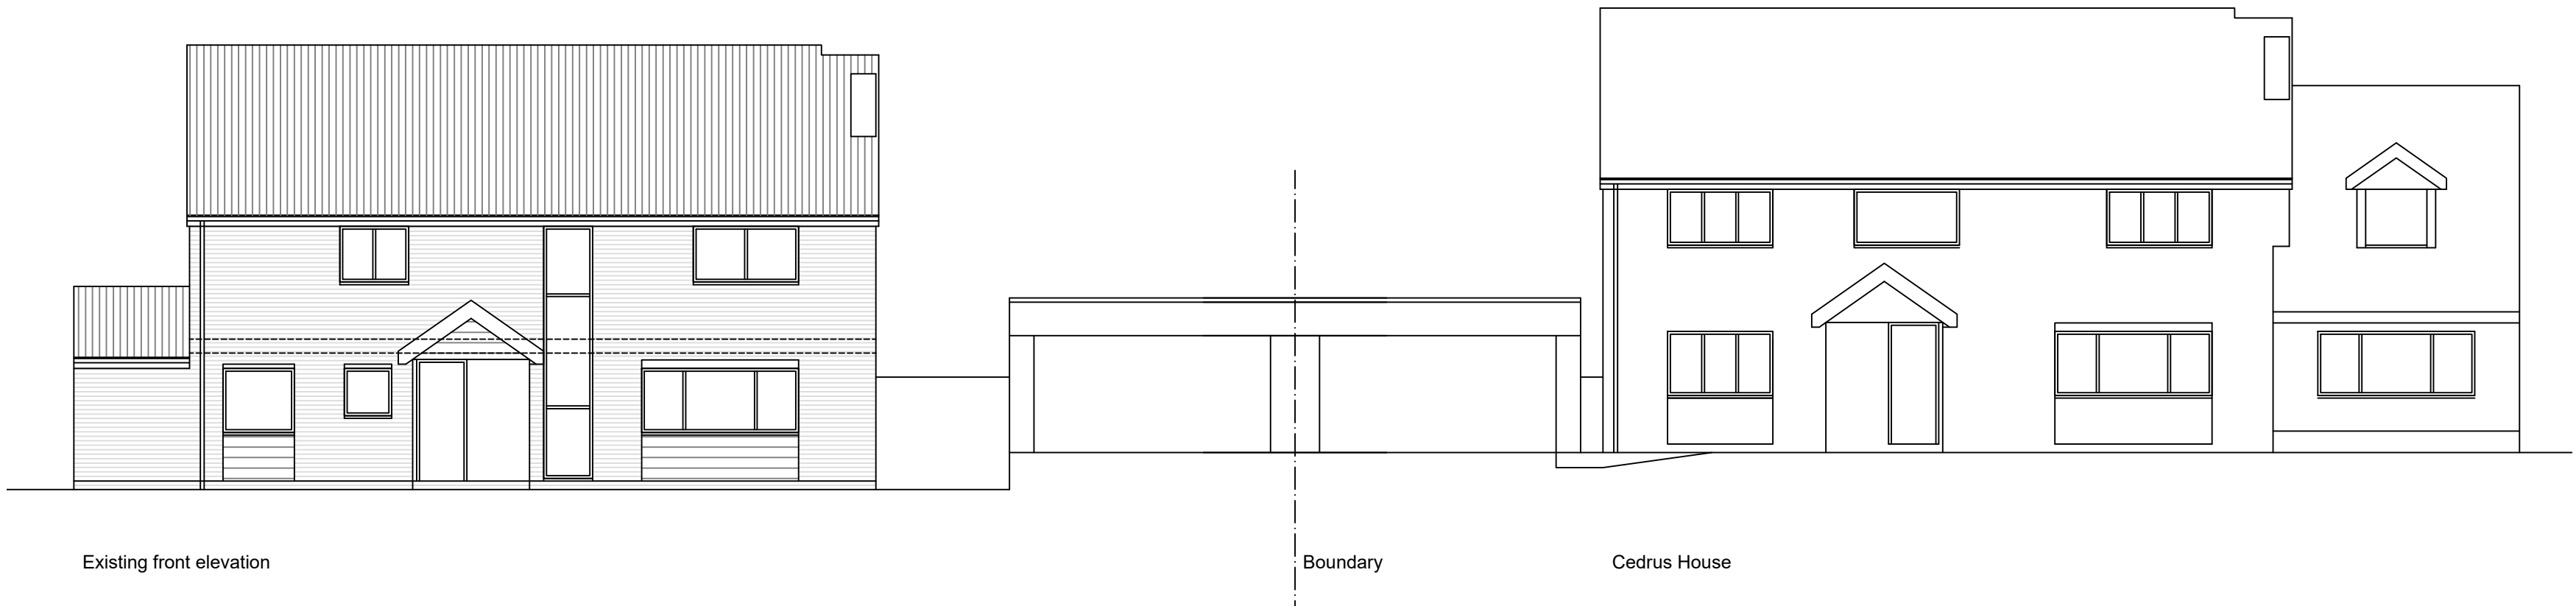

Existing front elevation


Boundary

Cedrus House

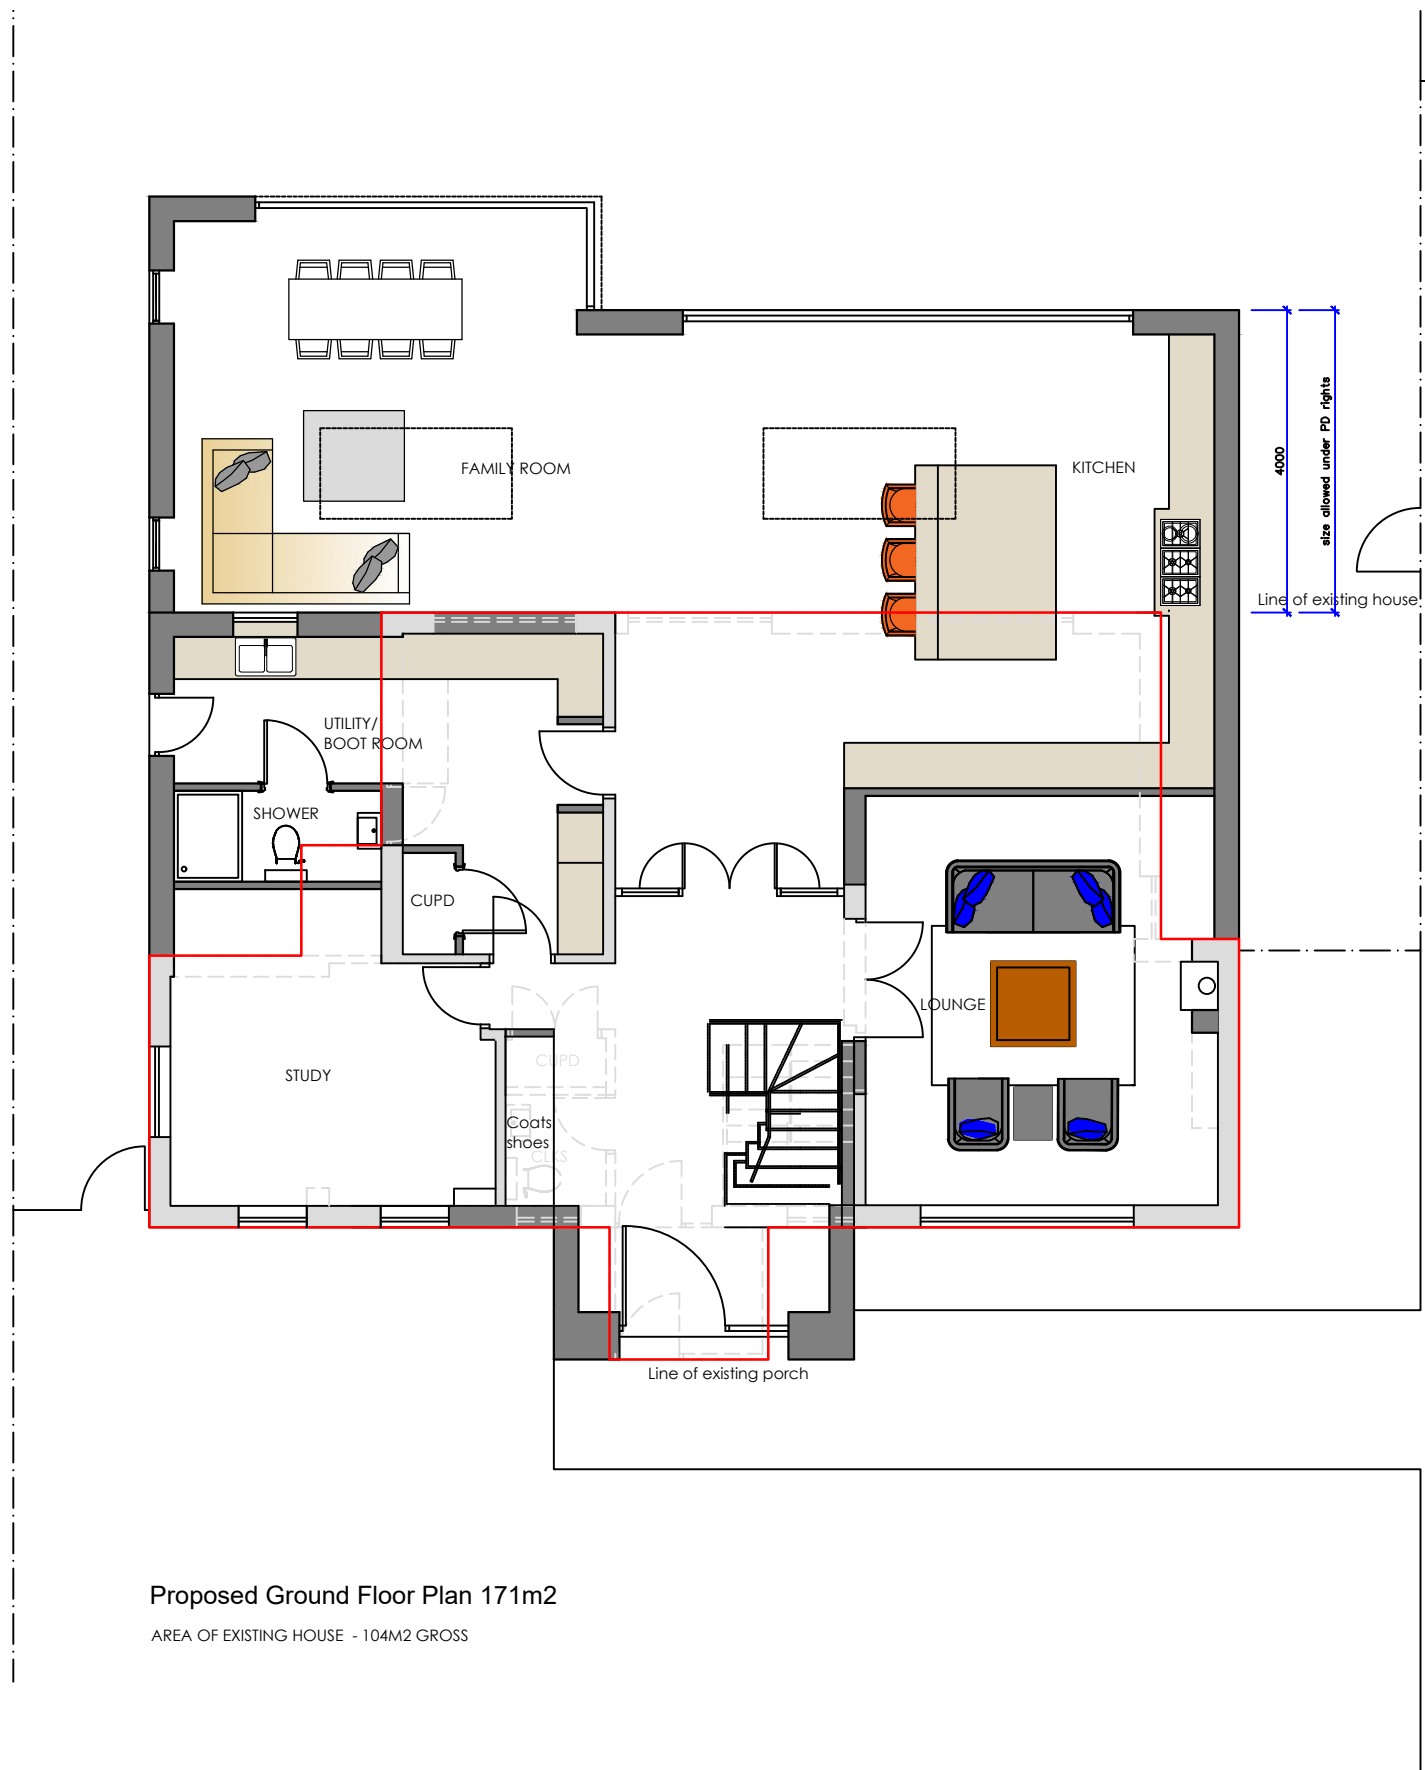


Proposed Ground Floor Plan 171m²

AREA OF EXISTING HOUSE - 104M² GROSS

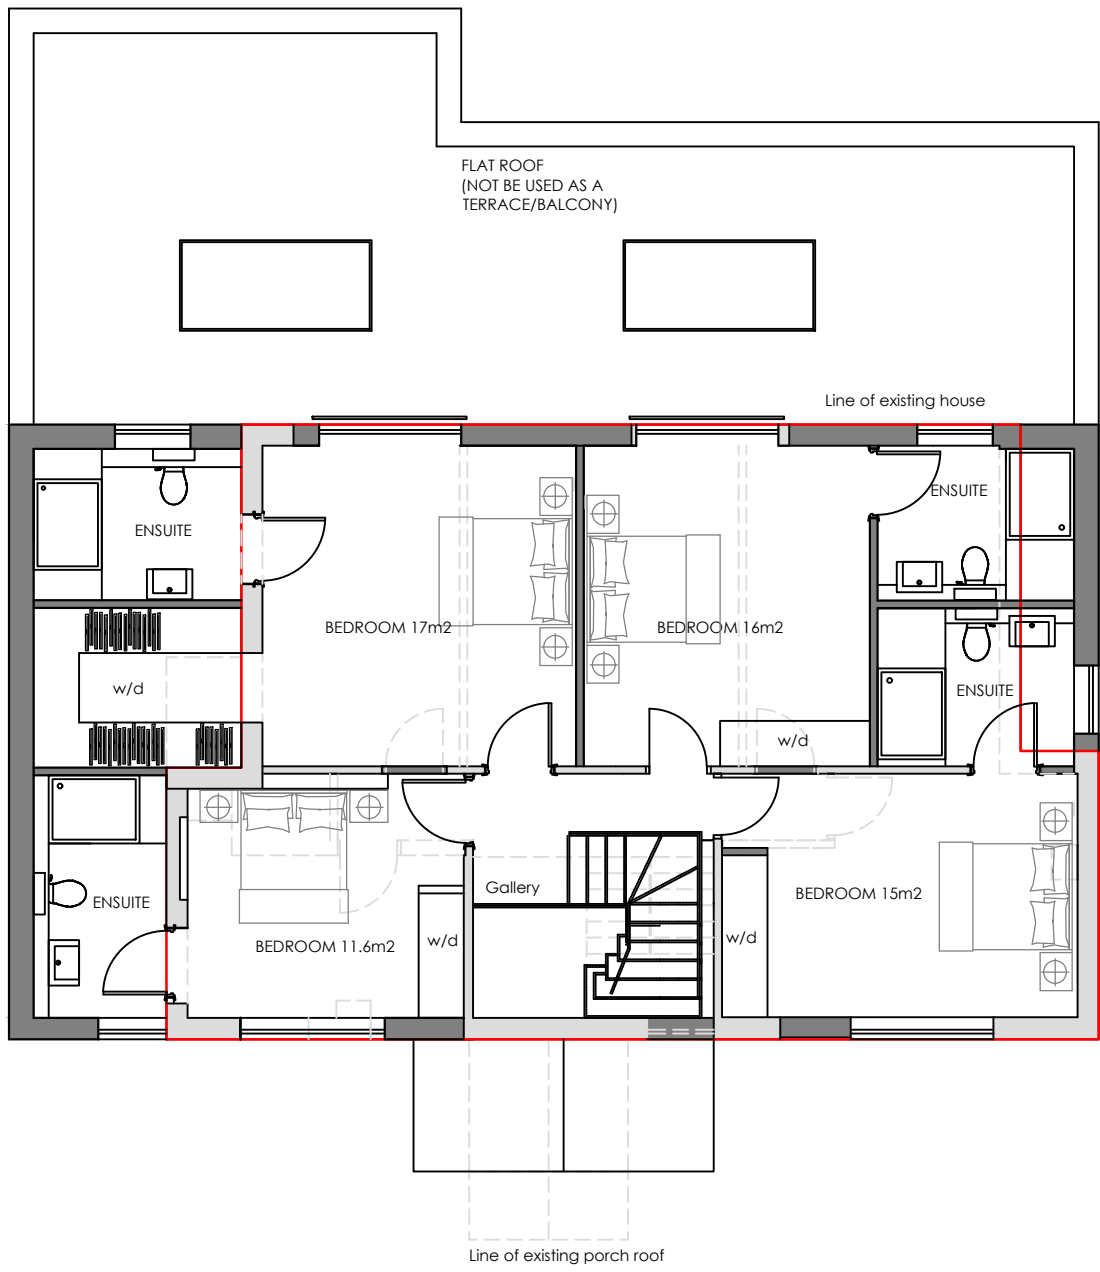


Proposed First Floor Plan 103m²

AREA OF EXISTING HOUSE - 91M² GROSS

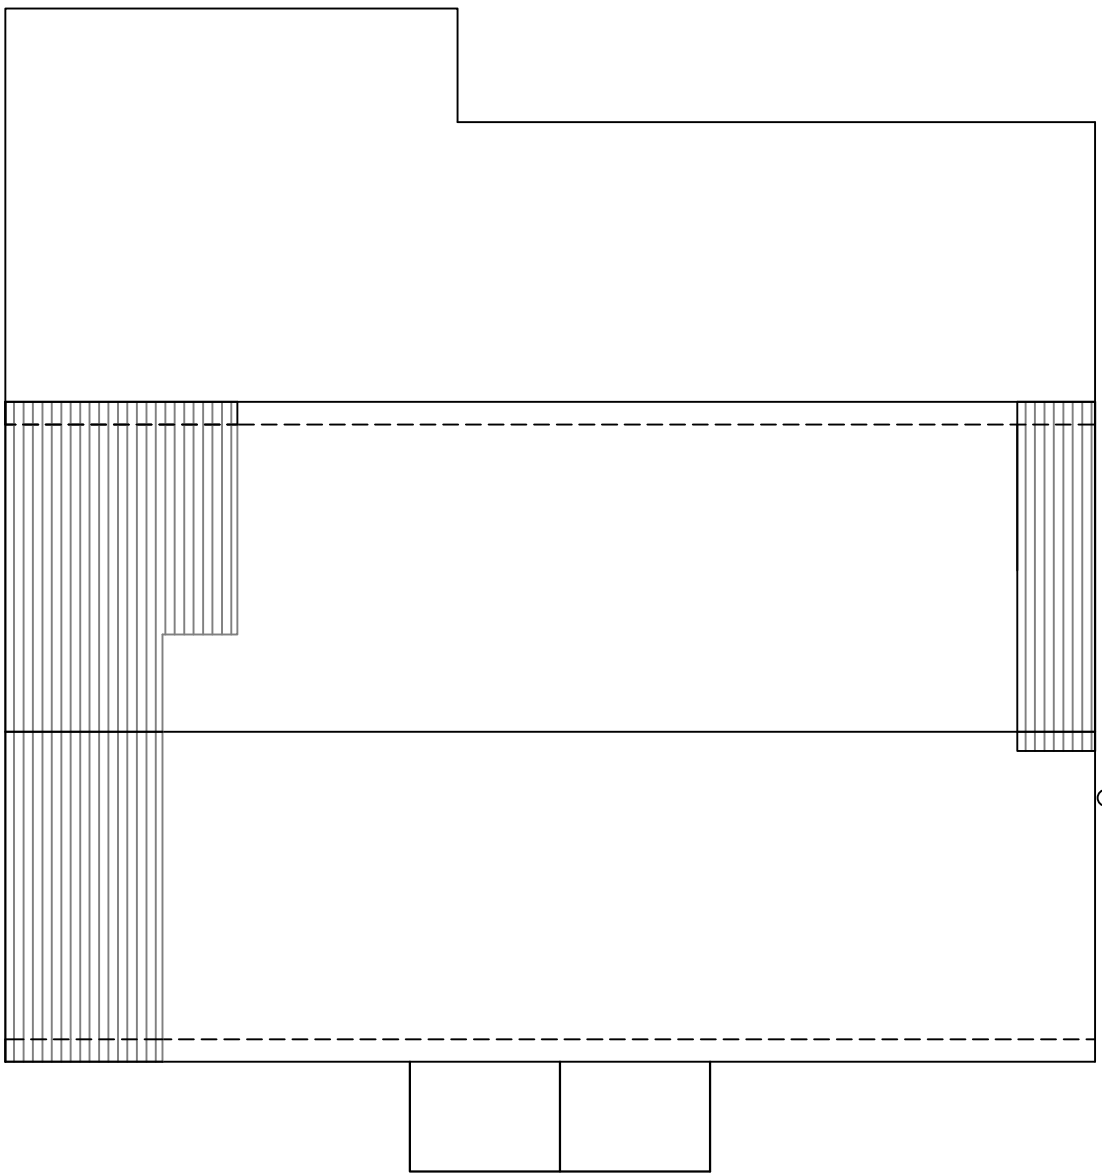

Proposed Roof Plan

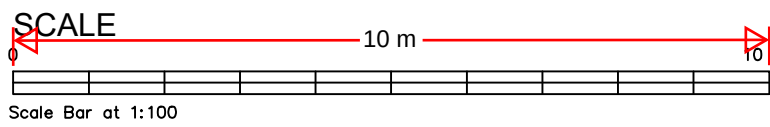

| Revision | Date | Description |
|----------|------|-------------|
|          |      |             |

|          |
|----------|
| Status   |
| PLANNING |



|                   |
|-------------------|
| Client            |
| MR AND MRS GIRACH |

|                                     |
|-------------------------------------|
| Drawing Title                       |
| PROPOSED FLOOR PLANS / STREET SCENE |

|                                     |
|-------------------------------------|
| Project Title                       |
| EXTENSION AT DUNELM HOUSE MAIDSTONE |

|       |         |       |
|-------|---------|-------|
| Scale | Date    | Drawn |
| 1:100 | JULY 24 | MC    |

|            |     |
|------------|-----|
| Drawing No | Rev |
| 3498 - 007 | D   |