

Rev	Date	Notes / Checked
P1	20.01.2025	PRELIMINARY ISSUE



EXISTING NORTH ELEVATION



EXISTING WEST ELEVATION

EXTERNAL MATERIALS :


FLAT ROOF EDGED WITH DARK GREY PPC ALUMINIUM TRIMS

UPPER LEVEL EXTERNAL WALLS TO BE FACED WITH STANDING SEAM ZINC CLADDING AND GENERALLY SET BACK FROM MAIN FACADE

EXTERNAL WALLS TO GROUND AND FIRST FLOOR LEVELS TO BE YELLOW MULTI STOCK FACING BRICKS WITH SOLDIER COURSE ABOVE OPENINGS AND PPC COPINGS

DARK GREY UPVC WINDOW AND DOOR FRAMES

BLACK UPVC RAINWATER GOODS

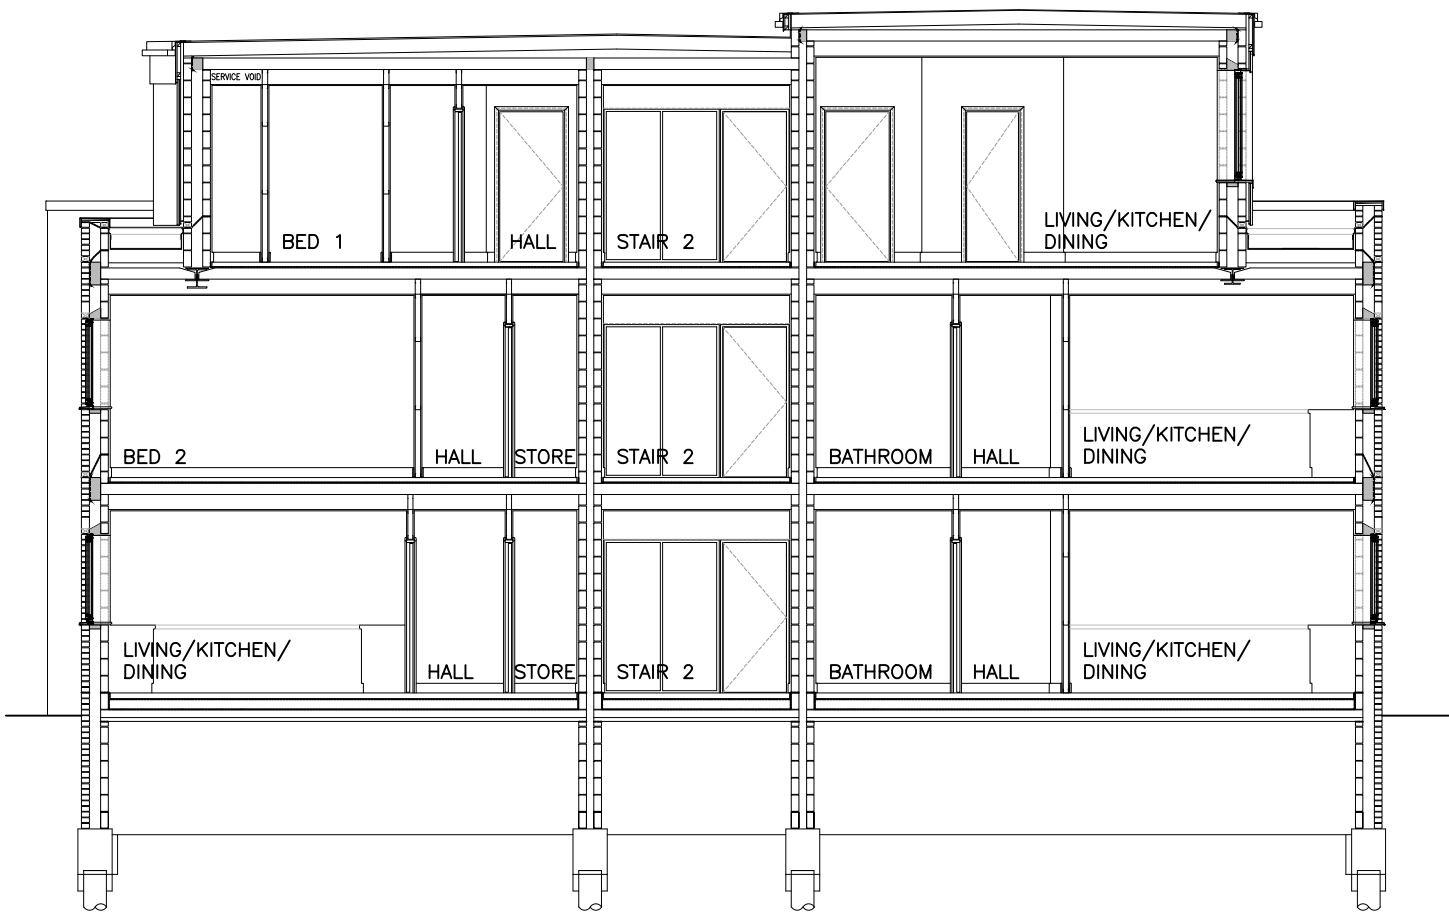

EXISTING SECTION



EXISTING SOUTH ELEVATION



EXISTING EAST ELEVATION

PREVIOUS DRAWING NO. 21/529/53
APPROVED 25.04.2022 UNDER REF : 20220285

PLANNING

Abbey Design
Architectural Services Ltd

Canterbury Innovation Centre, University Road, Canterbury, Kent, CT3 7FG
www.abbey-design.org email: admin@abbey-design.org Tel: 01227 250088

Project
THE BUILDERS YARD
LOWER RANGE ROAD
GRAVESEND, KENT, DA12 2QL

Client
GRAVESHAM BOROUGH COUNCIL

Drawing Title
EXISTING ELEVATIONS
& SECTION

Scale @ A1 1:100	Scale @ A3 NTS	Drawn by CRE	Checked by LRW
Issue Status PLANNING	Date JAN 25	Revision P1	
Project number 25/578	Drawing number 03		