


Notes: Do not scale to obtain working dimensions. Use only figured dimensions. All dimensions to be checked on site prior to construction. Any discrepancies to be notified to the Architect immediately.

All Copyright Reserved to Abbey Design.


| Rev | Date       | Notes / Checked                         |
|-----|------------|-----------------------------------------|
| P1  | 20.01.2025 | PRELIMINARY ISSUE                       |
| P2  | 17.02.2025 | AMENDED TO ACCORD WITH CLIENTS COMMENTS |



PROPOSED FIRST FLOOR PLAN

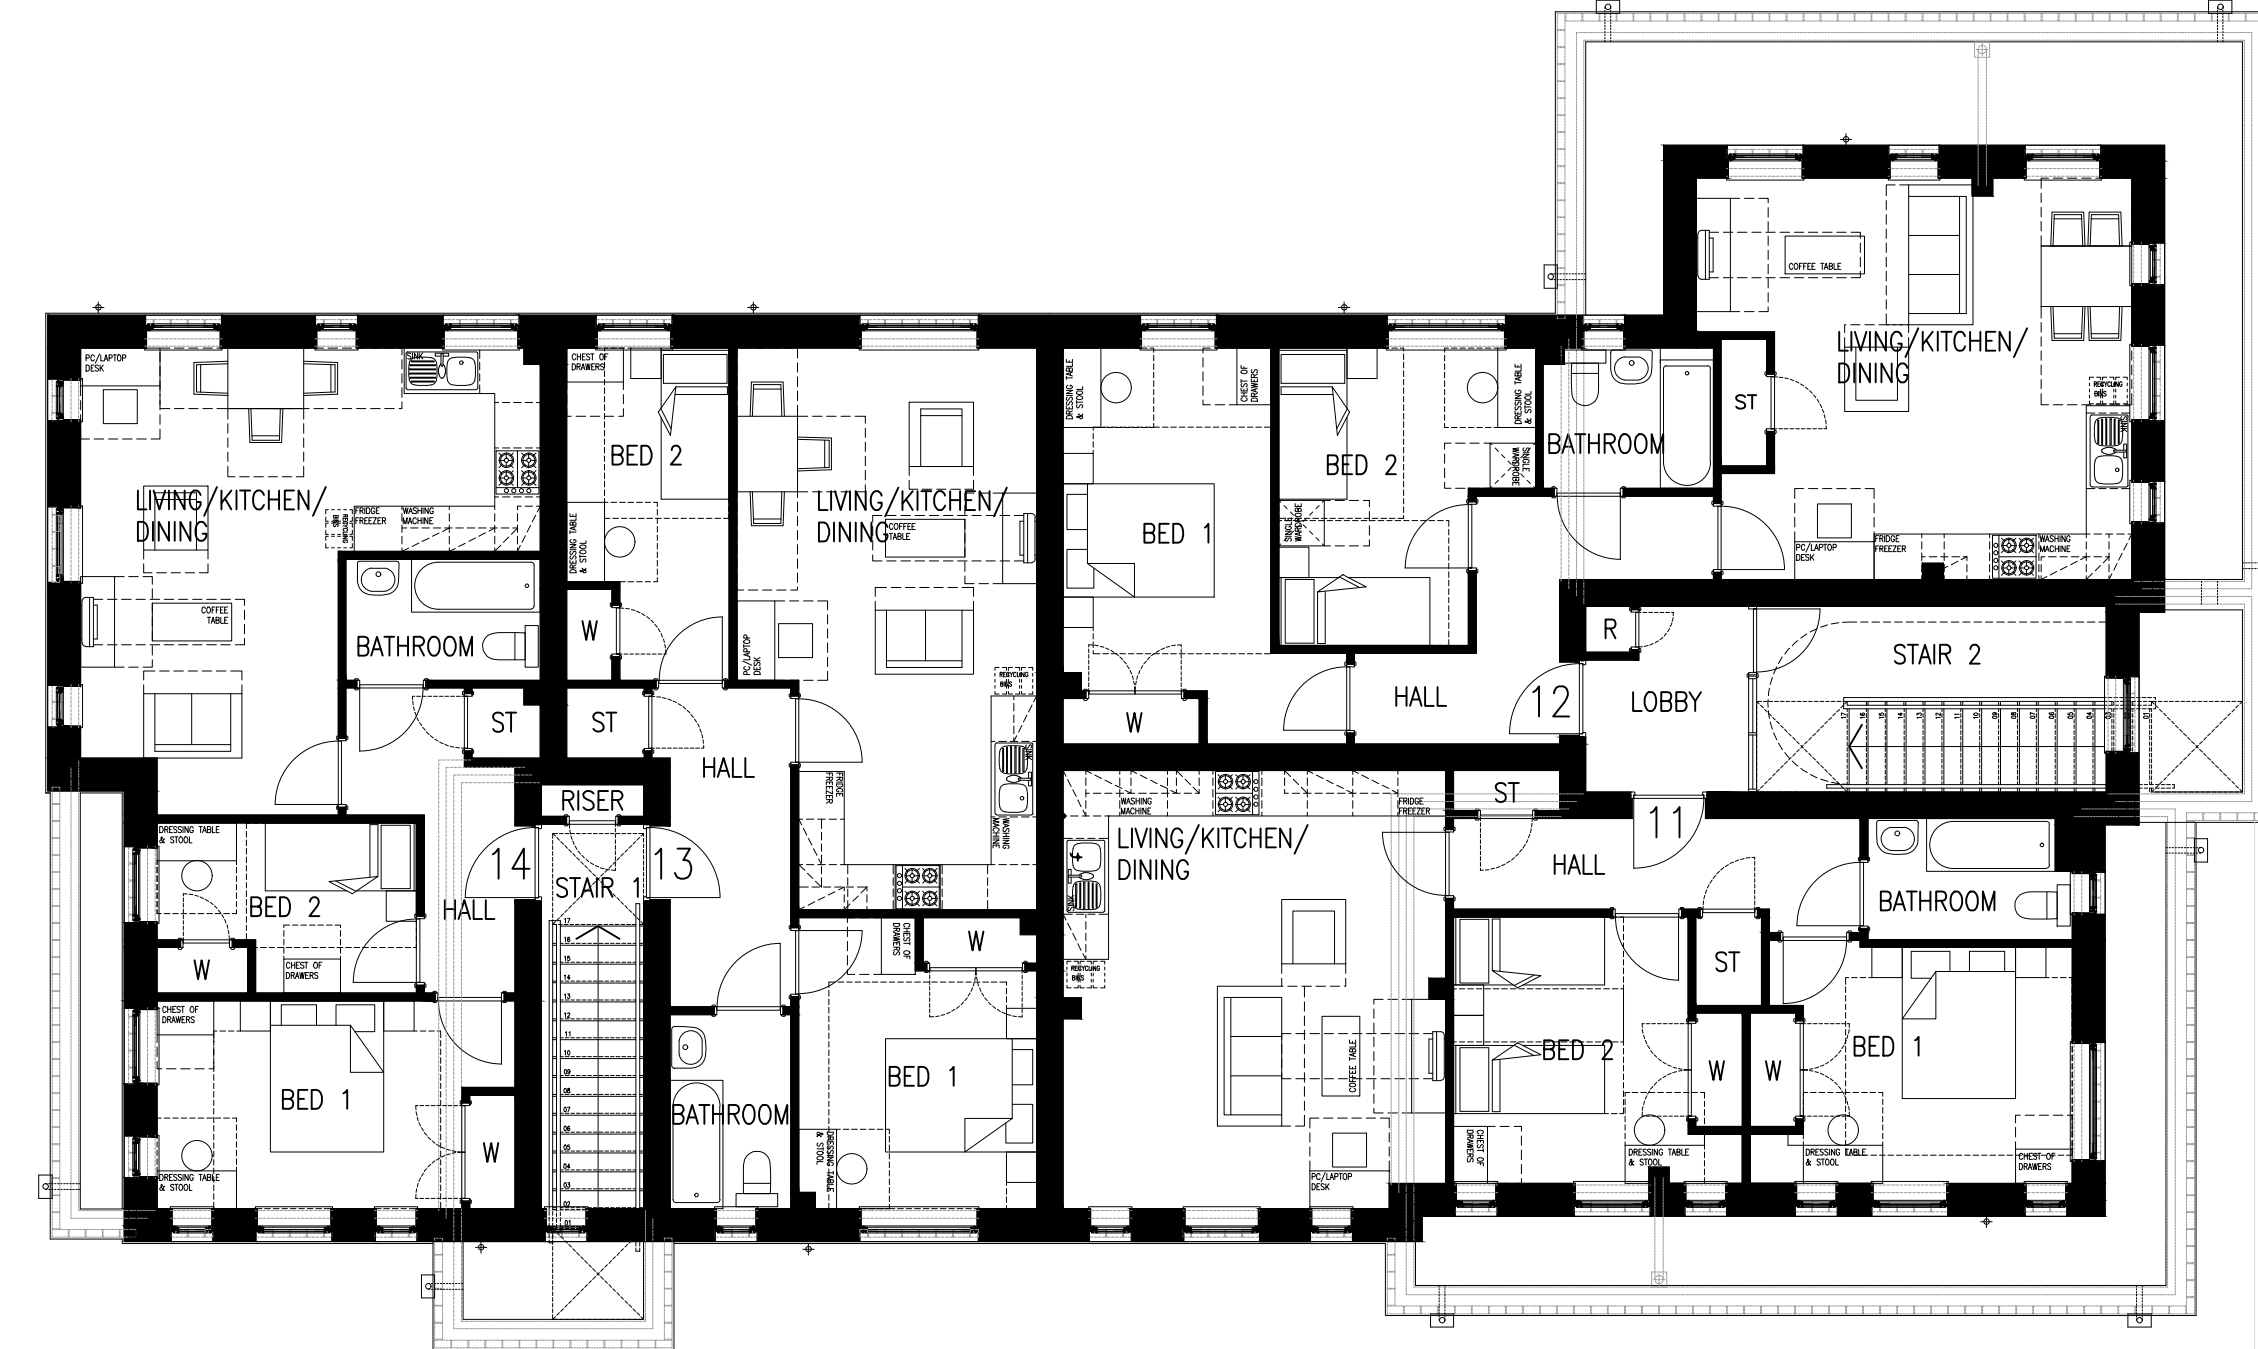


PROPOSED SECOND FLOOR PLAN

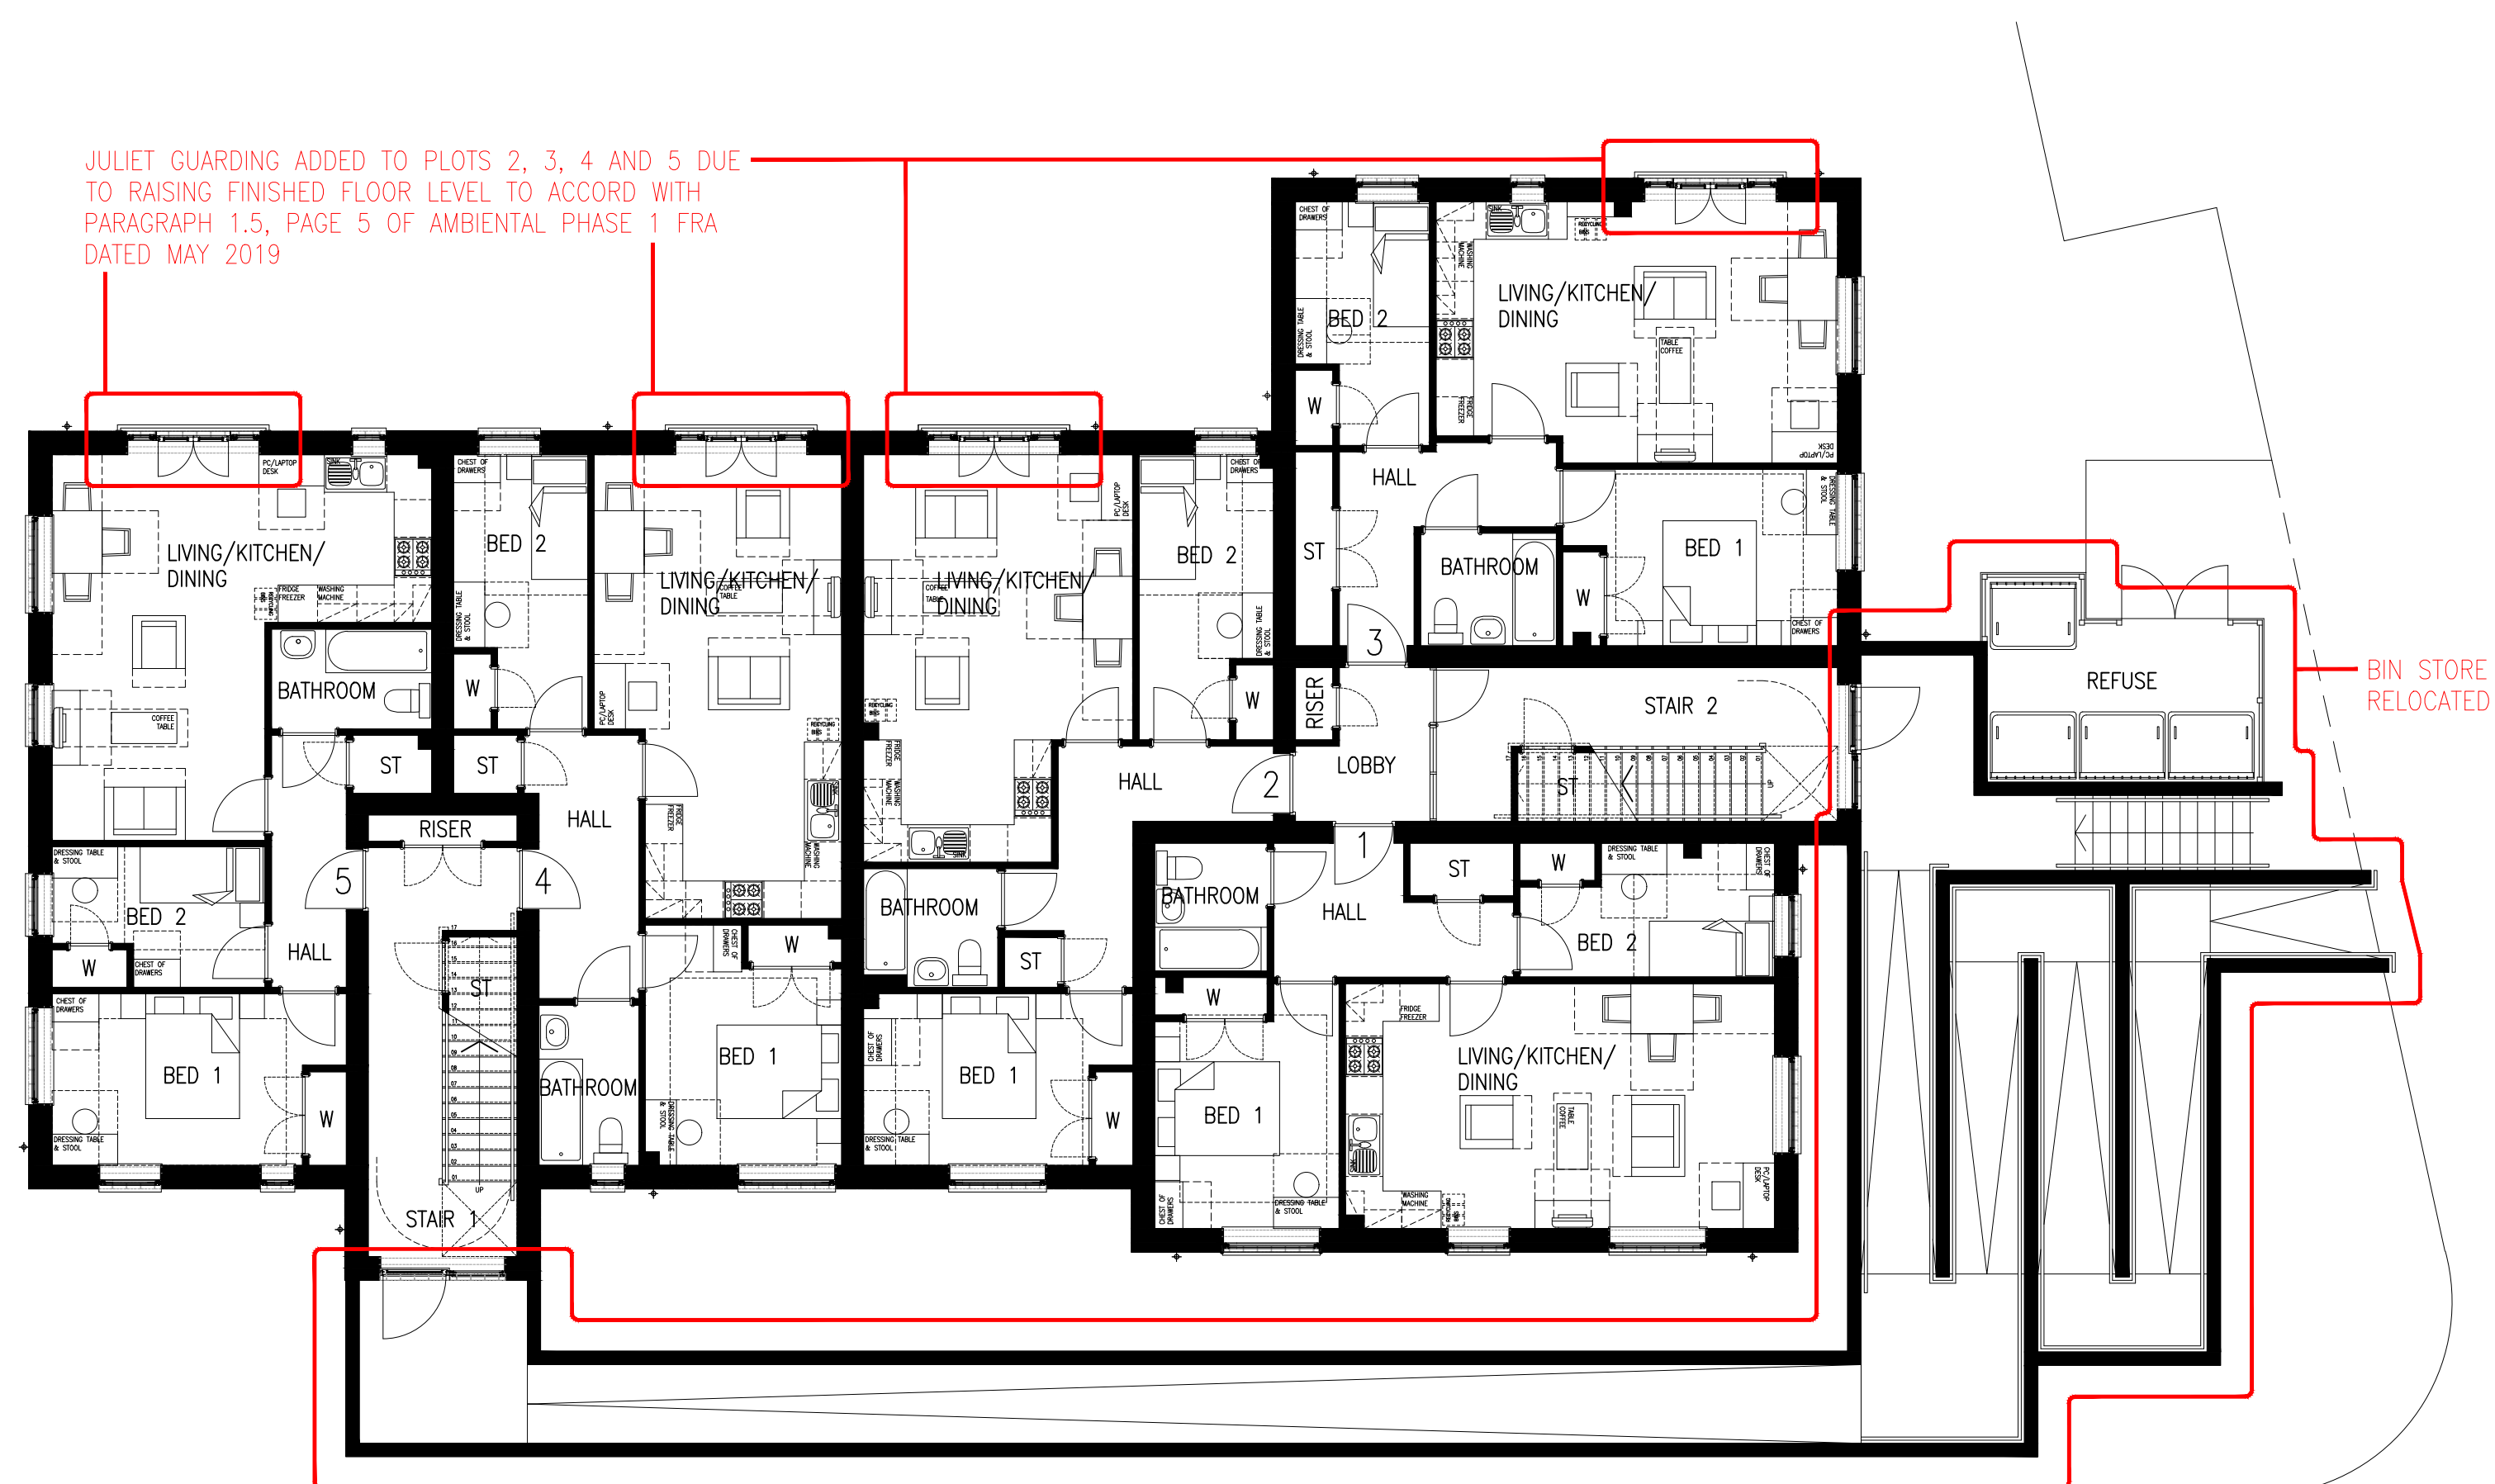

PROPOSED GROUND FLOOR PLAN

RAMPED AND STEPPED APPROACH/ACCESS ADDED DUE TO RAISING FINISHED FLOOR LEVEL TO ACCORD WITH PARAGRAPH 1.5, PAGE 5 OF AMBIENTAL PHASE 1 FRA DATED MAY 2019

KEY:  
AS NOTED PROPOSED EXTERNAL PLAN AMENDMENTS

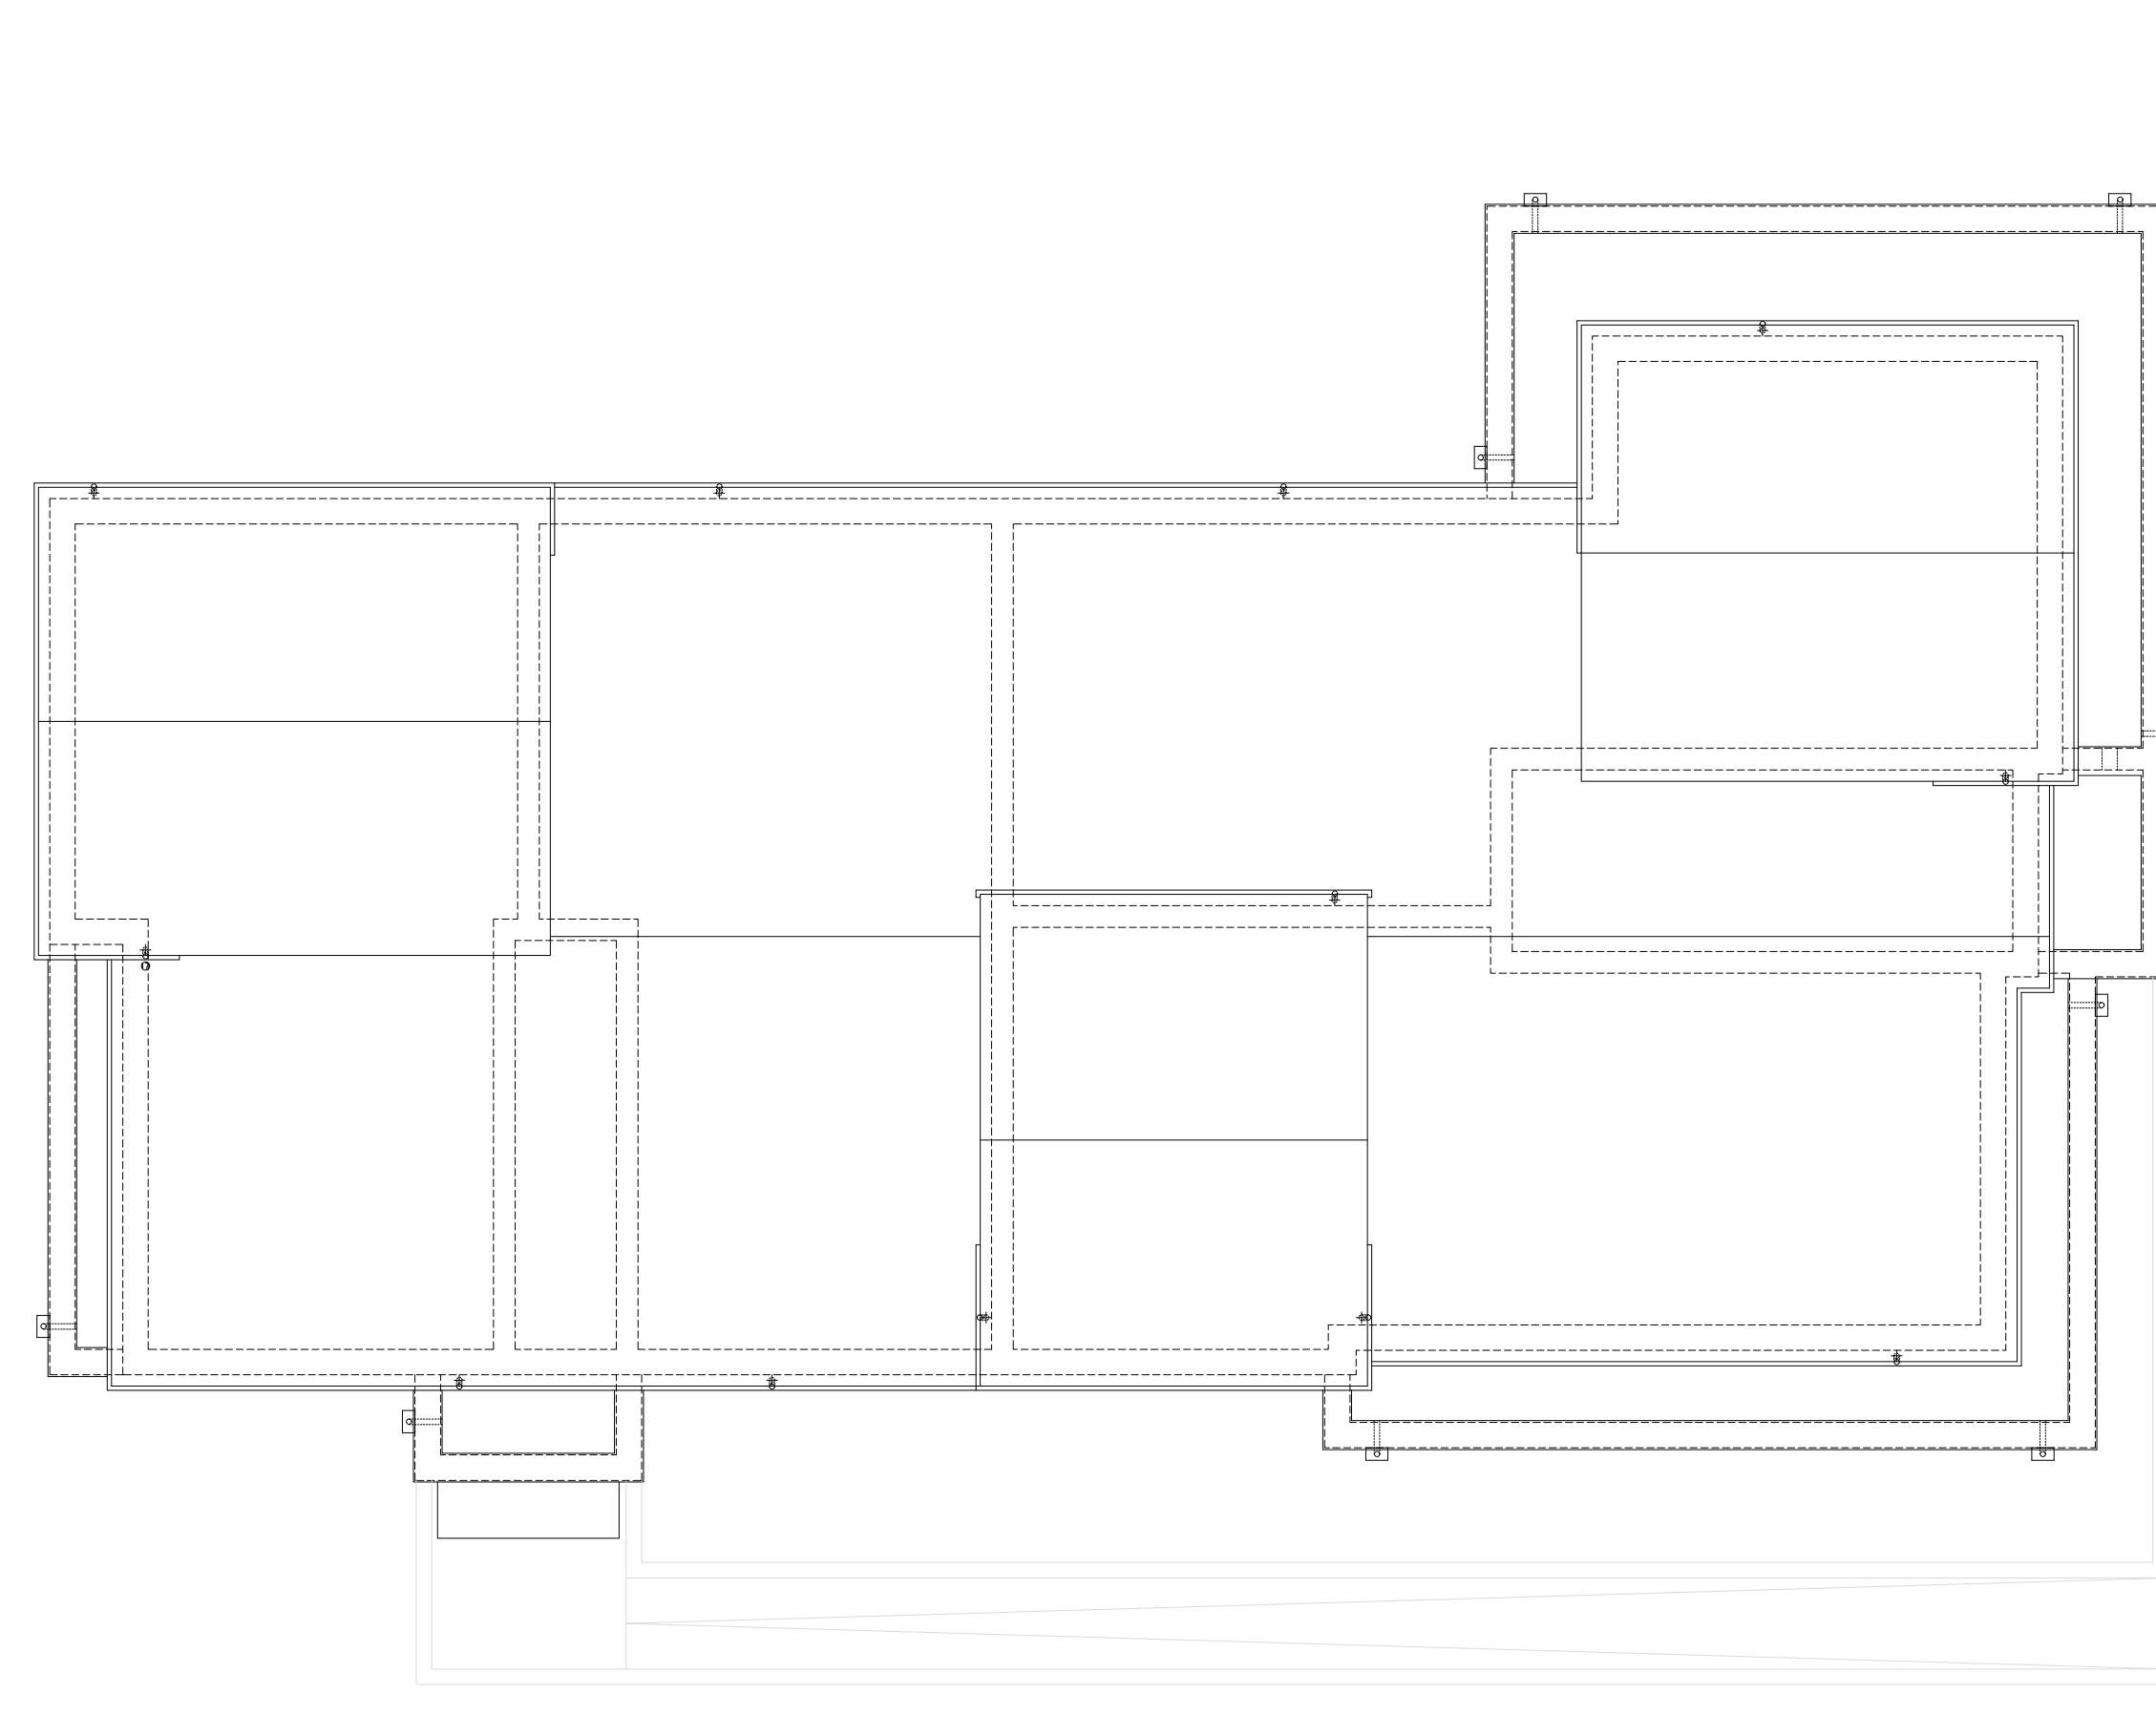

PROPOSED ROOF PLAN

**Abbey Design**  
Architectural Services Ltd  
Canterbury Innovation Centre, University Road, Canterbury, Kent, CT2 7FG  
www.abbey-design.org email: admin@abbey-design.org Tel: 01227 250088

**Project**  
THE BUILDERS YARD  
LOWER RANGE ROAD  
GRAVESEND, KENT, DA12 2QL

**Client**  
GRAVESHAM BOROUGH COUNCIL

**Drawing Title**  
PROPOSED PLANS

|                          |                      |                 |                   |
|--------------------------|----------------------|-----------------|-------------------|
| Scale @ A1<br>1:100      | Scale @ A3<br>NTS    | Drawn by<br>CRE | Checked by<br>LRW |
| Issue Status<br>PLANNING | Date<br>JAN 25       | Revision<br>P2  |                   |
| Project number<br>25/578 | Drawing number<br>05 |                 |                   |

PLANNING