




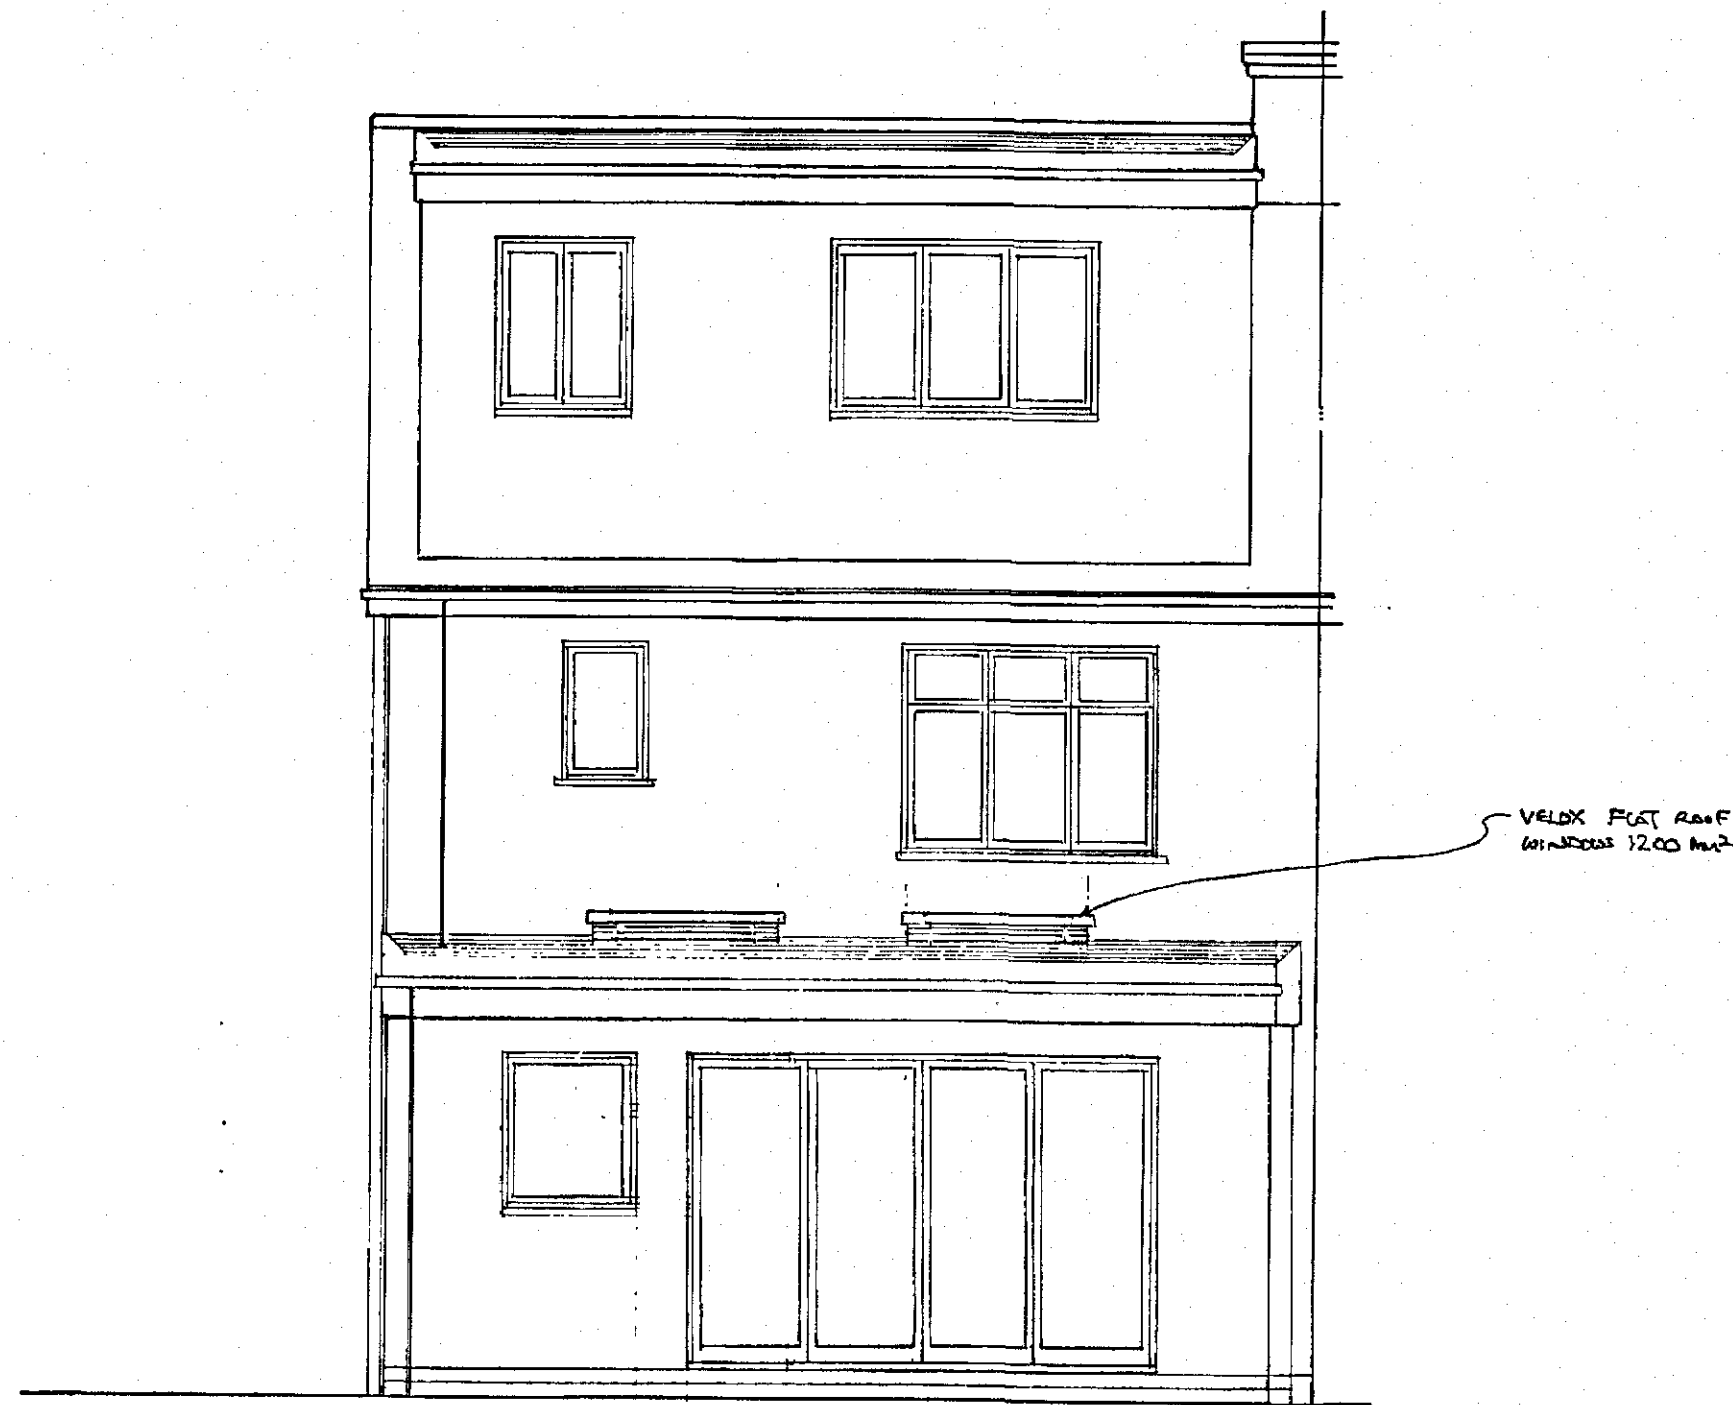


PROPOSED REAR ELEVATION

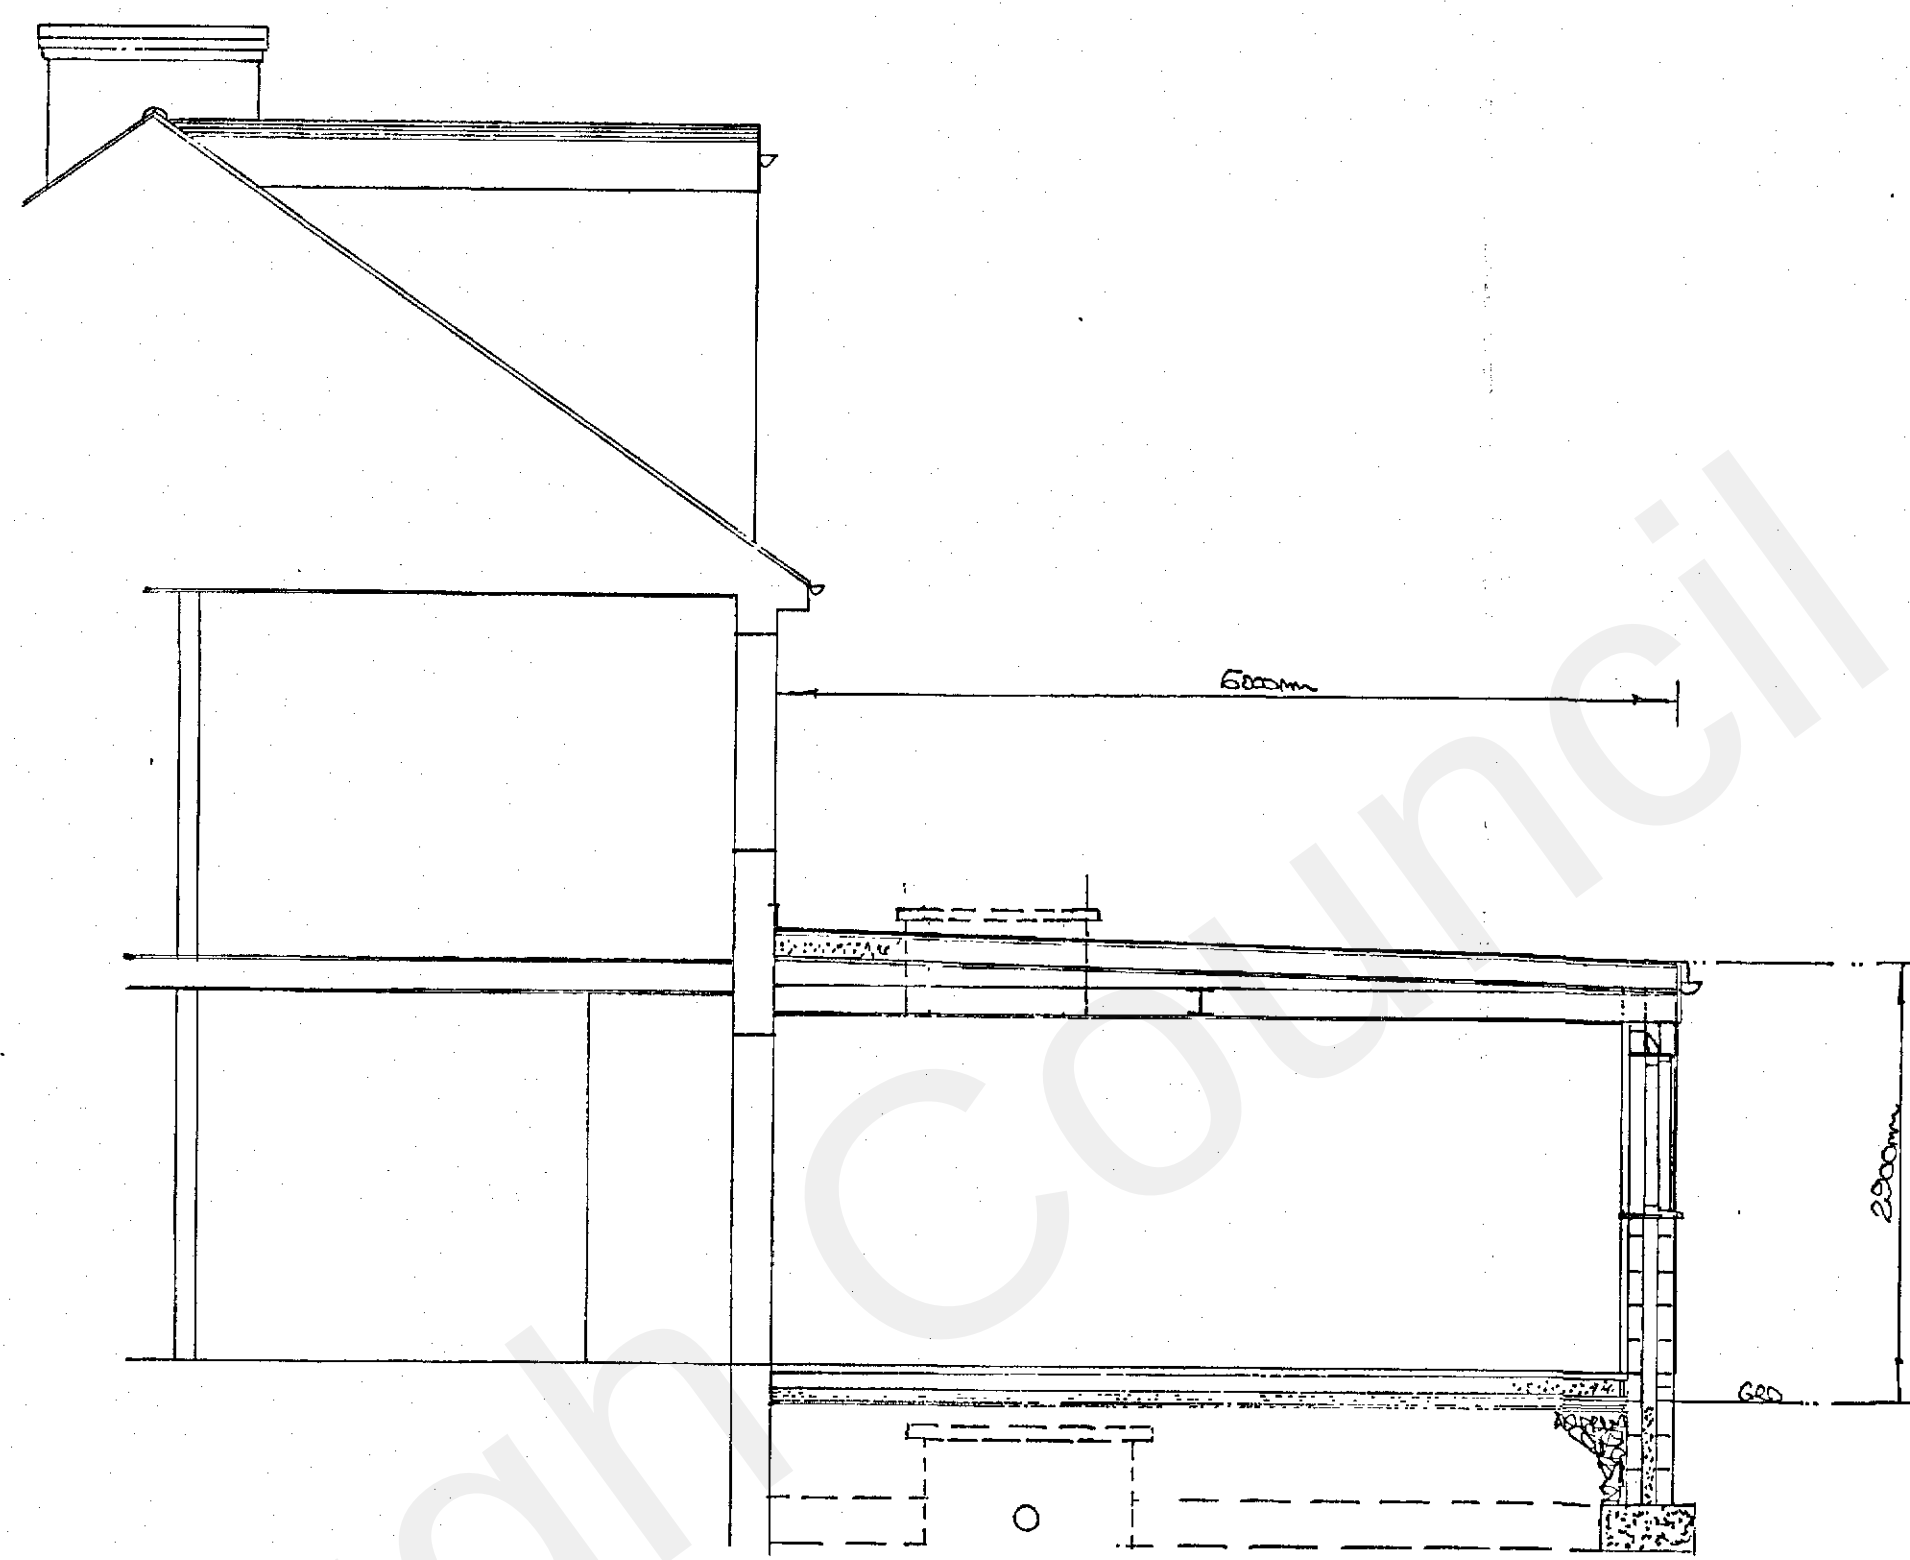


SECTION

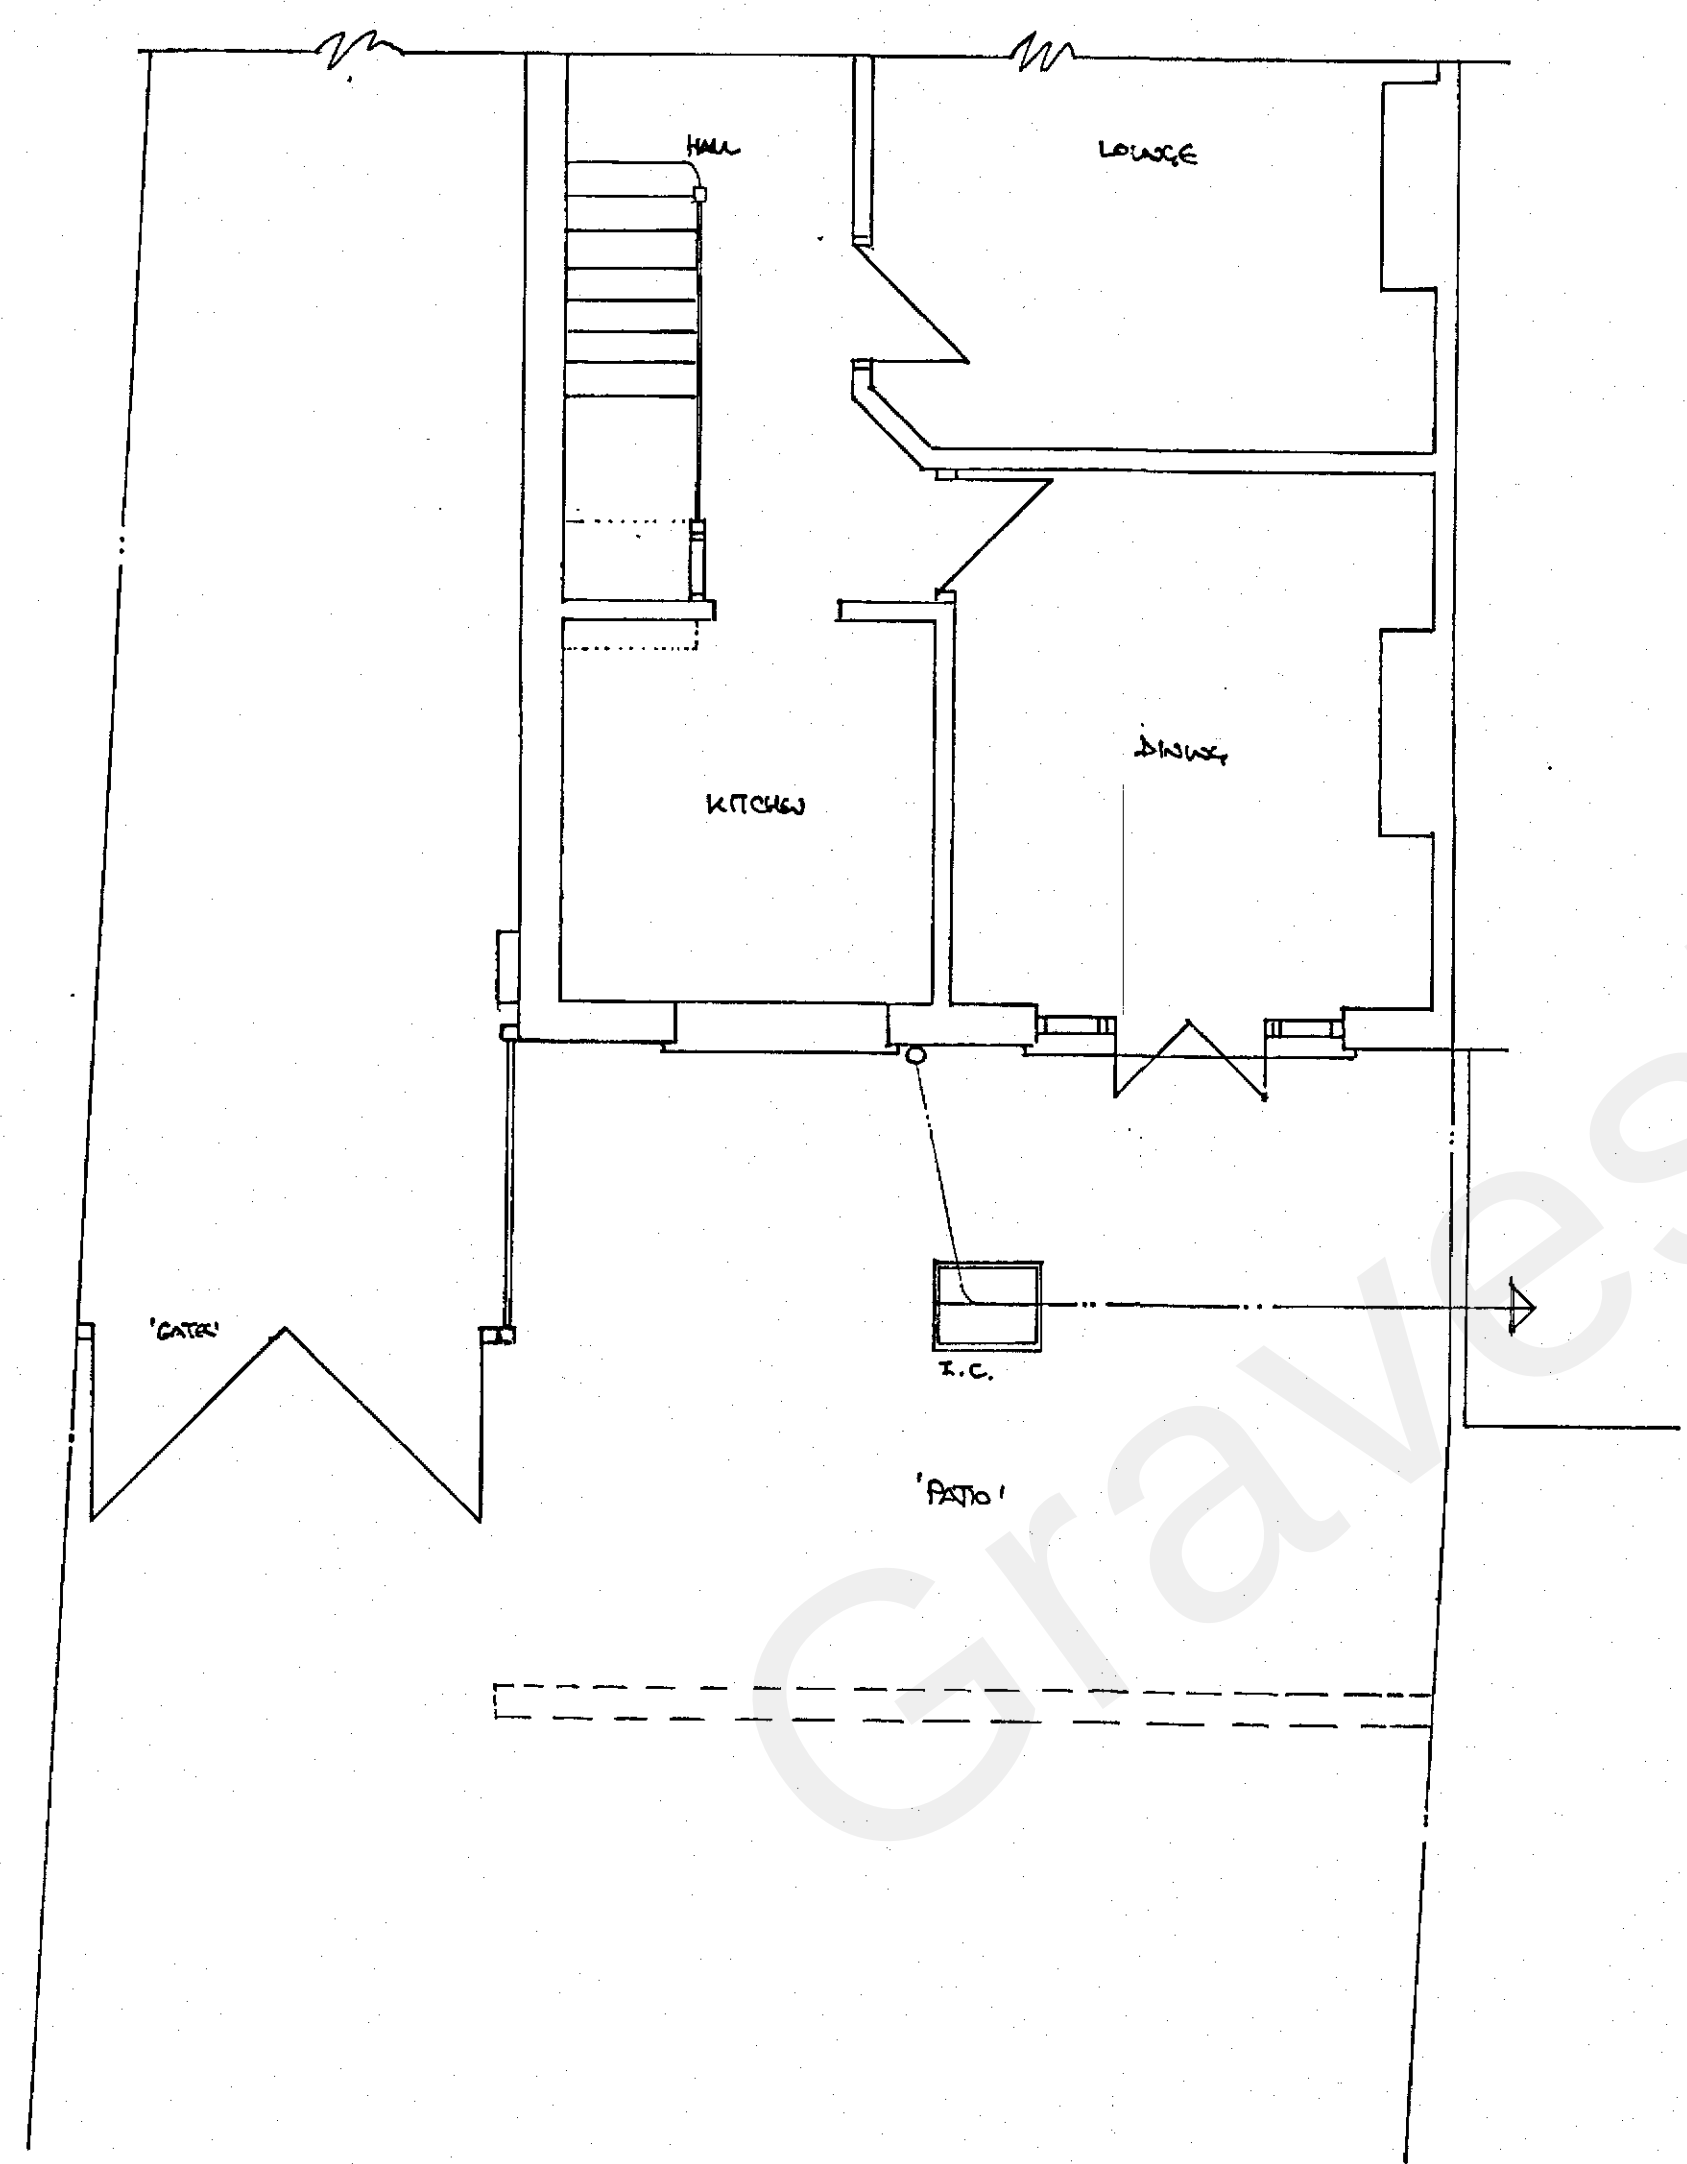

EXISTING GROUND FLOOR PLAN

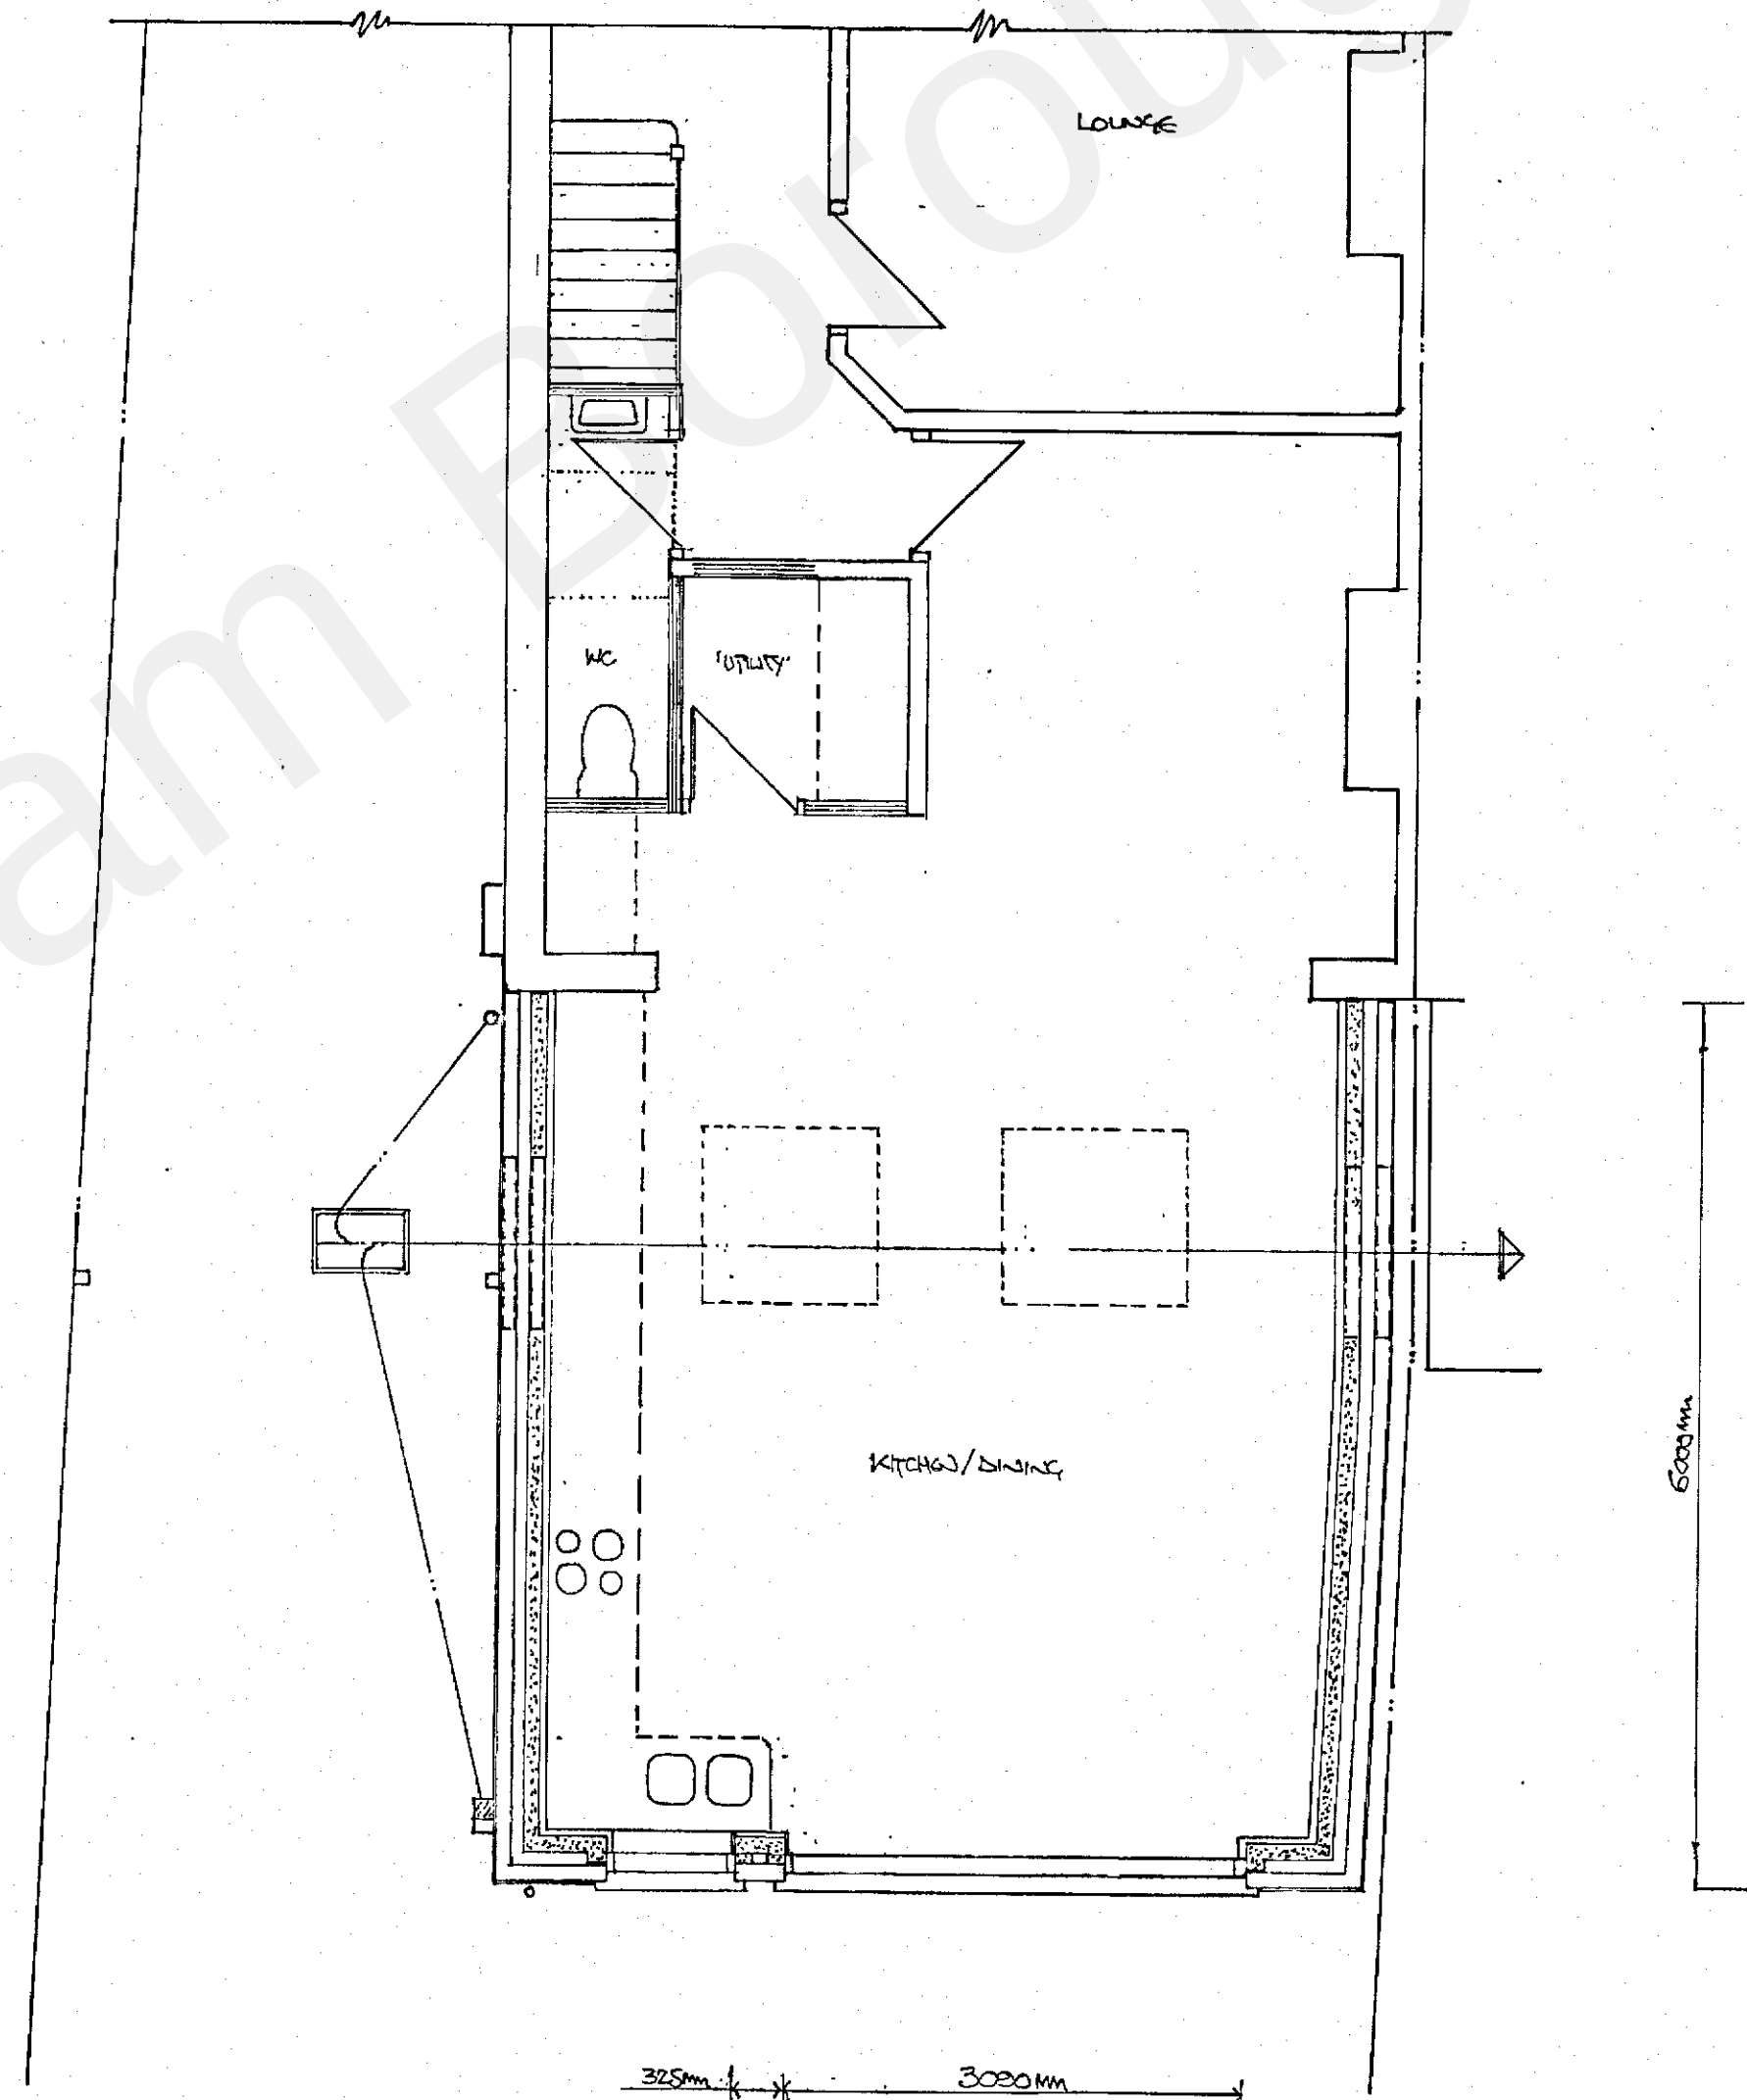

PROPOSED GROUND FLOOR PLAN

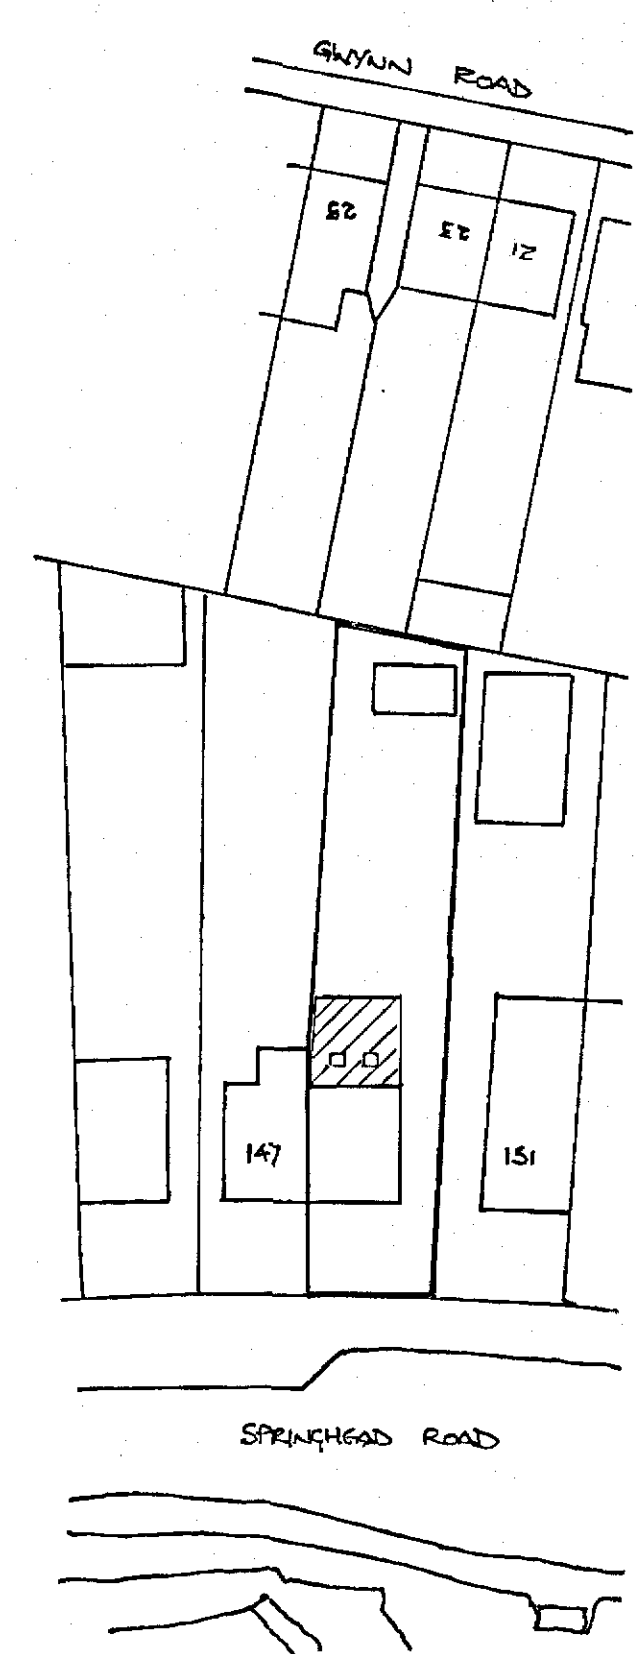

BLOCK PLAN 1:500

NOTES:
All dimensions must be checked on site.
20220976
RECEIVED
05 SEP 2022

A		DATE	REVISIONS
Copyright			
 1:50		 1:500	
CLIENT: MR. N. MIDDLETON			
JOB TITLE: PROPOSED GRAND FLOOR REAR EXTENSION			
DRAWING TITLE: 149 SPRINGHEAD ROAD NORTHFLEET GRAVESEND DA11 8JG.			
SCALE: 1:50		1:500	
DATE: AUG 22		DRAWN: [Signature]	
DWG. NO: K4/149		Rev.	