

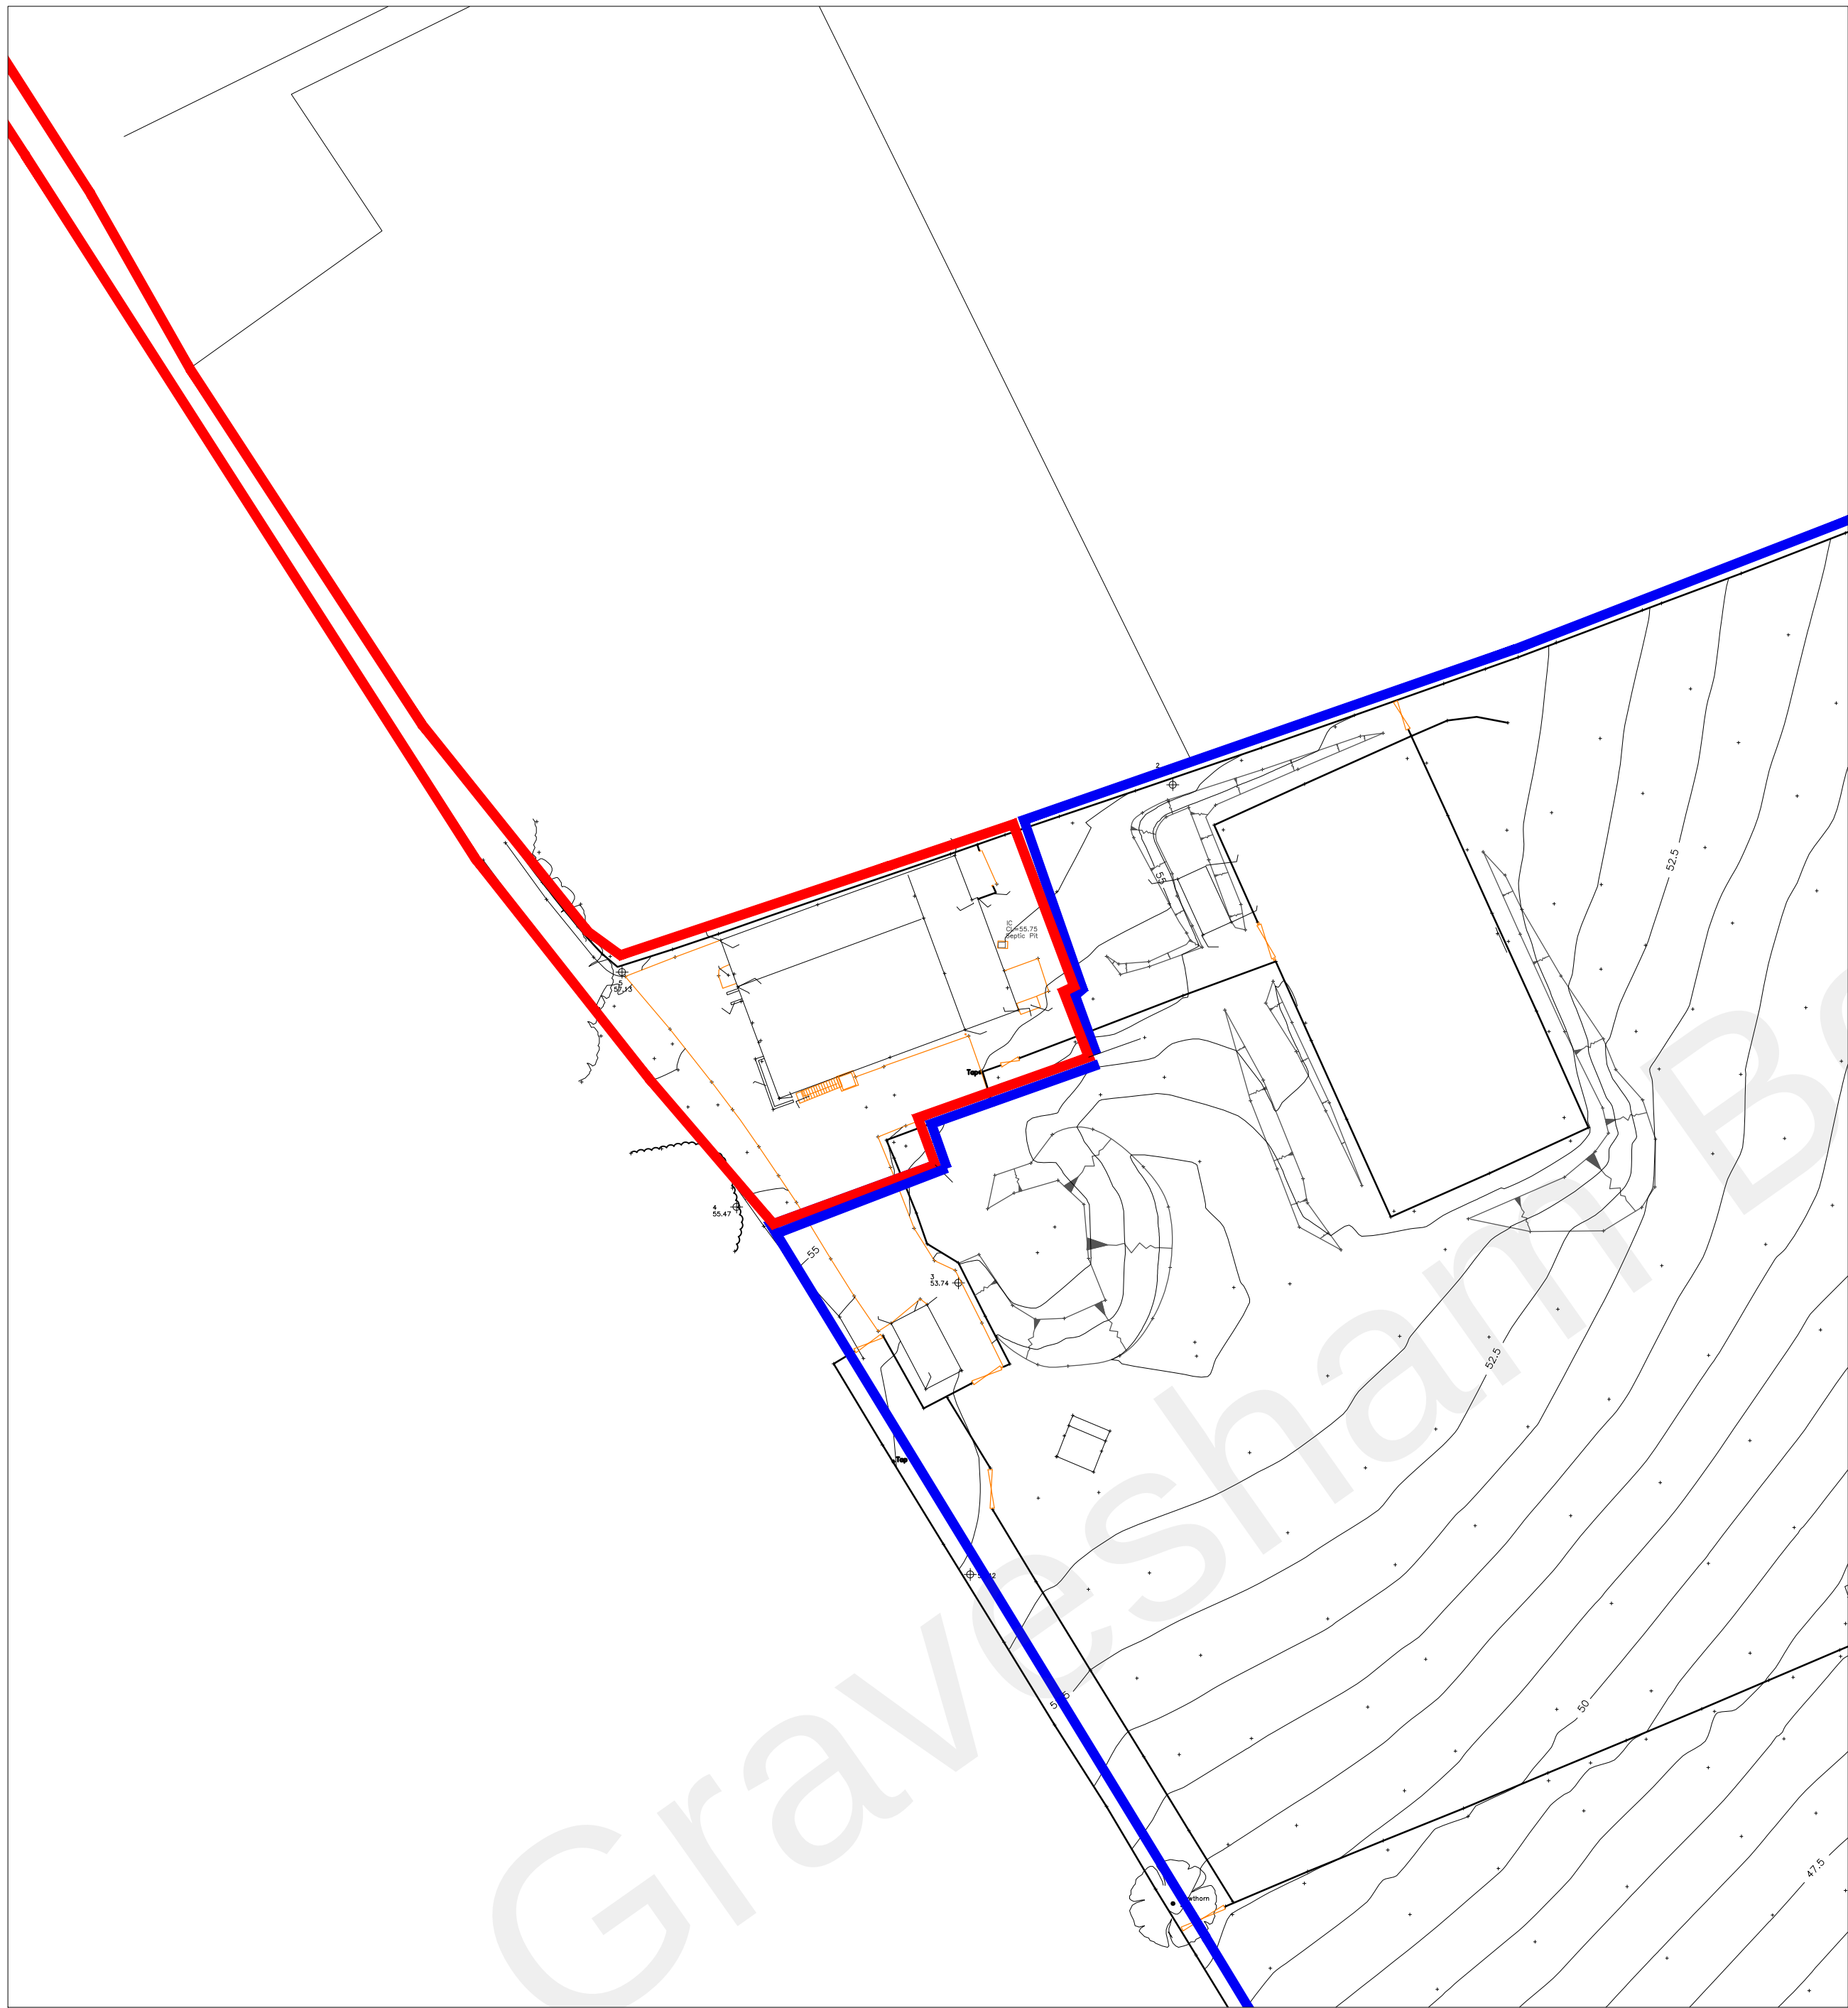
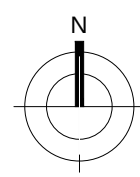
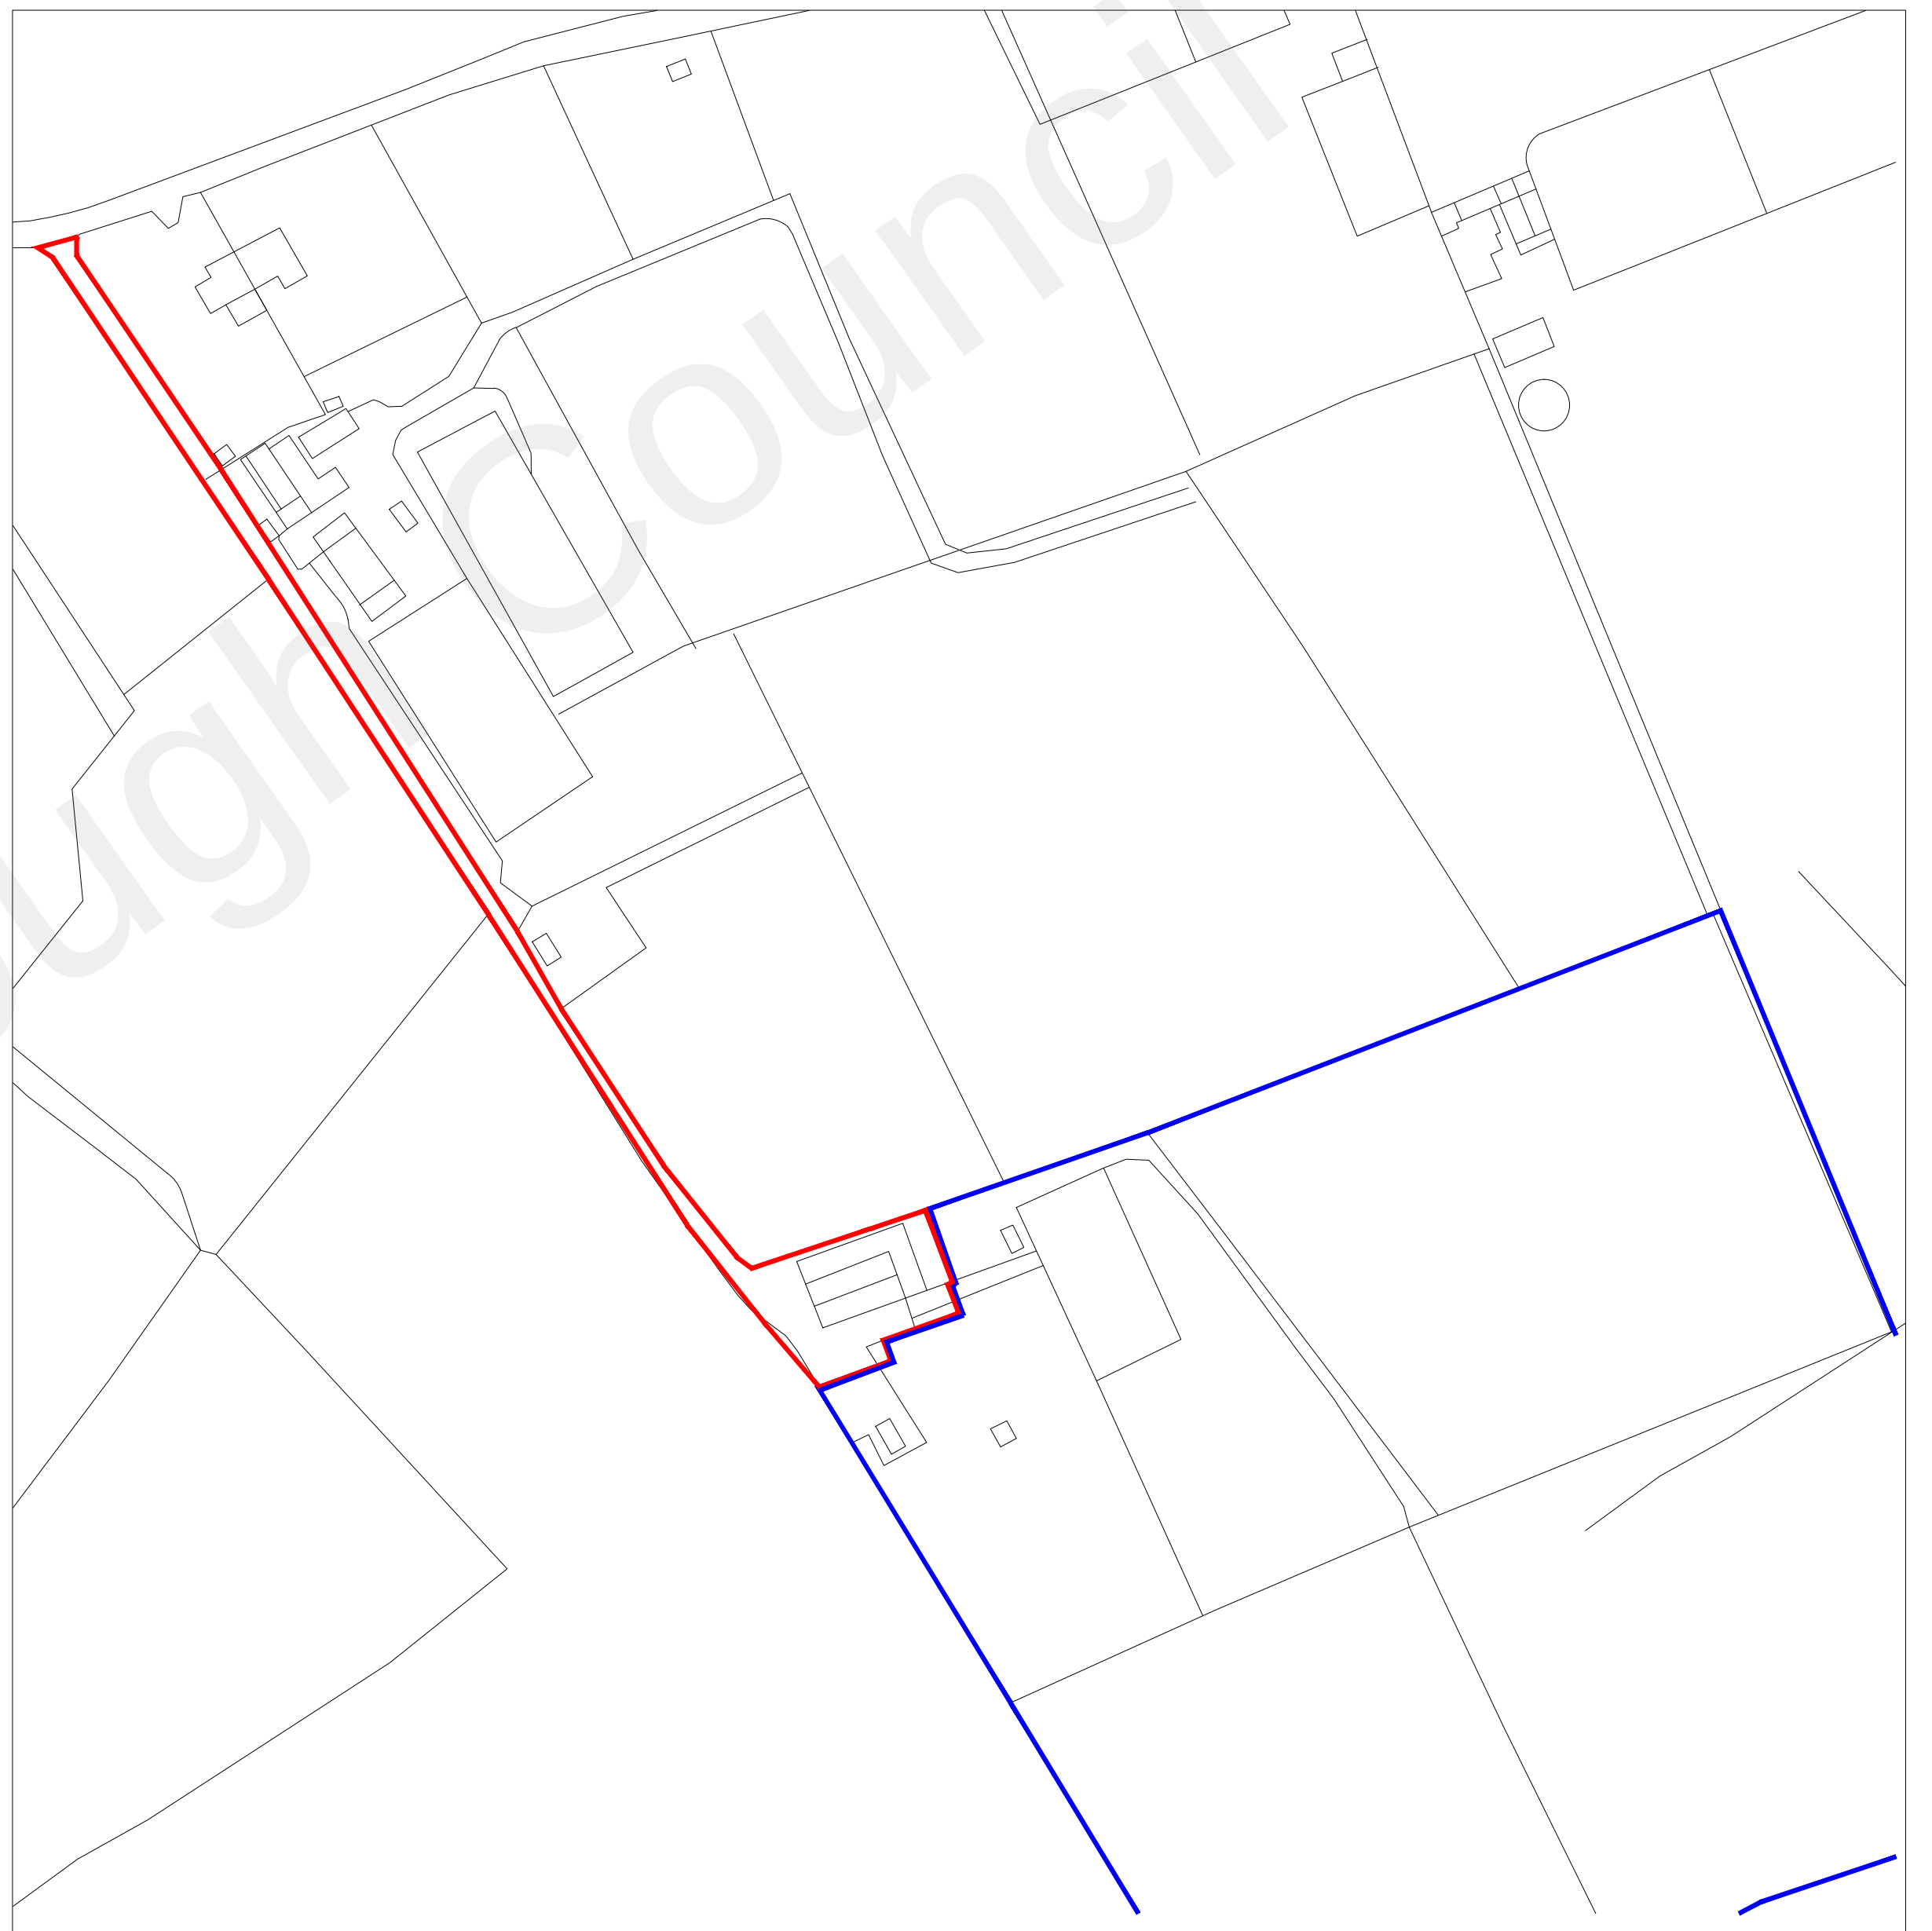


EXISTING SITE PLAN  
Scale 1:500

 

EXISTING LOCATION PLAN  
Scale 1:1250

 

## PLANNING

Client  
Mr Paul Rutherford

Project  
Conversion at Rutherford  
Stables,  
Hermitage Road,  
Higham  
Kent, ME3 7NE

**HD HASKINS**  
DESIGNS LTD.  
The Civic Centre, St Mary's Road, Swanley, Kent, BR8 7BU.  
Phone: 01322 479561 Mobile: 07802 182202  
info@haskinsdesigns.co.uk Website: haskinsdesigns.co.uk

Title  
Existing Site Plan  
and Location Plan

Project No.  
**191**

Scale  
1:1250 @ A1  
1:500 @ A1

Drawn  
RL  
Check  
JH

Drawing No.  
**191-EX-00**

Revision

Date  
Feb 2022

| Rev | Date | Comments |
|-----|------|----------|
|-----|------|----------|

| Rev | Date | Comments |
|-----|------|----------|
|-----|------|----------|