




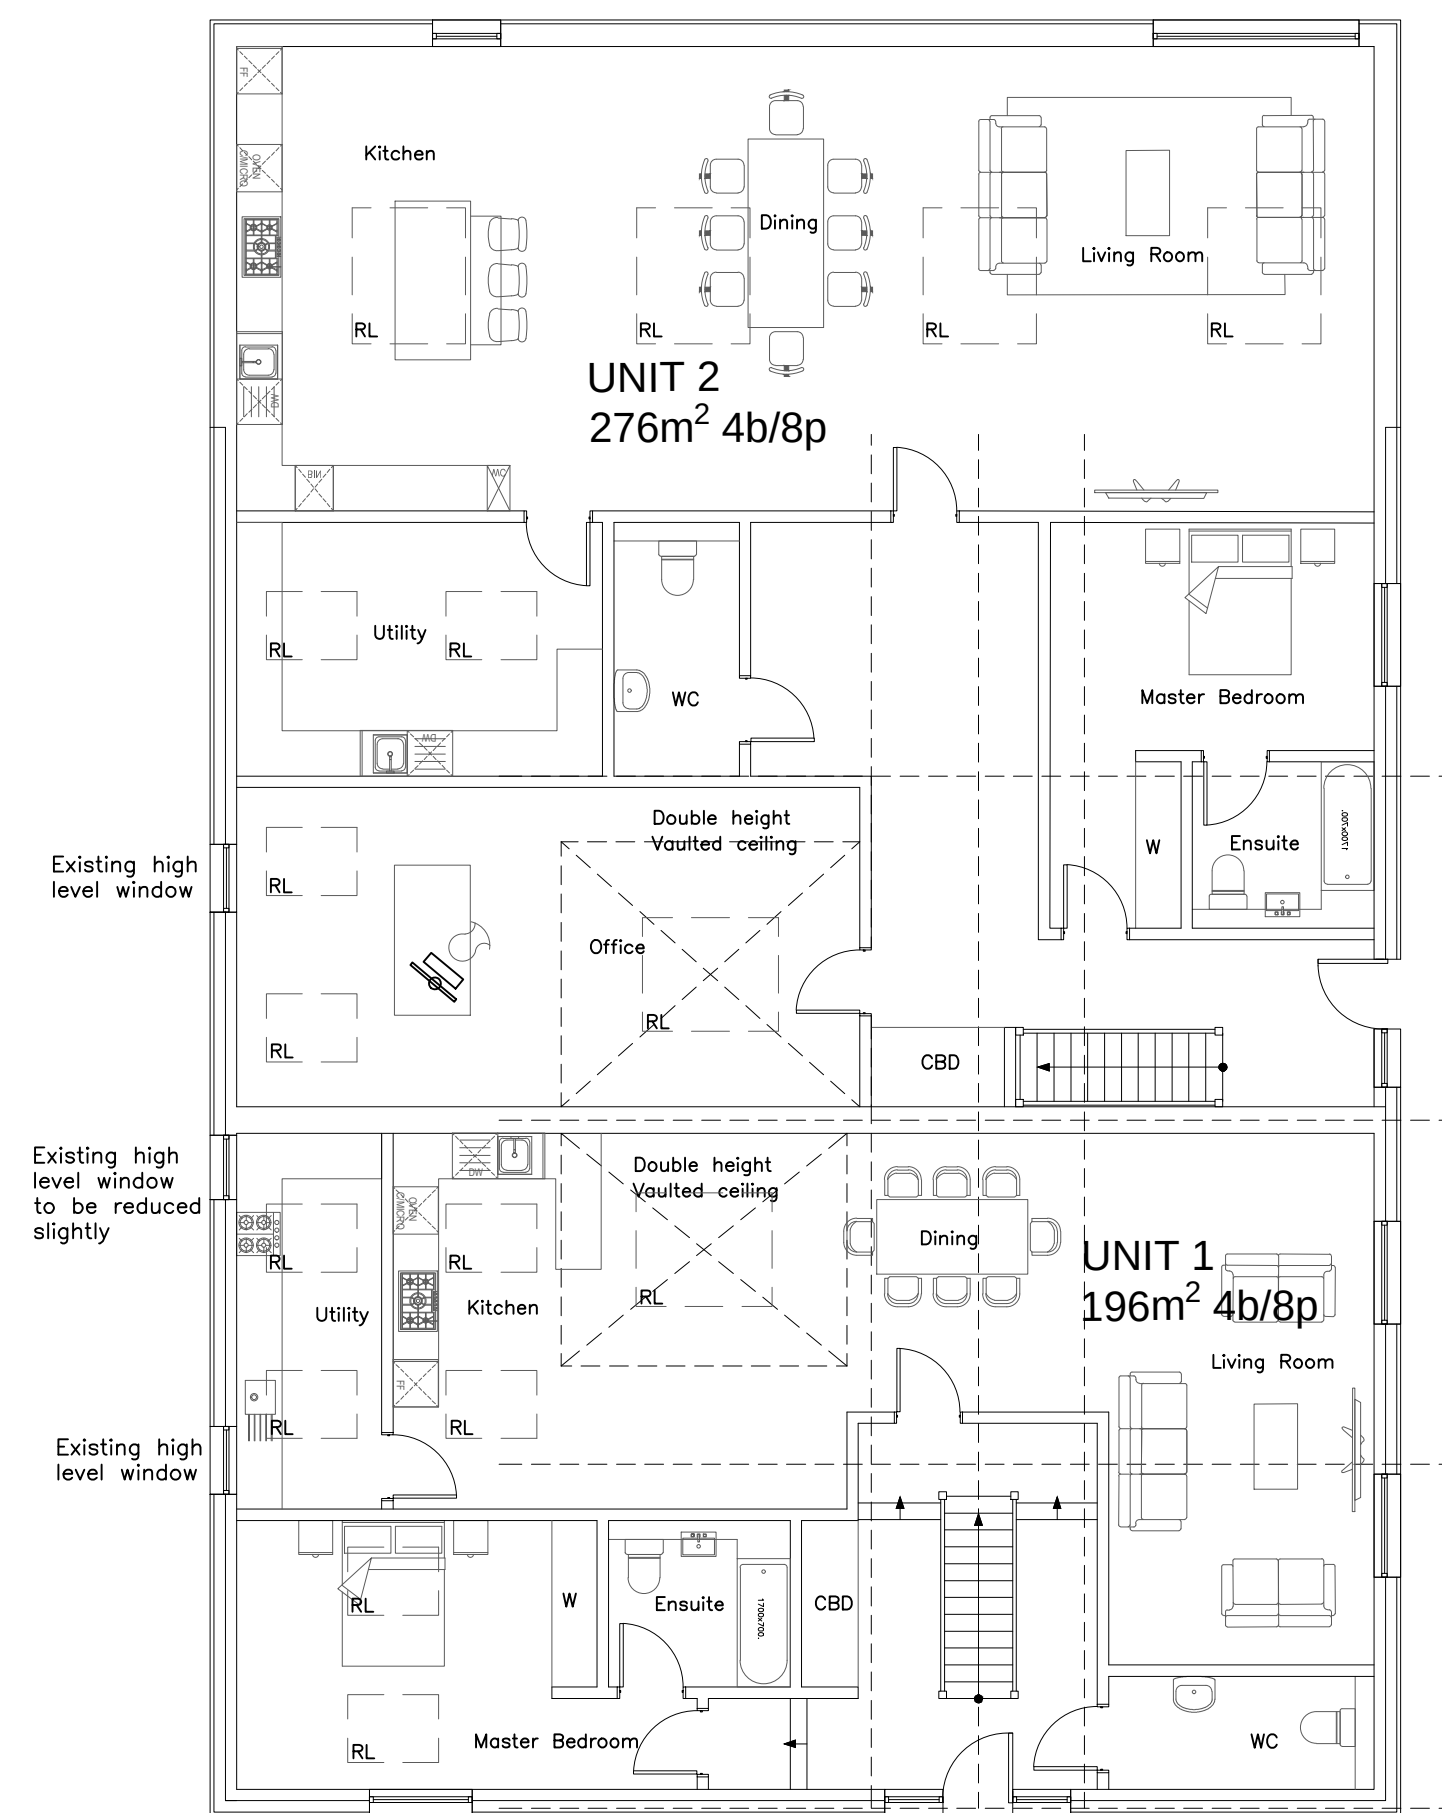


PROPOSED GROUND FLOOR PLAN
Scale 1:100

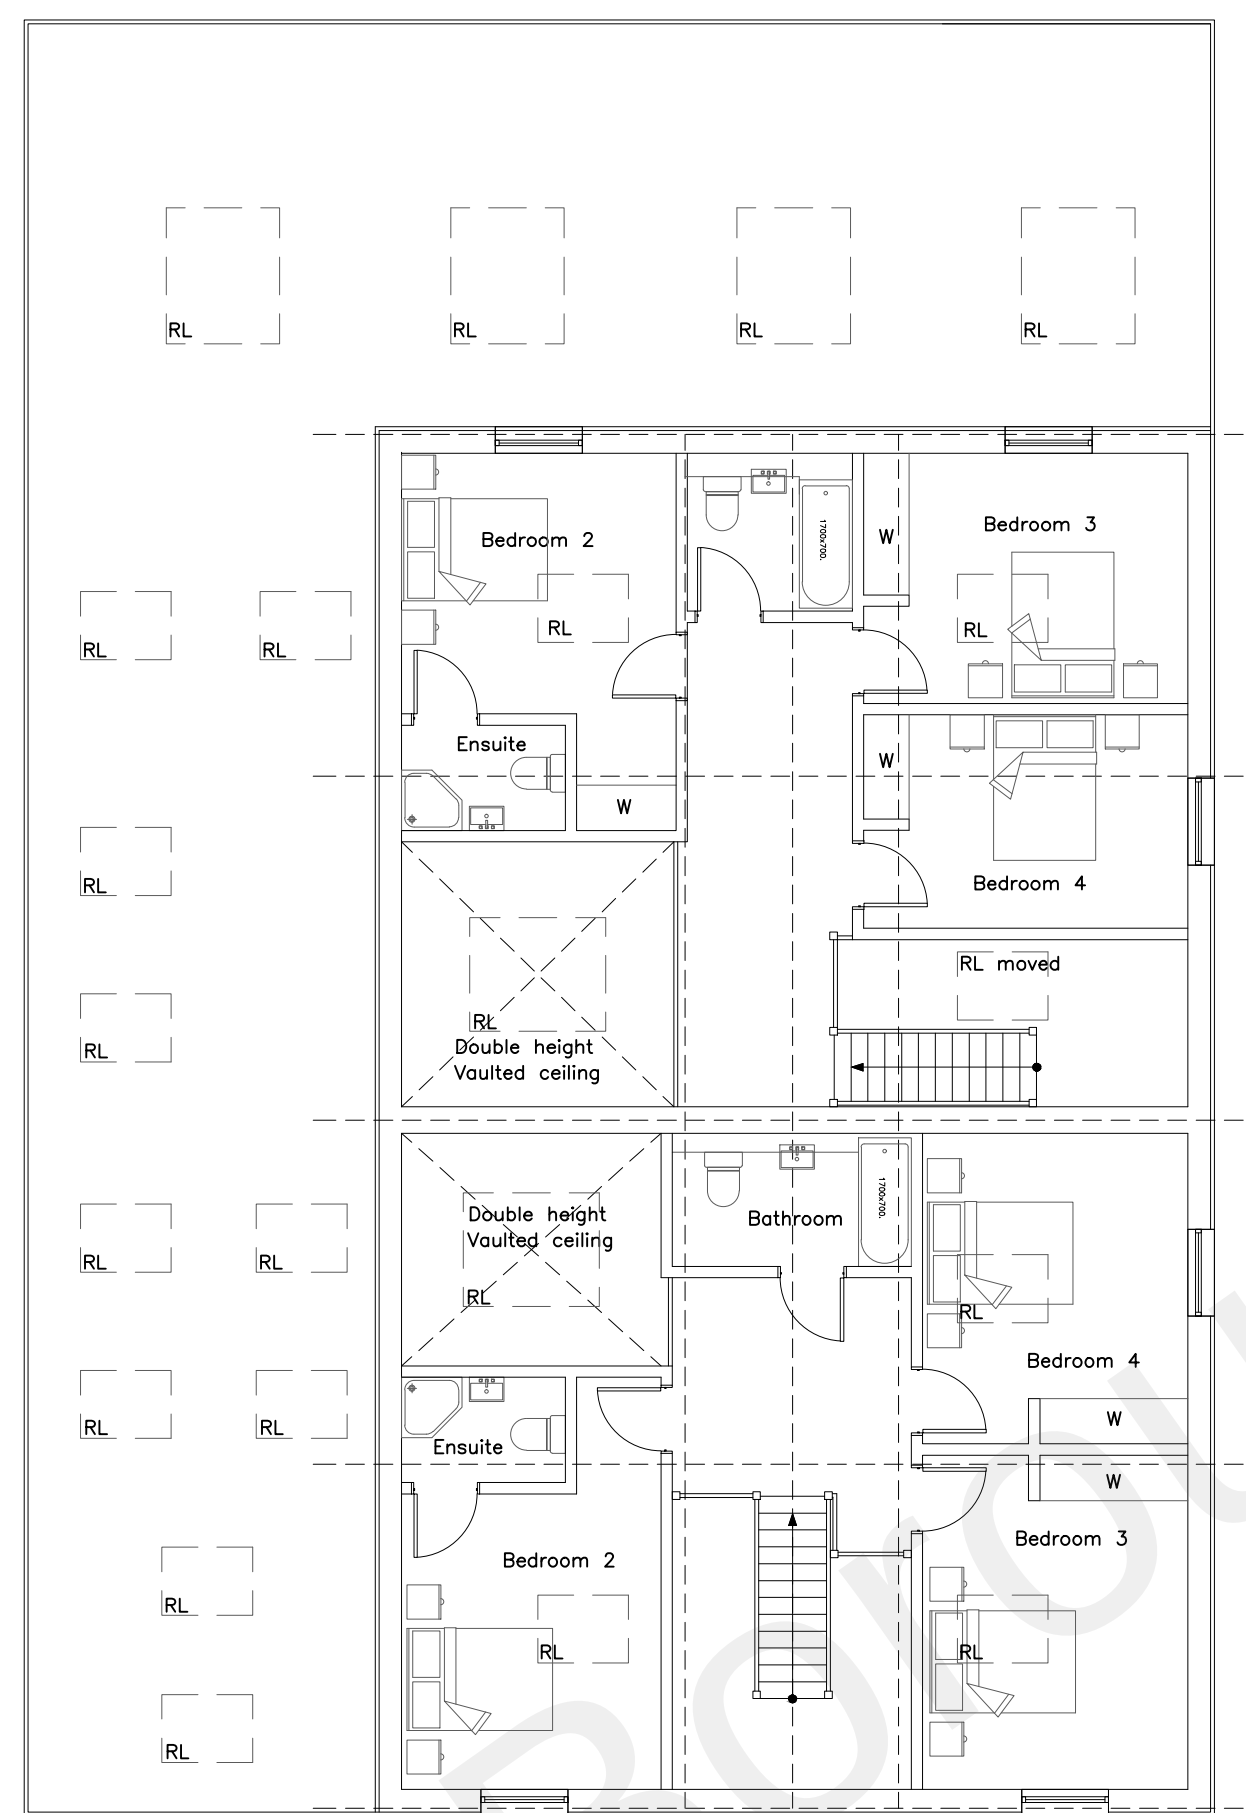


PROPOSED FIRST FLOOR PLAN
Scale 1:100

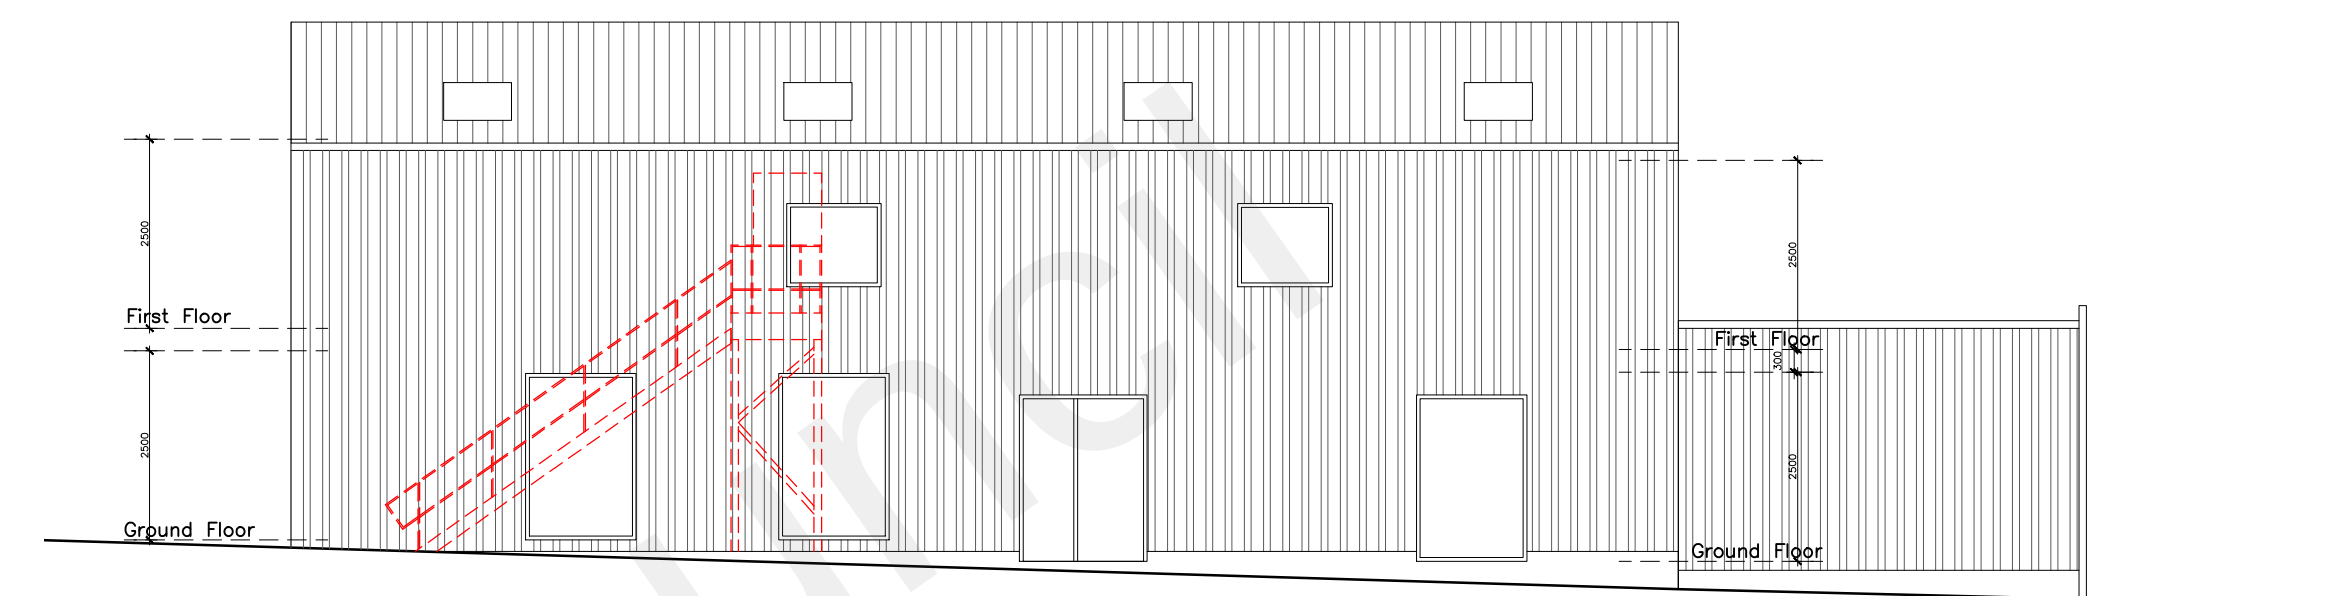


PROPOSED SIDE ELEVATION (SOUTH EAST)
Scale 1:100

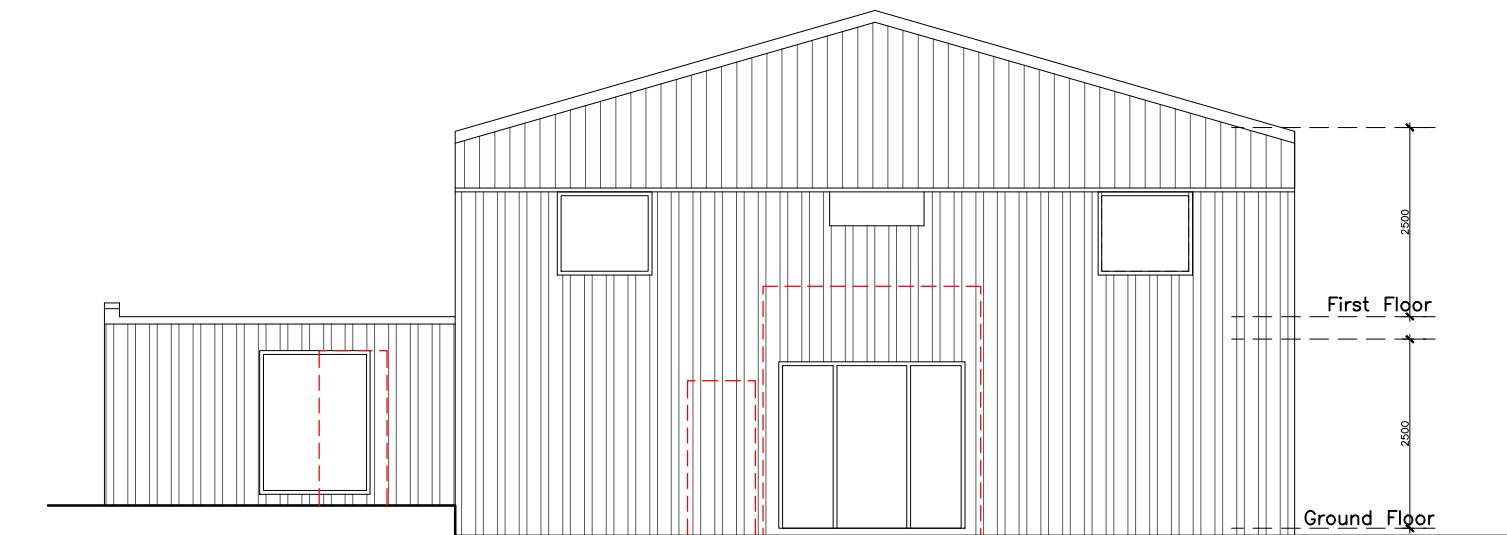


PROPOSED FRONT ELEVATION (SOUTH WEST)
Scale 1:100

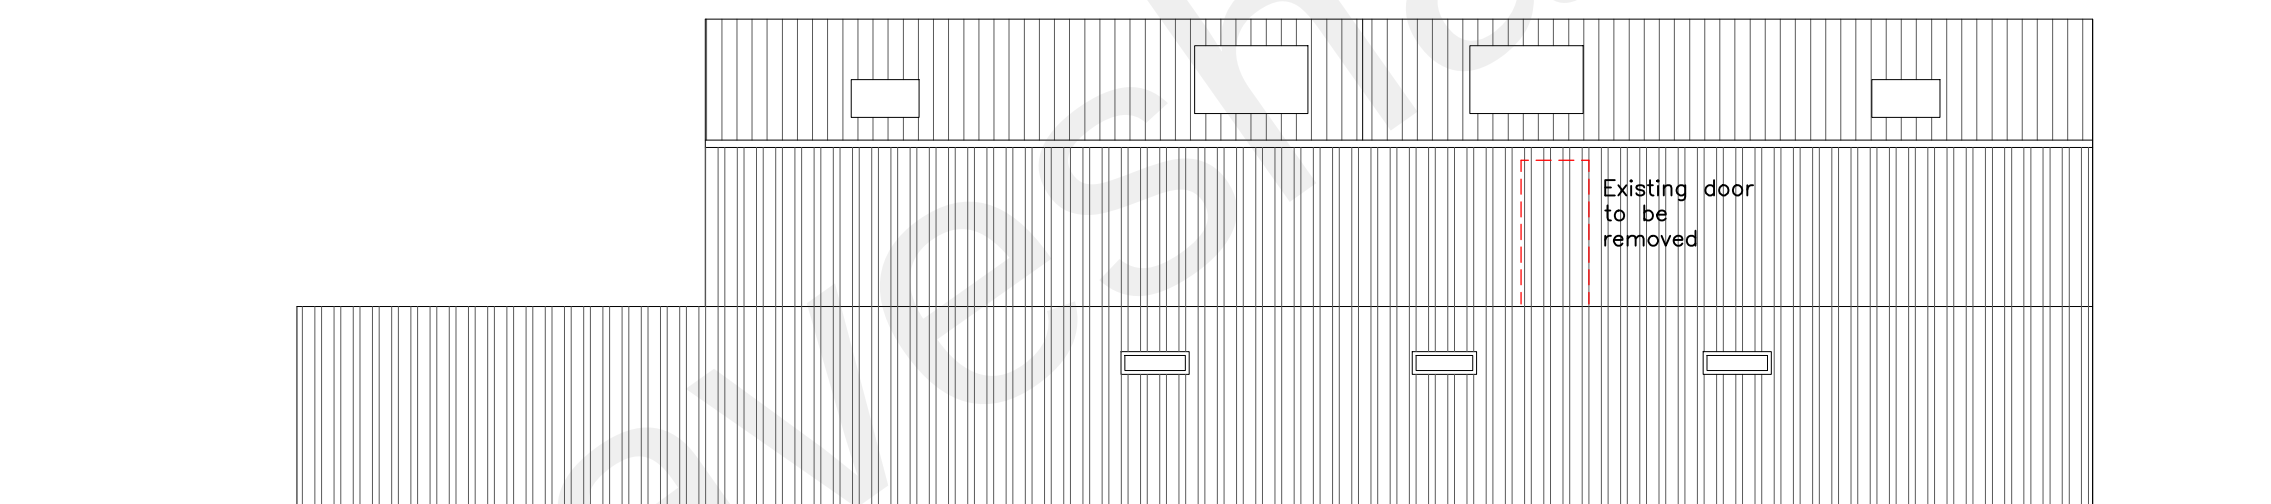

PROPOSED SIDE ELEVATION (NORTH WEST)
Scale 1:100

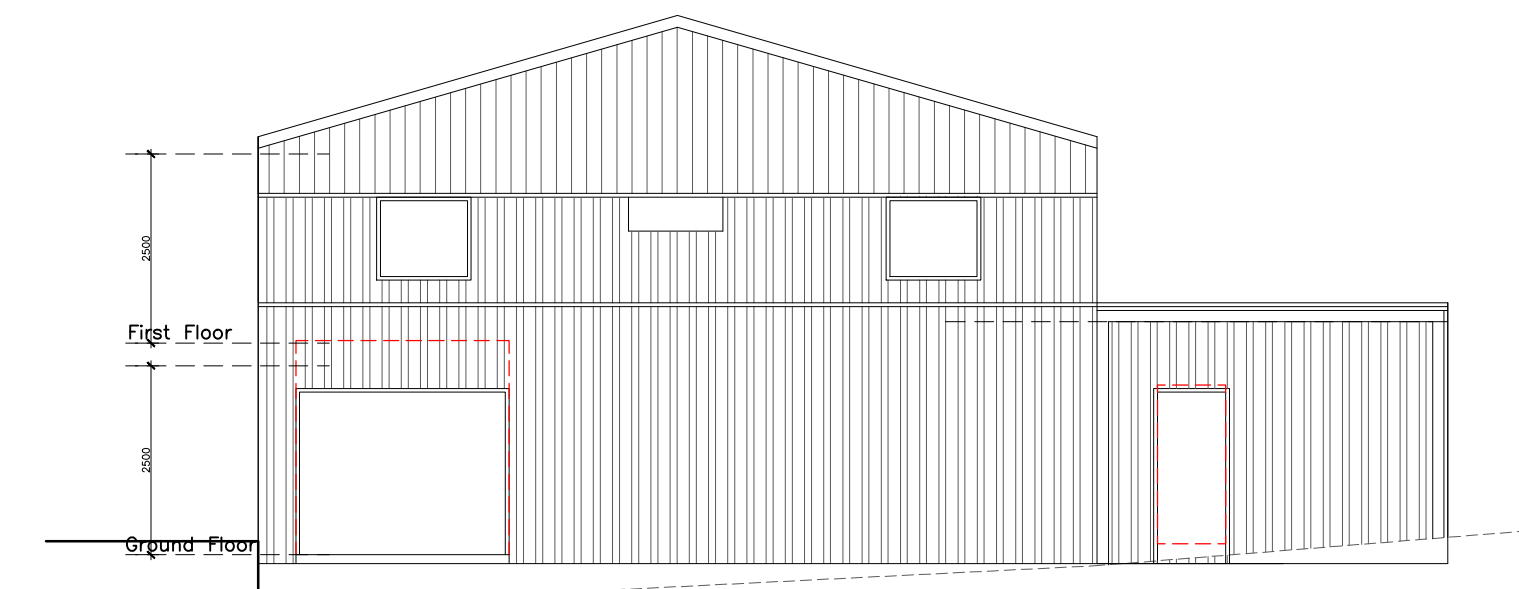

PROPOSED REAR ELEVATION (NORTH EAST)
Scale 1:100

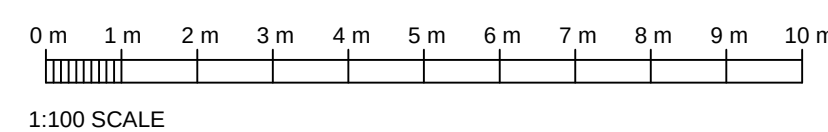

Rev	Date	Comments
A	30.08.22	Larger rooflights added

PLANNING

Client
Mr Paul Rutherford

Project
Conversion at Rutherford
Stables,
Hermitage Road,
Higham
Kent, ME3 7NE

HASKINS
DESIGNS LTD.
The Civic Centre, St Mary's Road, Swanley, Kent, BR8 7BU.
Phone: 01322 479561 Mobile: 07802 182202
info@haskinsdesigns.co.uk Website: haskinsdesigns.co.uk

Title
Proposed Plans and
Elevations

Project No.
191

Scale
1:100 @ A1

Drawn
RL

Check
JH

Revision
191-PD-01

Revision
A

Date
Feb 2022