


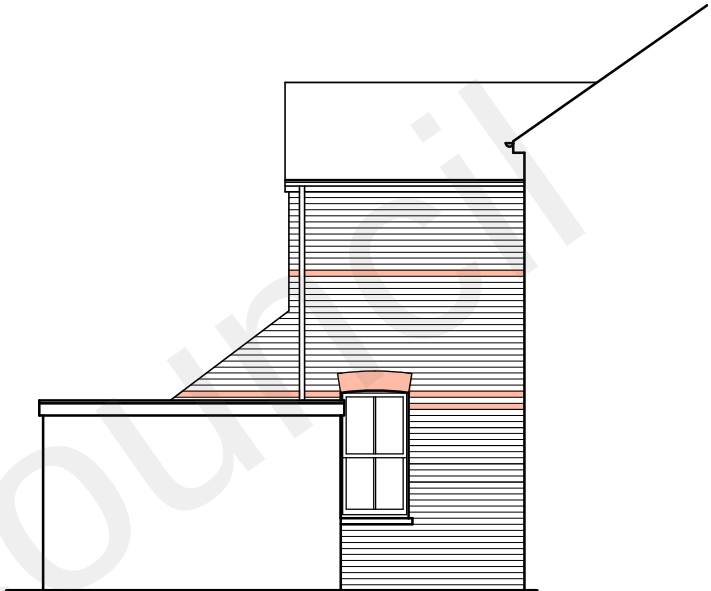


SIDE ELEVATION
(1:100)




REAR ELEVATION
(1:100)



SIDE ELEVATION
(1:100)

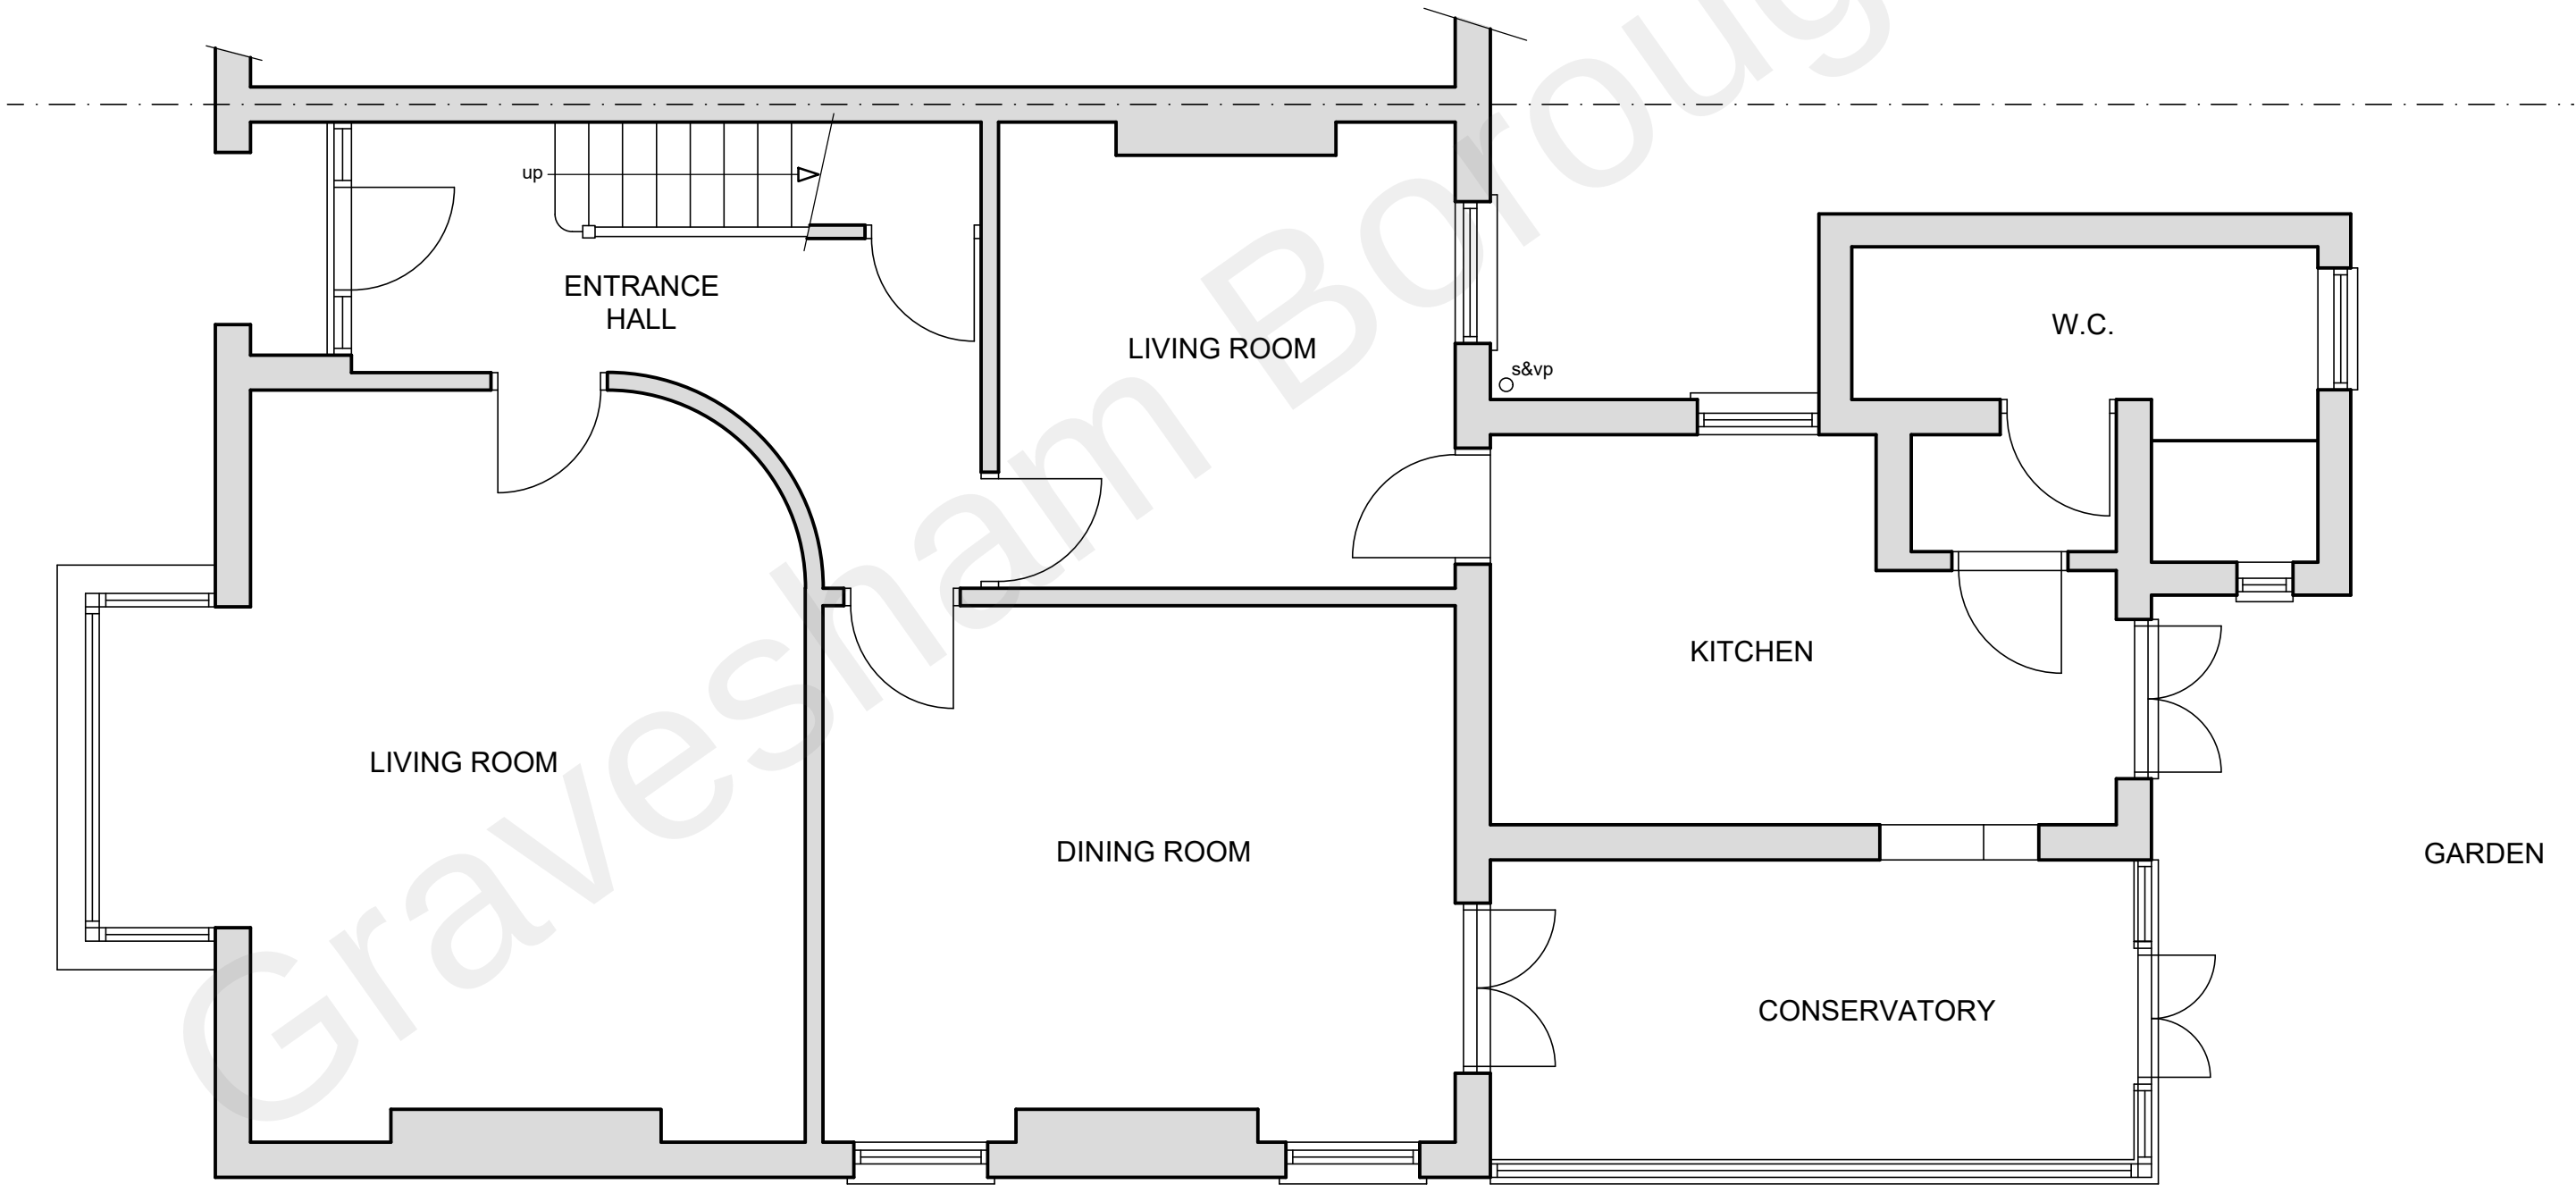


GROUND FLOOR PLAN
(1:50)

 

SCALE

SCALE BAR @ 1:100

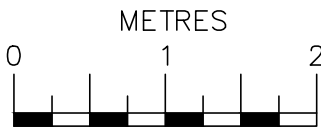

SCALE

SCALE BAR @ 1:50

Date	No	Revision

Penfold Project Services

Epmarket, Wrotham Road, Meopham, Kent, DA13 0JH
Telephone: 01474 816690
e-mail: apenfold448@btinternet.com

Job Title:
7 LENNOX ROAD EAST
GRAVESEND
KENT
DA11 0NB

Dwg Title:
PLANS & ELEVATIONS
AS EXISTING

Scale: 1:50 & 1:100 @ A2

Dwg No.: 01

Date: October 2022