


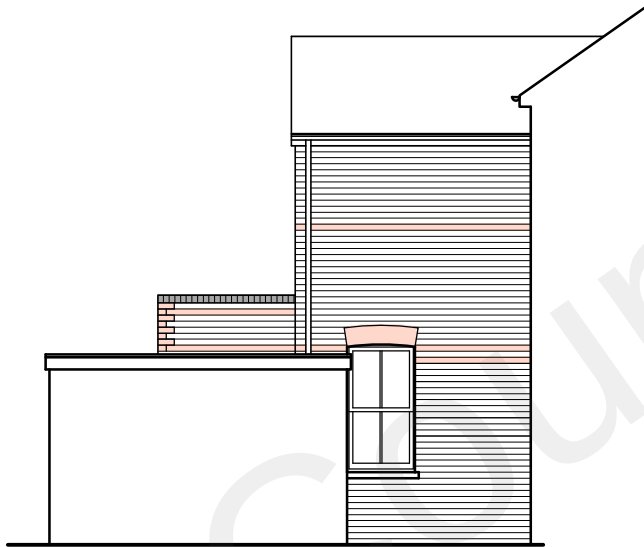

SIDE ELEVATION
(1:100)



REAR ELEVATION
(1:100)




SIDE ELEVATION
(1:100)

MATERIALS


ROOF - SINGLE PLY MEMBRANE

WALLS - YELLOW STOCK BRICKS WITH RED QUOINS
& BANDS TO MATCH EXISTING & BLACK BULL NOSE
BRICK ON EDGE COPING
NOTE BRICK COURSING TO EXTENSION TO ALIGN
WITH BRICK COURSING TO EXISTING DWELLING

WINDOWS & DOORS - ANTHRACITE GREY uPVC OR
ALUMINIUM FRAMES

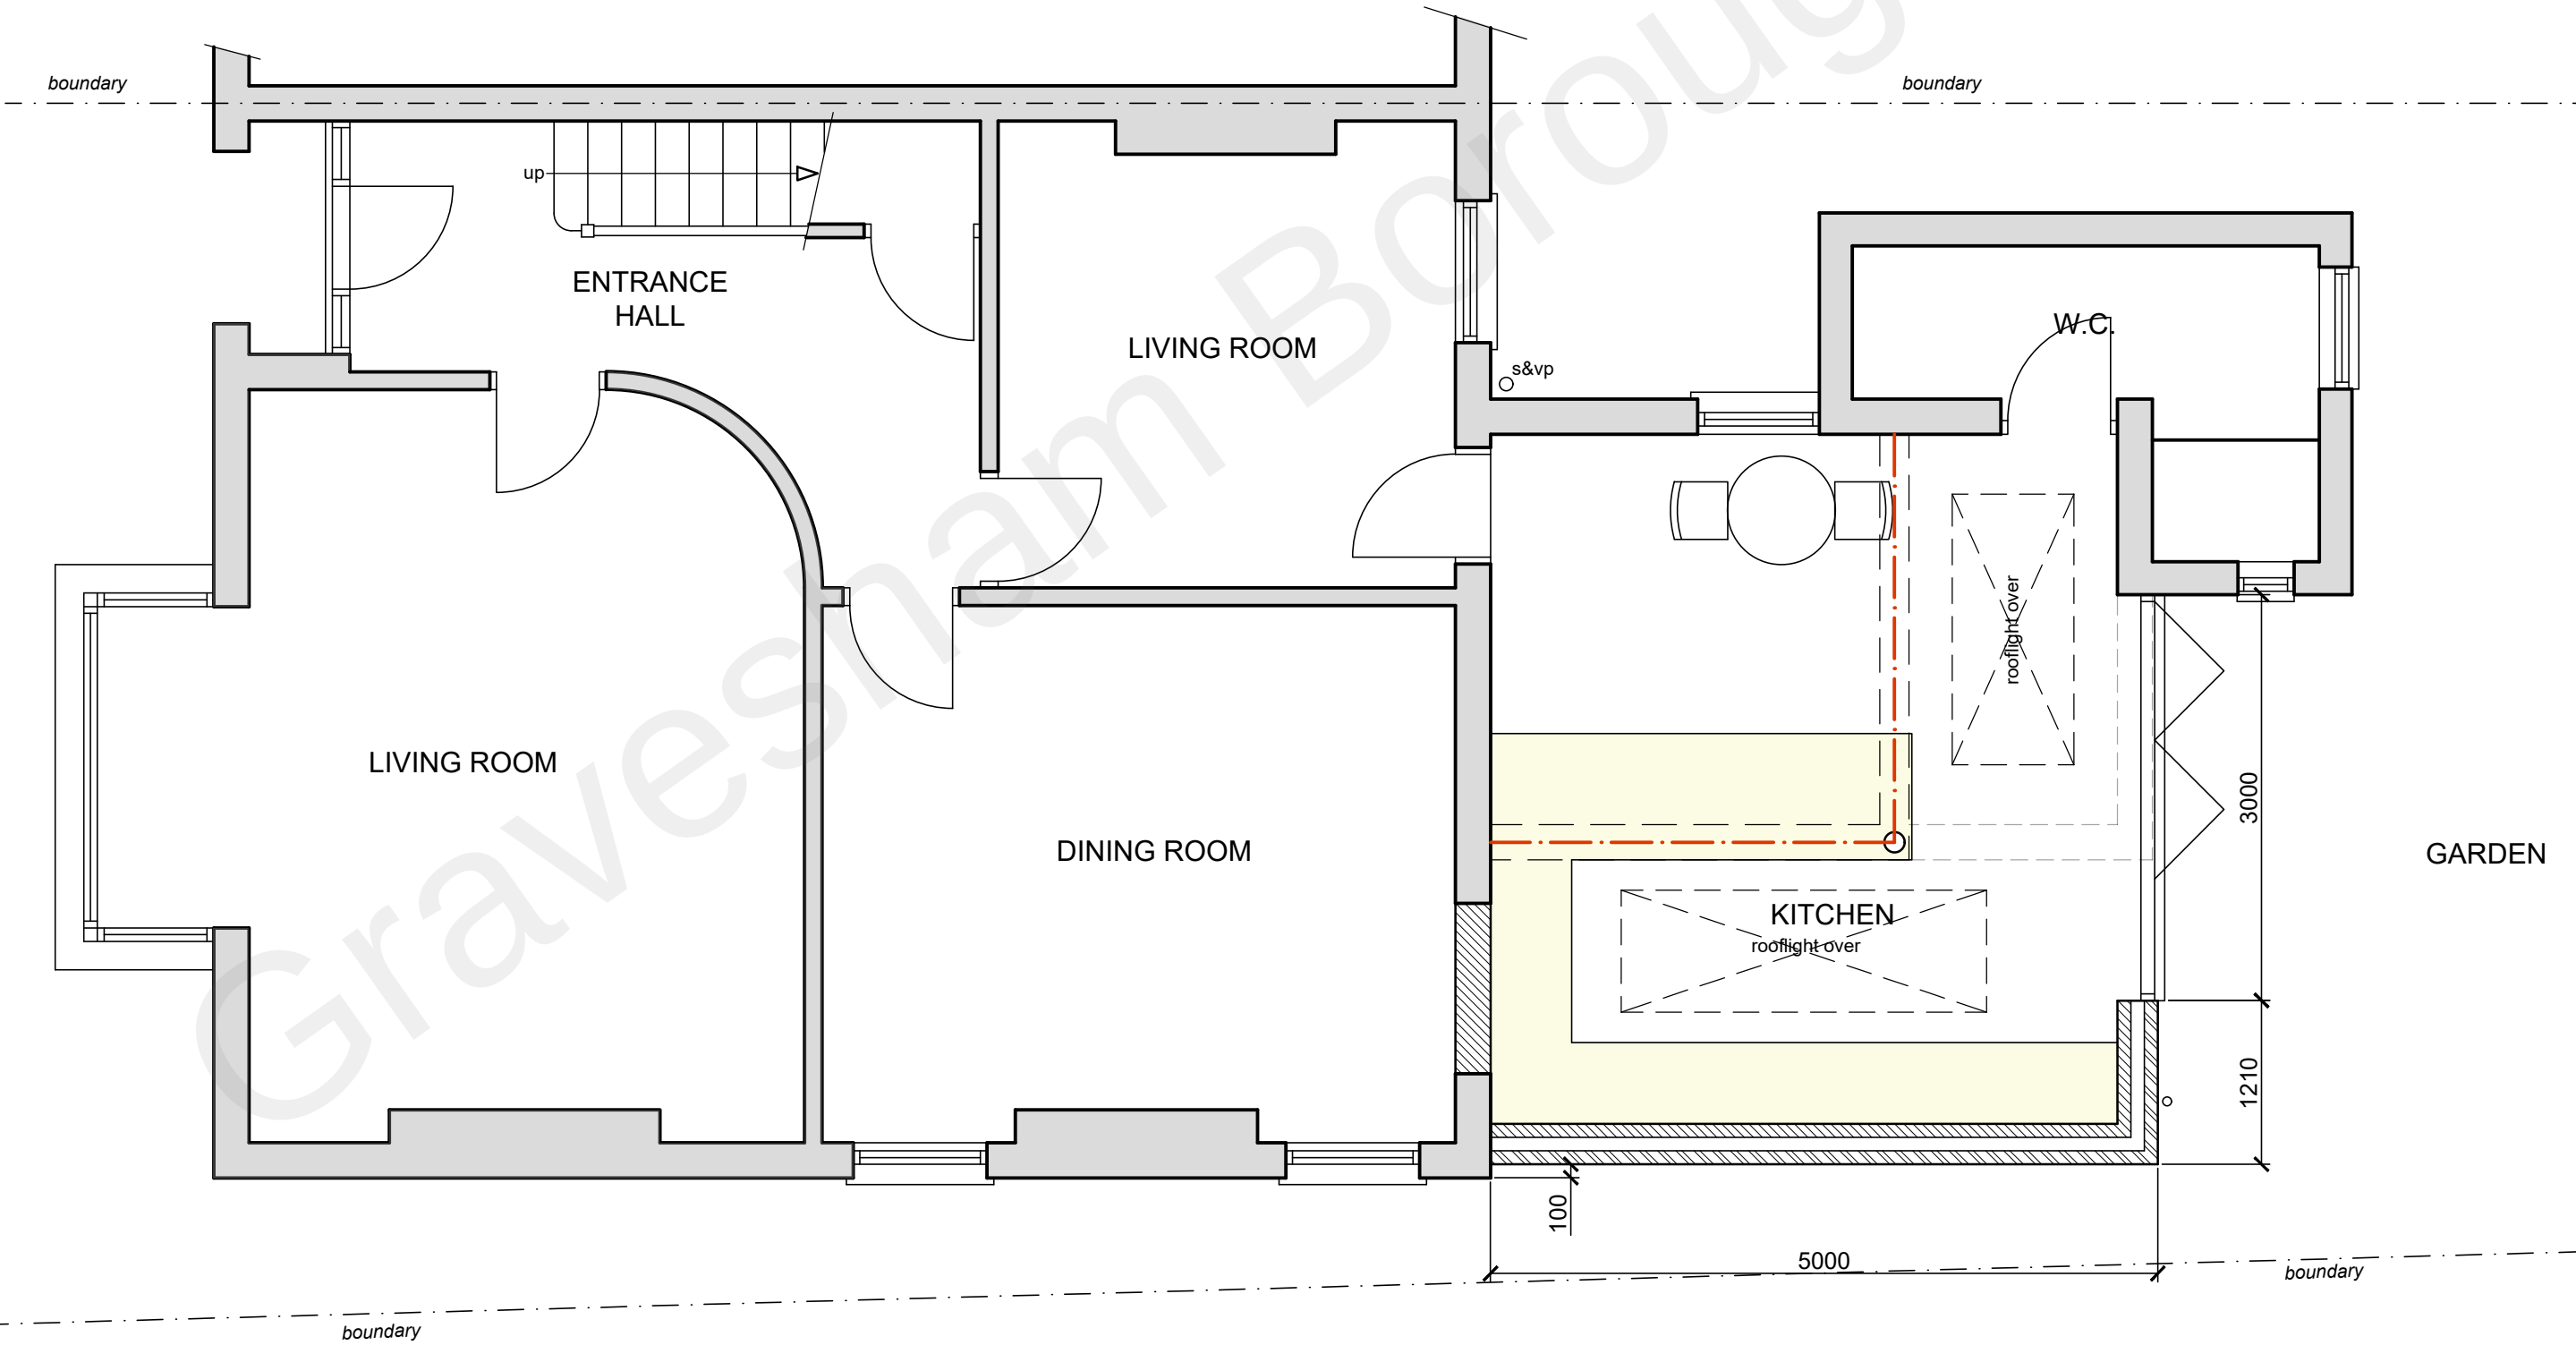


GROUND FLOOR PLAN
(1:50)

 

SCALE

SCALE BAR @ 1:100

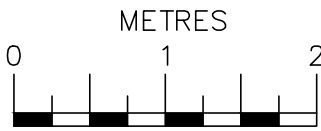

SCALE

SCALE BAR @ 1:50

Date	No	Revision
Penfold Project Services		
Epmarket, Wrotham Road, Meopham, Kent, DA13 0JH Telephone: 01474 816690 e-mail: apenfold448@btinternet.com		
Job Title: 7 LENNOX ROAD EAST GRAVESEND KENT DA11 0NB		
Dwg Title: PLANS & ELEVATIONS AS PROPOSED		
Scale: 1:50 & 1:100 @ A2		
Dwg No.: 02		
Date: October 2022		