




EXISTING FRONT ELEVATION

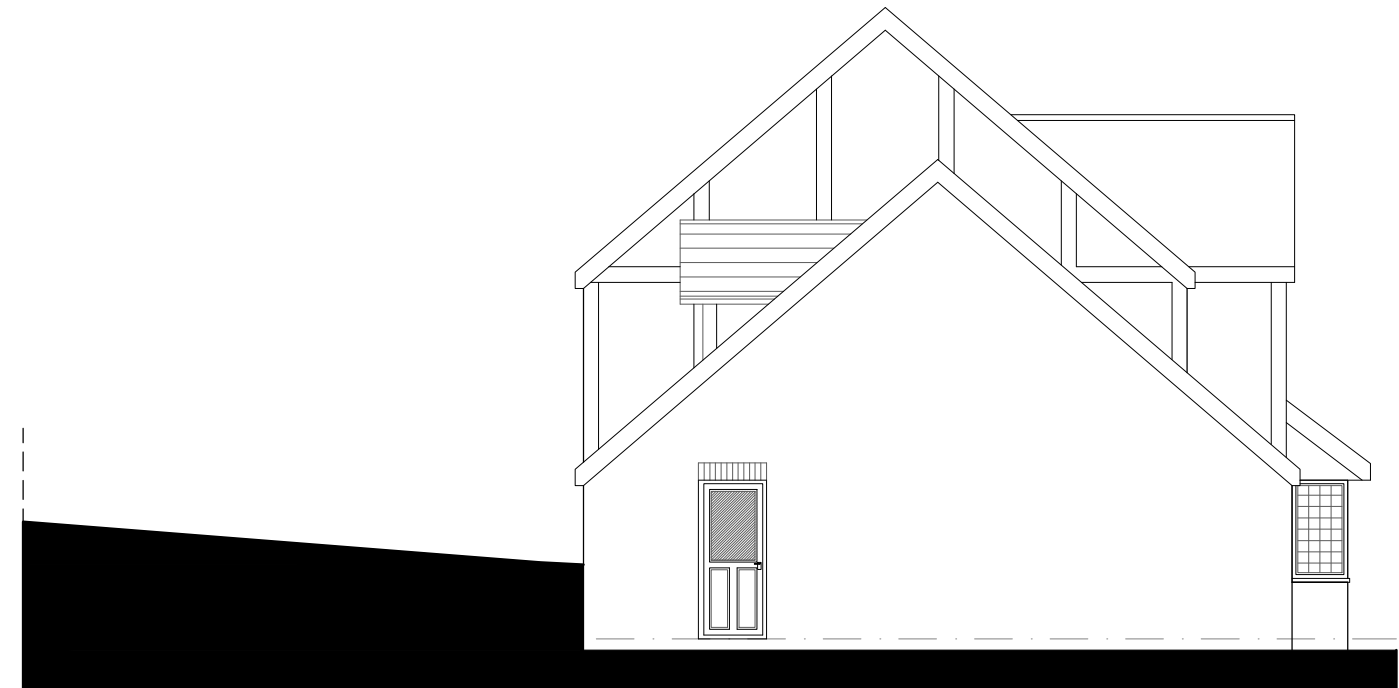



EXISTING SIDE ELEVATION




EXISTING REAR ELEVATION




EXISTING SIDE ELEVATION

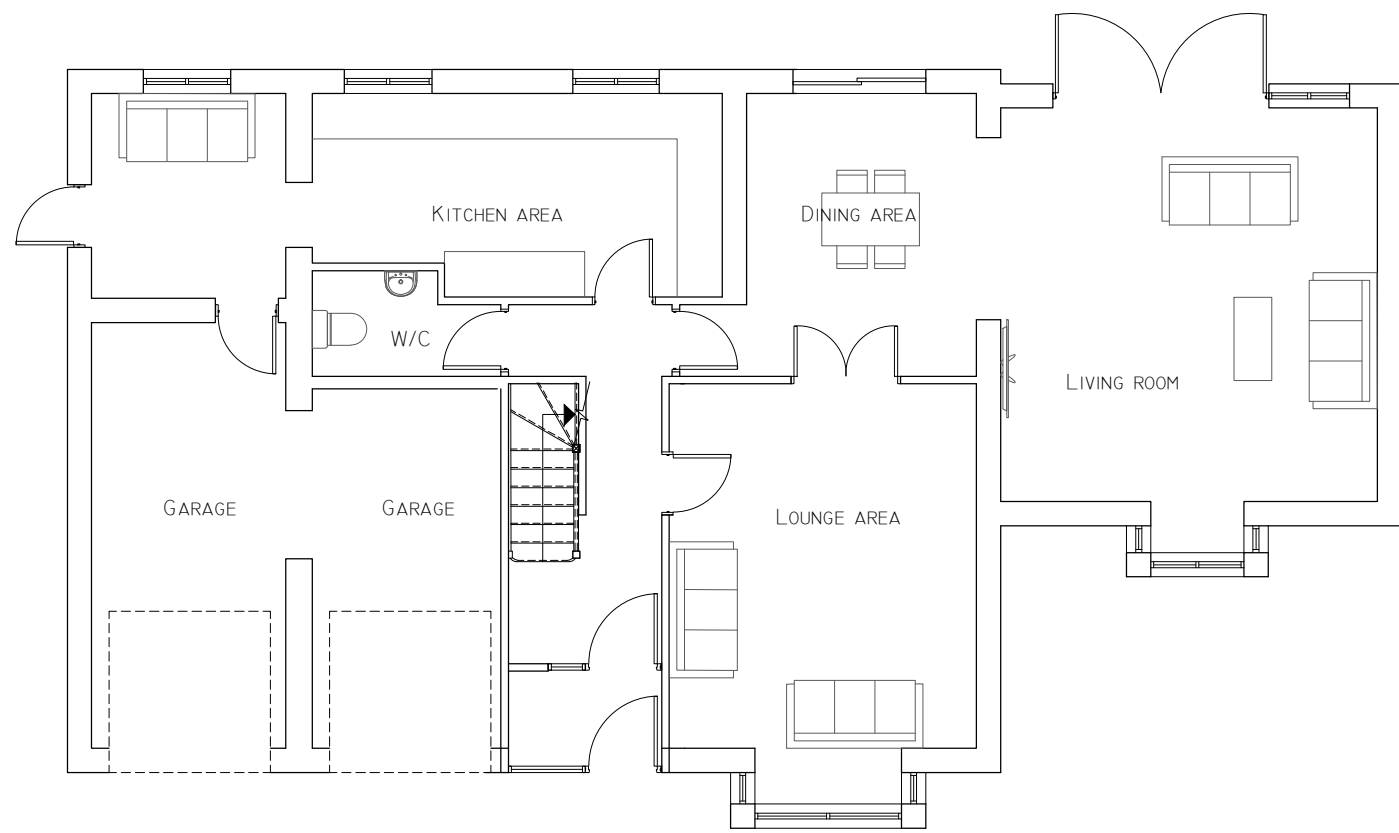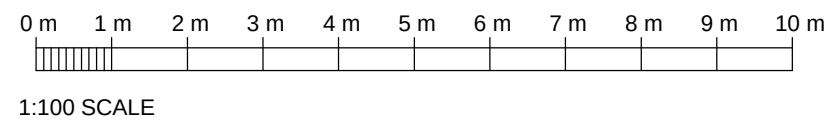


EXISTING GROUND FLOOR PLAN

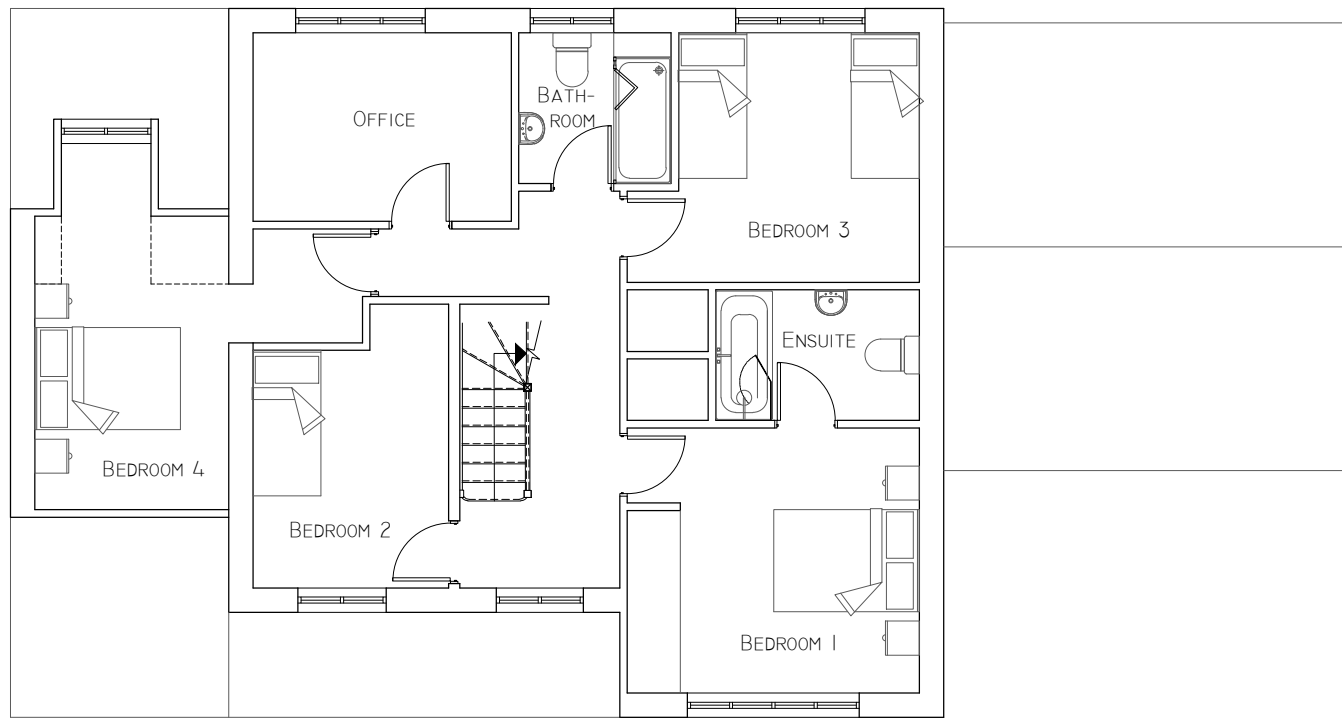

EXISTING FIRST FLOOR PLAN

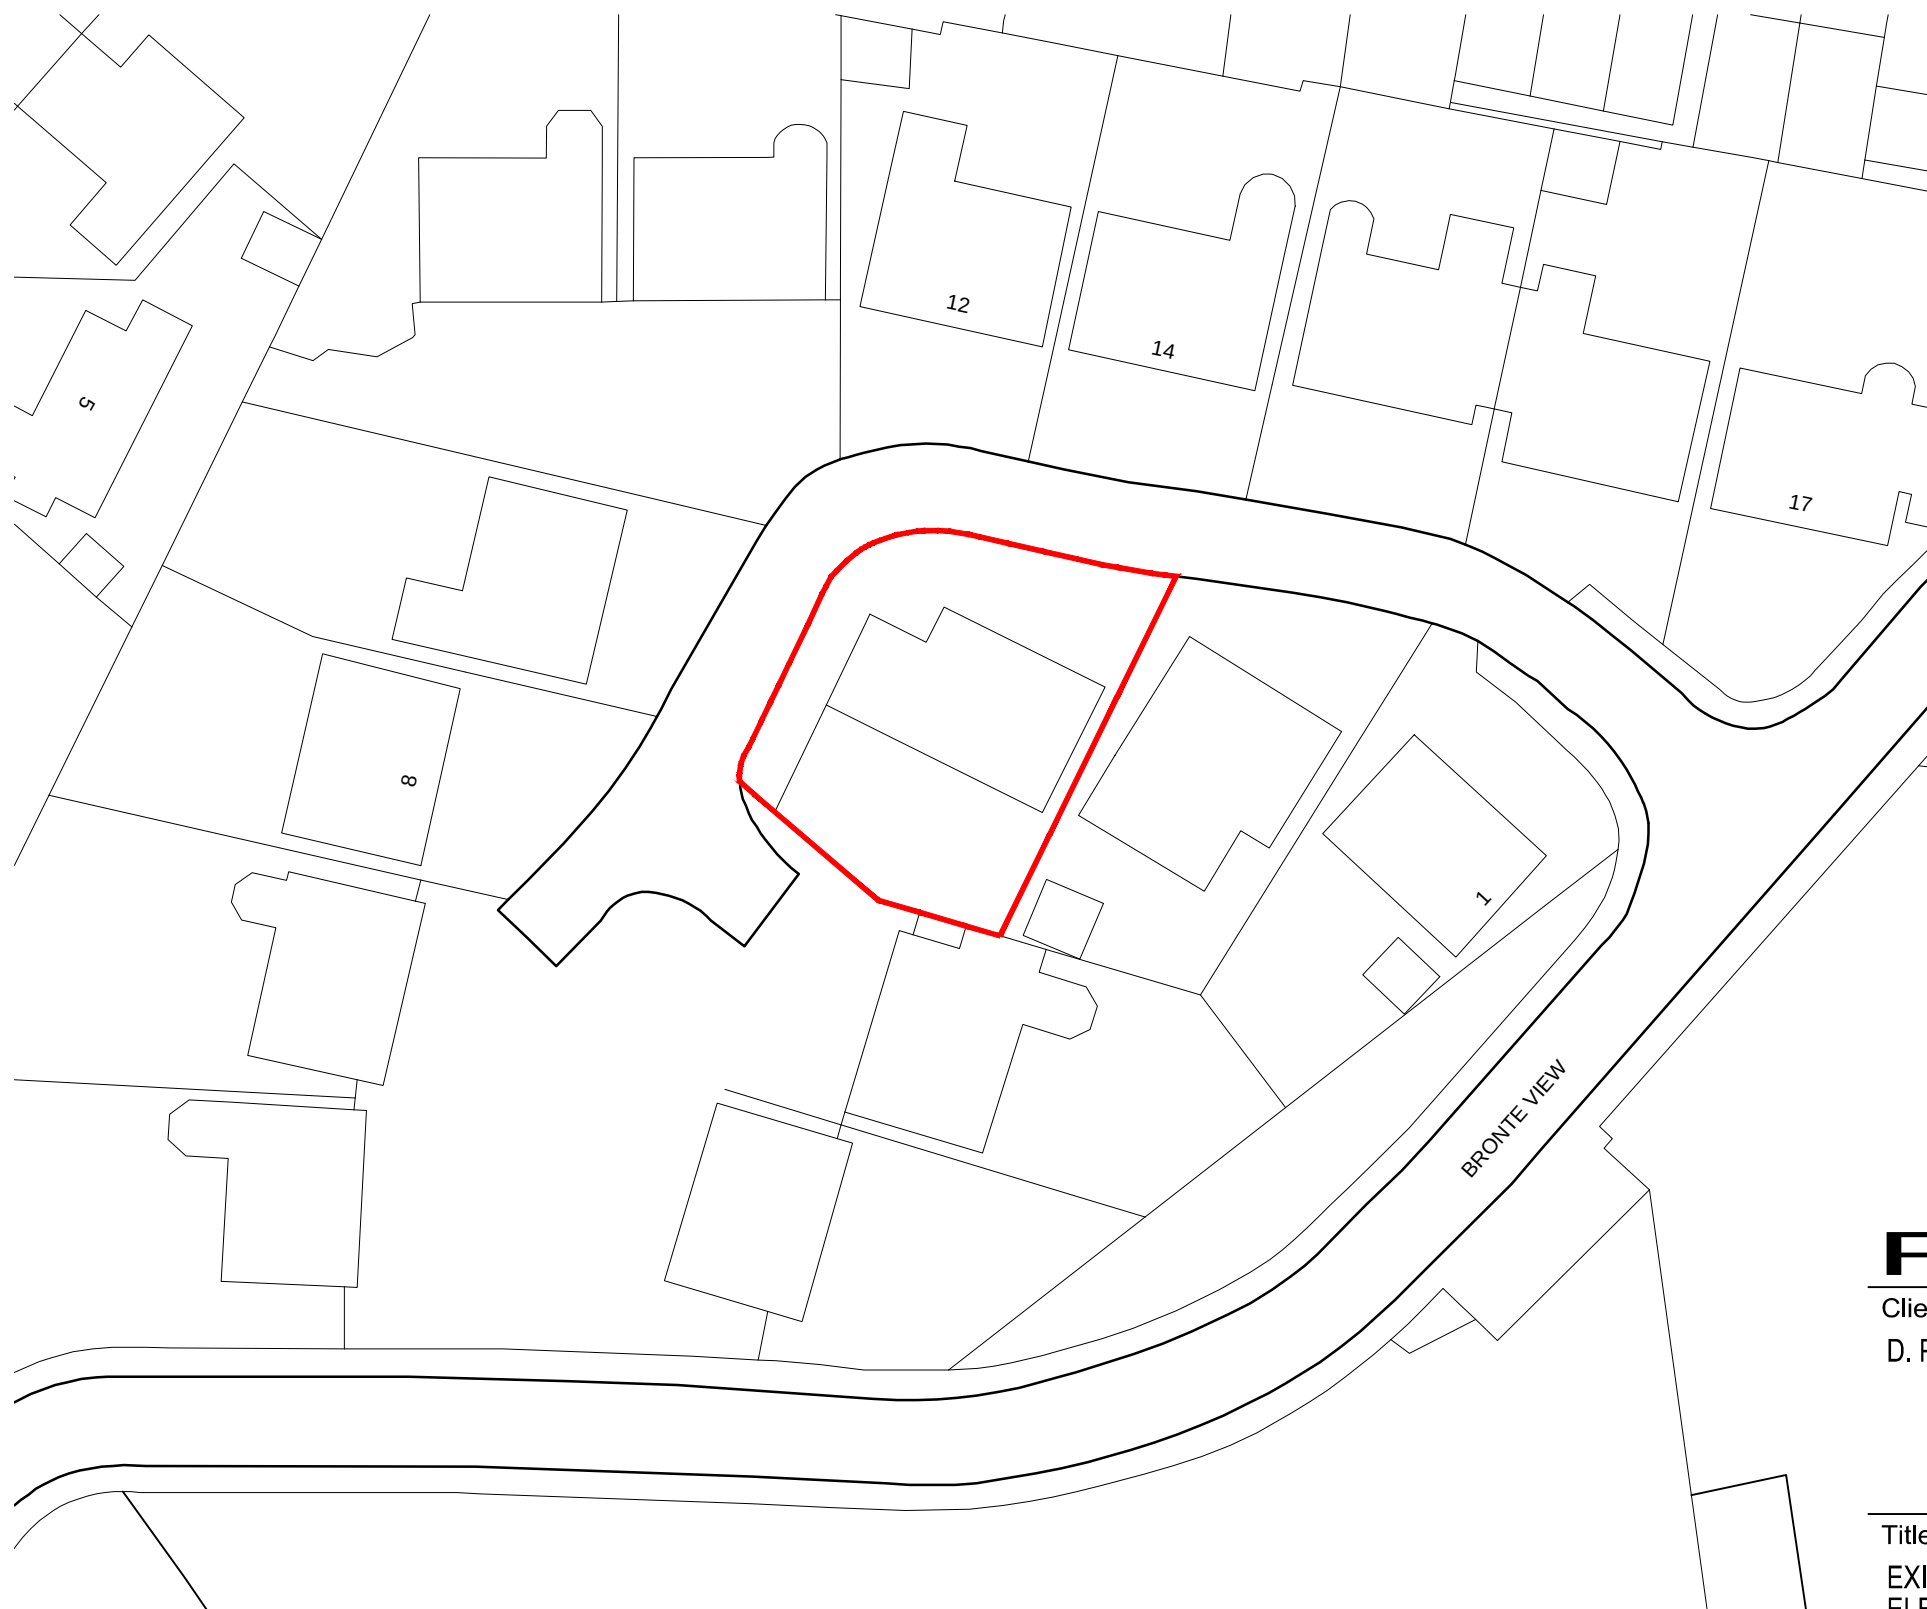

EXISTING BLOCK PLAN
1:500 @ A1

 

PLANNING

Client
D. POWAR

Project
3
BRONTE VIEW
GRAVESEND
KENT

Title
EXISTING FLOOR PLANS
ELEVATIONS

Project No.
230

Drawing No.
230PD-01

Scale
AS SHOWN

Revision

Drawn
MH

Check
JH

Date
OCT 22

H HASKINS
DESIGNS LTD.
The Civic Centre, St Mary's Road, Swanley, Kent, BR8 7BU.
Phone: 01322 479561 Mobile: 07602 182202
info@haskinsdesigns.co.uk Website: haskinsdesigns.co.uk

Notes:

Do Not Scale. Use only figured dimensions.
All dimensions to be checked on site prior to construction.
Any discrepancies to be notified to the architect.