





REAR ELEVATION
(1:100)

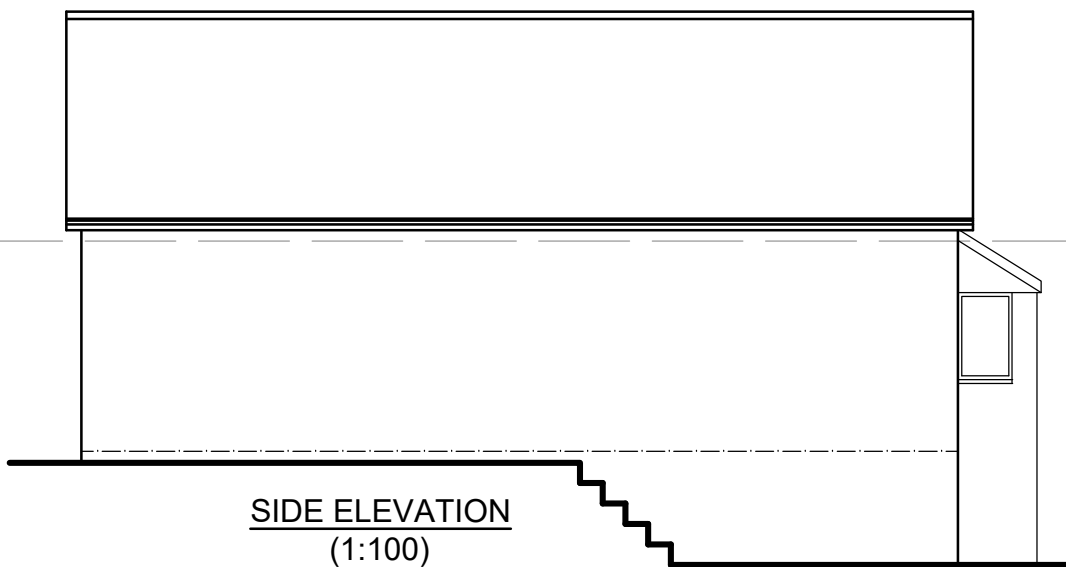


SIDE ELEVATION
(1:100)




FRONT ELEVATION
(1:100)

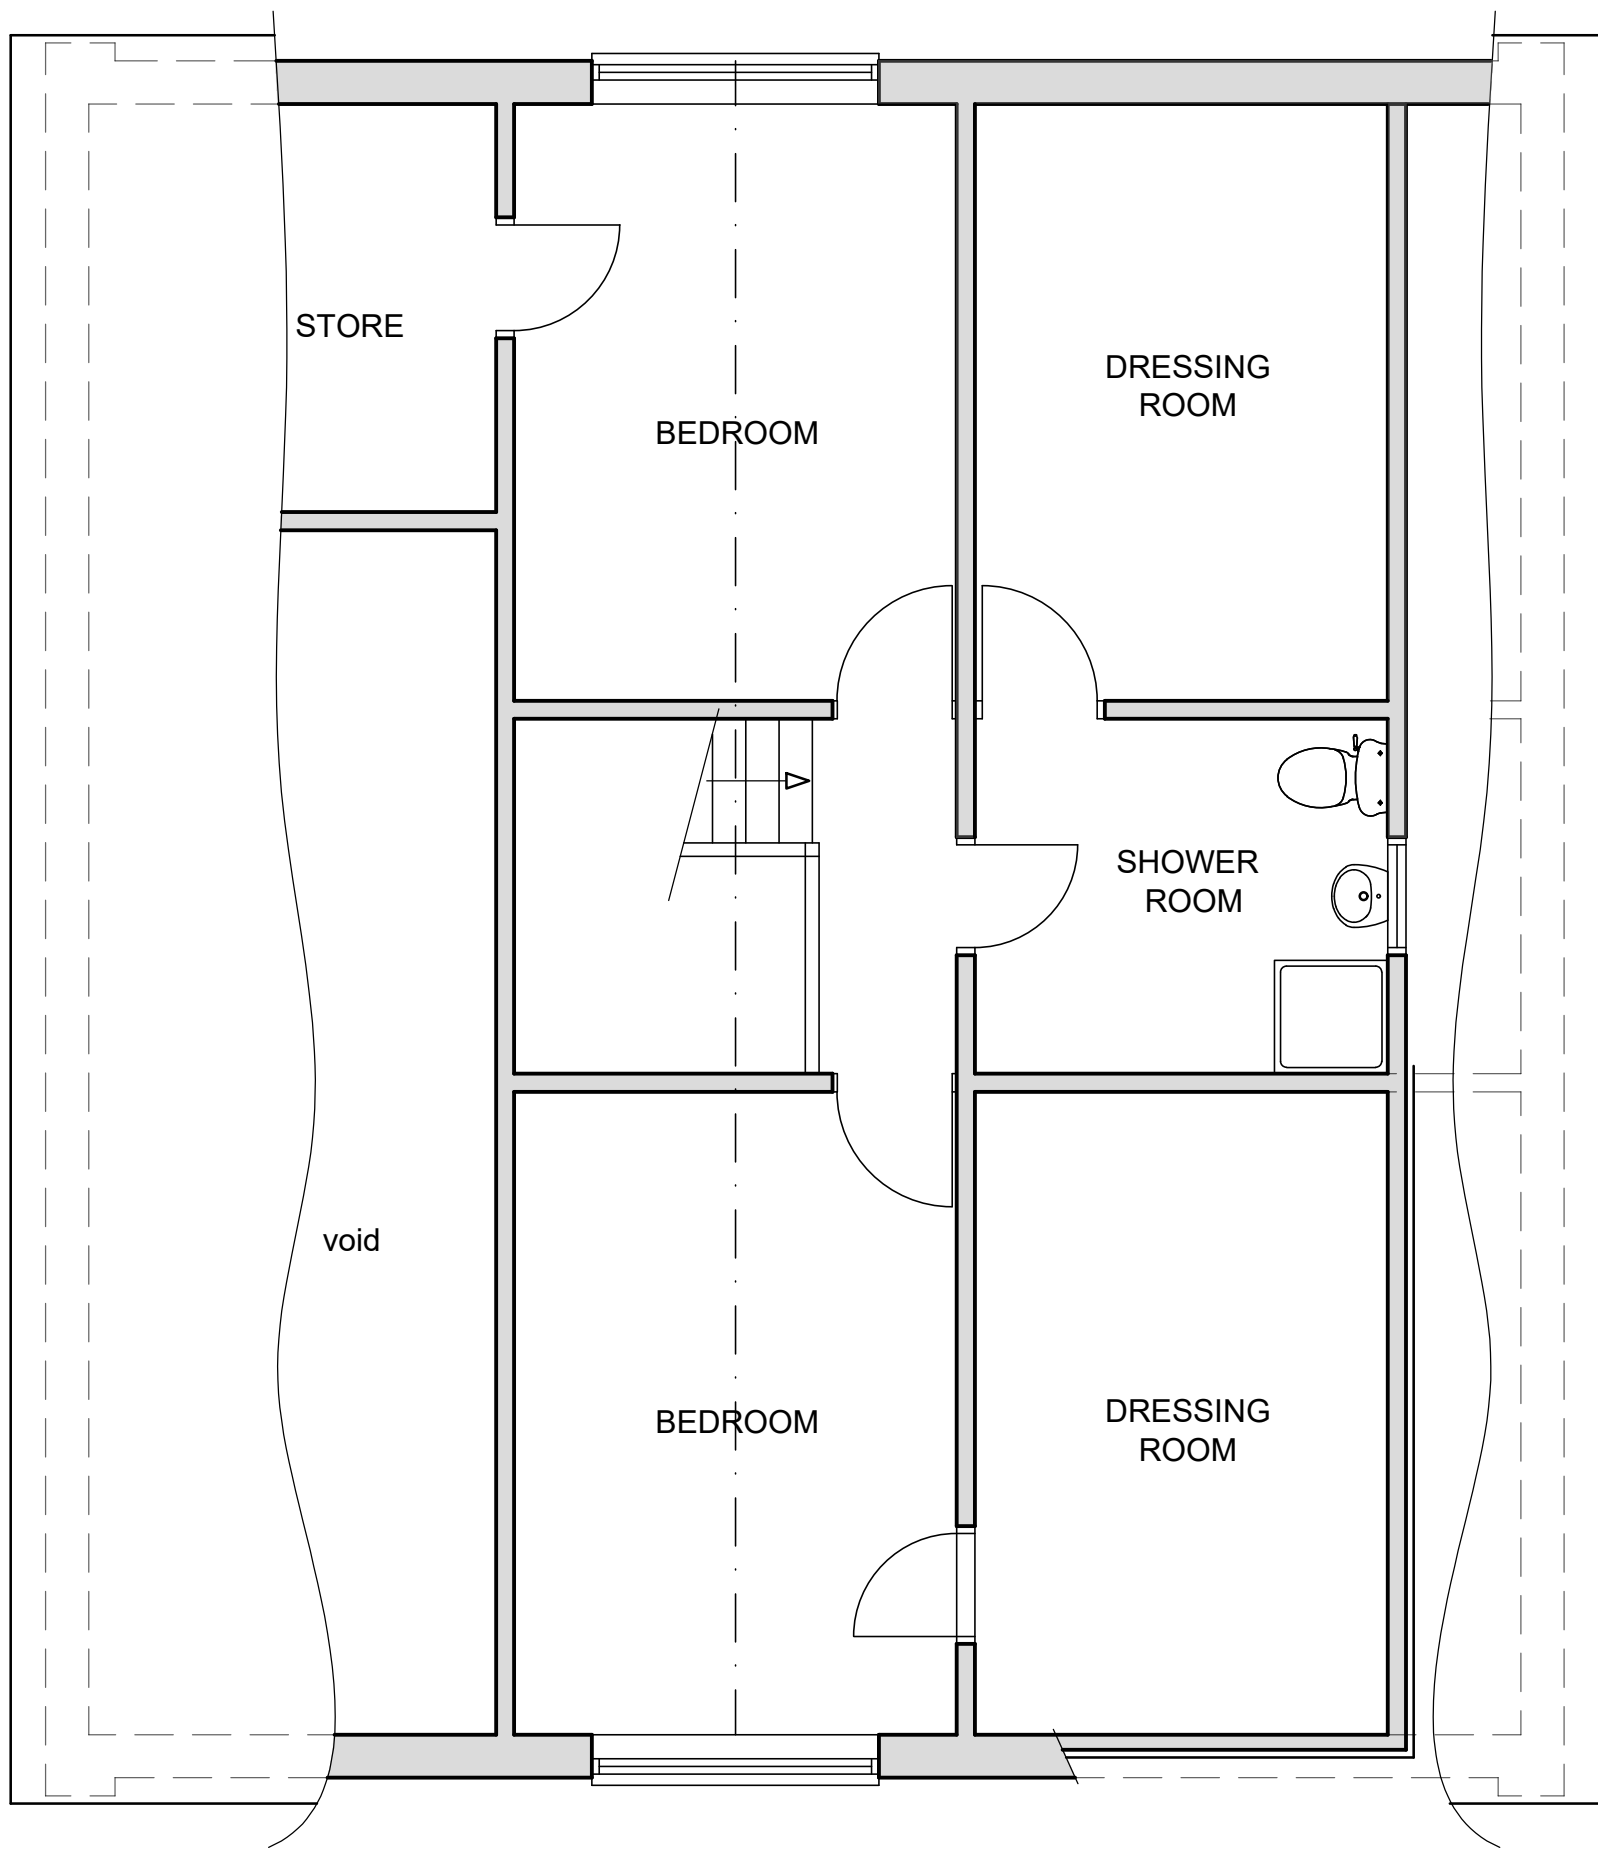

SECOND FLOOR PLAN
(1:50)

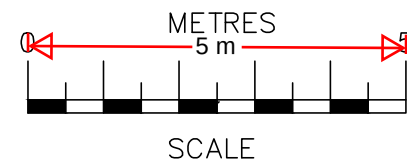

SCALE BAR @ 1:100

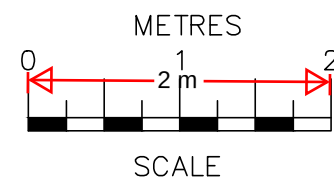

SCALE BAR @ 1:50

10/06/25	A	Existing dressing room of shower room added
Date	No	Revision
Penfold Project Services Epmarket, Wrotham Road, Meopham, Kent, DA13 0JH Telephone: 01474 816690 e-mail: apenfold448@btinternet.com		
Job Title:	43 ORCHARD AVENUE GRAVESEND KENT DA11 7NX	
Dwg Title:	PLANS & ELEVATIONS AS EXISTING	
Scale:	1:50 & 1:100 @ A2	
Dwg No.:	101A	
Date:	April 2025	