


Proposed Block Plan

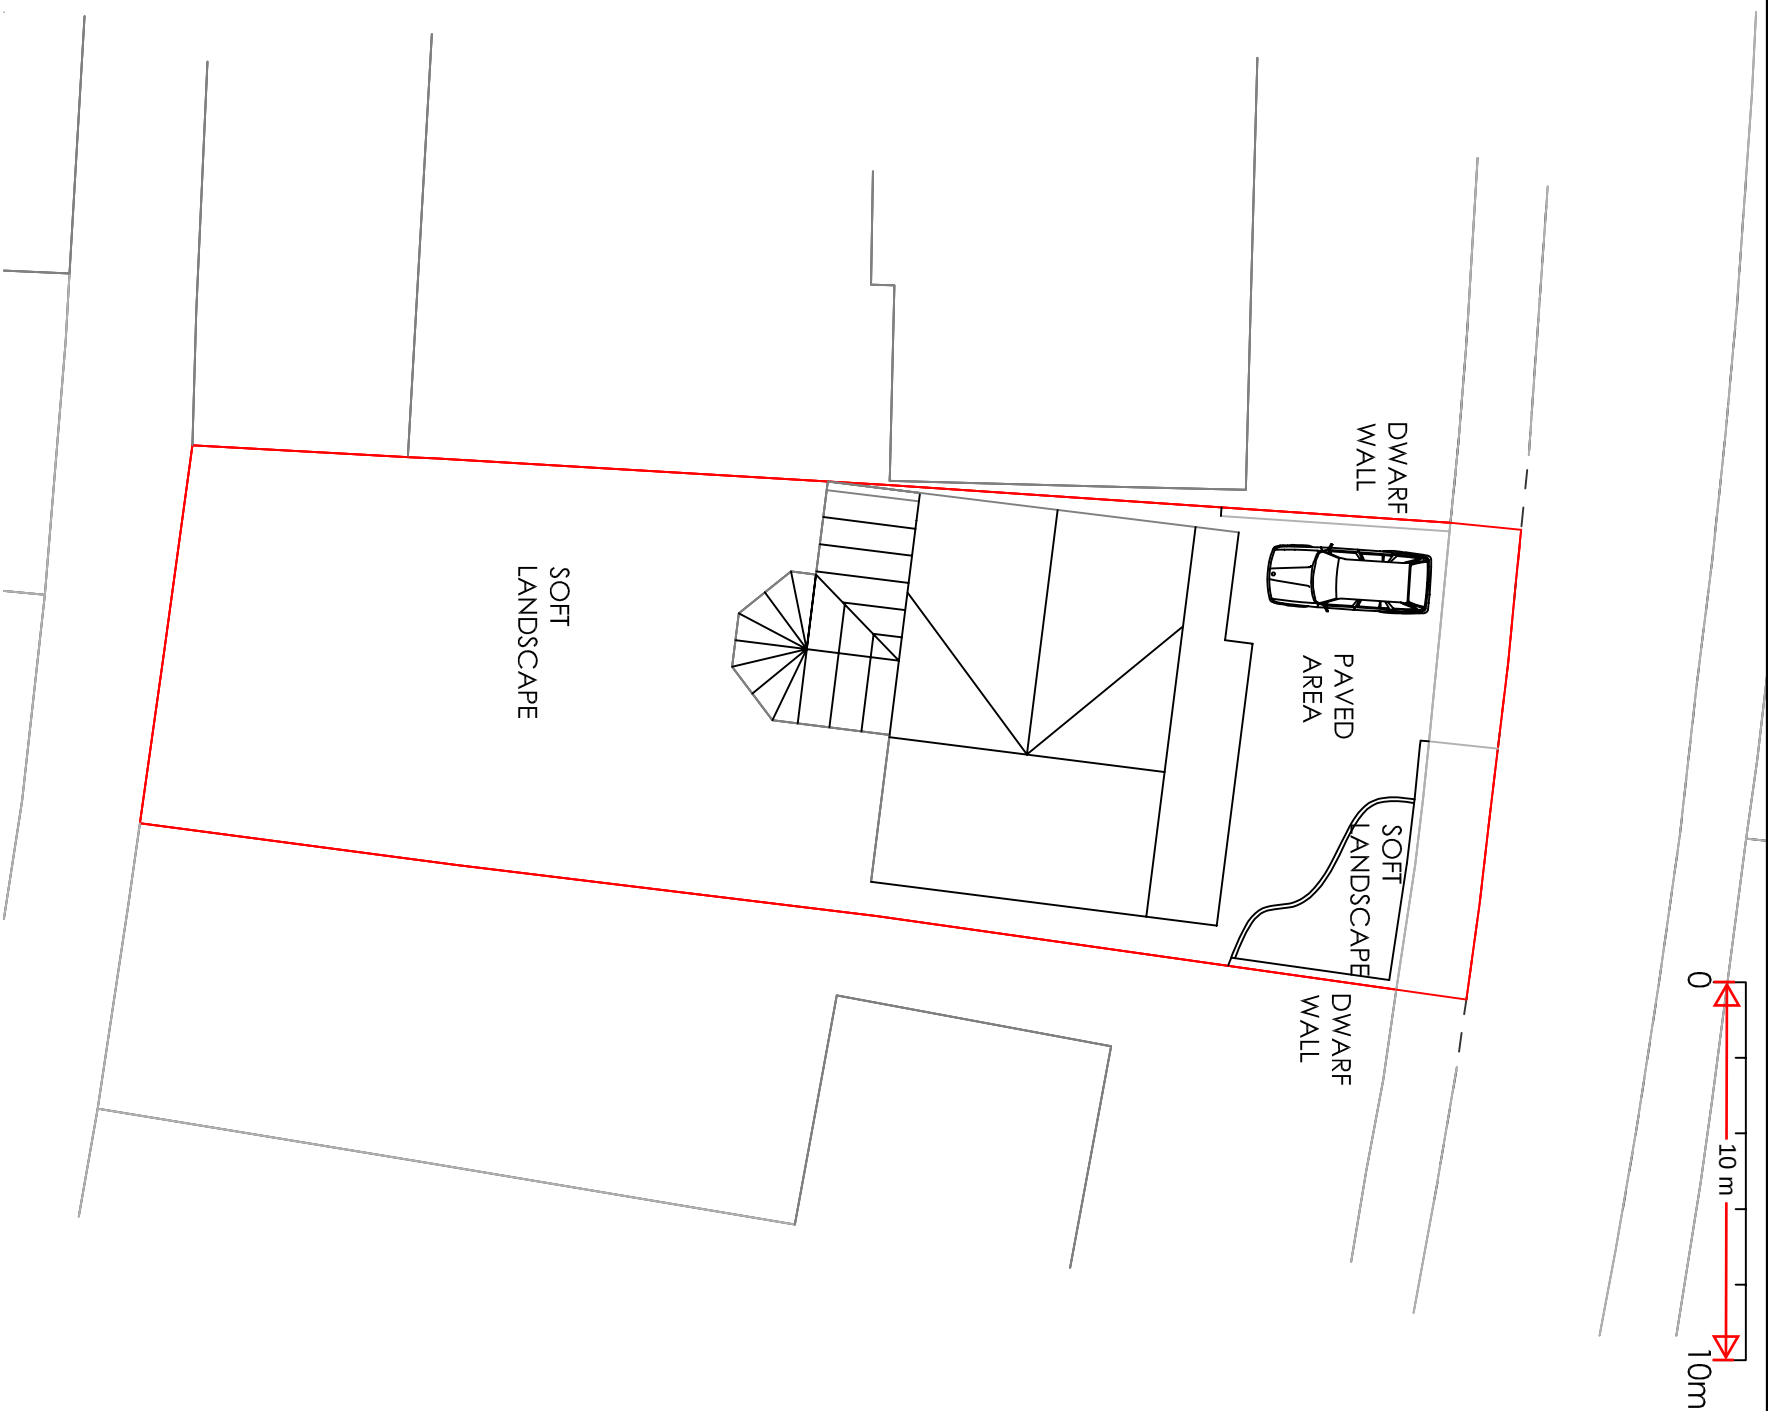

Existing Block Plan

Project

Mr 46 Tennyson Walk Northfleet Kent DA11 8LR
Garage Conversion, Front Porch, Rear Single Storey
Extension/Veranda and Extend Vehicle Crossover

Drawing Title

EXISTING & PROPOSED BLOCK PLANS

		H Channa PICAROONS MAIDSTONE ROAD PLATT KENT TN15 8LB Tel / Fax: 01732 605759 E-mail: hbchanna@tiscali.co.uk	
A	Correct floor plan	15/10/25	
Rev	Description	Date	
	Drawn HC	Date Oct 2025	Scale 1:200
			Drawing No. 46TW/A3/O5A