


SCALE

SCALE BAR @ 1:100

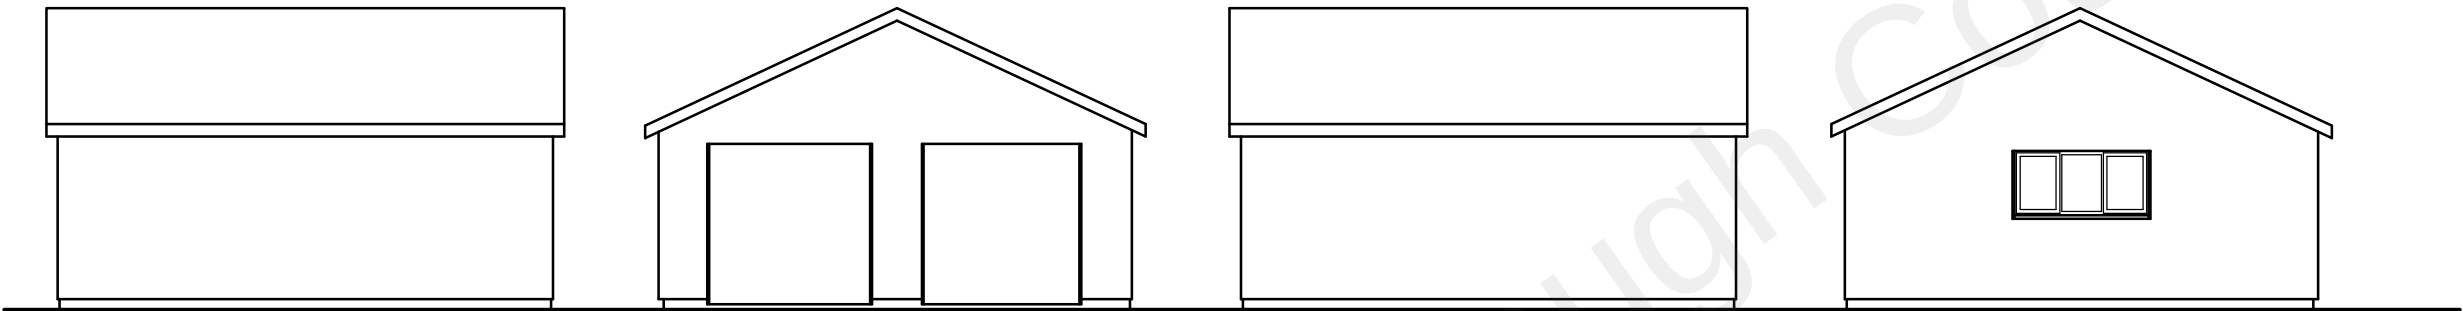


SIDE ELEVATION


FRONT ELEVATION

SIDE ELEVATION

REAR ELEVATION

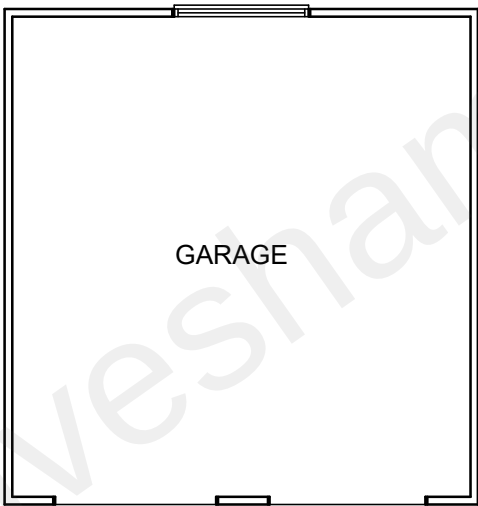

GROUND FLOOR PLAN

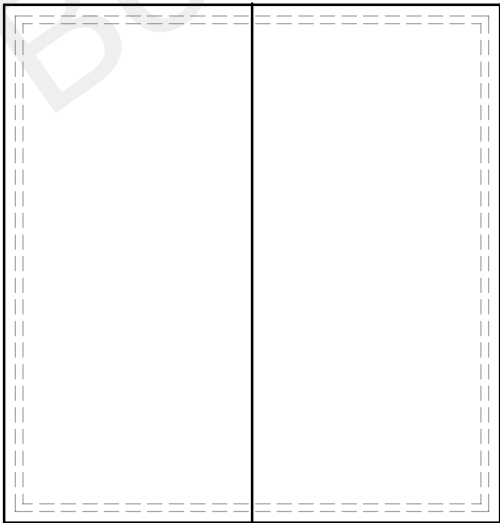

ROOF PLAN

Date	No	Revision
Penfold Project Services		
Epmarket, Wrotham Road, Meopham, Kent, DA13 0JH		
Telephone: 01474 816690		
e-mail: apenfold448@btinternet.com		
Job Title:	DAVENPEN FORGE LANE SHORNE KENT DA12 3DP	
Dwg Title:	PLANS & ELEVATIONS AS EXISTING	
Scale:	1:100 @ A3	
Dwg No.:	01	
Date:	August 2022	