


SCALE

SCALE BAR @ 1:100

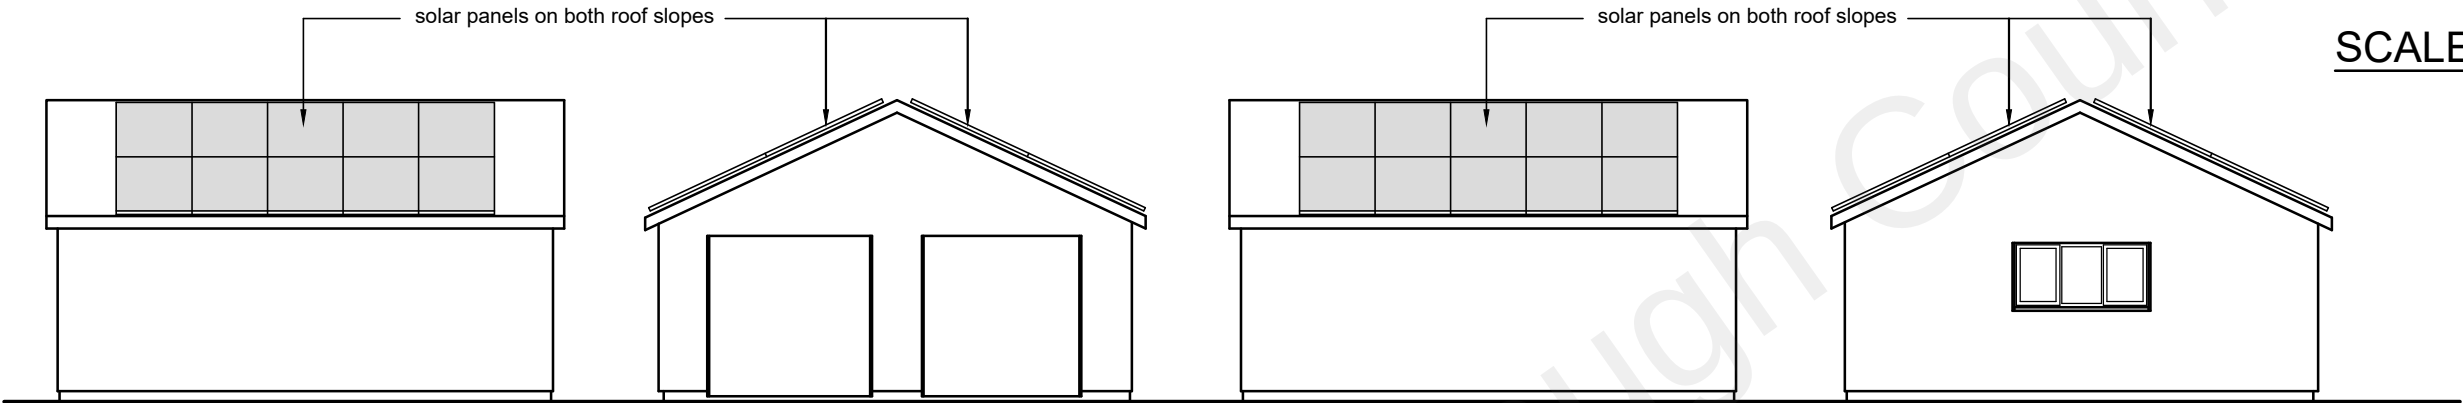


SIDE ELEVATION


FRONT ELEVATION

SIDE ELEVATION

REAR ELEVATION

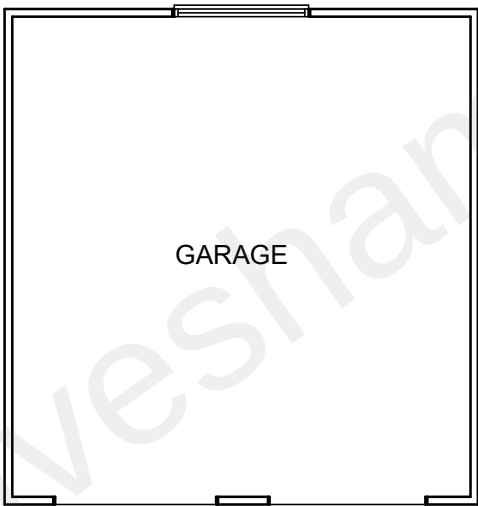

GROUND FLOOR PLAN

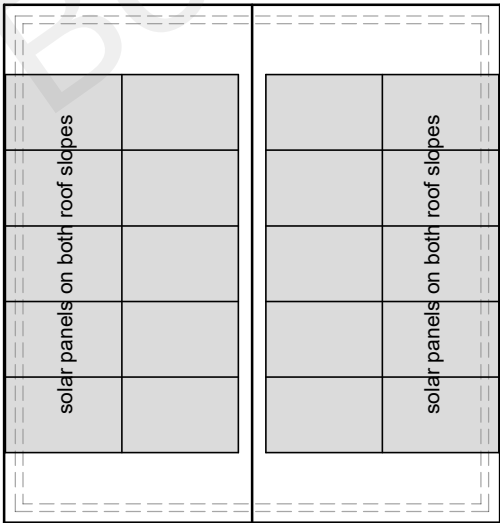

ROOF PLAN

SOLAR PANELS

10no 1000 x 1700mm panels located on each roof slope

Panels NOT to be installed above the highest part of the roof and to project no more than 200mm from the roof slope

Panel frames to have black finish

Date	No	Revision
Penfold Project Services		
Epmarket, Wrotham Road, Meopham, Kent, DA13 0JH Telephone: 01474 816690 e-mail: apenfold448@btinternet.com		
Job Title:	DAVENPEN FORGE LANE SHORNE KENT DA12 3DP	
Dwg Title:	PLANS & ELEVATIONS AS PROPOSED	
Scale:	1:100 @ A3	
Dwg No.:	02	
Date:	August 2022	