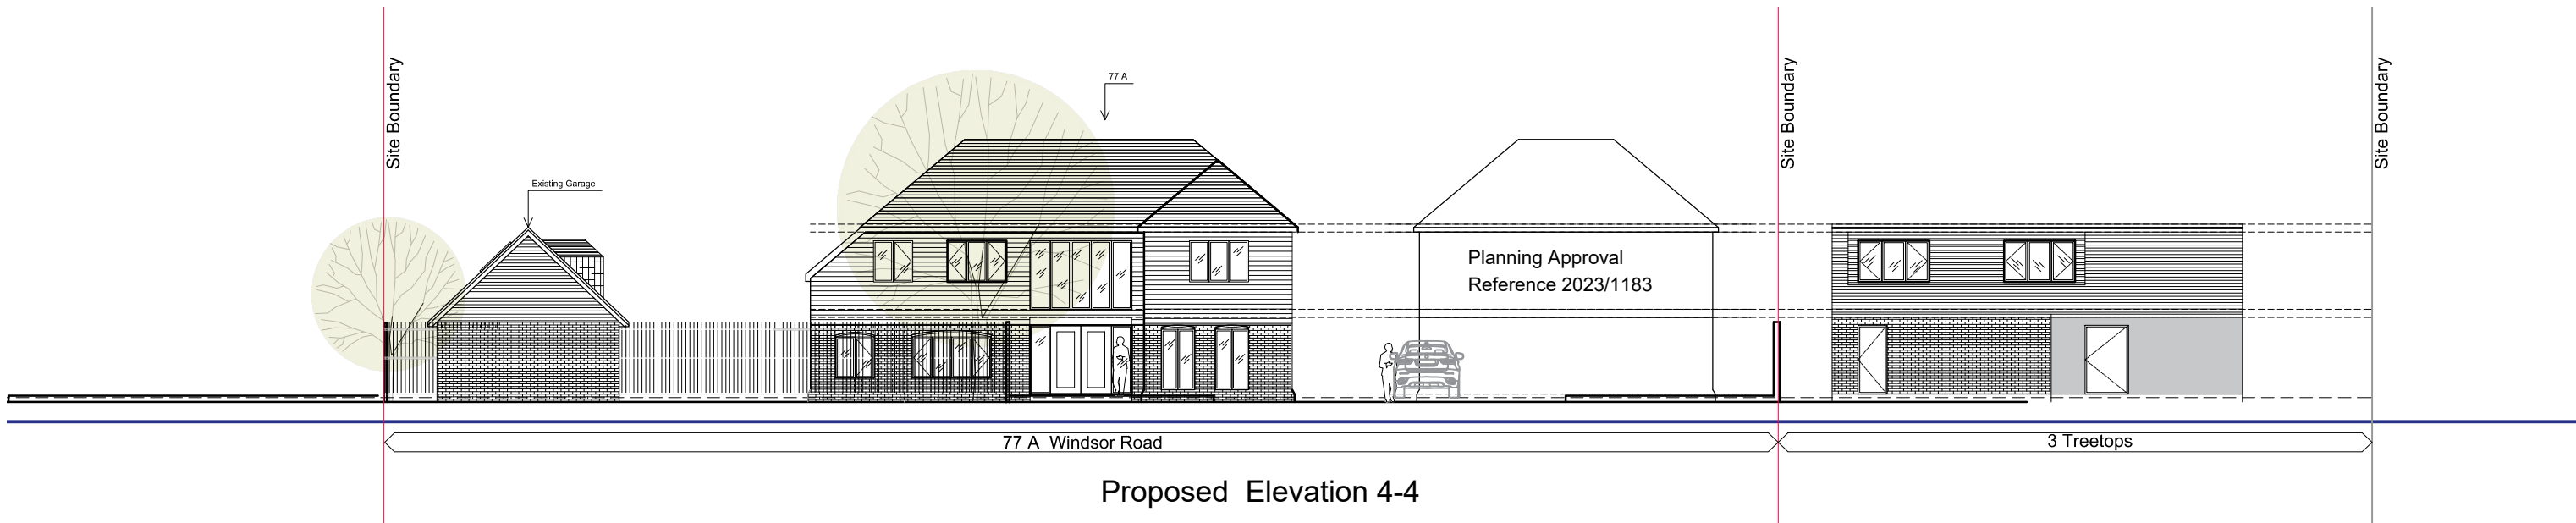


1:200 0 2 4 10 20 m
+ A3

12	General Notes 1 This drawing is prepared solely for design and planning submission purposes. It is not intended or suitable for either Building Regulations or Construction purposes and should not be used for such. 2 Setting-out is based on outline survey only. All dimensions to be checked on site prior to construction/ordering 3 Unless shown otherwise all dimensions are to structural surfaces and are in mm. 4 Unless shown refer to internal door schedule for door size. Door opening to be set out to give full specified architrave either side. 5 Refer to drawing number. 6 Any discrepancies between the Engineer's and Architect's drawings must be verified with the architect	Rev Date Description By Chkd	Client Mr Abdul Ahad	Project Garage Conversion to Residential Dwelling	t: 07904 119 951 e: info@omni-architecture.co.uk www.omni-architecture.co.uk
		Site 77a Windsor Road, DA12 5BW	Drawing Title Proposed Site Elevations 2	Date March 24'	Scale 1:200@A3

OMNI

ARCHITECTURE