



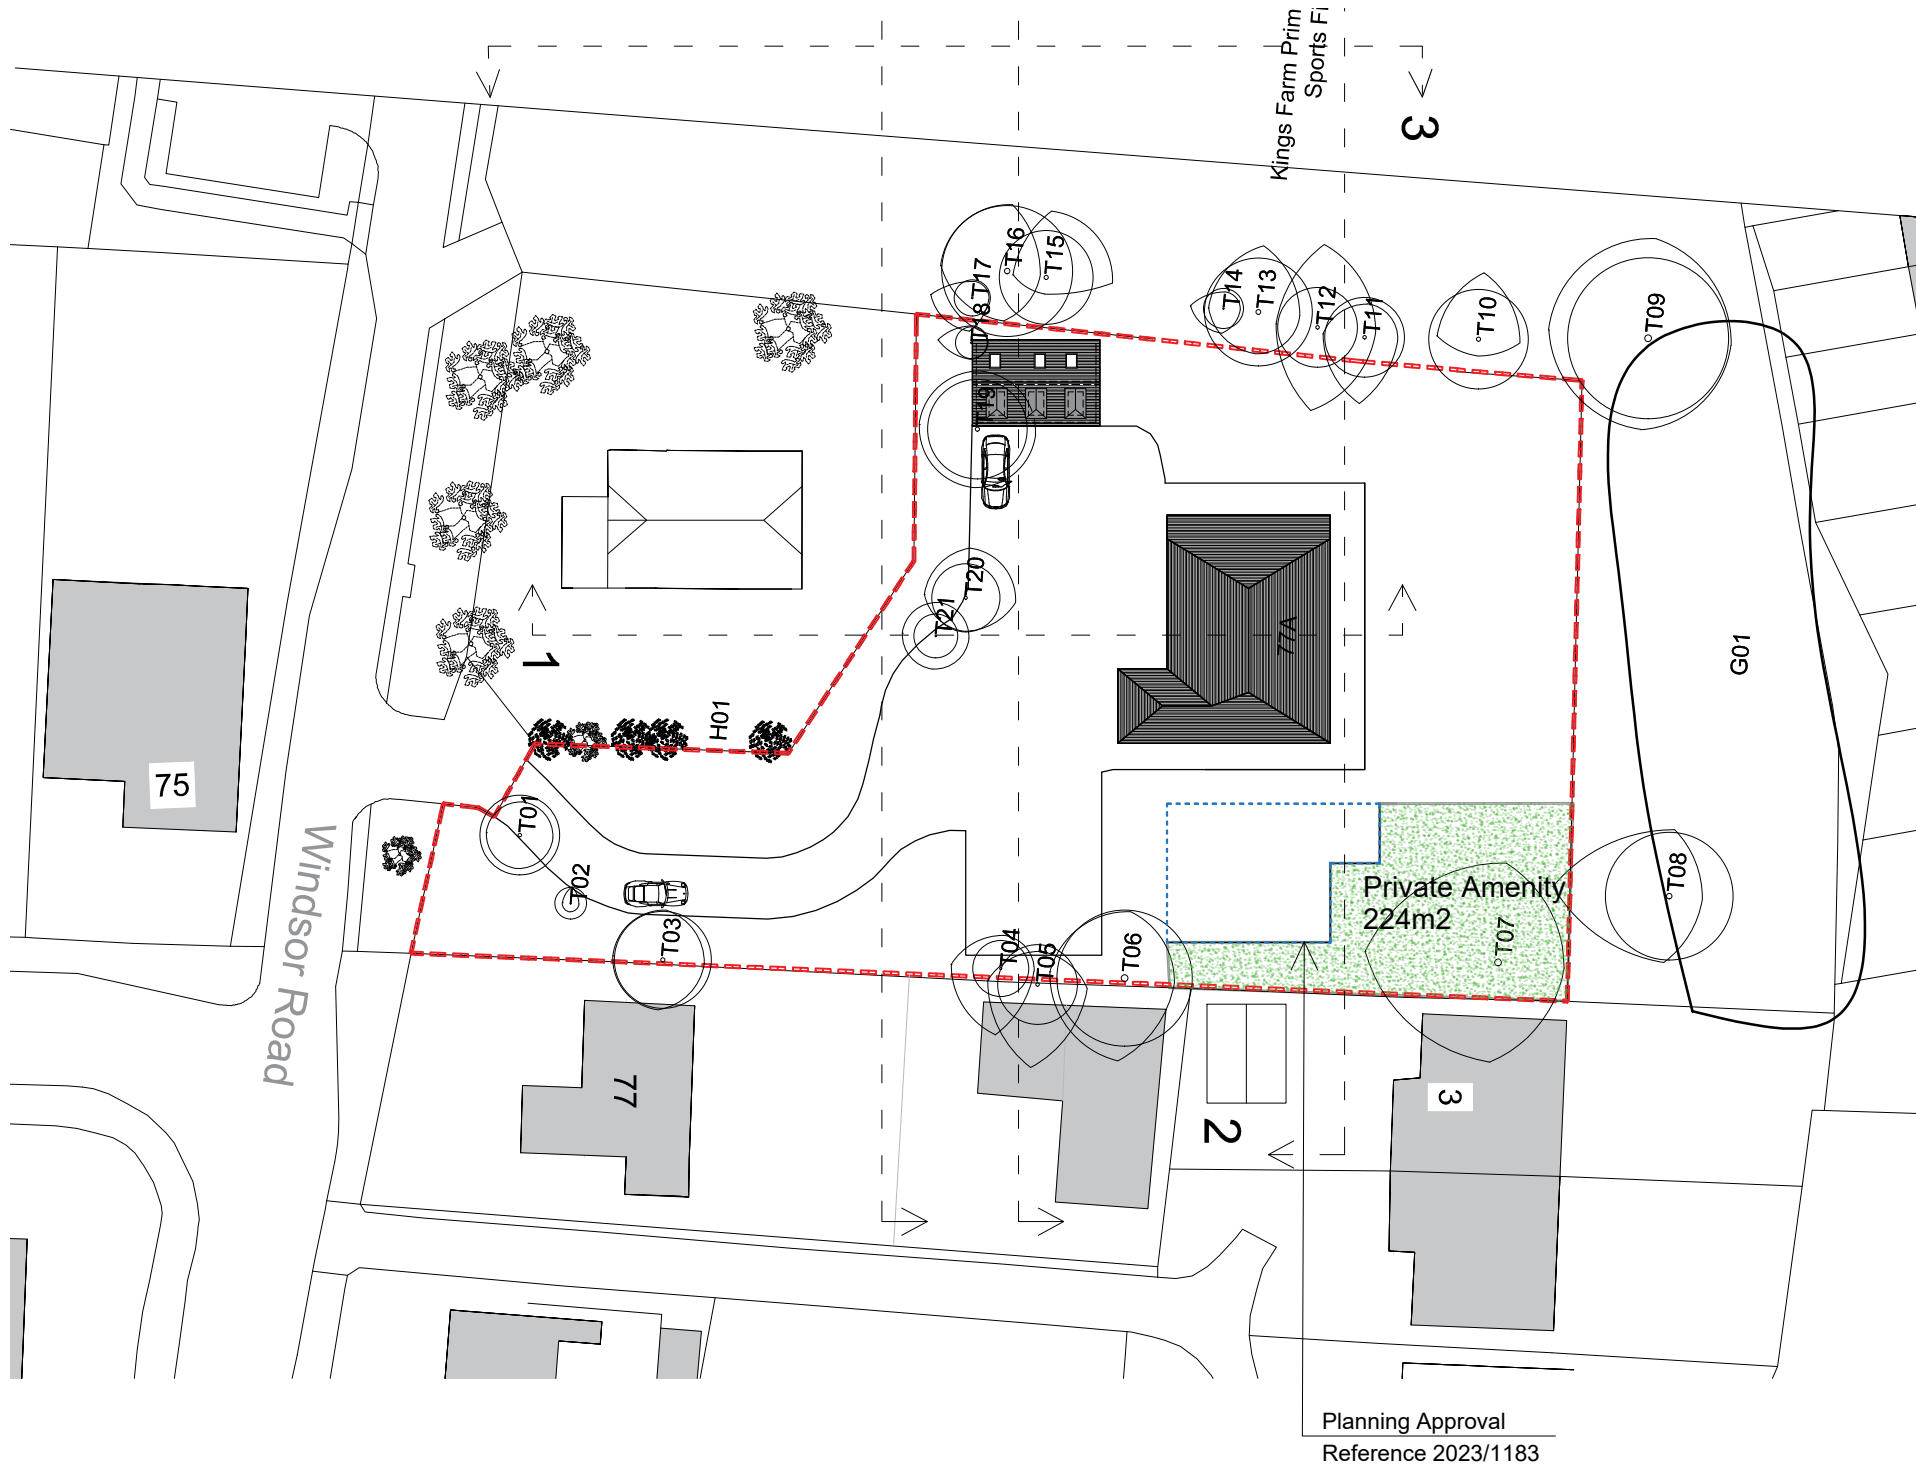

Planning Approval
Reference 2023/1183

 

Proposed Site Location Plan

08	General Notes 1 This drawing is prepared solely for design and planning submission purposes. It is not intended or suitable for either Building Regulations or Construction purposes and should not be used for such. 2 Setting-out is based on outline survey only. All dimensions to be checked on site prior to construction/ordering 3 Unless shown otherwise all dimensions are to structural surfaces and are in mm. 4 Unless shown refer to internal door schedule for door size. Door opening to be set out to give full specified architrave either side. 5 Refer to drawing number. 6 Any discrepancies between the Engineer's and Architect's drawings must be verified with the architect	<table><tr><th>Rev</th><th>Date</th><th>Description</th><th>By</th><th>Chkd</th></tr><tr><td></td><td></td><td></td><td></td><td></td></tr><tr><td></td><td></td><td></td><td></td><td></td></tr><tr><td></td><td></td><td></td><td></td><td></td></tr><tr><td></td><td></td><td></td><td></td><td></td></tr><tr><td></td><td></td><td></td><td></td><td></td></tr><tr><td></td><td></td><td></td><td></td><td></td></tr><tr><td></td><td></td><td></td><td></td><td></td></tr></table>	Rev	Date	Description	By	Chkd																																				Client Mr Abdul Ahad	Project Garage Conversion to Residential Dwelling	 t: 07904 119 951 e: info@omni-architecture.co.uk www.omni-architecture.co.uk			
		Rev	Date	Description	By	Chkd	
Site 77a Windsor Road, DA12 5BW	Drawing Title Proposed Site Plan	Date March 24'	Scale 1:500 @A3	Status Planning	
9108 - 200				Revision	