




SITE PLAN EXISTING

1:500

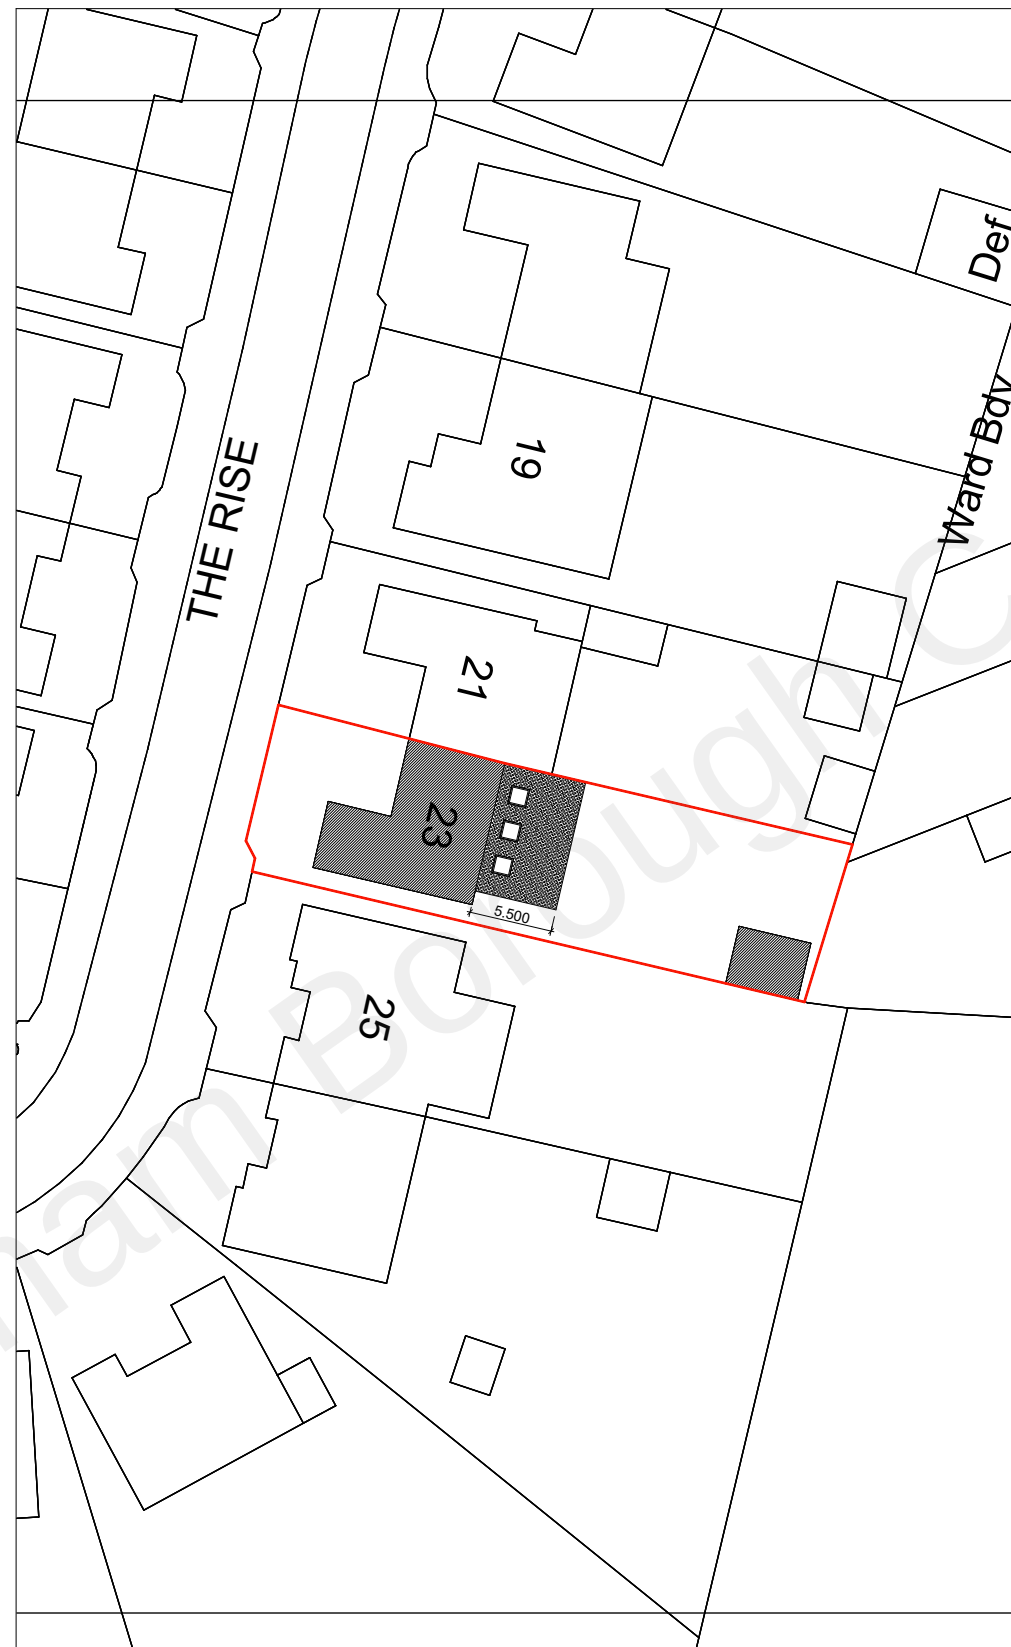

SITE PLAN PROPOSED



1:500



SITE LOCATION PLAN

1:1250

SCALE 1:1250

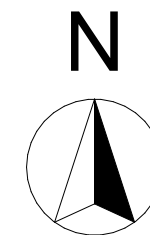 


KEY — SITE BOUNDARY

SITE AREA - 0.0421 ha

SITE COVERAGE EXISTING - 26.19%

SITE COVERAGE PROPOSED - 35.29%

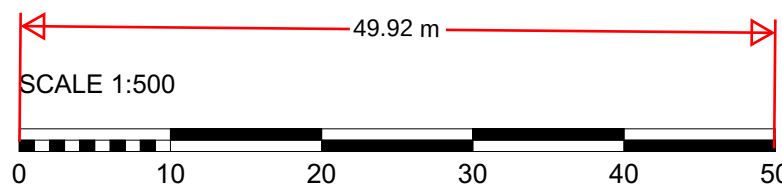

Revision History	Code	Date
		
Client	DEIVIS JANKUS	
Project name and site address	SINGLE STOREY REAR EXTENSION 23 THE RISE, GRAVESEND DA12 4BX	
Drawing Name	SITE PLAN AND SITE LOCATION PLAN	
Drawing Status	PLANNING	
Modified by VN	Date 15.07.2021	
Drawing Scale	1:500@A3 1:1250@A3	
Layout ID 2110_PLN_01	Revision 0	