

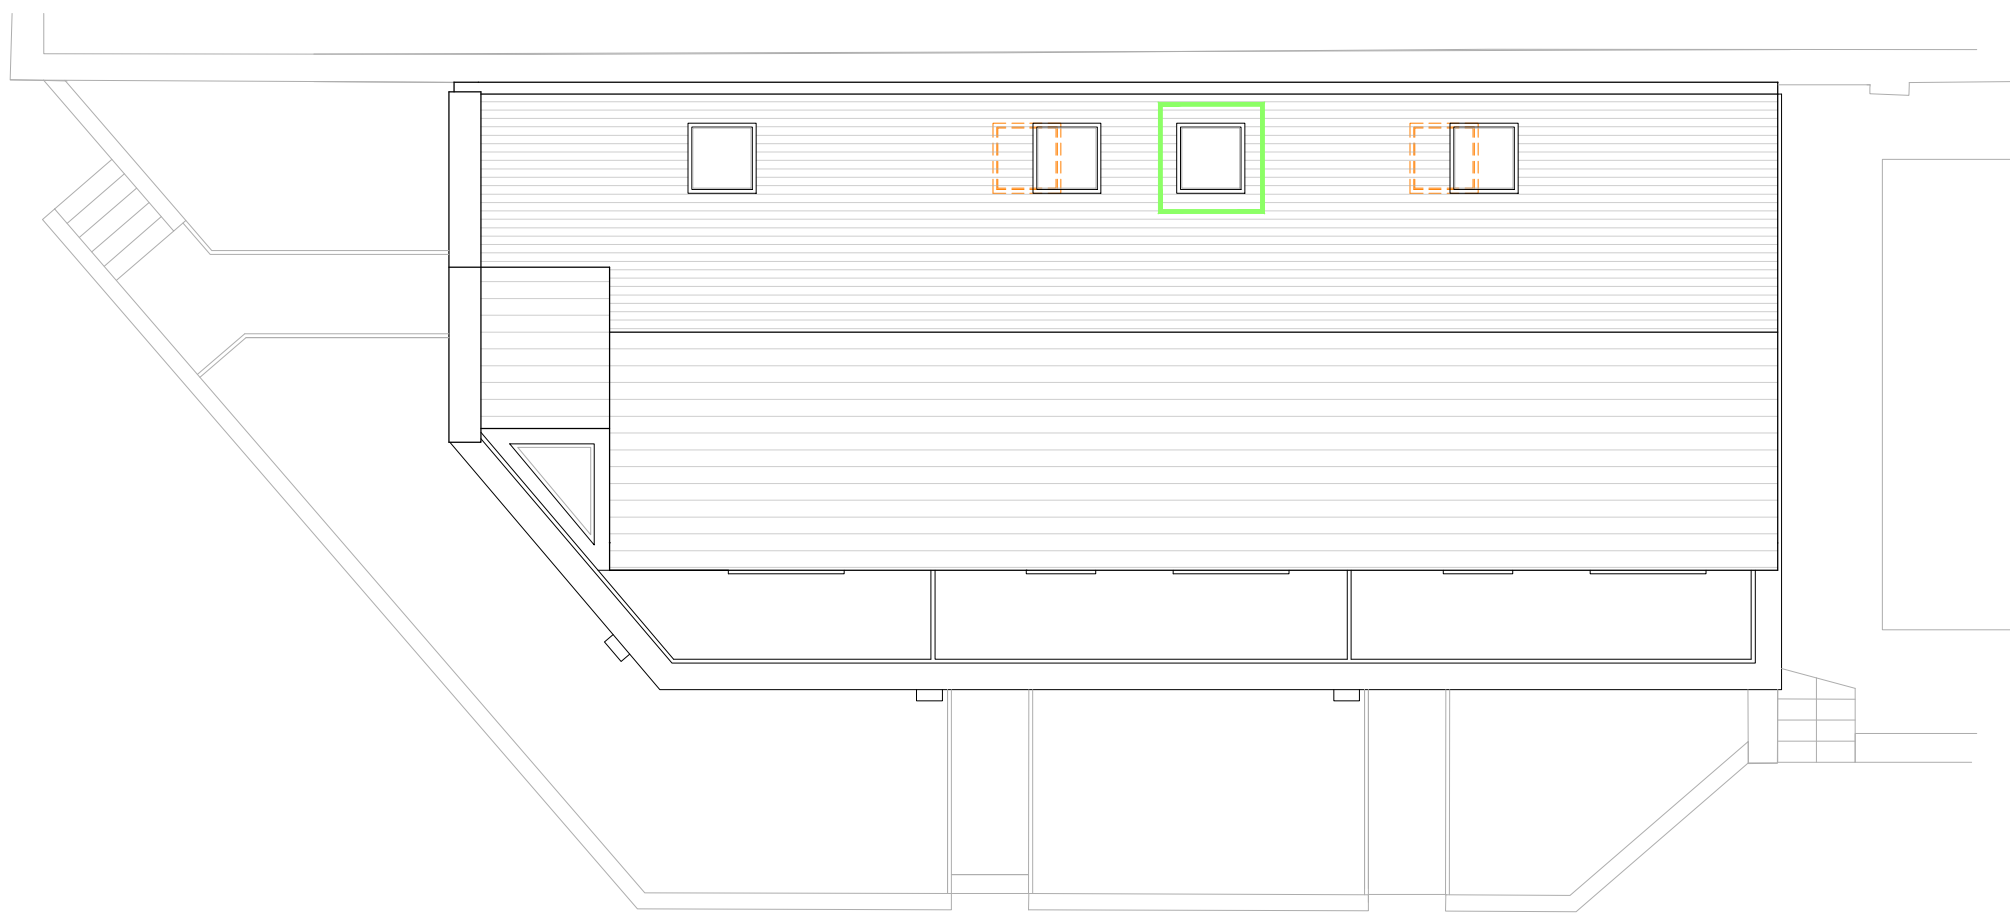


DO NOT SCALE FROM THIS DRAWING - REPORT ANY DISCREPANCIES TO DESIGNER PRIOR TO COMMENCING WORKS


ALL DIMENSIONS TO BE VERIFIED BY THE CONTRACTOR ON SITE

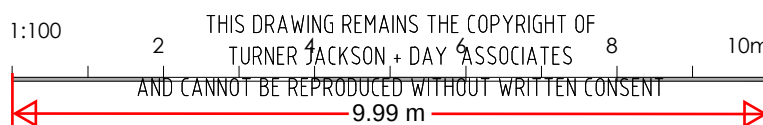


Roof plan

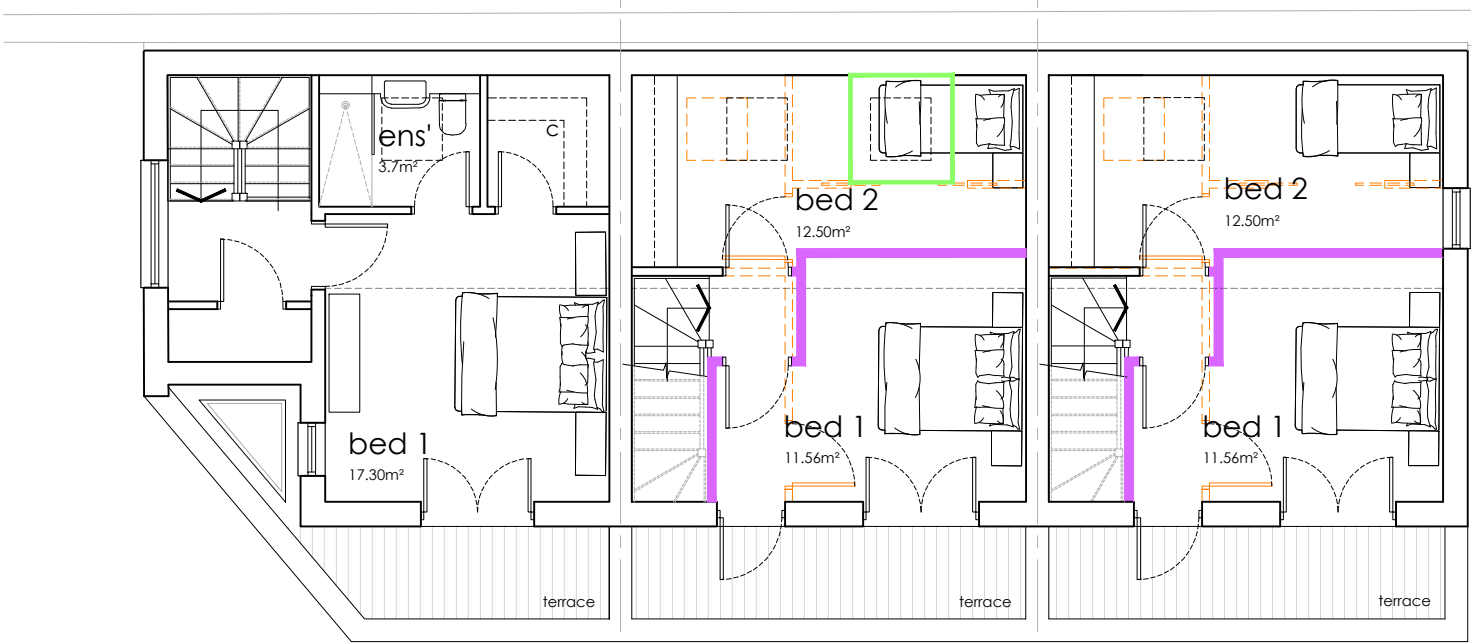


Second floor plan

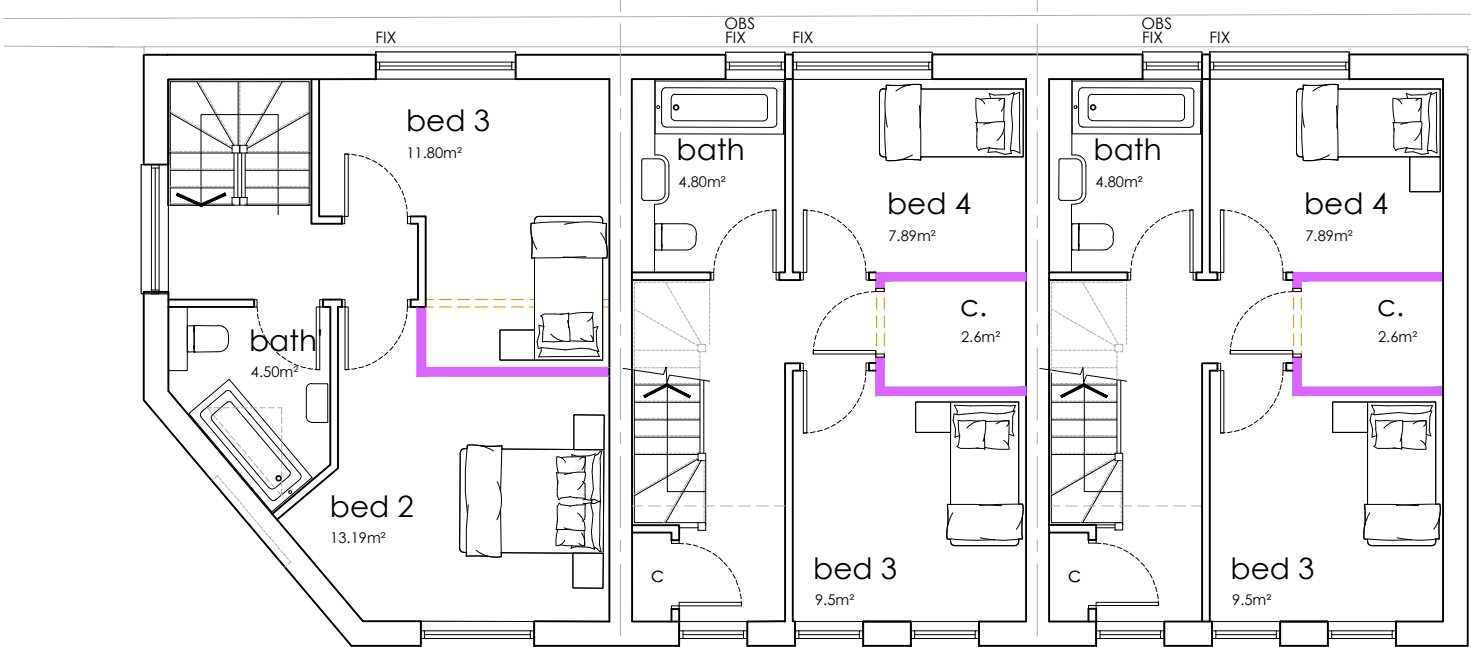


First floor plan

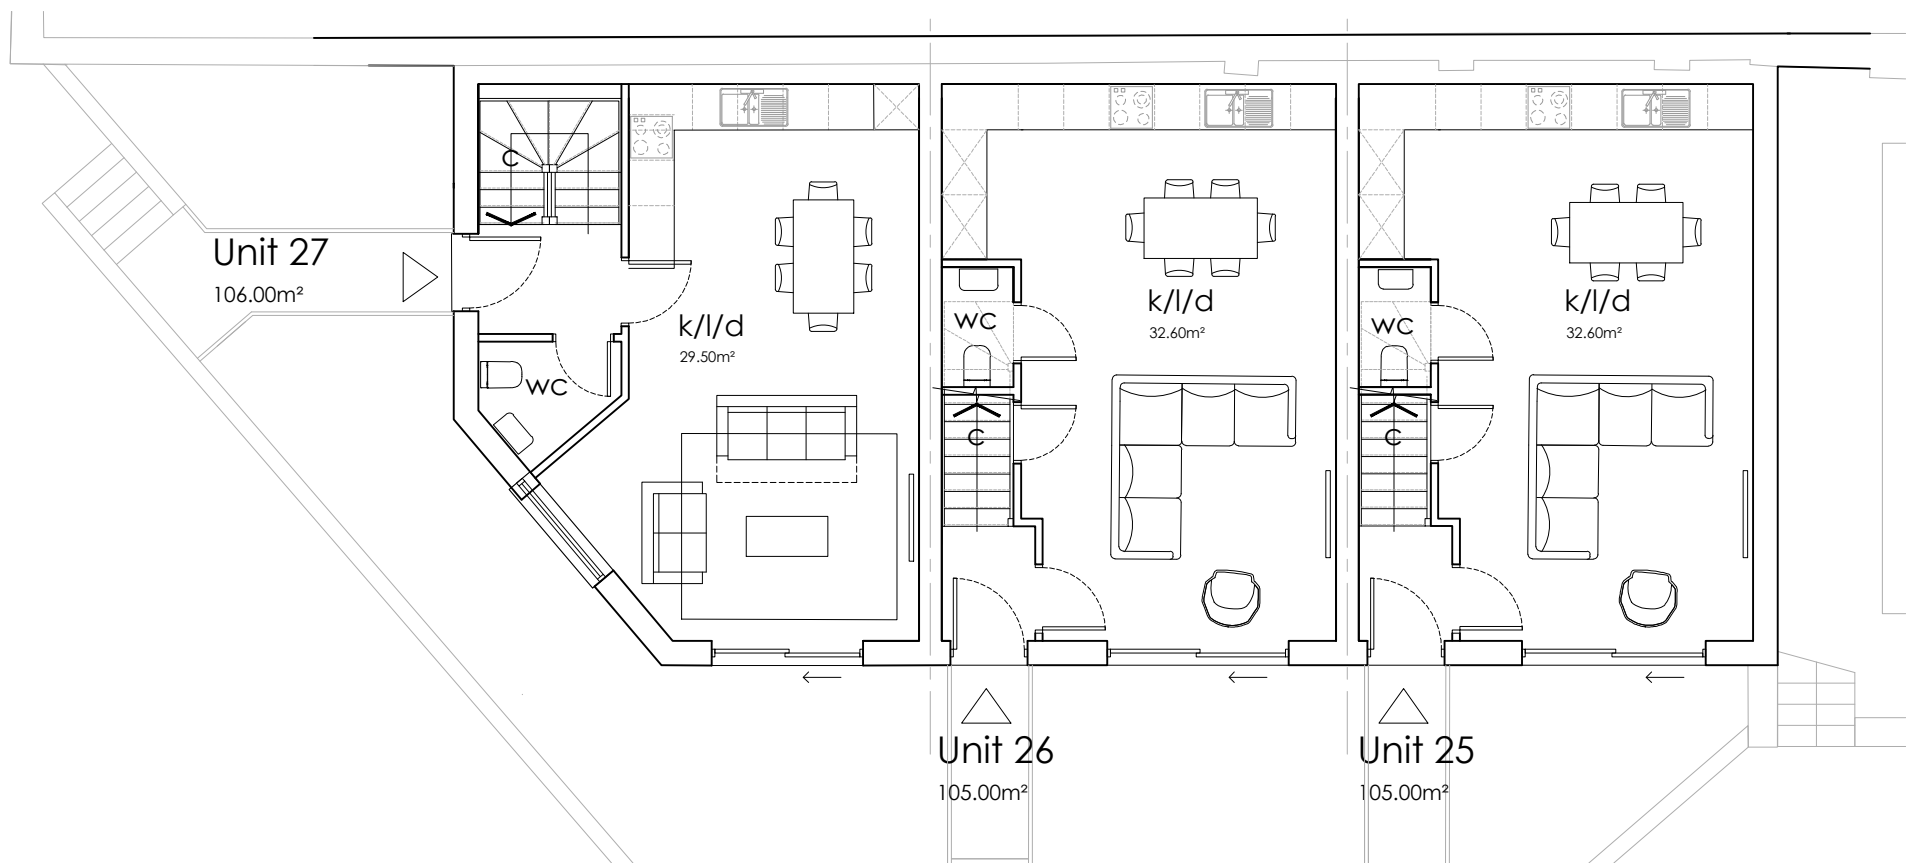

Ground floor plan

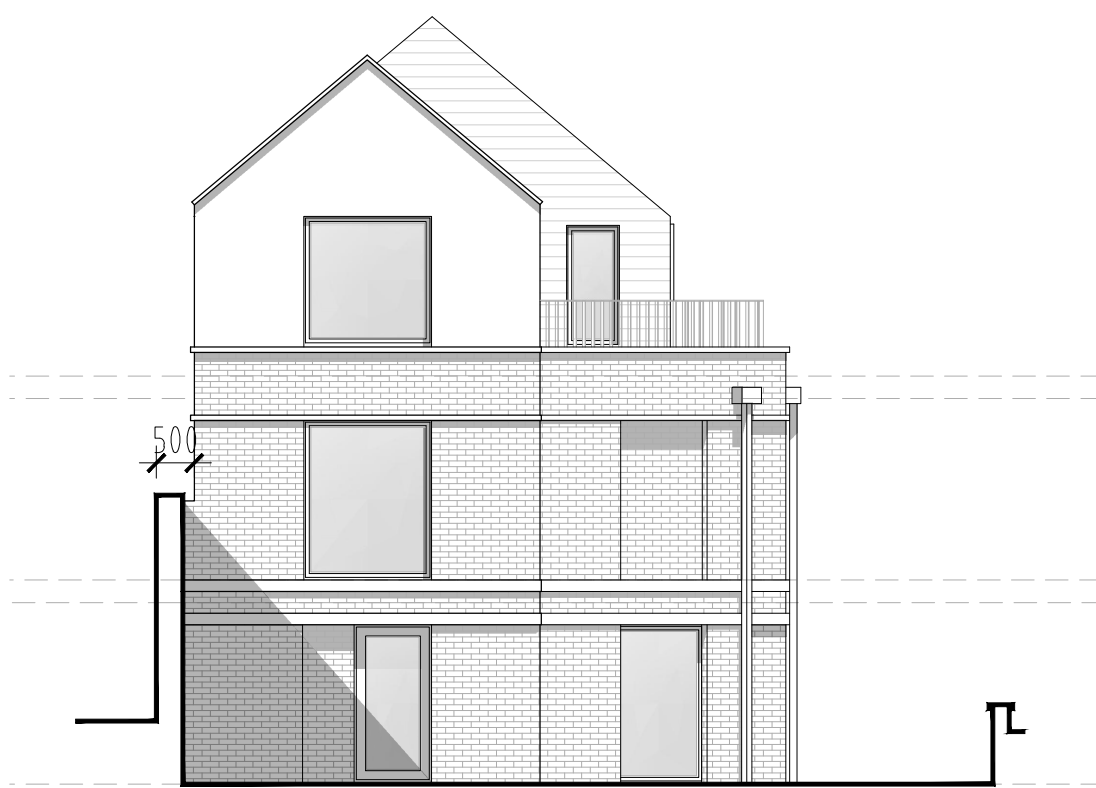


Left flank elevation

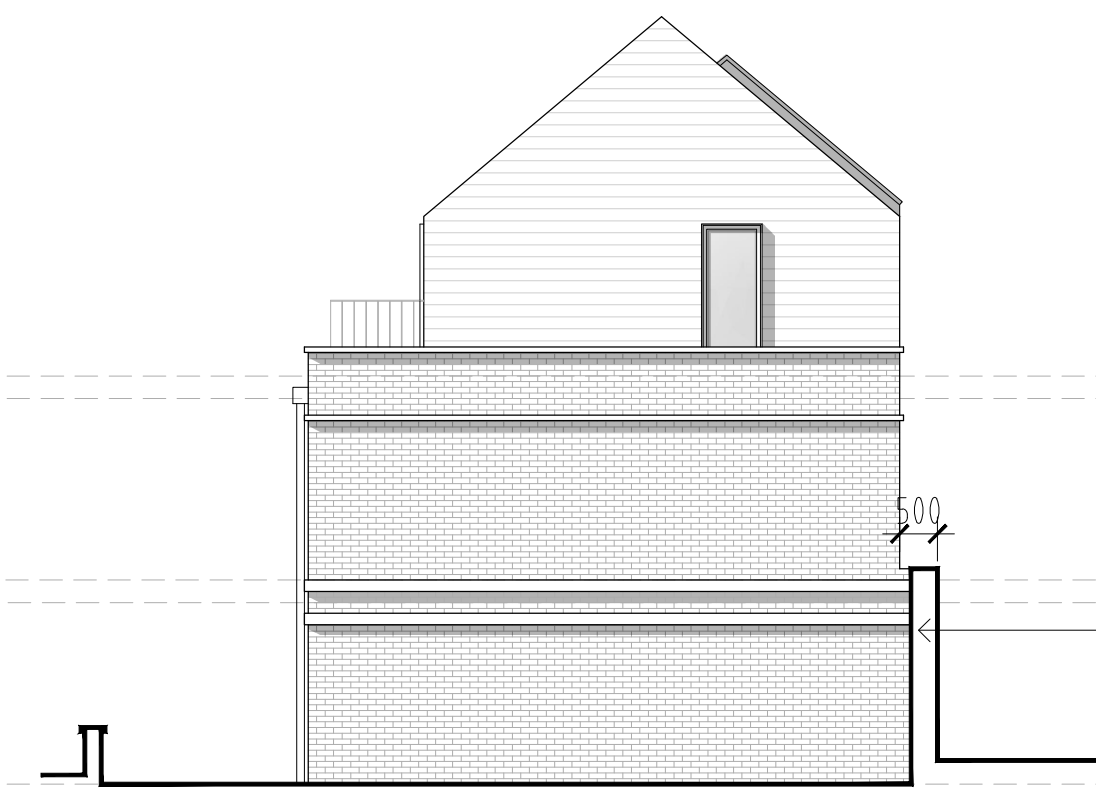

Right flank elevation



Front elevation

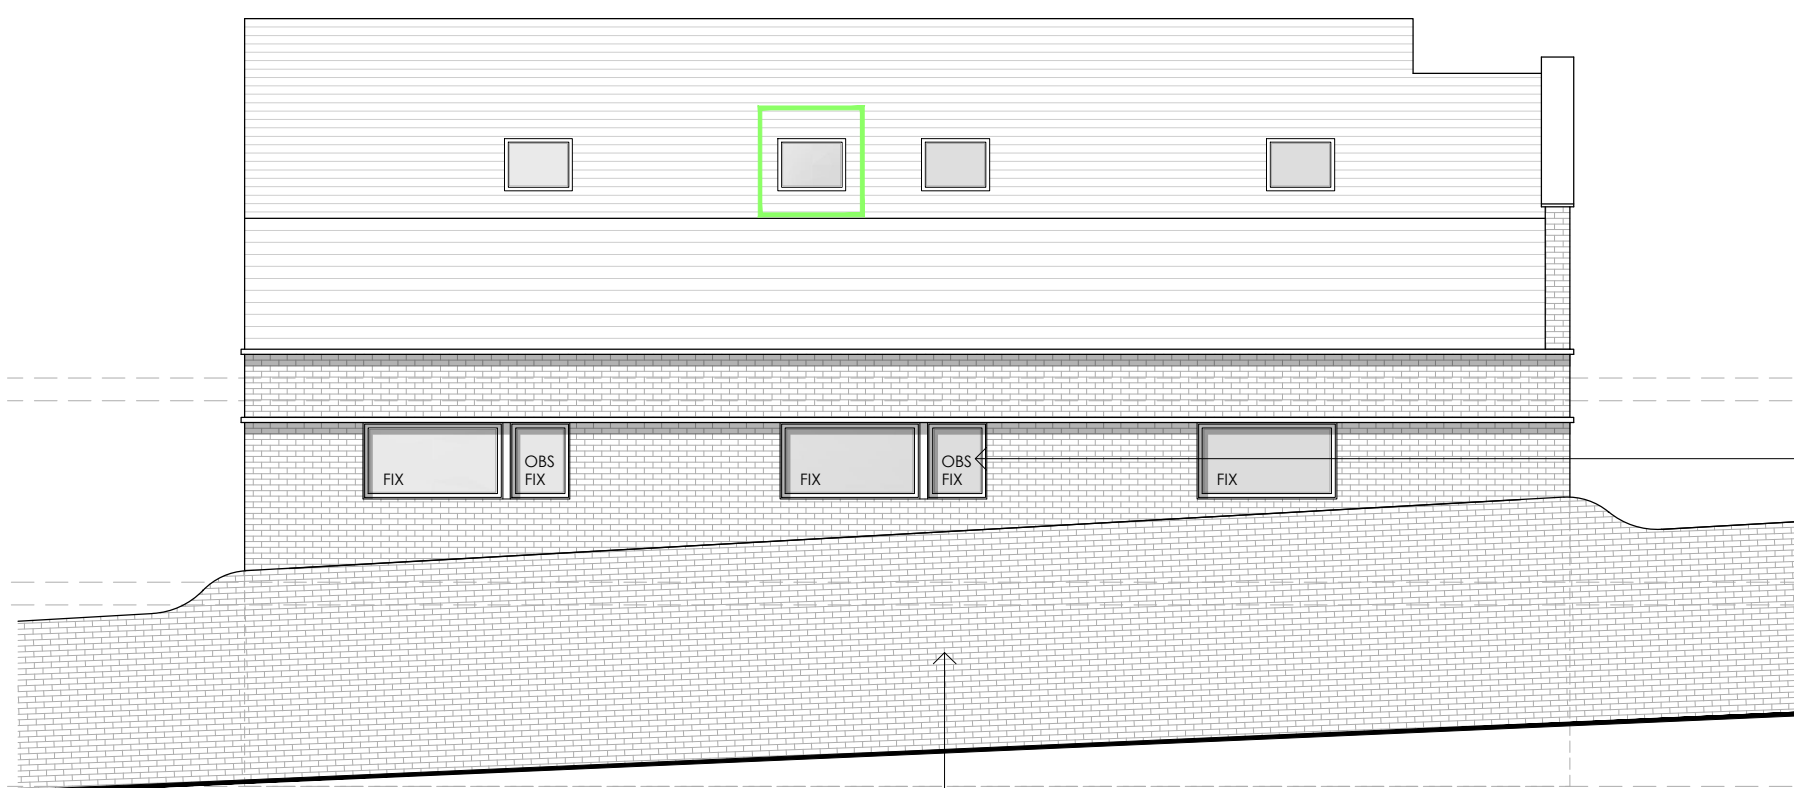

Rear elevation


New build, ground floor rear wall to be tied into the existing boundary wall which will be repaired and rebuilt as necessary.

All windows to rear (adjacent to LPA boundary) to be non-opening with acoustic upgrades TBC

Boundary wall to be repaired and rebuilt as necessary as part of development.

Legend:

- Consented new opening as per planning consent ref: 20210757.
- Proposed new opening as part of proposed planning amendments.
- Proposed new walls as part of proposed planning amendments.
- Existing/Approved walls as per consented planning scheme ref: 20210757 are not being amended.
- Wall infill as per consented planning scheme ref: 20210757.
- Demo as per consented planning scheme ref: 20210757.
- Approved walls as per consented planning scheme ref: 20210757 which are to change following amendments.

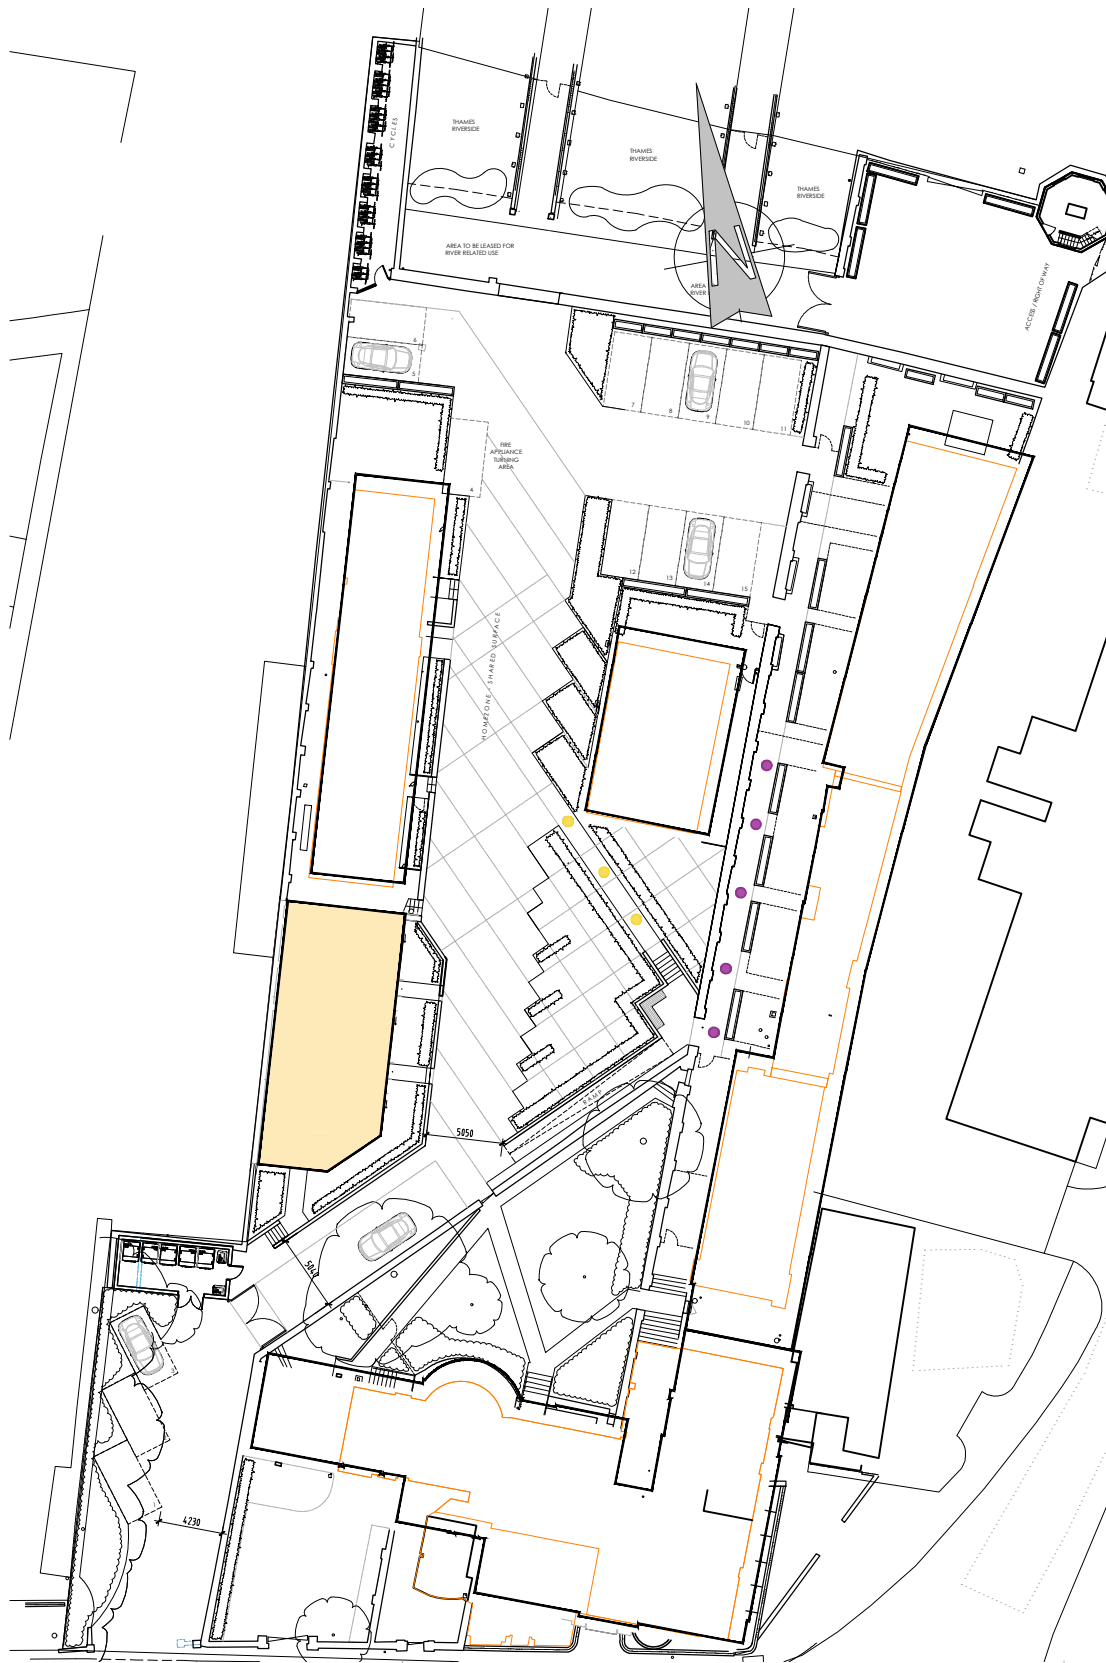

Key plan

SK-D	Cupboard storage spaces updated.	May '24	NS
SK-C	Planning approved wall arrangement added to plans and key.	May '24	RG
SK-B	Amendments as per client comments.	May '24	RG
A	Building set back away from LPA boundary by approx. 50mm on 1st & 2nd floors and moved north to align with existing retaining wall.	Apr '22	AR
REV	DESCRIPTION	DATE	BY: CHKD

TURNER JACKSON+DAY ASSOCIATES

Radio House
Thanet Way, Whitstable
Kent CT5 3QX

t: 01227 261453
e: enquiries@tjda.co.uk
www.turnerjacksonday.co.uk

client details
Custom House (Gravesend) Limited

project details
Custom House
The Terrace, Gravesend, DA12 2DE

drawing title
Units 26, 27 & 28
New Build Proposed Plans

date scale drawn by checked by
Mar '21 1:100@A1 AJ

project no:	drawing no:	revision
1735	032	SK-D