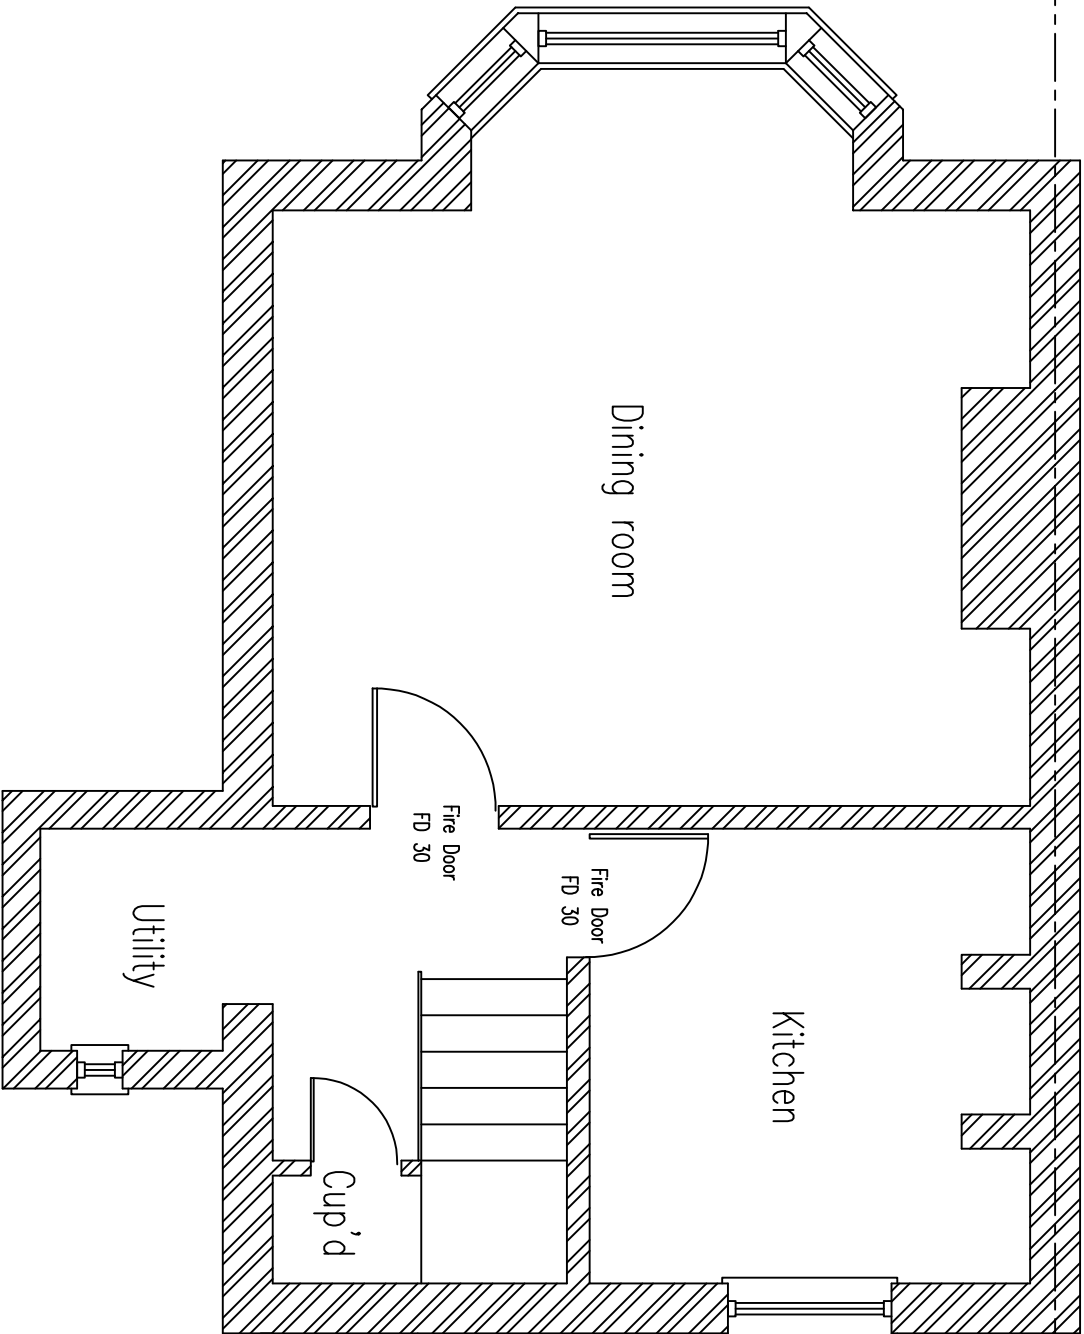


Proposed Basement Floor Plan

Client Mr H Dhandra 41 Cobham Street Gravesend Kent DA11 0SA			
Drawing Title Proposed Basement Floor Plan			
This drawing is copyright and may not be reproduced or made use of unless expressly agreed by the Design Team. All dimensions to be checked on Site.			
Description	Initial	Rev	Date
Drawing No. 2317-010			
Revision 00			
Scale 1:50@A3		Date August 2024	
Computer File No.		Project No.	
Drawn By Raj Bhatti		Checked By	
Coordinated By		Approved By	