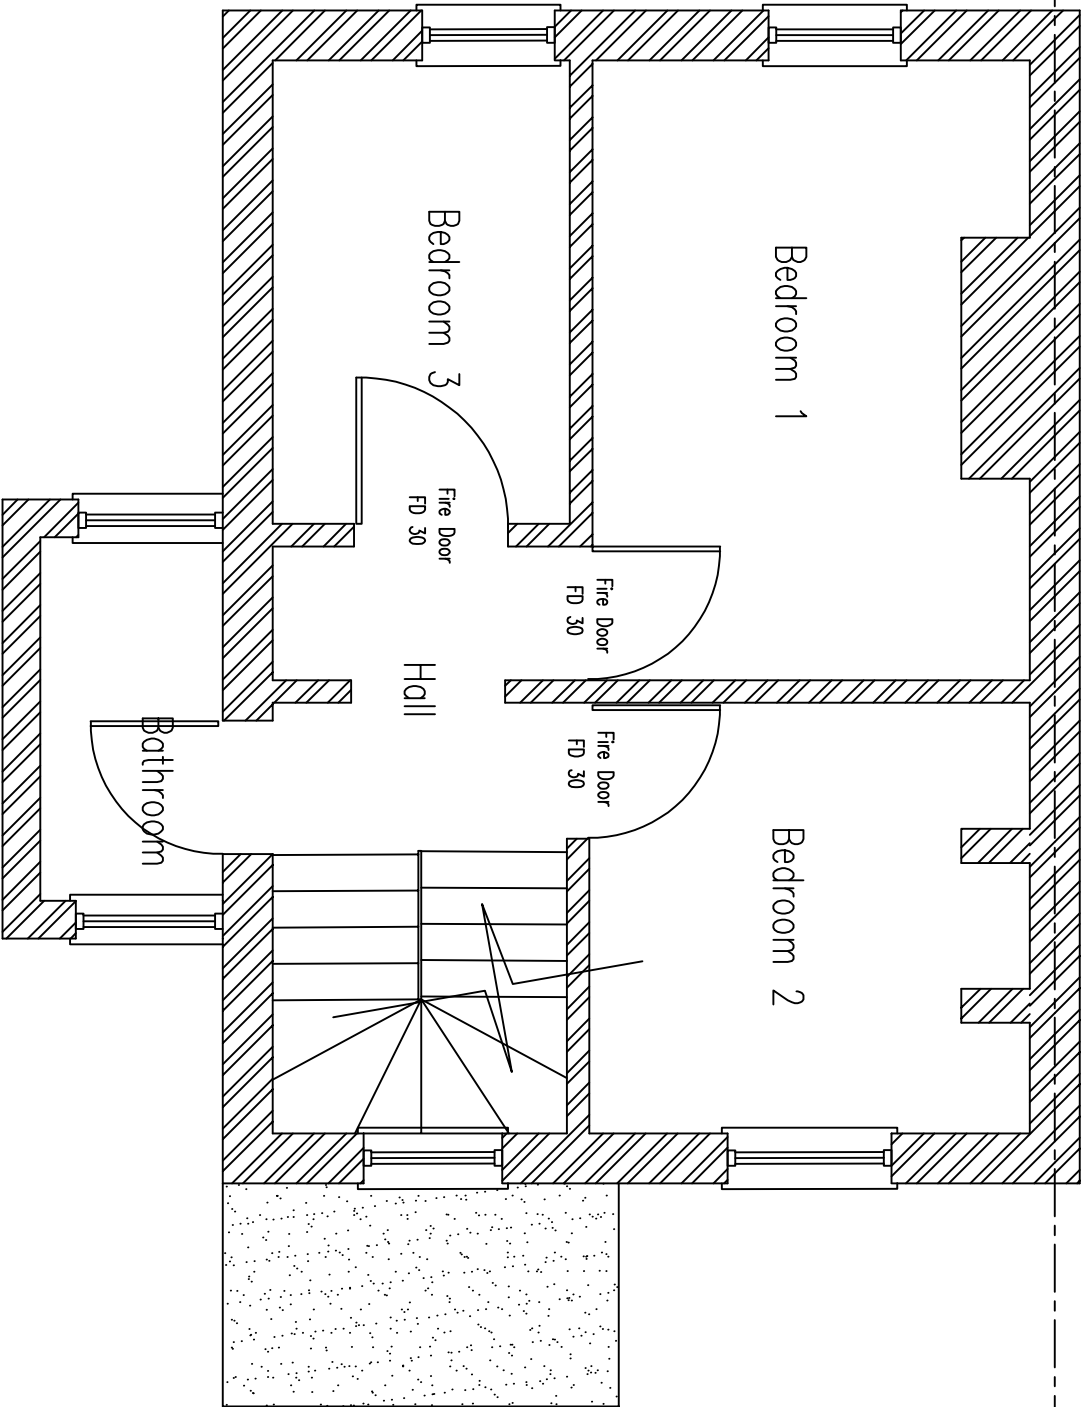


Proposed First Floor Plan

Client Mr H Dhanda 41 Cobham Street Gravesend Kent DA11 0SA			
Drawing Title Proposed First Floor Plan			
Description This drawing is copyright and may not be reproduced or made use of unless expressly agreed by the Design Team. All dimensions to be checked on Site.			
Drawing No. 2317-012		Revision 00	
Scale 1:50@A3		Date August 2024	
Computer File No.		Project No.	
Drawn By Raj Bhatti		Checked By	
Coordinated By		Approved By	