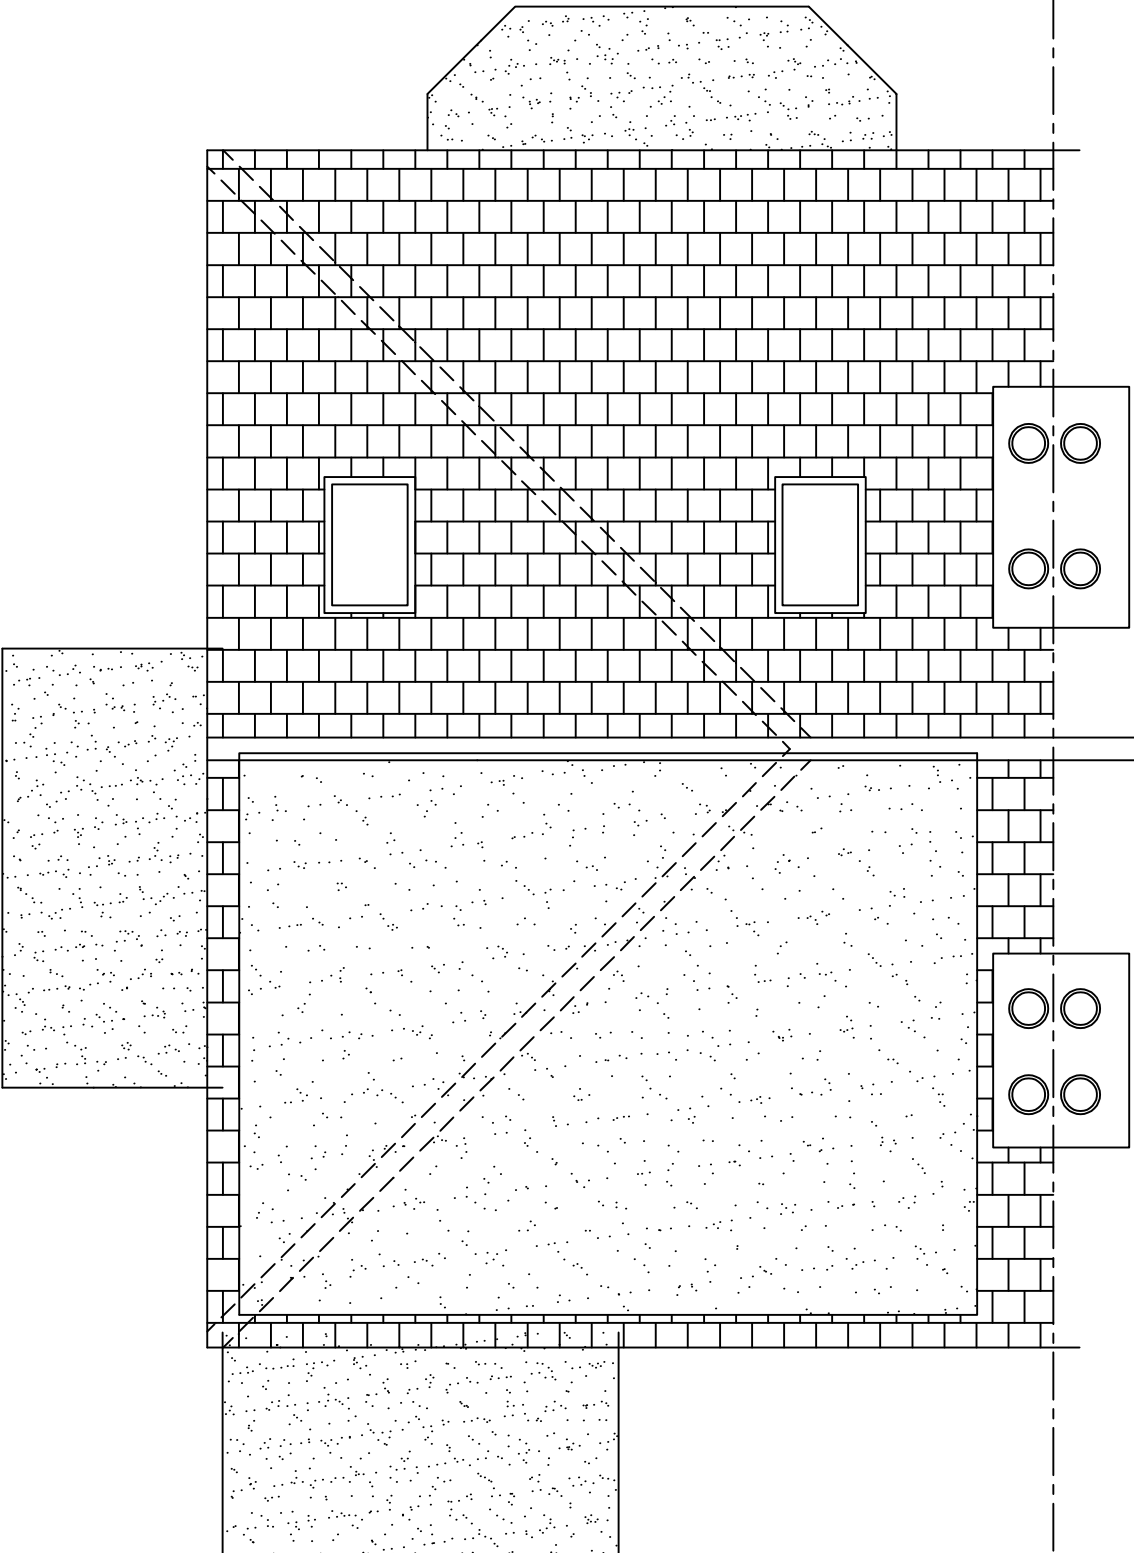


Proposed Roof Plan

Client			
Mr H Dhandu 41 Cobham Street Gravesend Kent DA11 0SA			
Drawing Title			
Proposed Roof Plan			
Description			
This drawing is copyright and may not be reproduced or made use of unless expressly agreed by the Design Team. All dimensions to be checked on Site.			
Drawing No.		Revision	
2317-0014		00	
Scale 1:50@A3	Date	August 2024	
Computer File No.	Project No.		
Drawn By Raj Bhatti	Checked By		
Coordinated By	Approved By		