


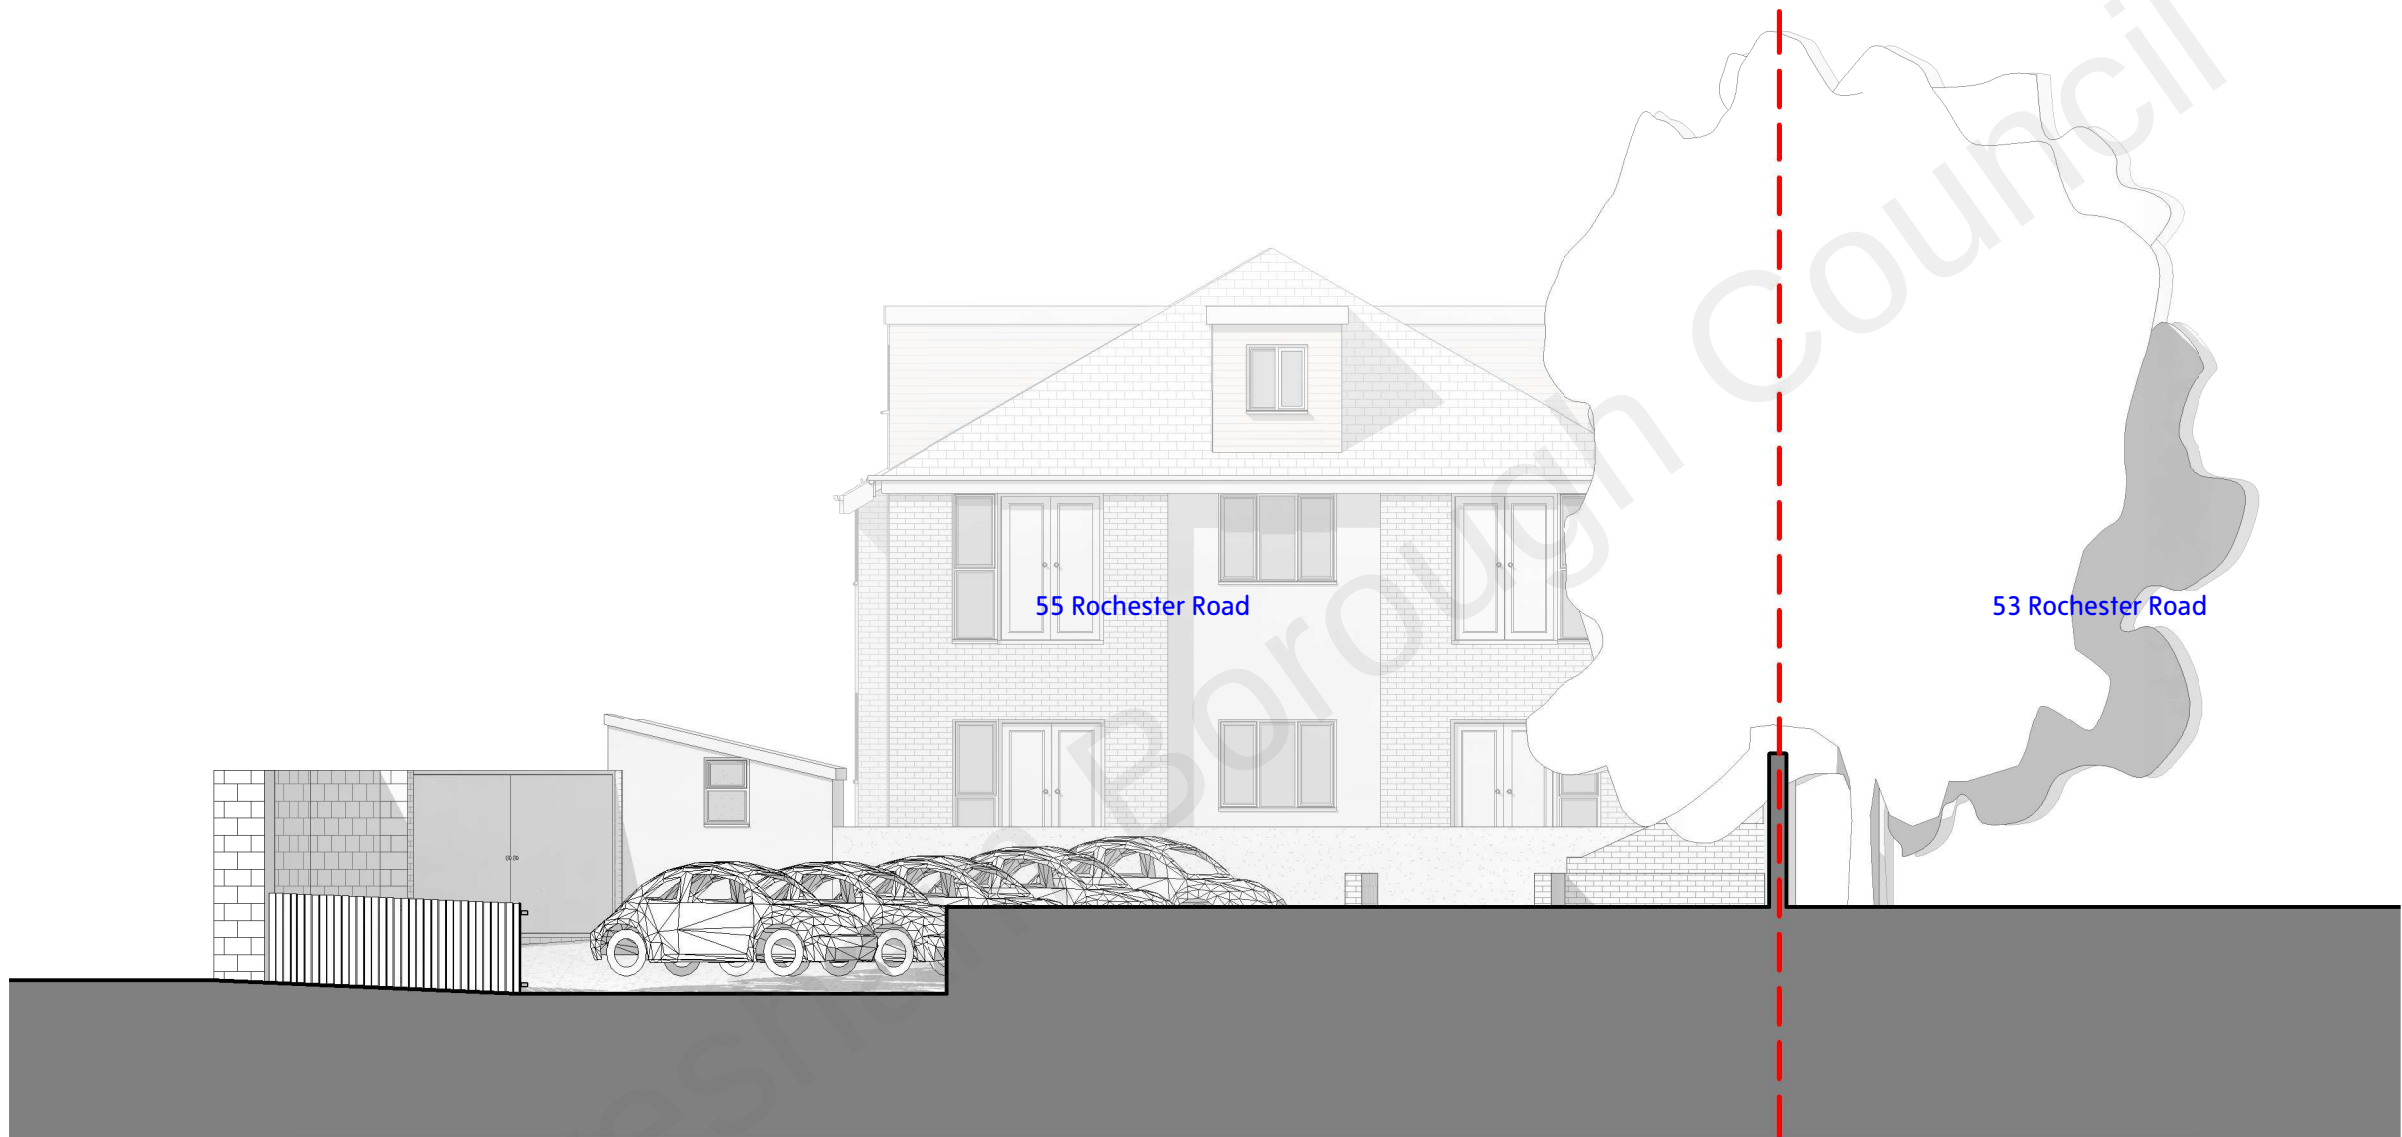

1
023

Existing East Elevation
SCALE: 1 : 100