


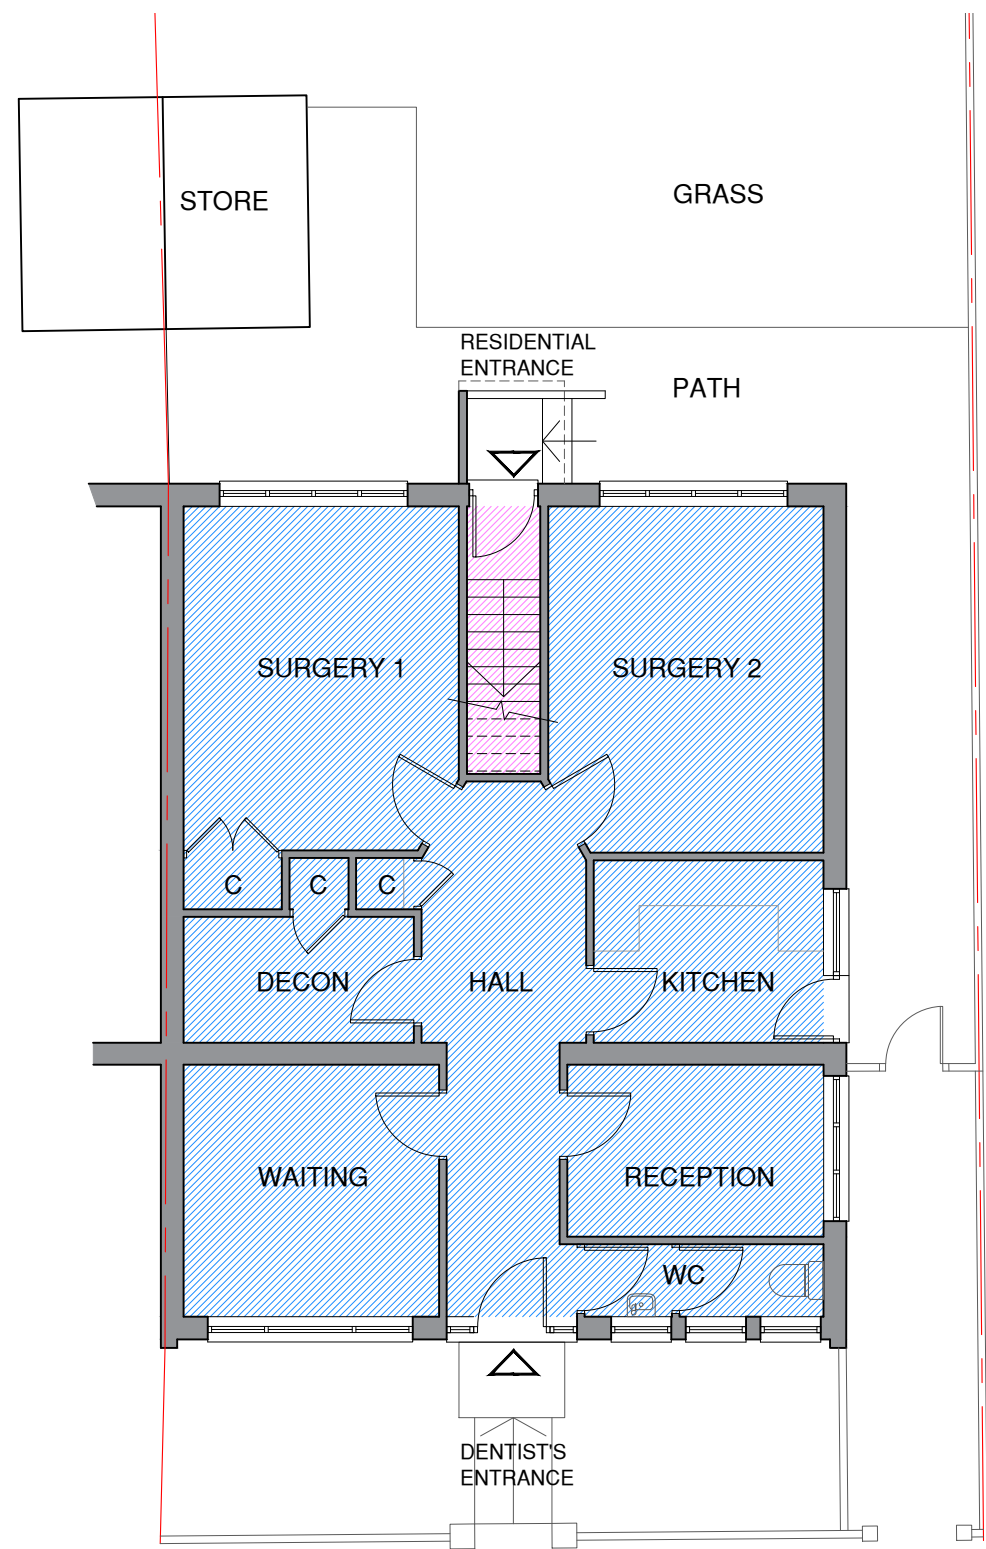
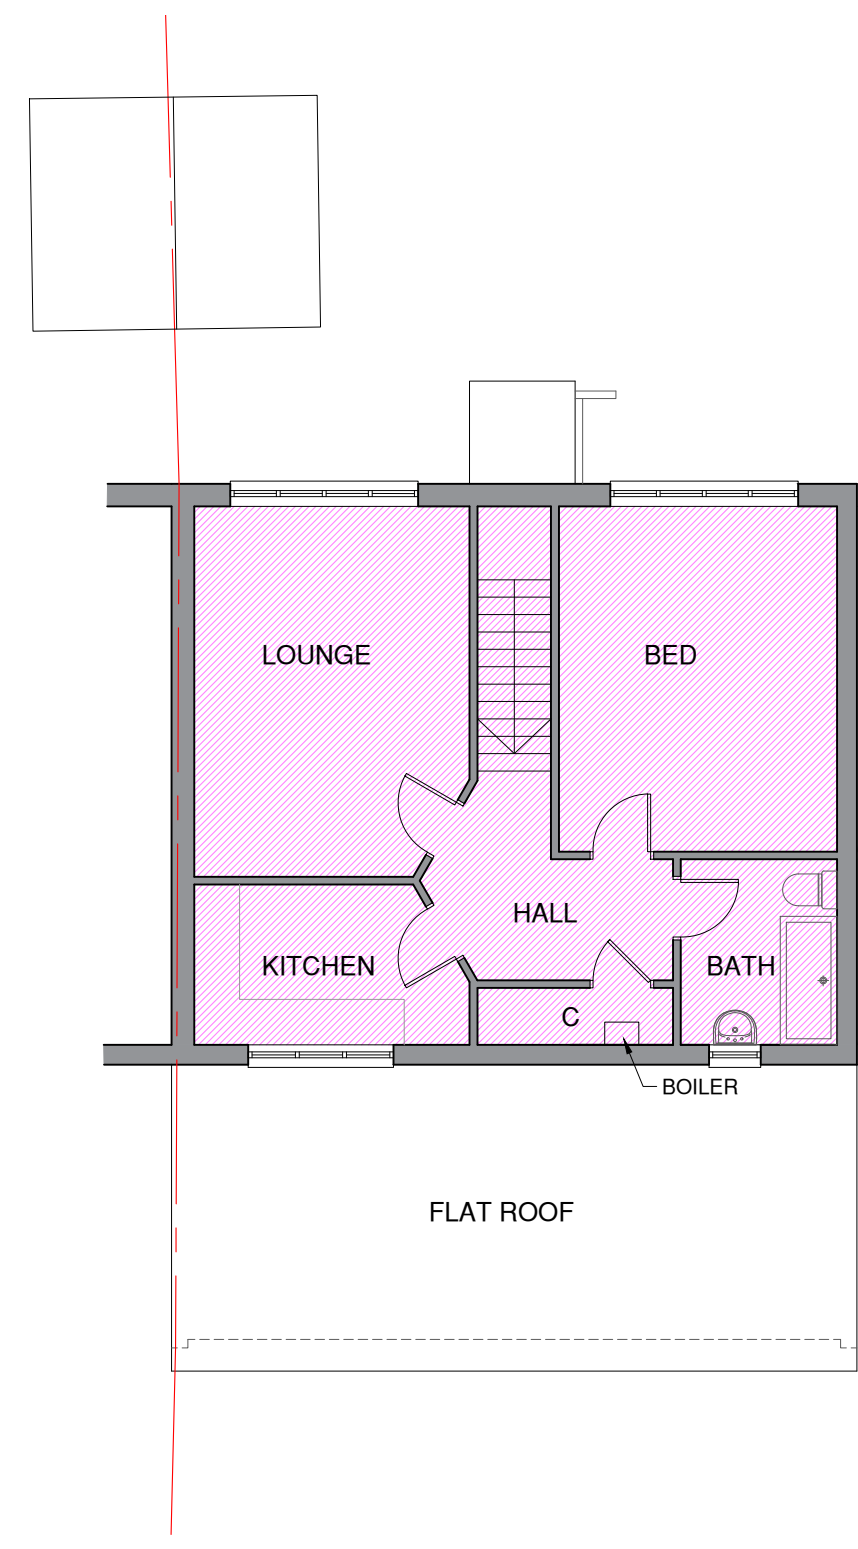


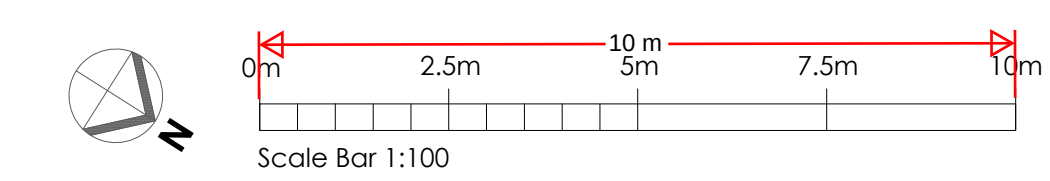


EXISTING GROUND FLOOR PLAN
SCALE 1:100

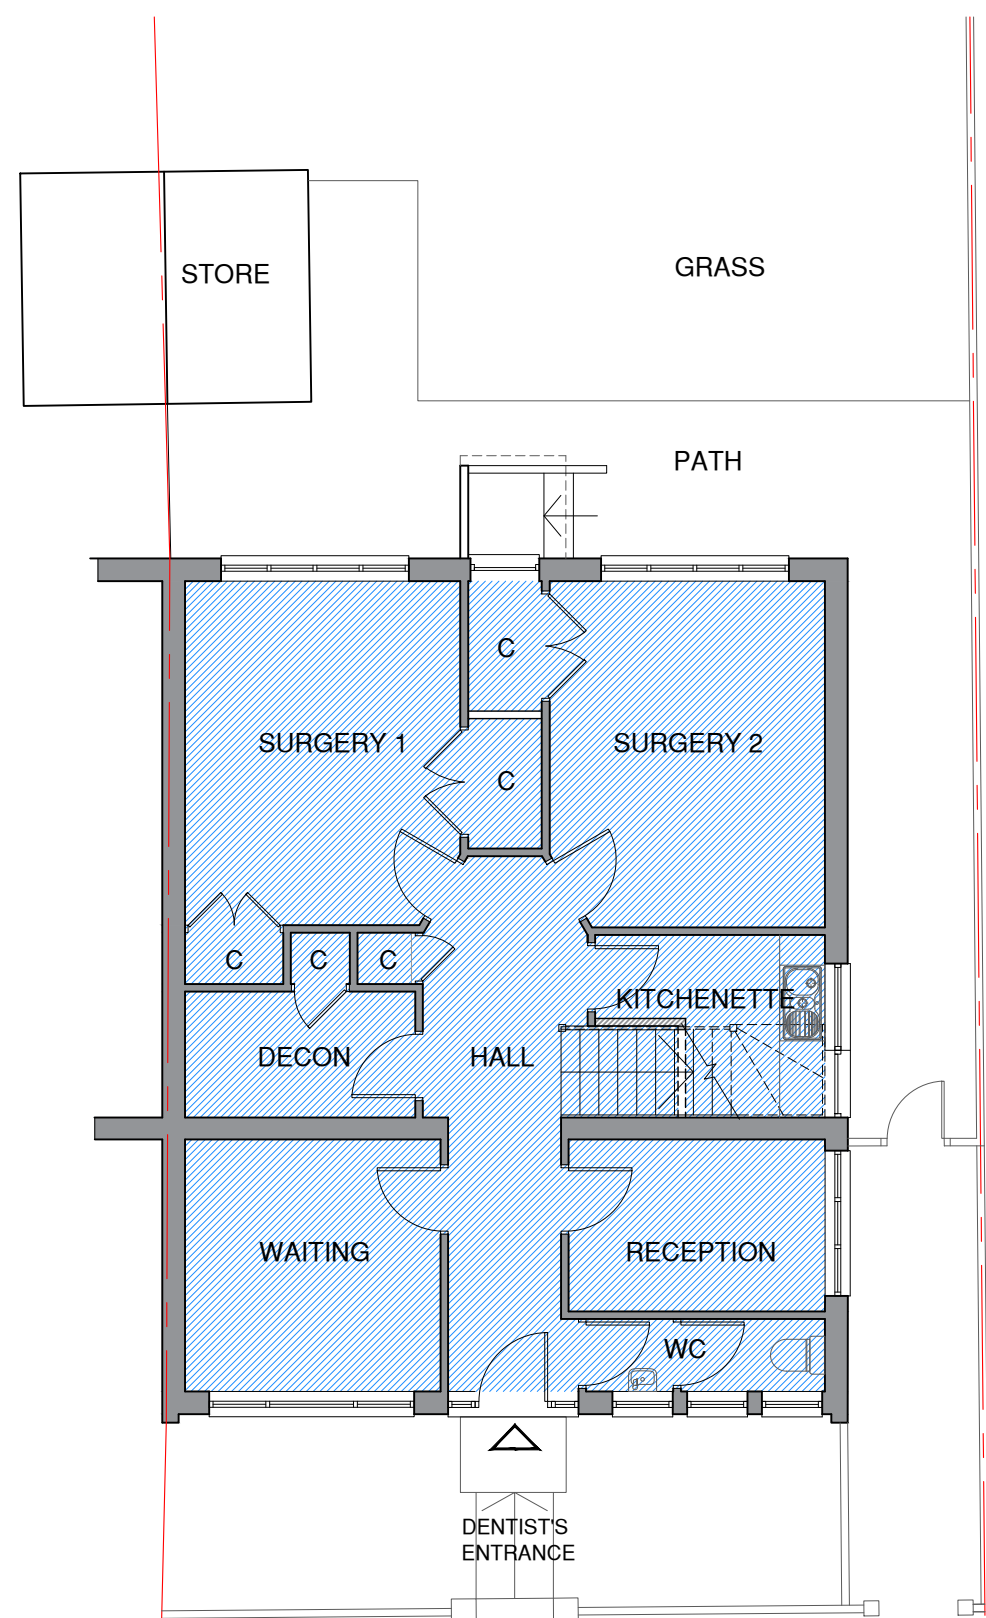

EXISTING FIRST FLOOR PLAN
SCALE 1:100

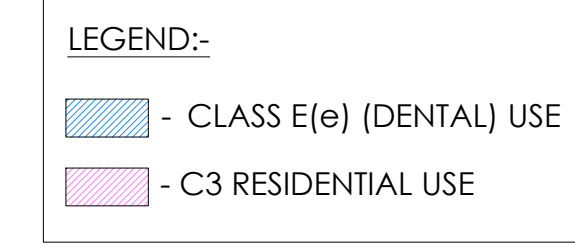


PROPOSED GROUND FLOOR PLAN
SCALE 1:100

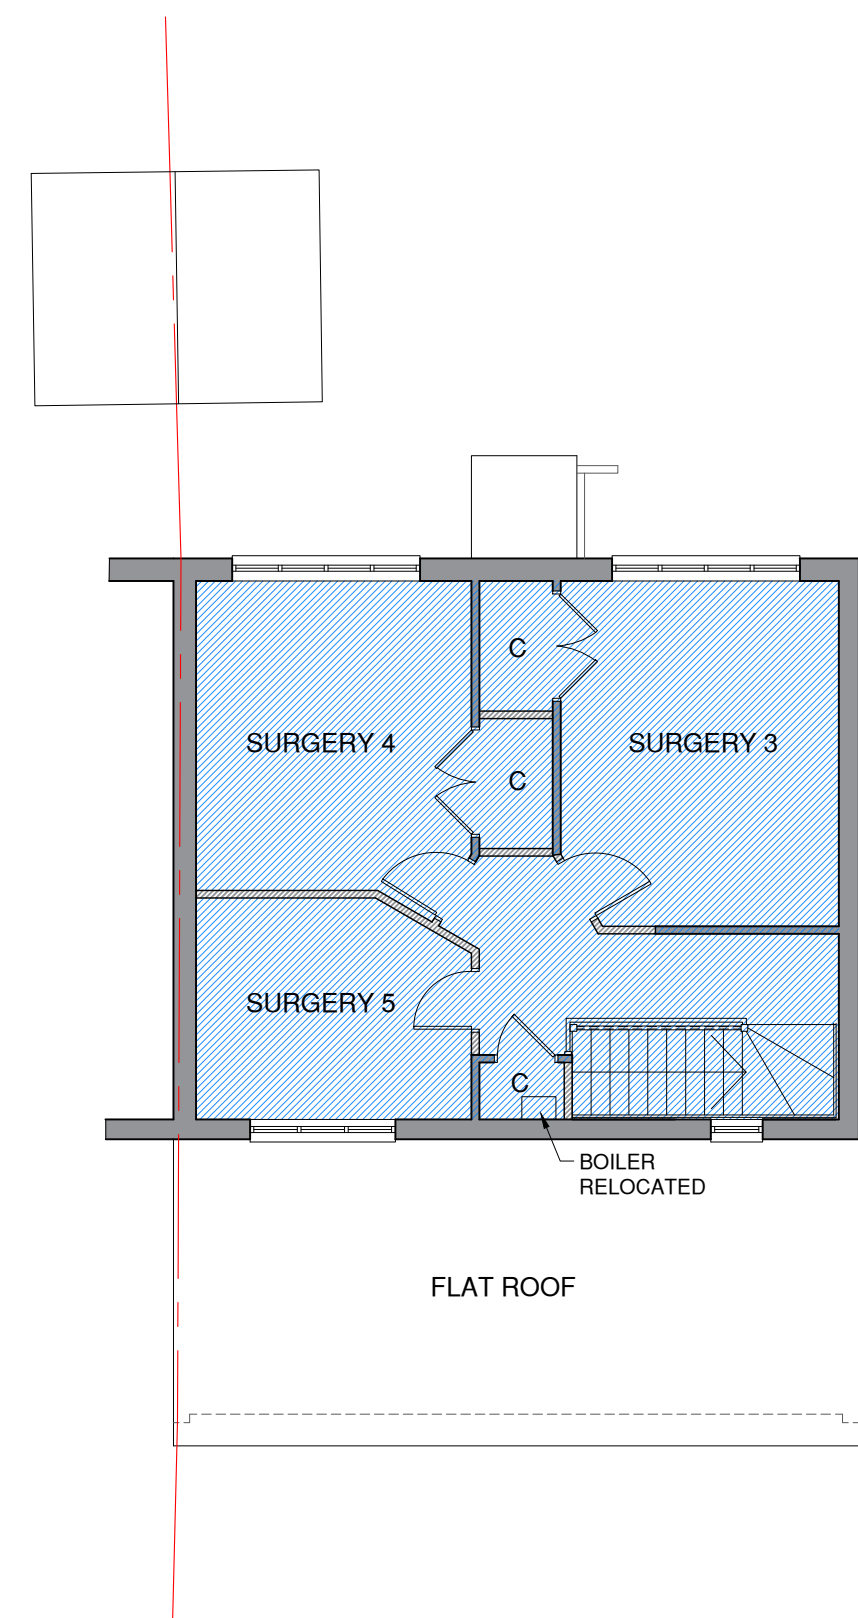


PROPOSED FIRST FLOOR PLAN
SCALE 1:100



BLOCK PLAN
SCALE 1:200

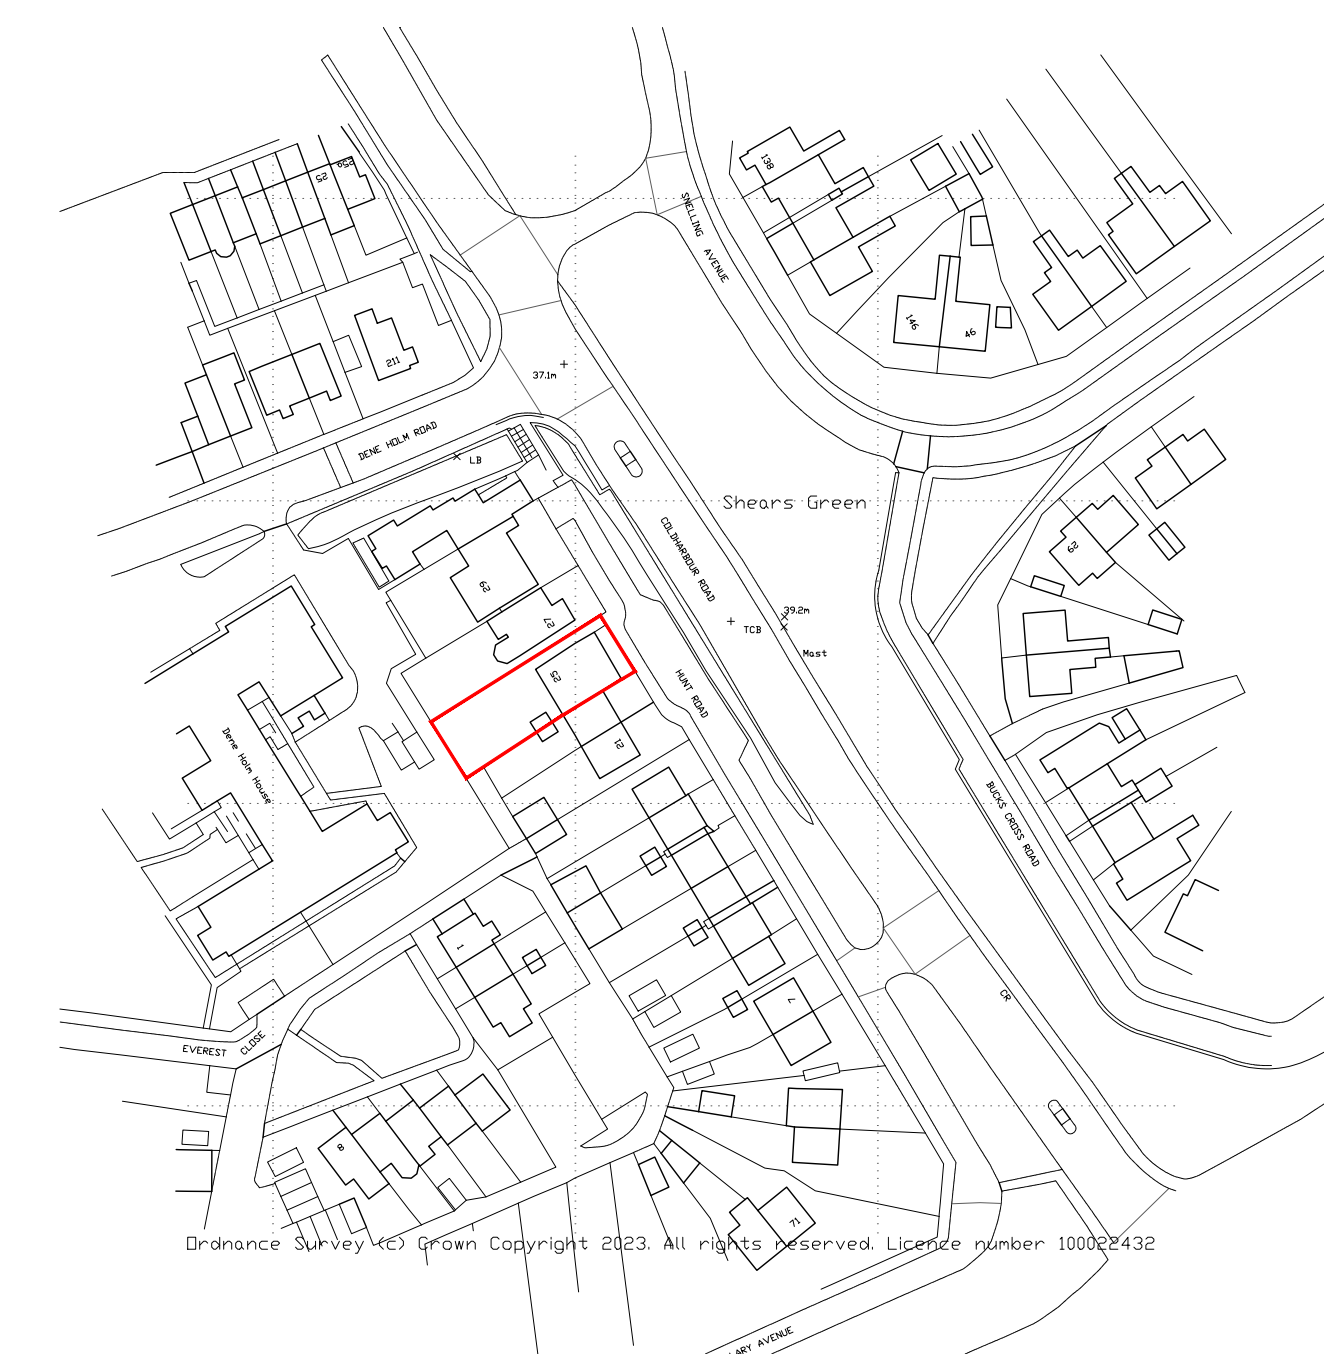

SITE LOCATION PLAN
SCALE 1:1250

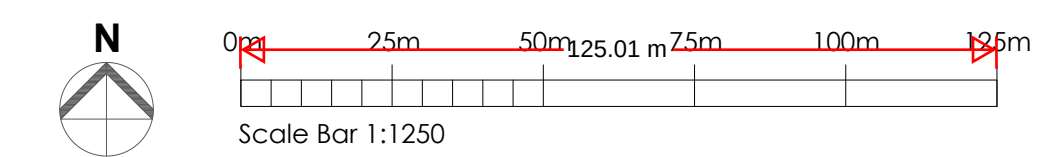

Rev	Date	Comments
A	30.10.23	EXTERNAL DOORS REINSTATED AS PER EXISTING.

PLANNING

Client
Dr Mihir Shar

Project
Quigley Dental Practice
25 Hunt Road
Painters Ash
Northfleet, Gravesend
DA11 8JT

Title
Existing and Proposed Plans
+ Site and Location Plan

Project No.	Date
8618	September 2023
Drawing No.	Revision
8618-PD-01	A
Scale	Drawn
As shown @ A1	MN
	Check
	RC

Nepicor House, London Road,
Wrotham Heath, Kent, TN15 7RS
phone: 01732 753333
fax: 01732 753334
info@offsetarchitects.co.uk
www.offsetarchitects.co.uk

