
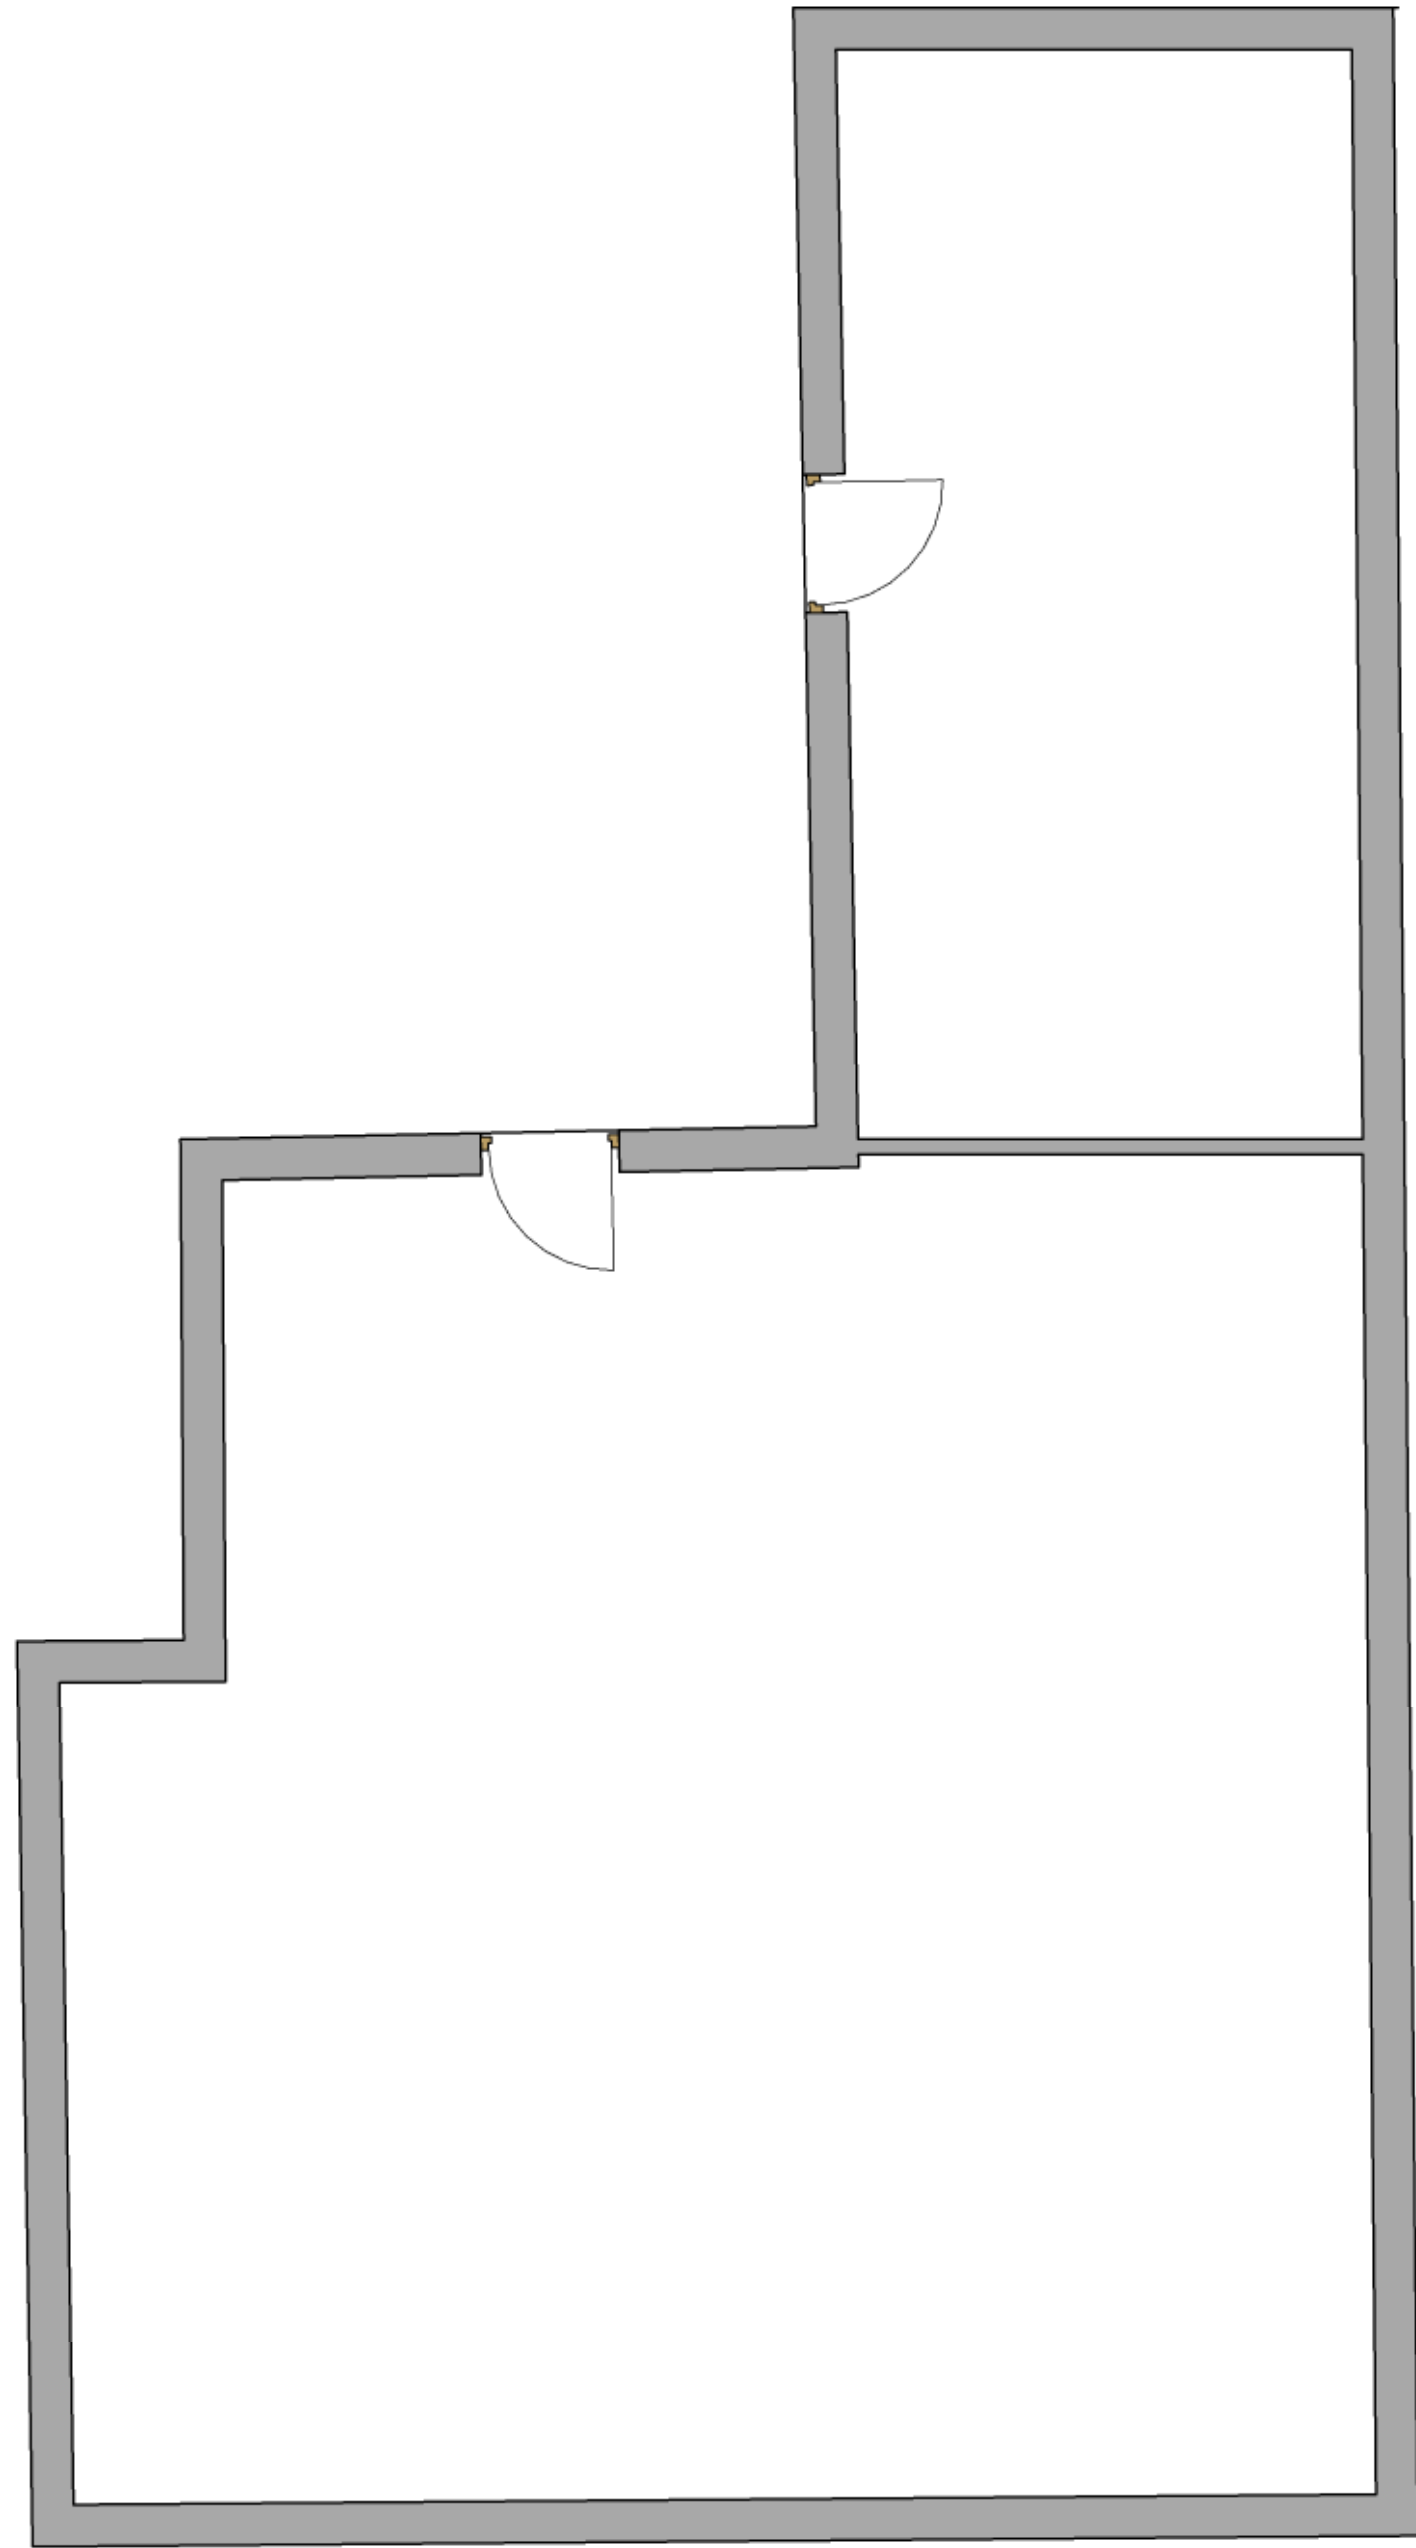
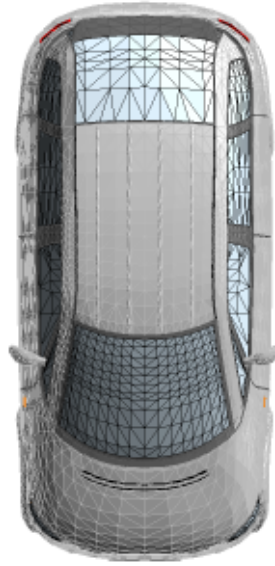


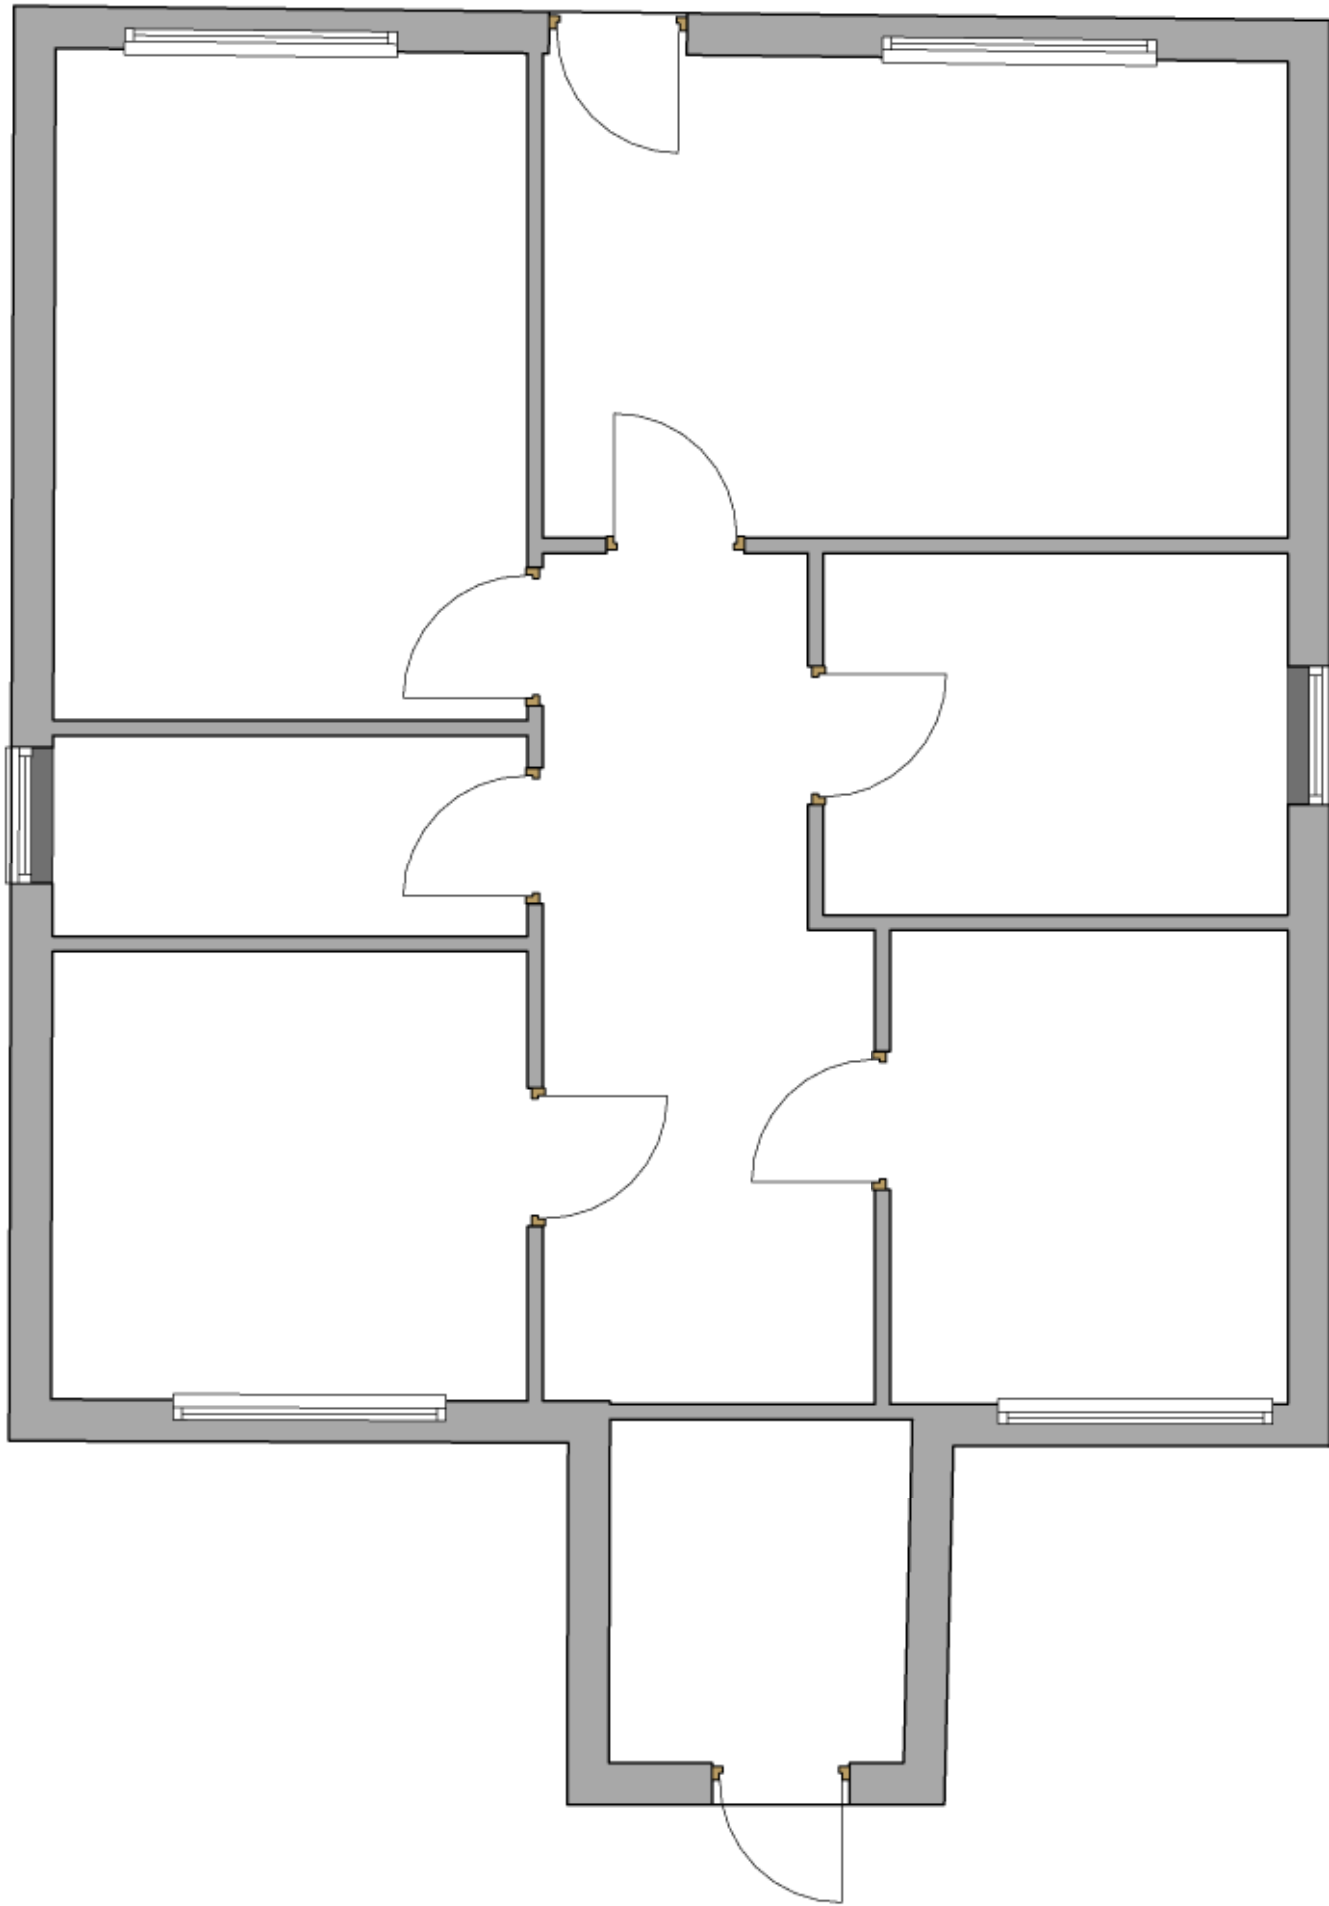

1 EXISTING FLOOR PLANS
1 : 50

2 EXISTING FLOOR PLANS OUT BUILDING
1 : 50

NOTES:

Do not scale from this drawing.

All dimensions to be verified on site and is in mm.


Builder to verify all dimensions, heights and levels prior to commencement of work.

All documents shall be checked to ensure that they are compatible by the contractor before construction commences. In the event of apparent ambiguity or contradiction the engineer and/ or architect shall be notified immediately.


The contractor in preparing his estimate shall visit the site and acquaint himself with the problems involved .

The contrator shall issue all statutory notices to the local Authority during progress and completion of works.

All drawings are copyrighted to the technician. Reproducing is not permitted without consent

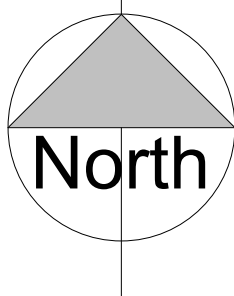

PLEASE NOTE THE EXISITING BUILDING WAS NOT SURVERYED AS WE PLAN TO DEMOLISH THE EXISITING STRUCTURES

 

No.	Description	Date

PURPOSE OF ISSUE

PROJECT
53 VILLA RD, HIGHAM,
ROCHESTER,
ME3 7BU

CLIENT
AR

Scale (@ A2) Date Drawn by
1 : 50 23-11-23 DR KC

SHEET
EXISTING FLOOR
PLANS

DRAWING NUMBER
A103



MAC
DESIGNER LTD

GROUND FLOOR
22B KING STREET
GRAVESEND,
KENT,
DA12 2DU




M:073-7501-9174

WWW.MACDESIGNERS.COM
INFO@MAC-DESIGNERS.COM
COMPANY REG. NO. 11611890
VAT REG. NO. 356 2764 15

1

EXISTING FLOOR PLANS


1 : 50

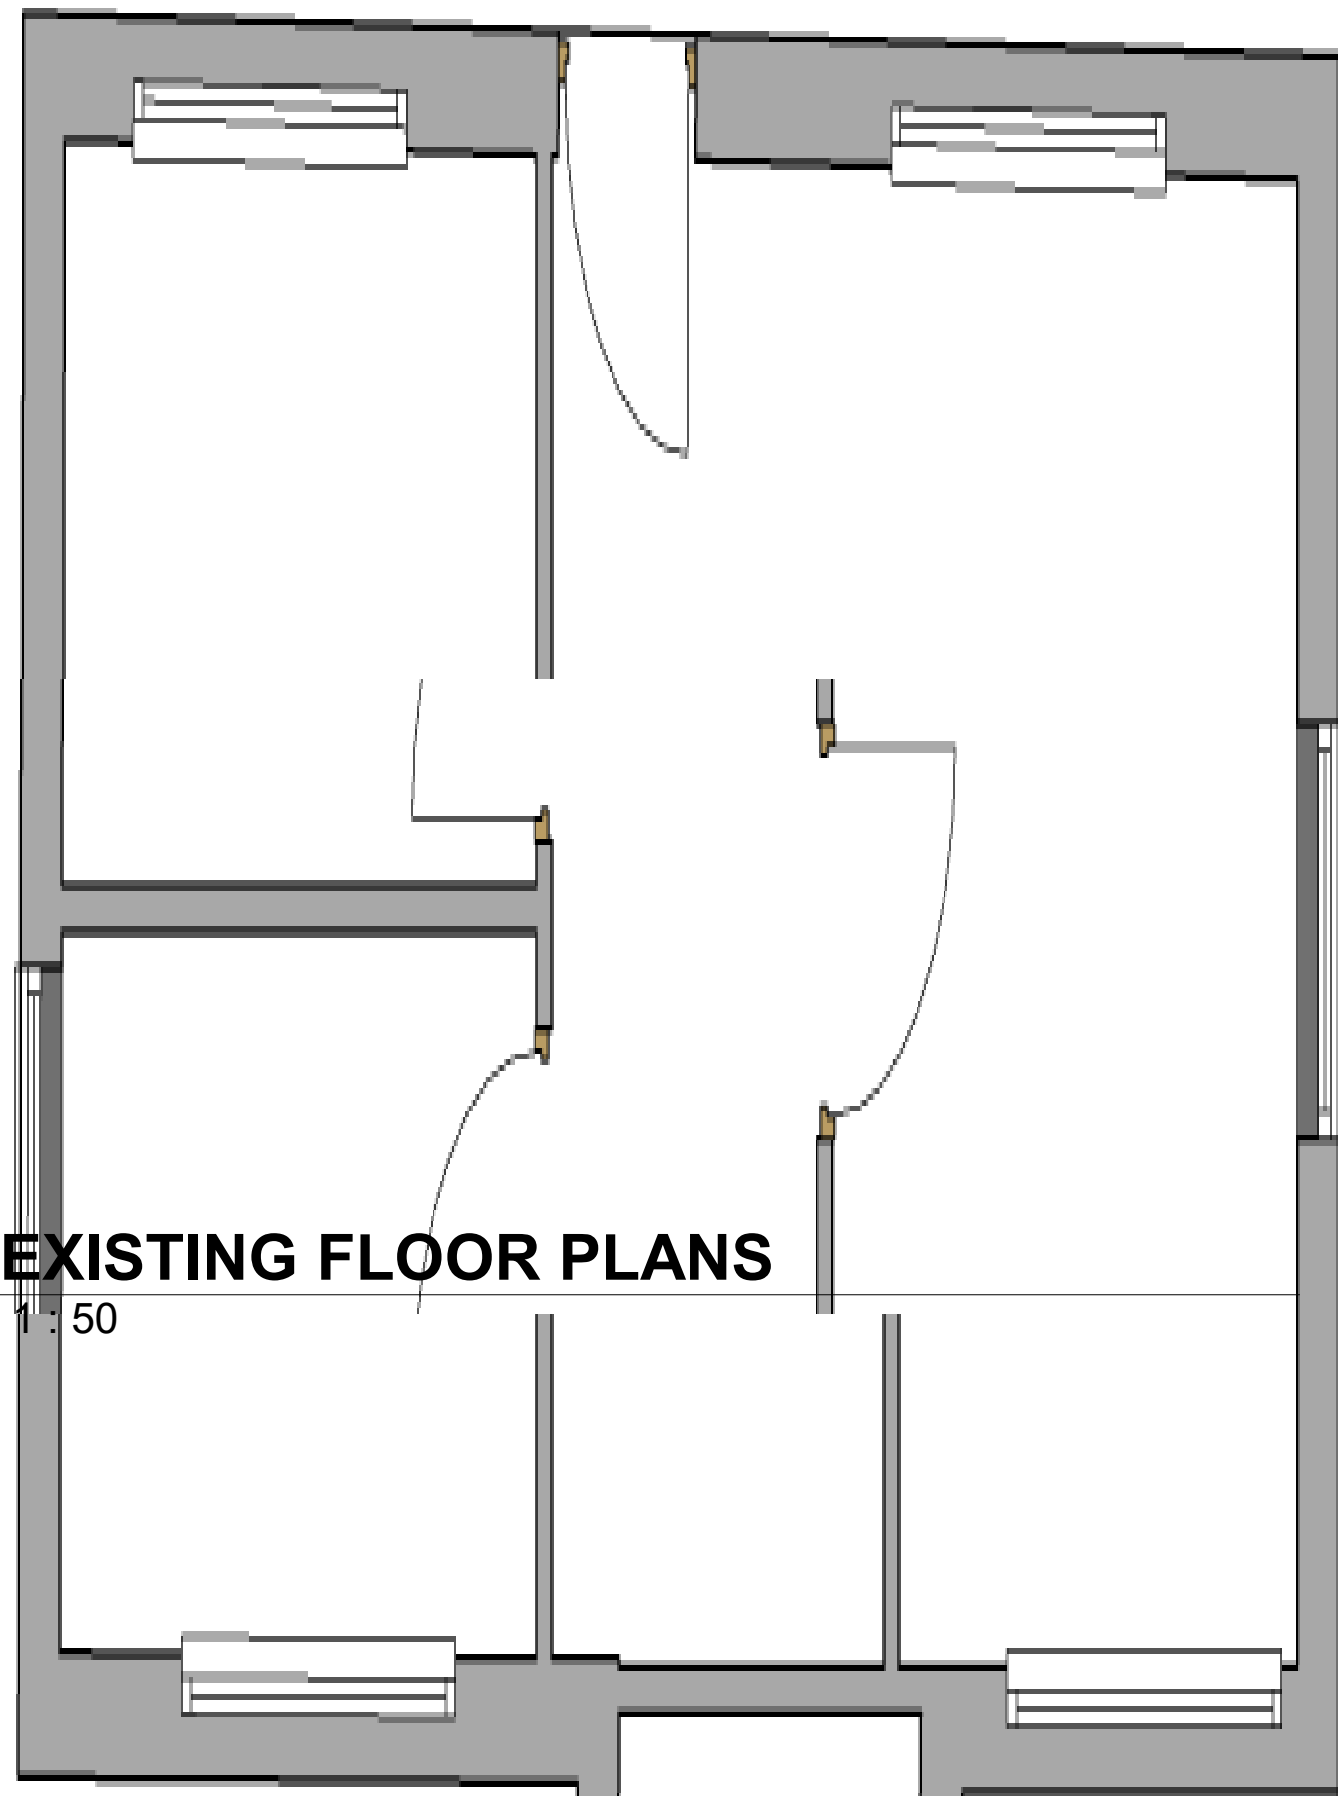


2

EXISTING FLOOR PLANS OUT BUILDING

1 : 50

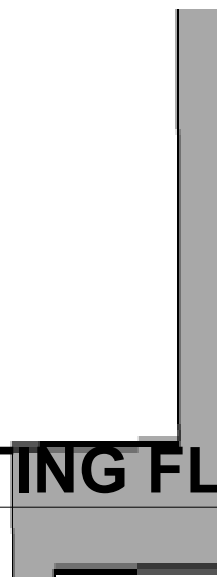

1 A109

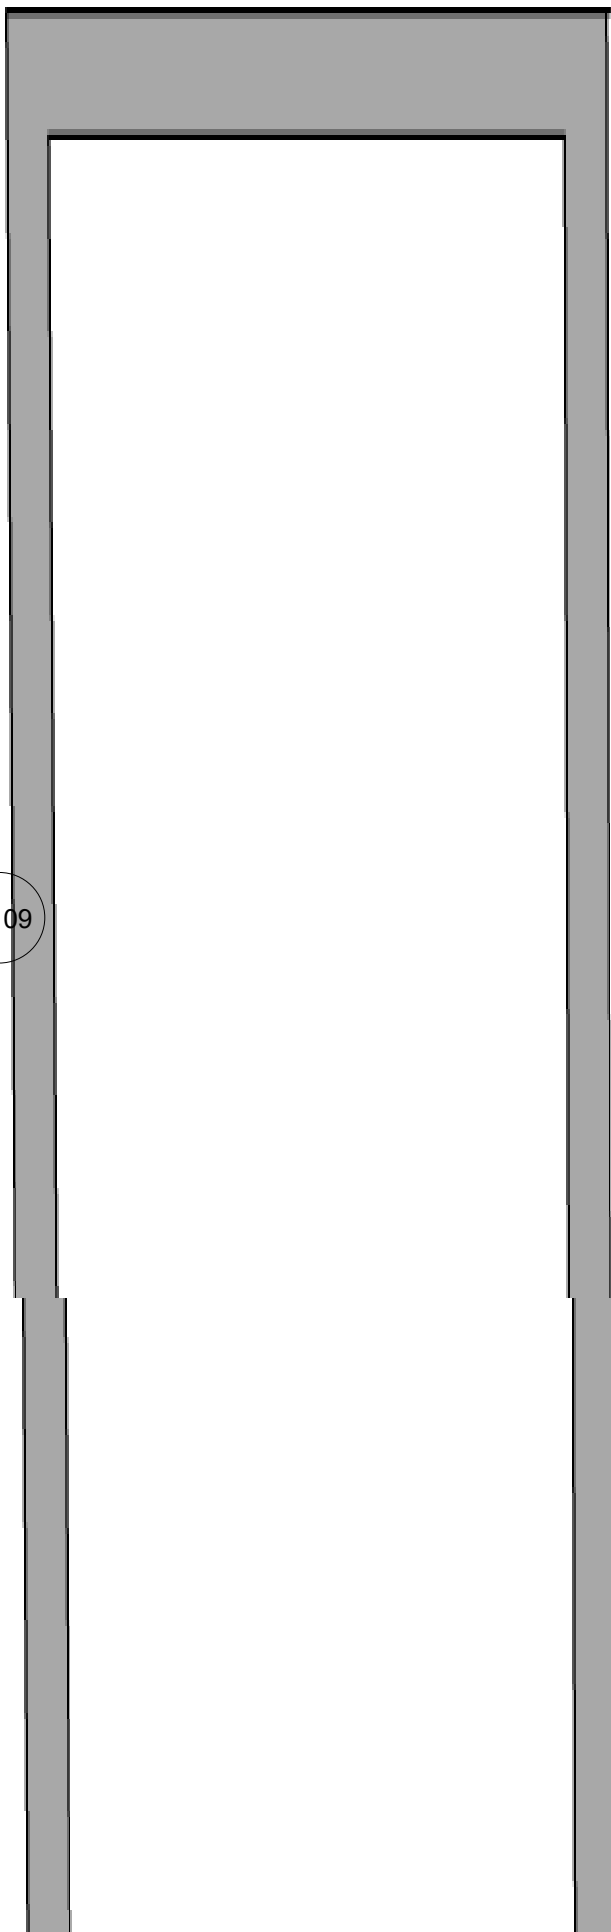

NOTES:

Do not scale from this drawing.

All dimensions to be verified on site and is in mm.


Builder to verify all dimensions, heights and levels prior to commencement of work.

All documents shall be checked to ensure that they are compatible by the contractor before construction commences. In the event of apparent ambiguity or contradiction the engineer and/ or architect shall be notified immediately.

The contractor in preparing his estimate shall visit the site and acquaint himself with the problems involved .

The contrator shall issue all statutory notices to the local Authority during progress and completion of works.

All drawings are copyrighted to the technician. Reproducing is not permitted without consent

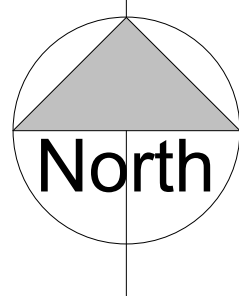

PLEASE NOTE THE EXISITING BUILDING WAS NOT SURVERYED AS WE PLAN TO DEMOLISH THE EXISITING STRUCTURES



No.	Description	Date
1	Revision 1	Date 1

PURPOSE OF ISSUE

PROJECT

53 VILLA RD, HIGHAM,
ROCHESTER,
ME3 7BU

CLIENT

AR

Scale (@ A2)

1 : 50

Date

23-11-23

Drawn by

DR KC

SHEET

EXISTING FLOOR
PLANS

DRAWING NUMBER

A103

REV

1

WWW.MACDESIGNERS.COM
INFO@MAC-DESIGNERS.COM
COMPANY REG. NO. 11611890
VAT REG. NO. 356 2764 15

MAC
DESIGNER LTD

GROUND FLOOR
22B KING STREET
GRAVESEND,
KENT,
DA12 2DU

M:073-7501-9174

05/02/2024 11:25:32