

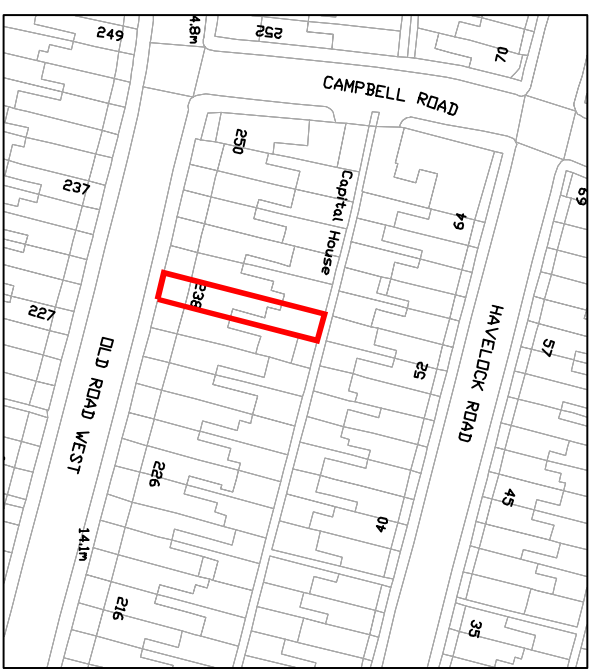


1. THIS DRAWING MUST BE READ INCONJUNCTION WITH ALL OTHER
RELEVANT SPECIFICATIONS AND DRAWINGS

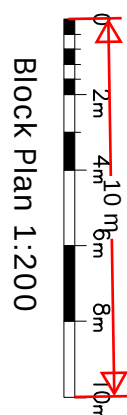


Site Plan Scale 1:1250

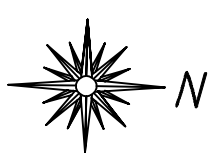

Block Plan 1:200

PI	ISSUED TO PLANNING DEPT	16.06.20	MC
Rev	Date	By	

DESIGNER PLANS LTD

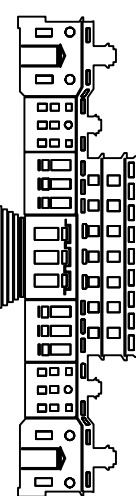

OFFICE 4B, 95 WILTON ROAD, VICTORIA, LONDON, SW1V 1BZ
T : 07940121222

www.designerplans.co.uk

Job Title 238 OLD ROAD WEST DA11 0LY

Drawing Title EXISTING BLOCK PLAN

Scale	Date	Drawn By
1:200 a1	AUG 21	MC
Job No.	Draw No.	Rev
51-1000-918	S02	P1