


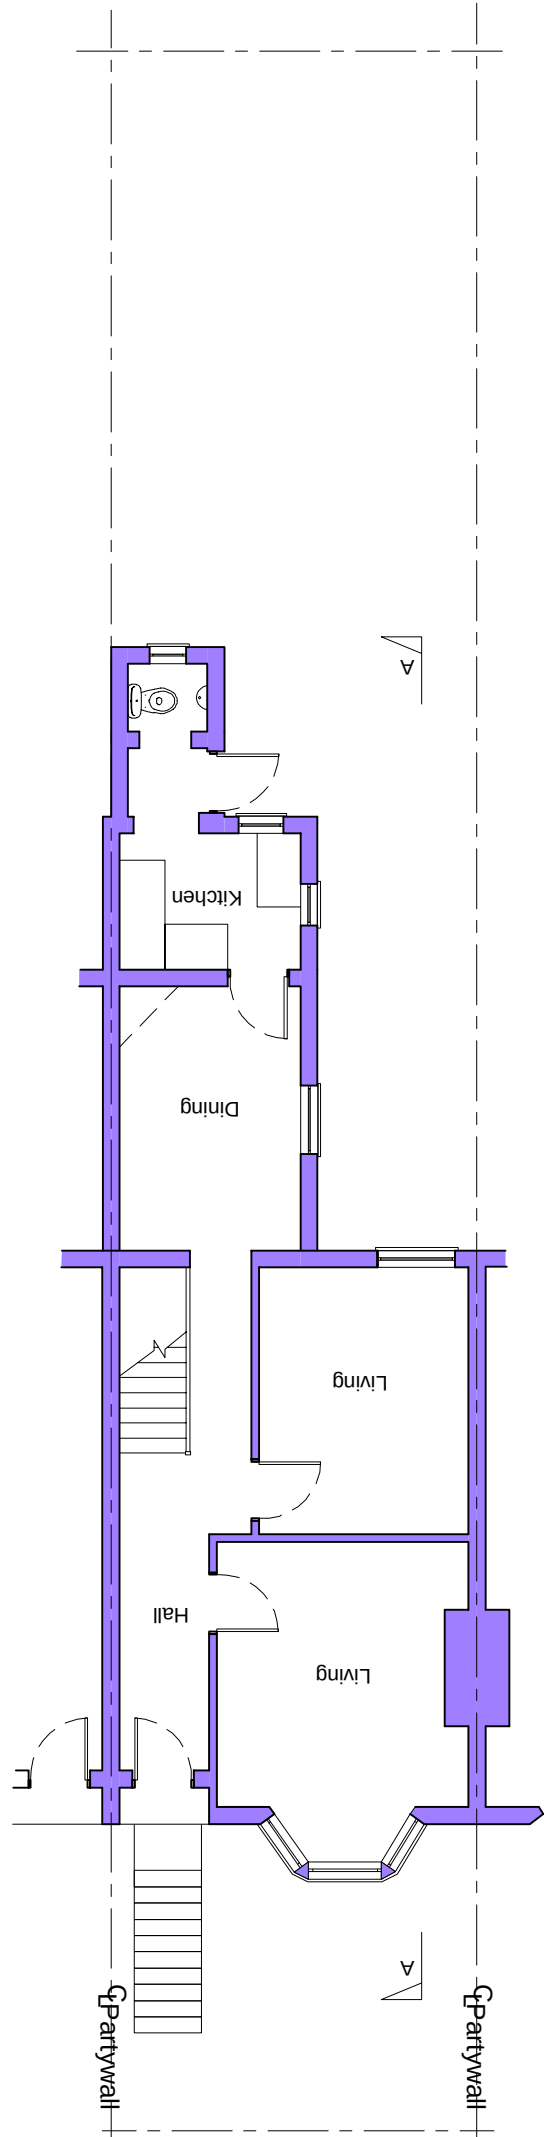


 


Existing Ground Floor Plan

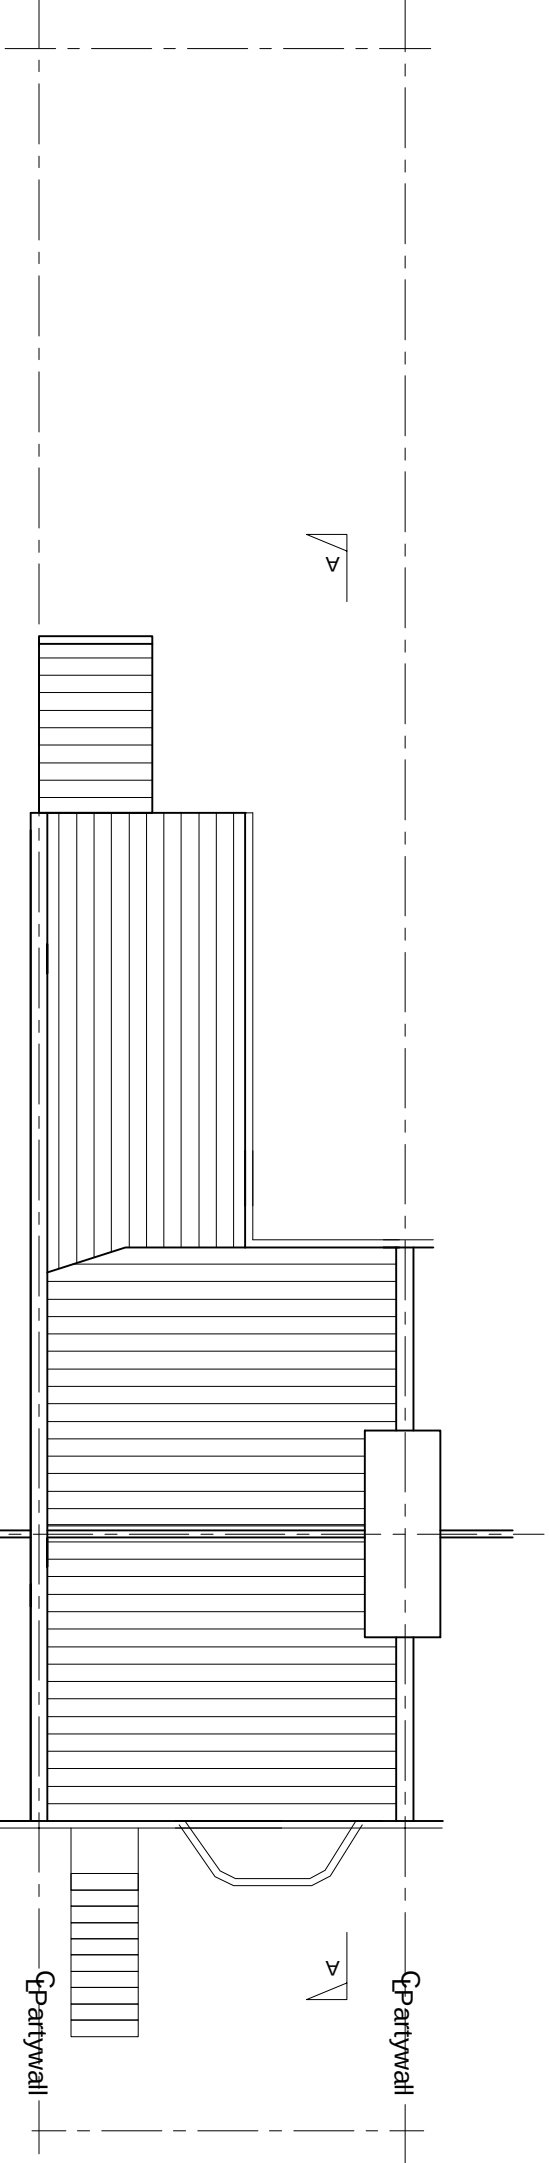


Existing Roof Plan

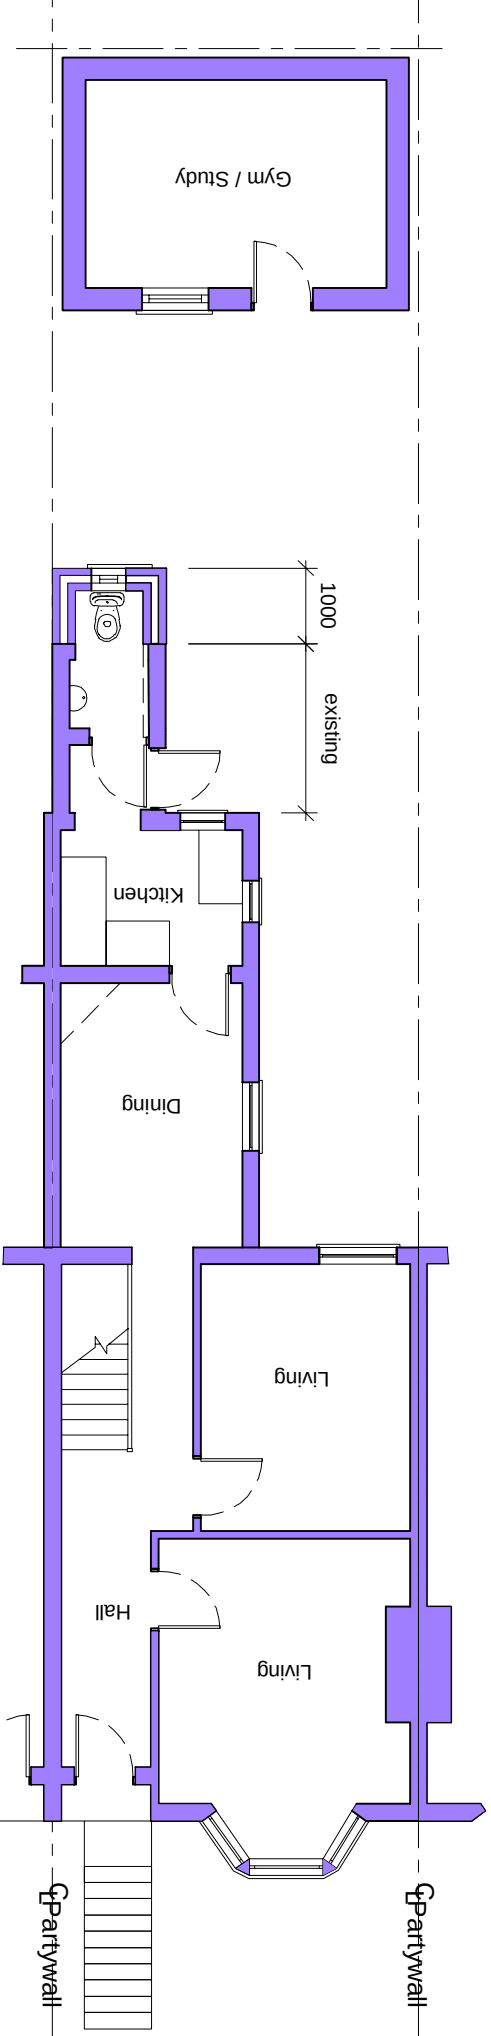


Proposed Ground Floor Plan

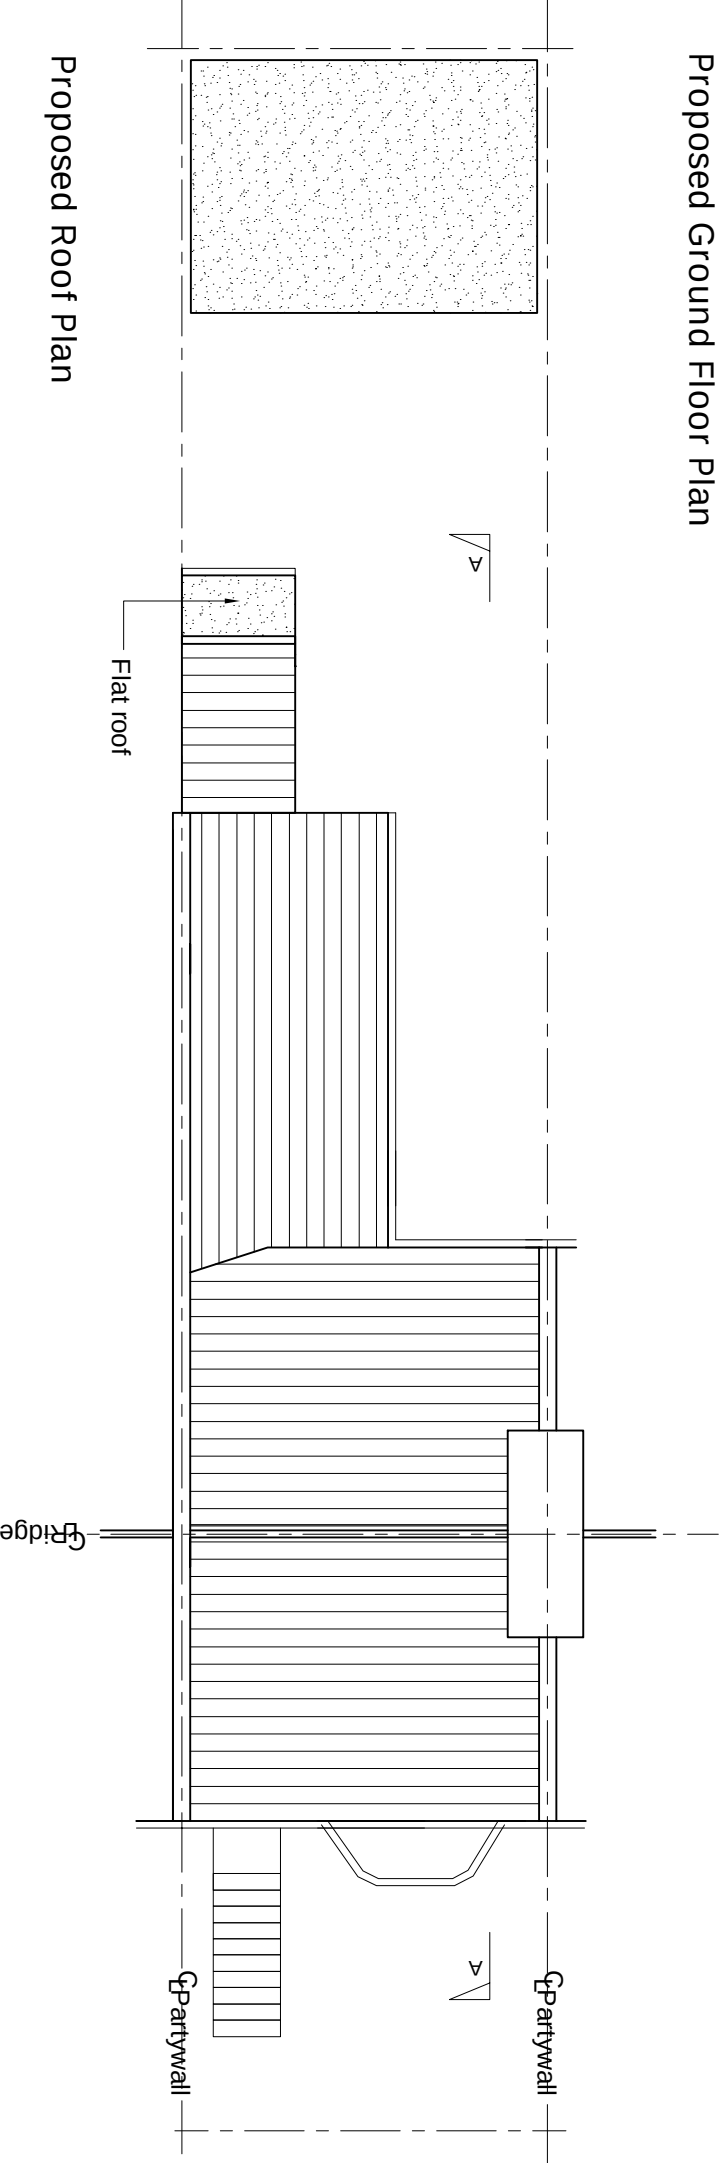


Proposed Roof Plan

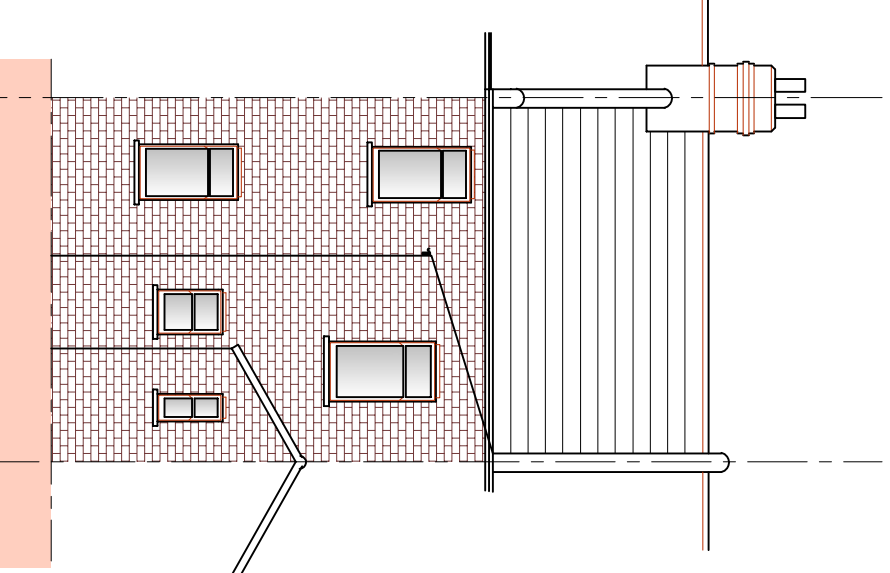


Existing Rear Elevation

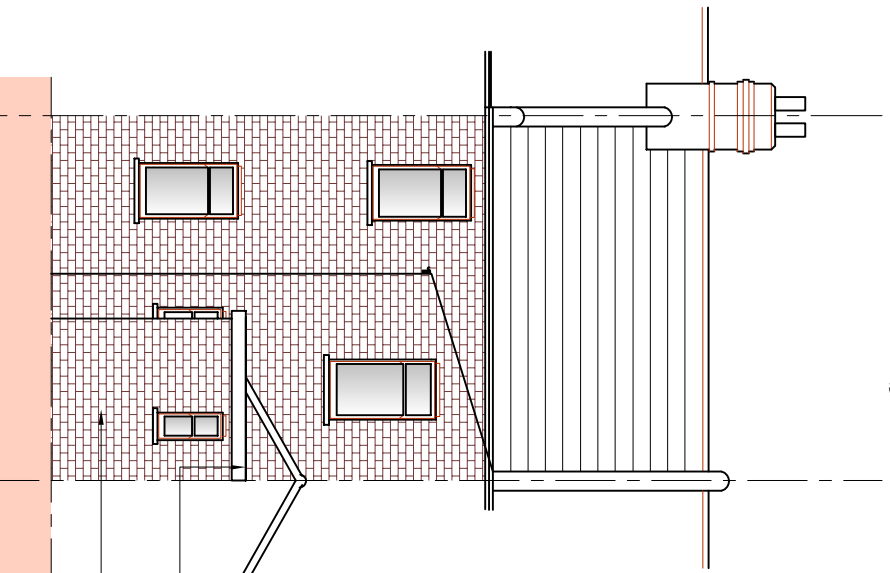


Proposed Rear Elevation

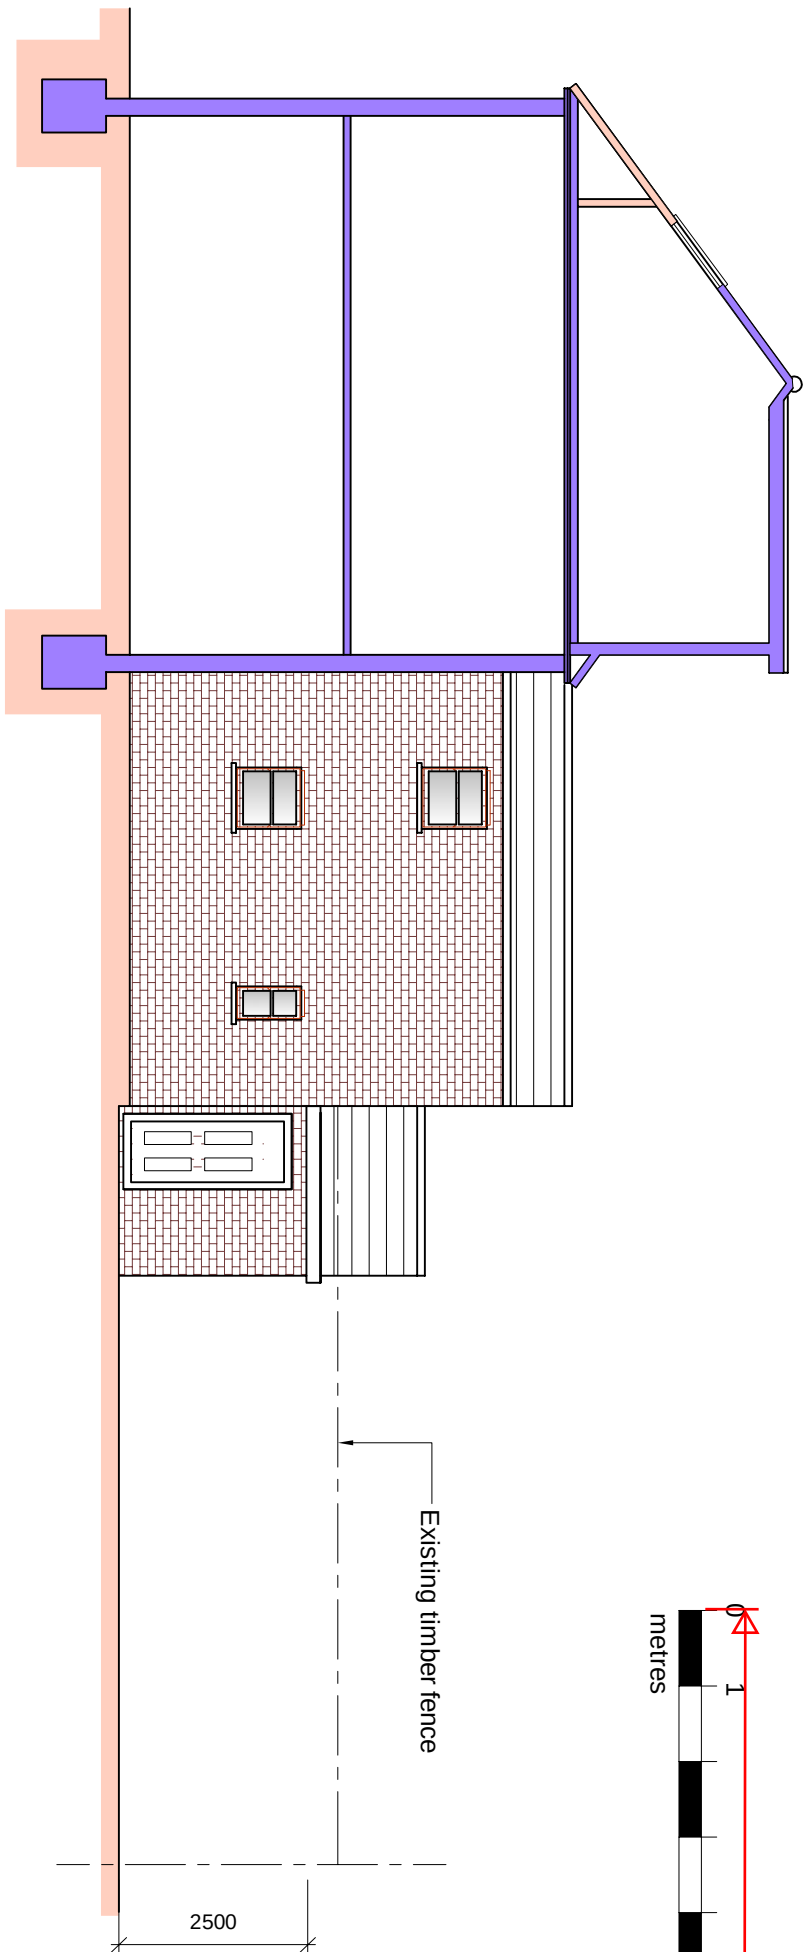


Existing Sectional Side Elevation

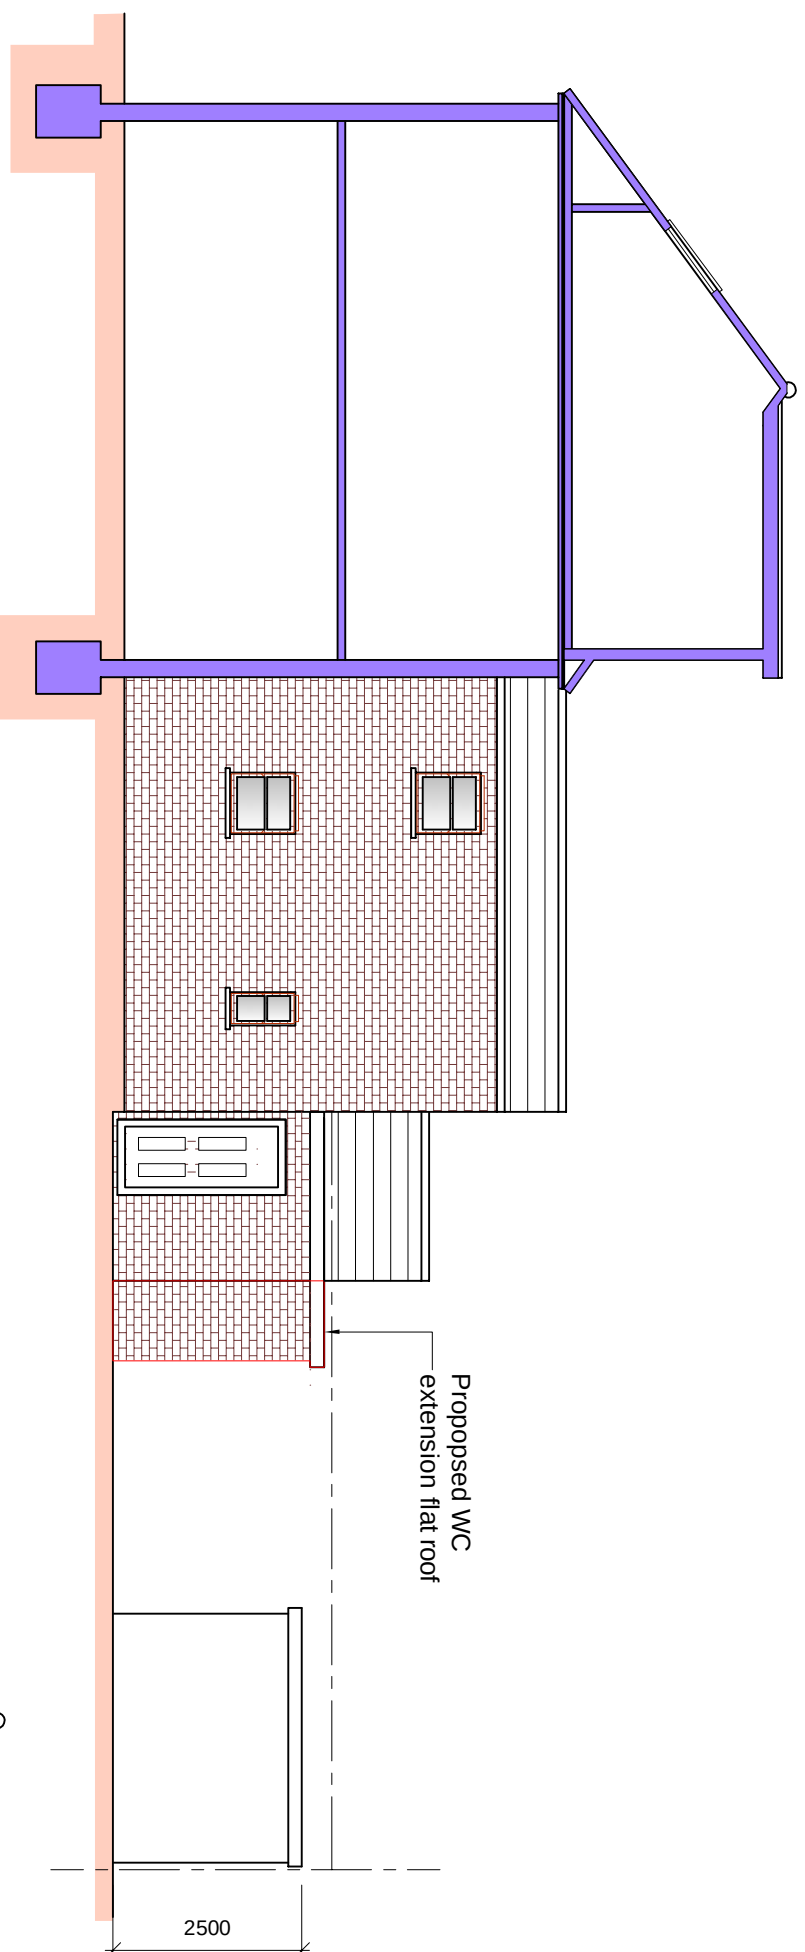


Proposed Sectional Side Elevation

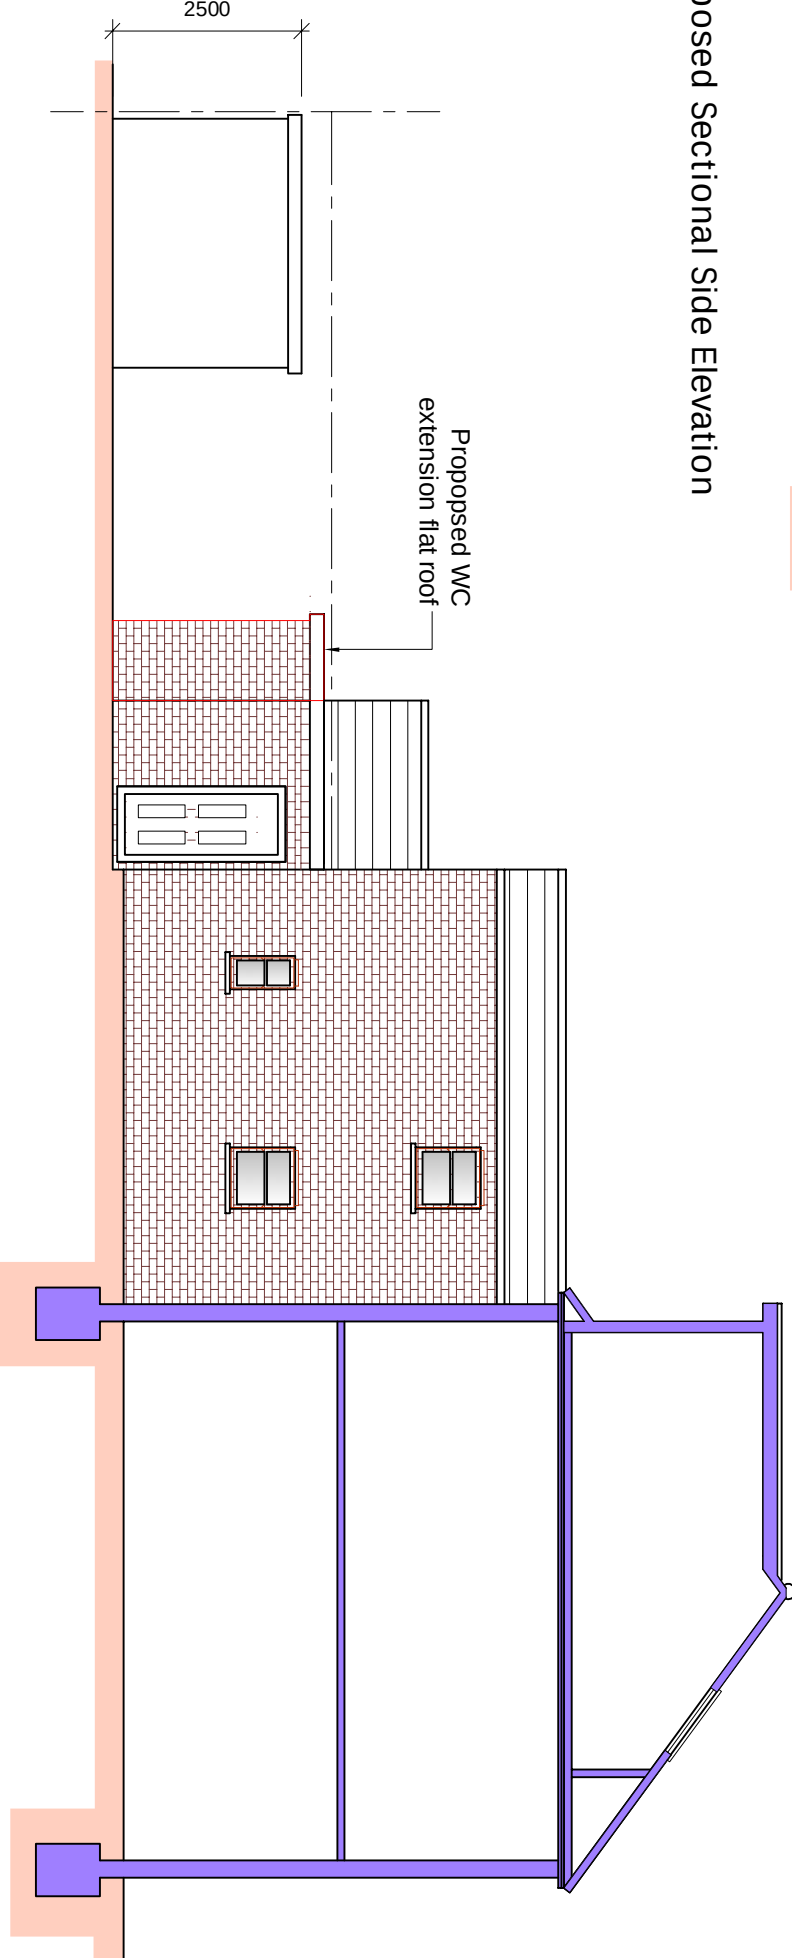


Proposed Other Sectional Side Elevation

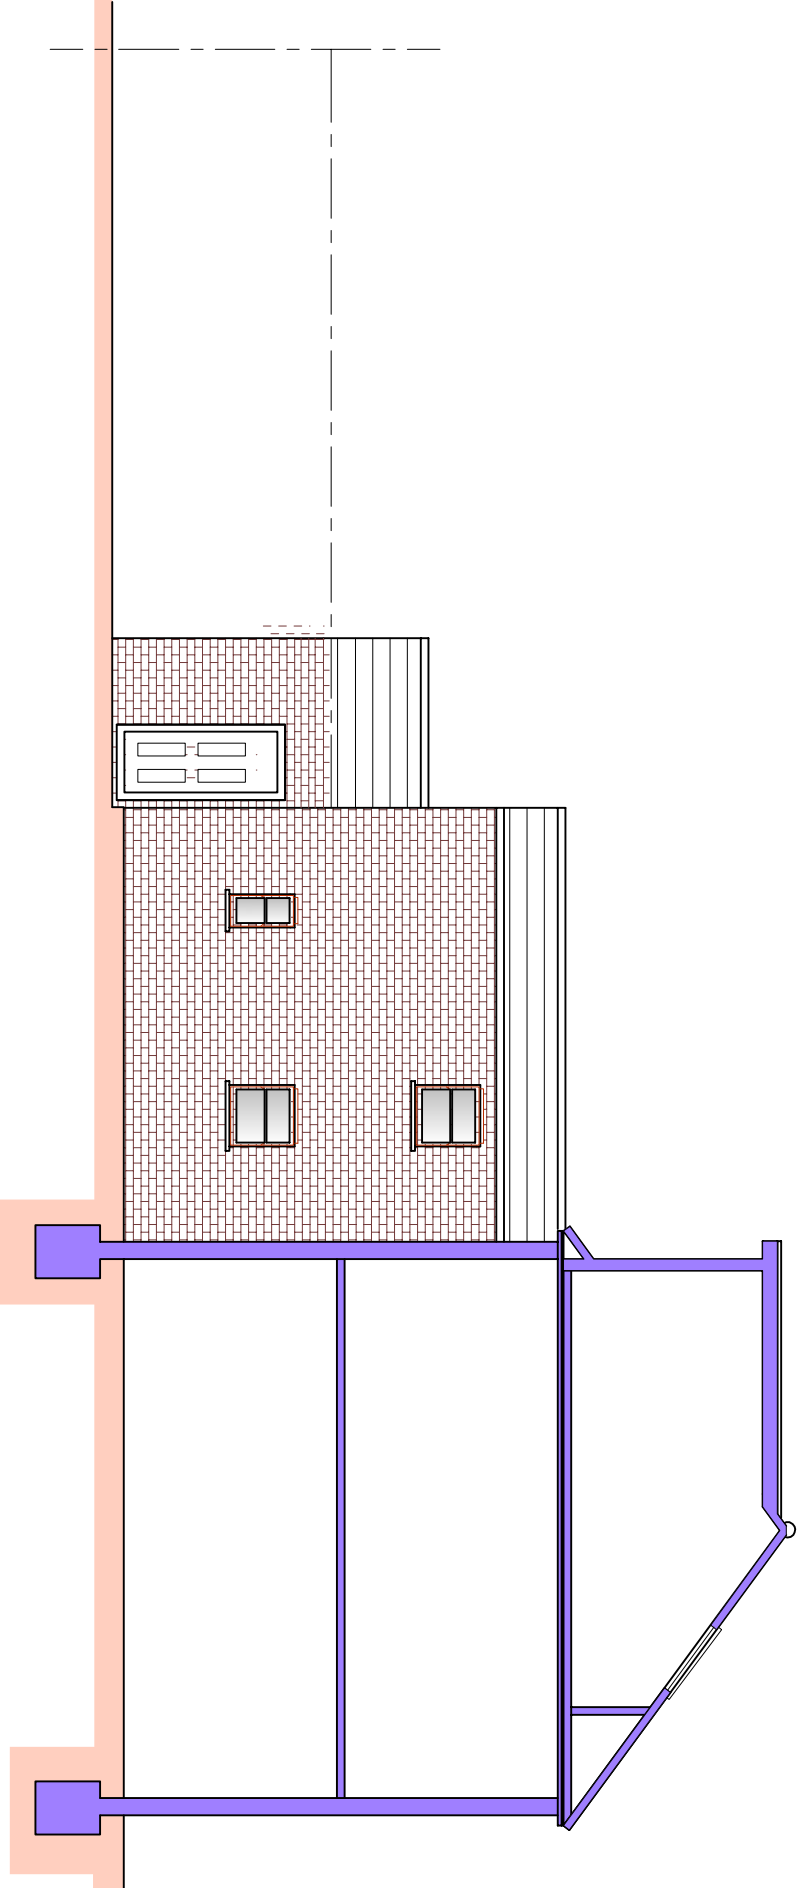


Existing Other Sectional Side Elevation

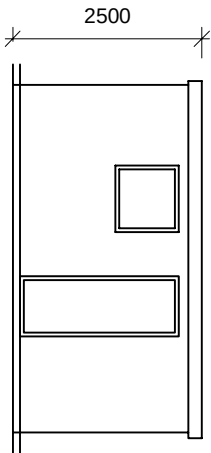


Front Elevation of rear Structure

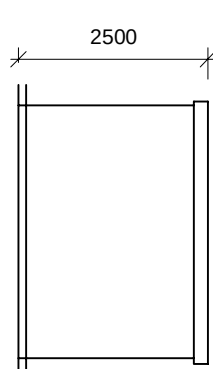


Other Side Elevation of rear Structure

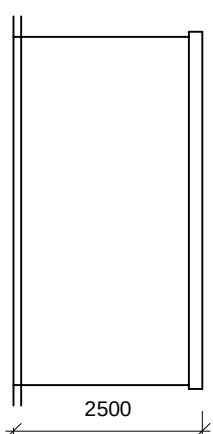

Rear Elevation of rear Structure

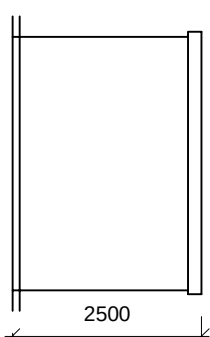

Side Elevation of rear Structure

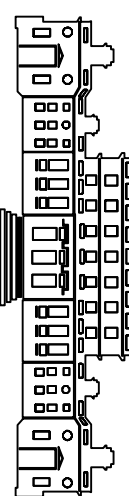

DESIGNER PLANS LTD

OFFICE: 49, 95 WILTON ROAD, VICTORIA, LONDON, SW1V 1BZ
T : 07940121222

www.designerplans.co.uk

Job Title: 238 OLD ROAD WEST DA11 0LY

Drawing Title:

SINGLE STOREY SIDE EXTENSION
AND REAR OUTBUILDING

Scale	Date	Drawn By	Rev
1:100 @ A1	AUG 21	MC	
Job No.	51-1000-918	S03	P1