




FRONT ELEVATION
Scale: 1:100



FRONT PERSPECTIVE VIEW



LHS ELEVATION
Scale: 1:100

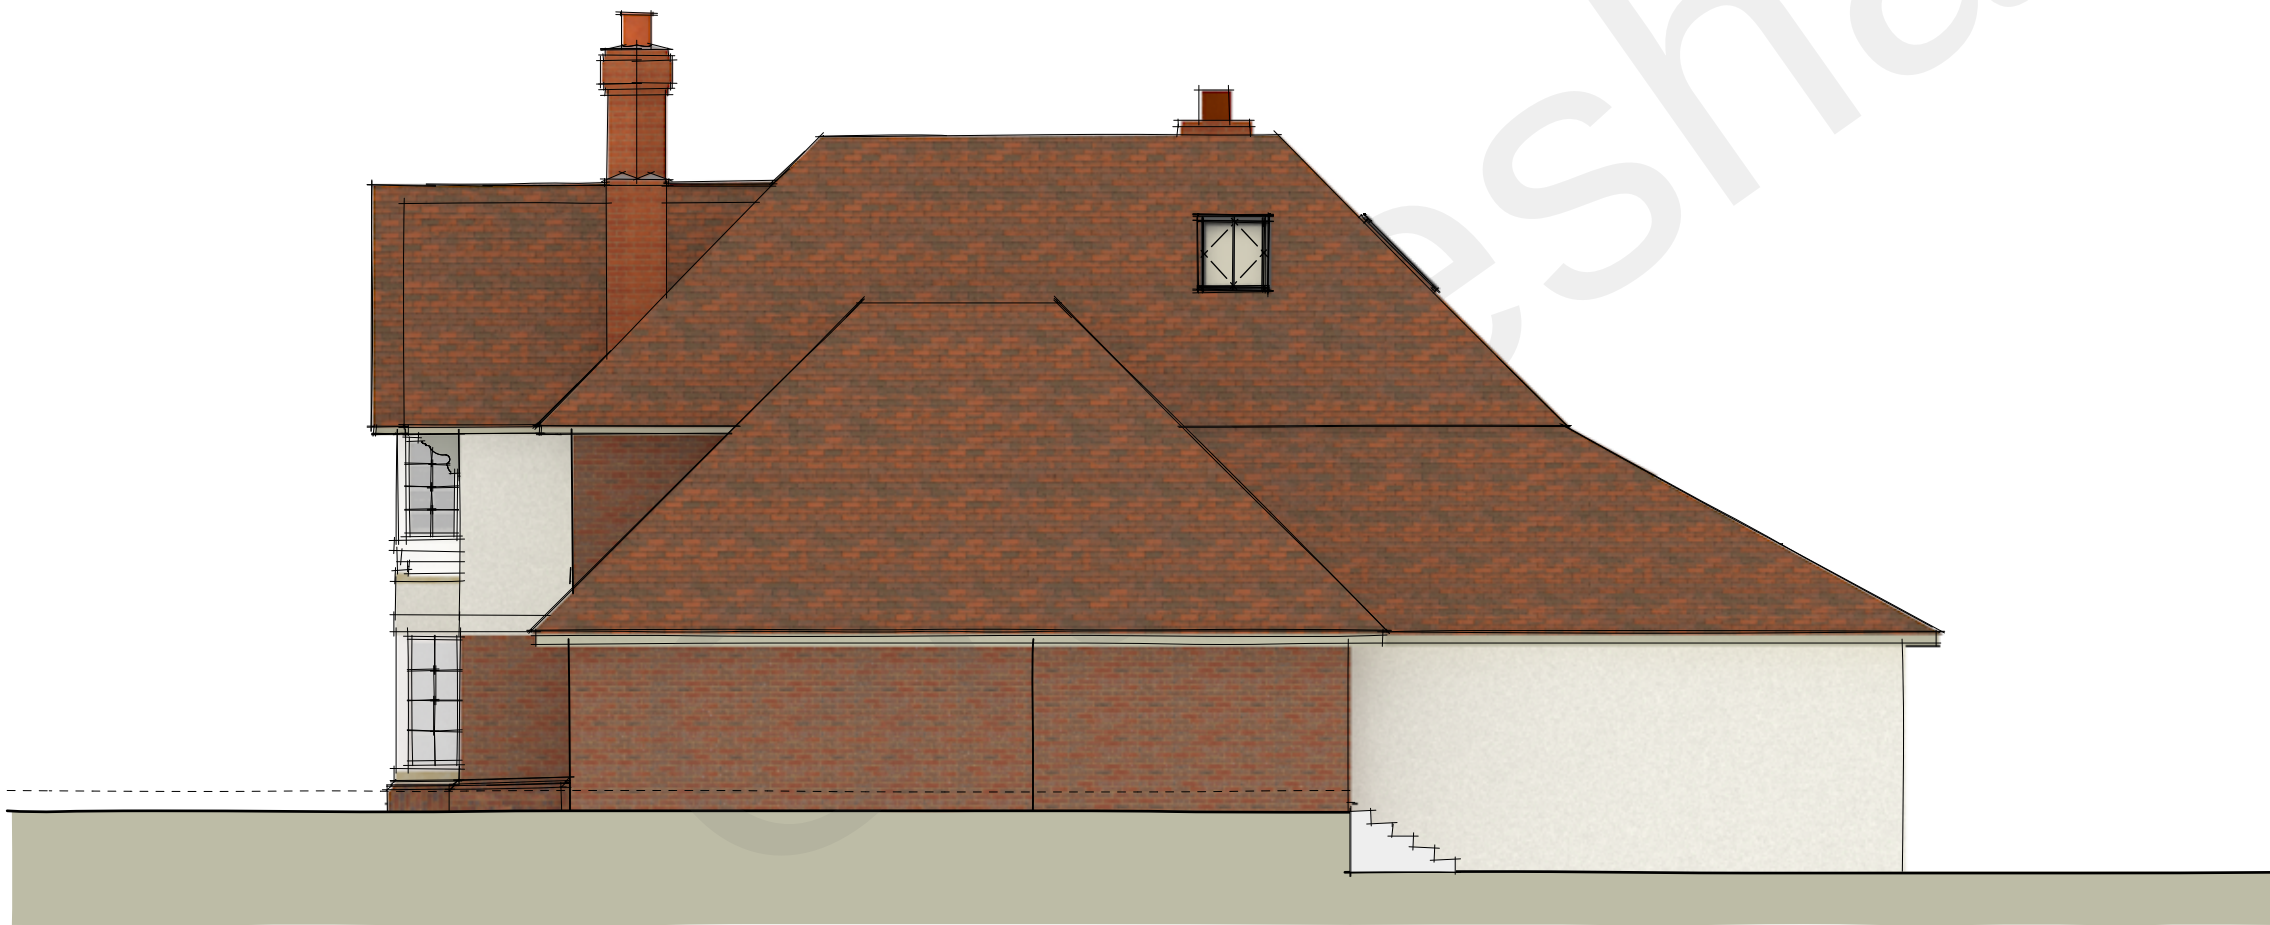

RHS ELEVATION
Scale: 1:100



REAR ELEVATION
Scale: 1:100



No.	Date:	Revision Notes:	Initials:	Notes:		Client	Drawing			
A	15/09/2021	Details added.	EG		dp architects design planning architecture RIBA AA DP Architects The Old Brewery Tap, 3 Shobdon Street, Worthington, Oxfordshire, OX8 9BU Tel: 01491 613 066 Email: mail@dparchitects.co.uk	MR DAVID BRADDON	PROPOSED ELEVATIONS			
B	20/09/2021	GF elevations details changed.	EG			RESIDENTIAL DEVELOPMENT	Scale	1:100 @ A1	Dwg No.	Revision
C	22/09/2021	Detail changed.	EG				Drawn	EG	21 DBSR PE02	E
D	15/02/2022	Amended to PA.	EG				Date	11/08/21		
E	11/04/2022	Amended to most recent comments.	EG							

Only to be scaled from for planning and land registry purposes. All figured dimensions are in millimeters unless otherwise stated. Contractors must verify all dimensions before starting work and any discrepancies are to be reported to David Parker Architects Ltd

© This drawing is the property of David Parker Architects Ltd. Copyright is reserved by them and is issued on the condition that it is not copied or disclosed by or to any unauthorised persons without the prior consent in writing by David Parker Architects Ltd.