


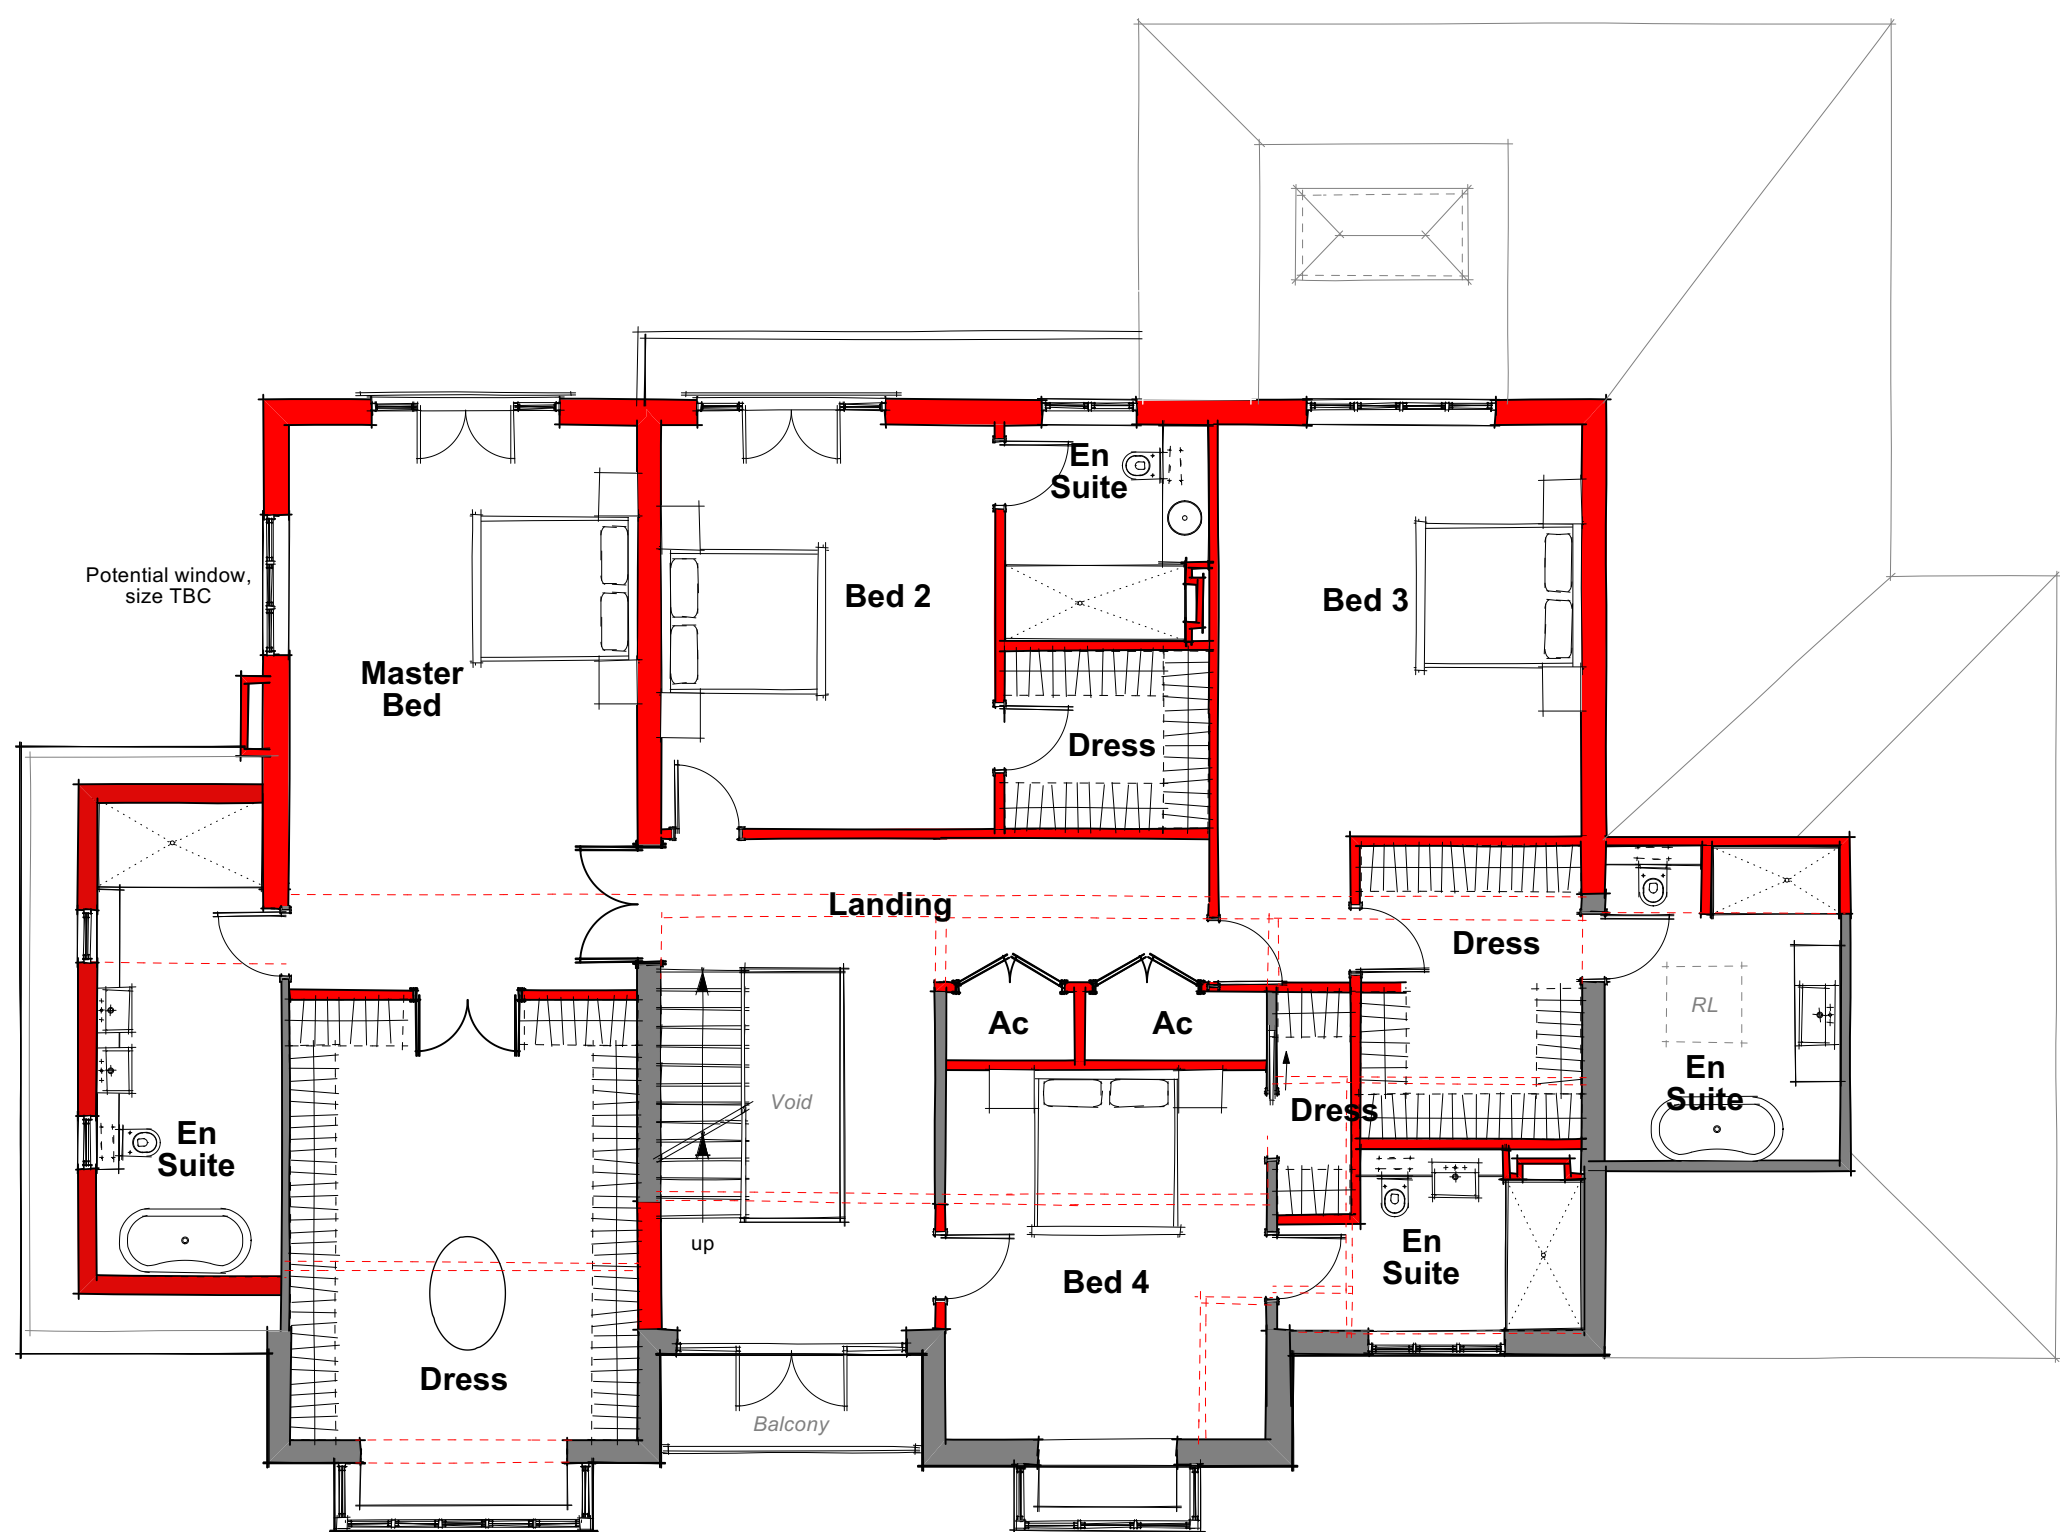


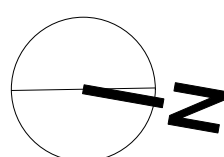

FIRST FLOOR PLAN
Scale: 1:100

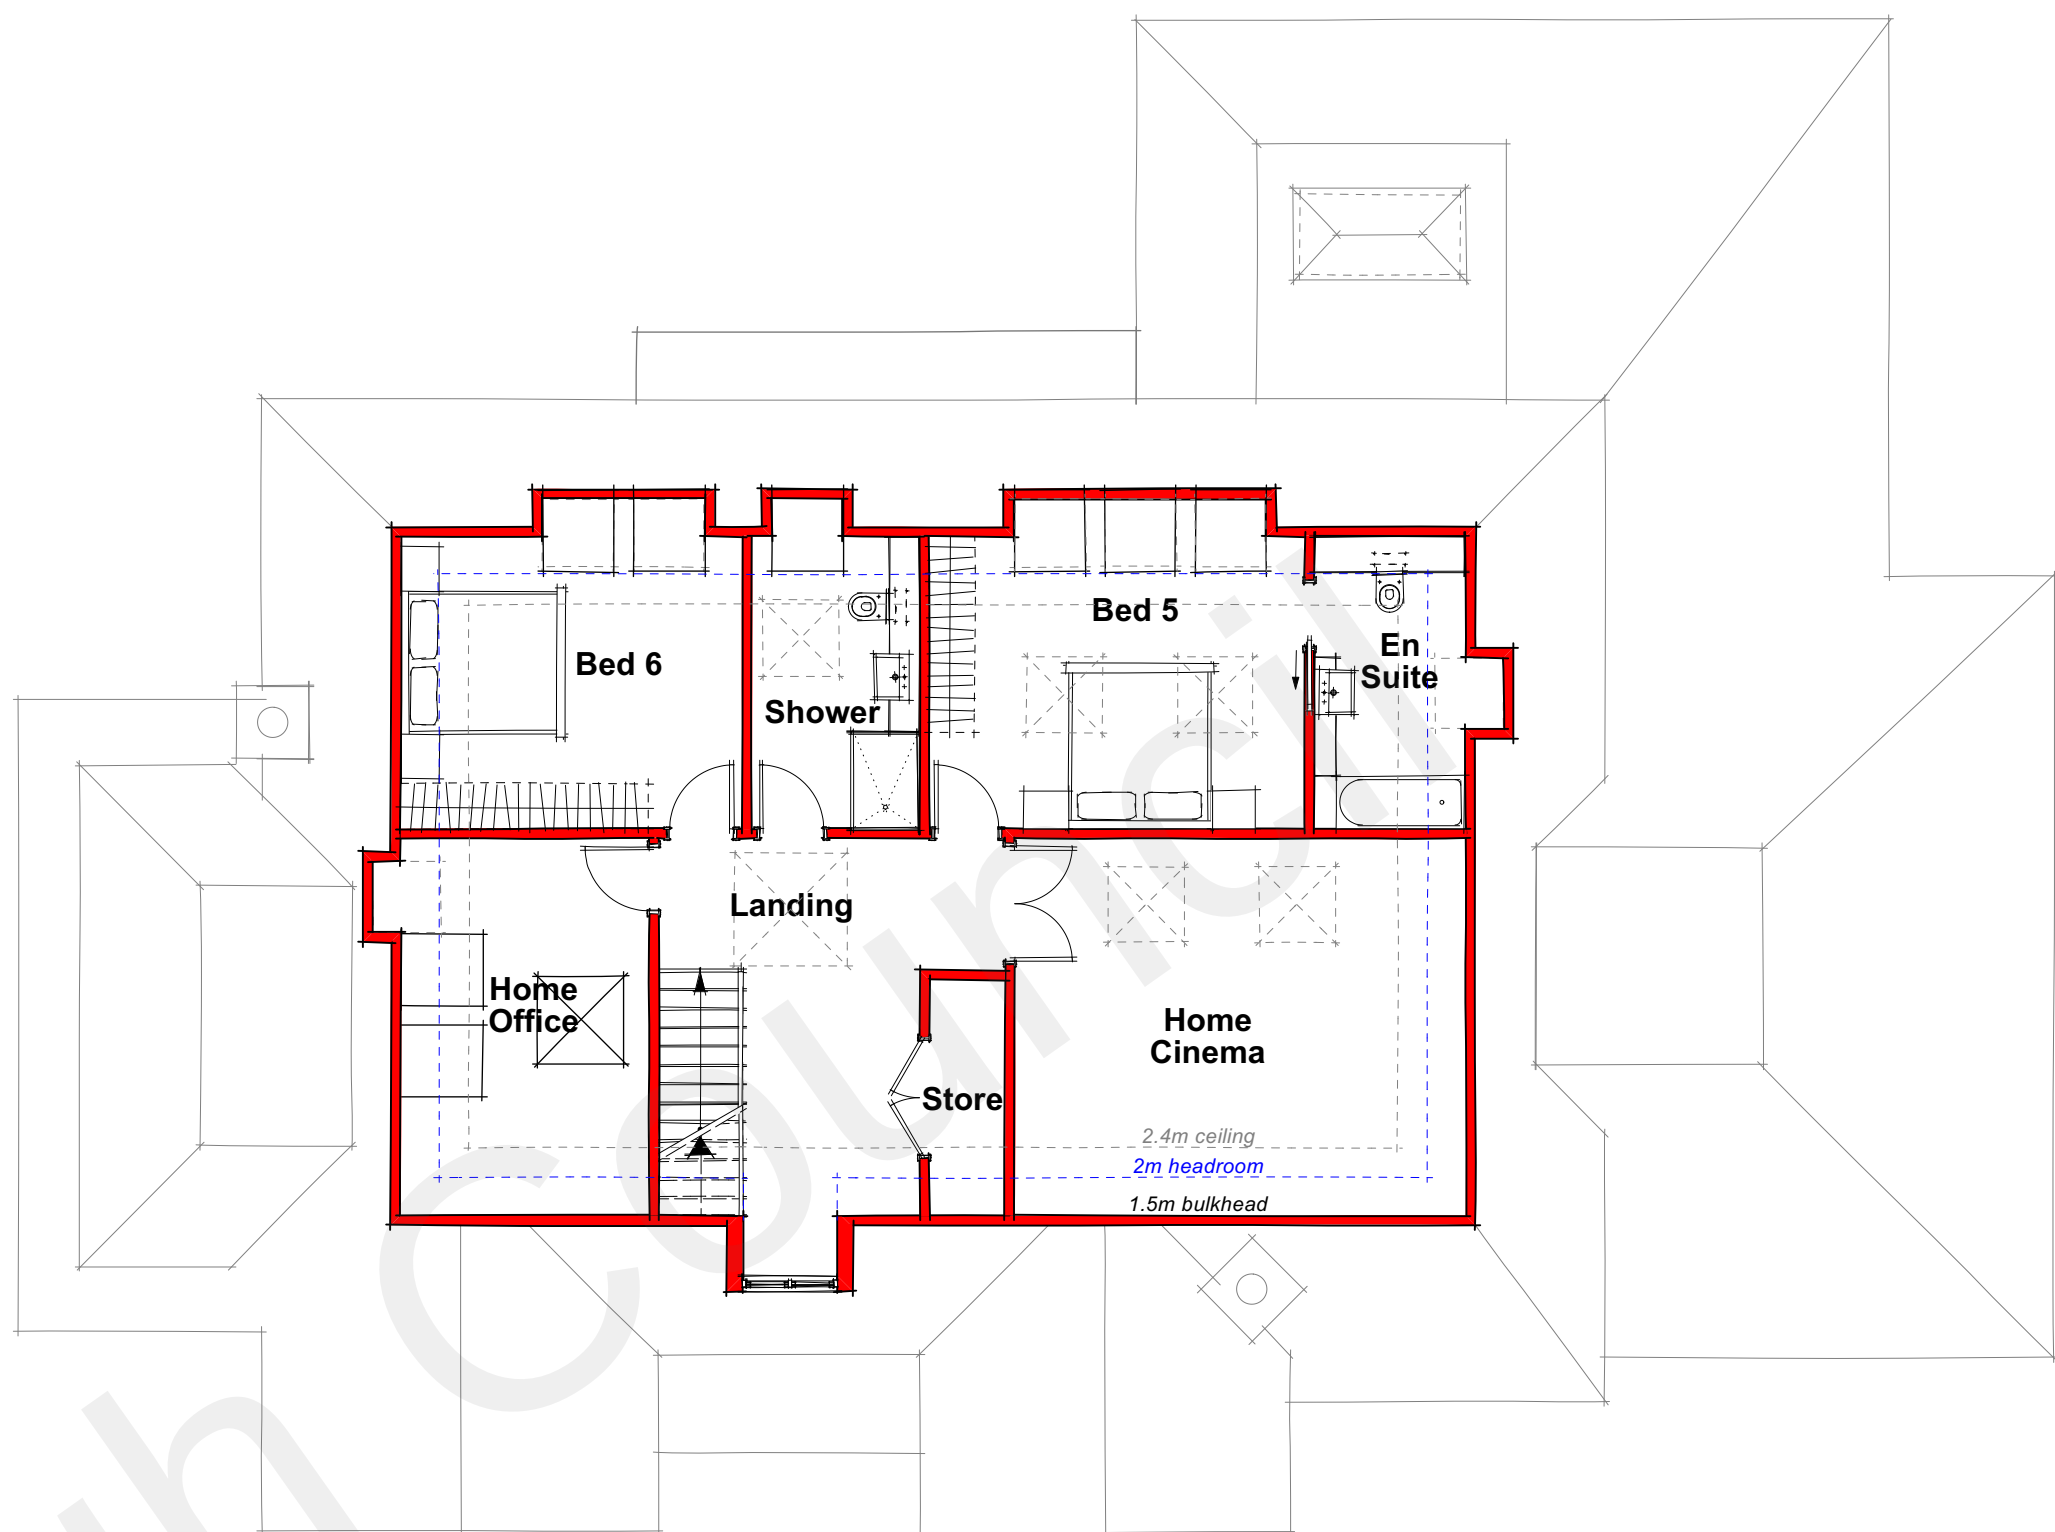

SECOND FLOOR PLAN
Scale: 1:100

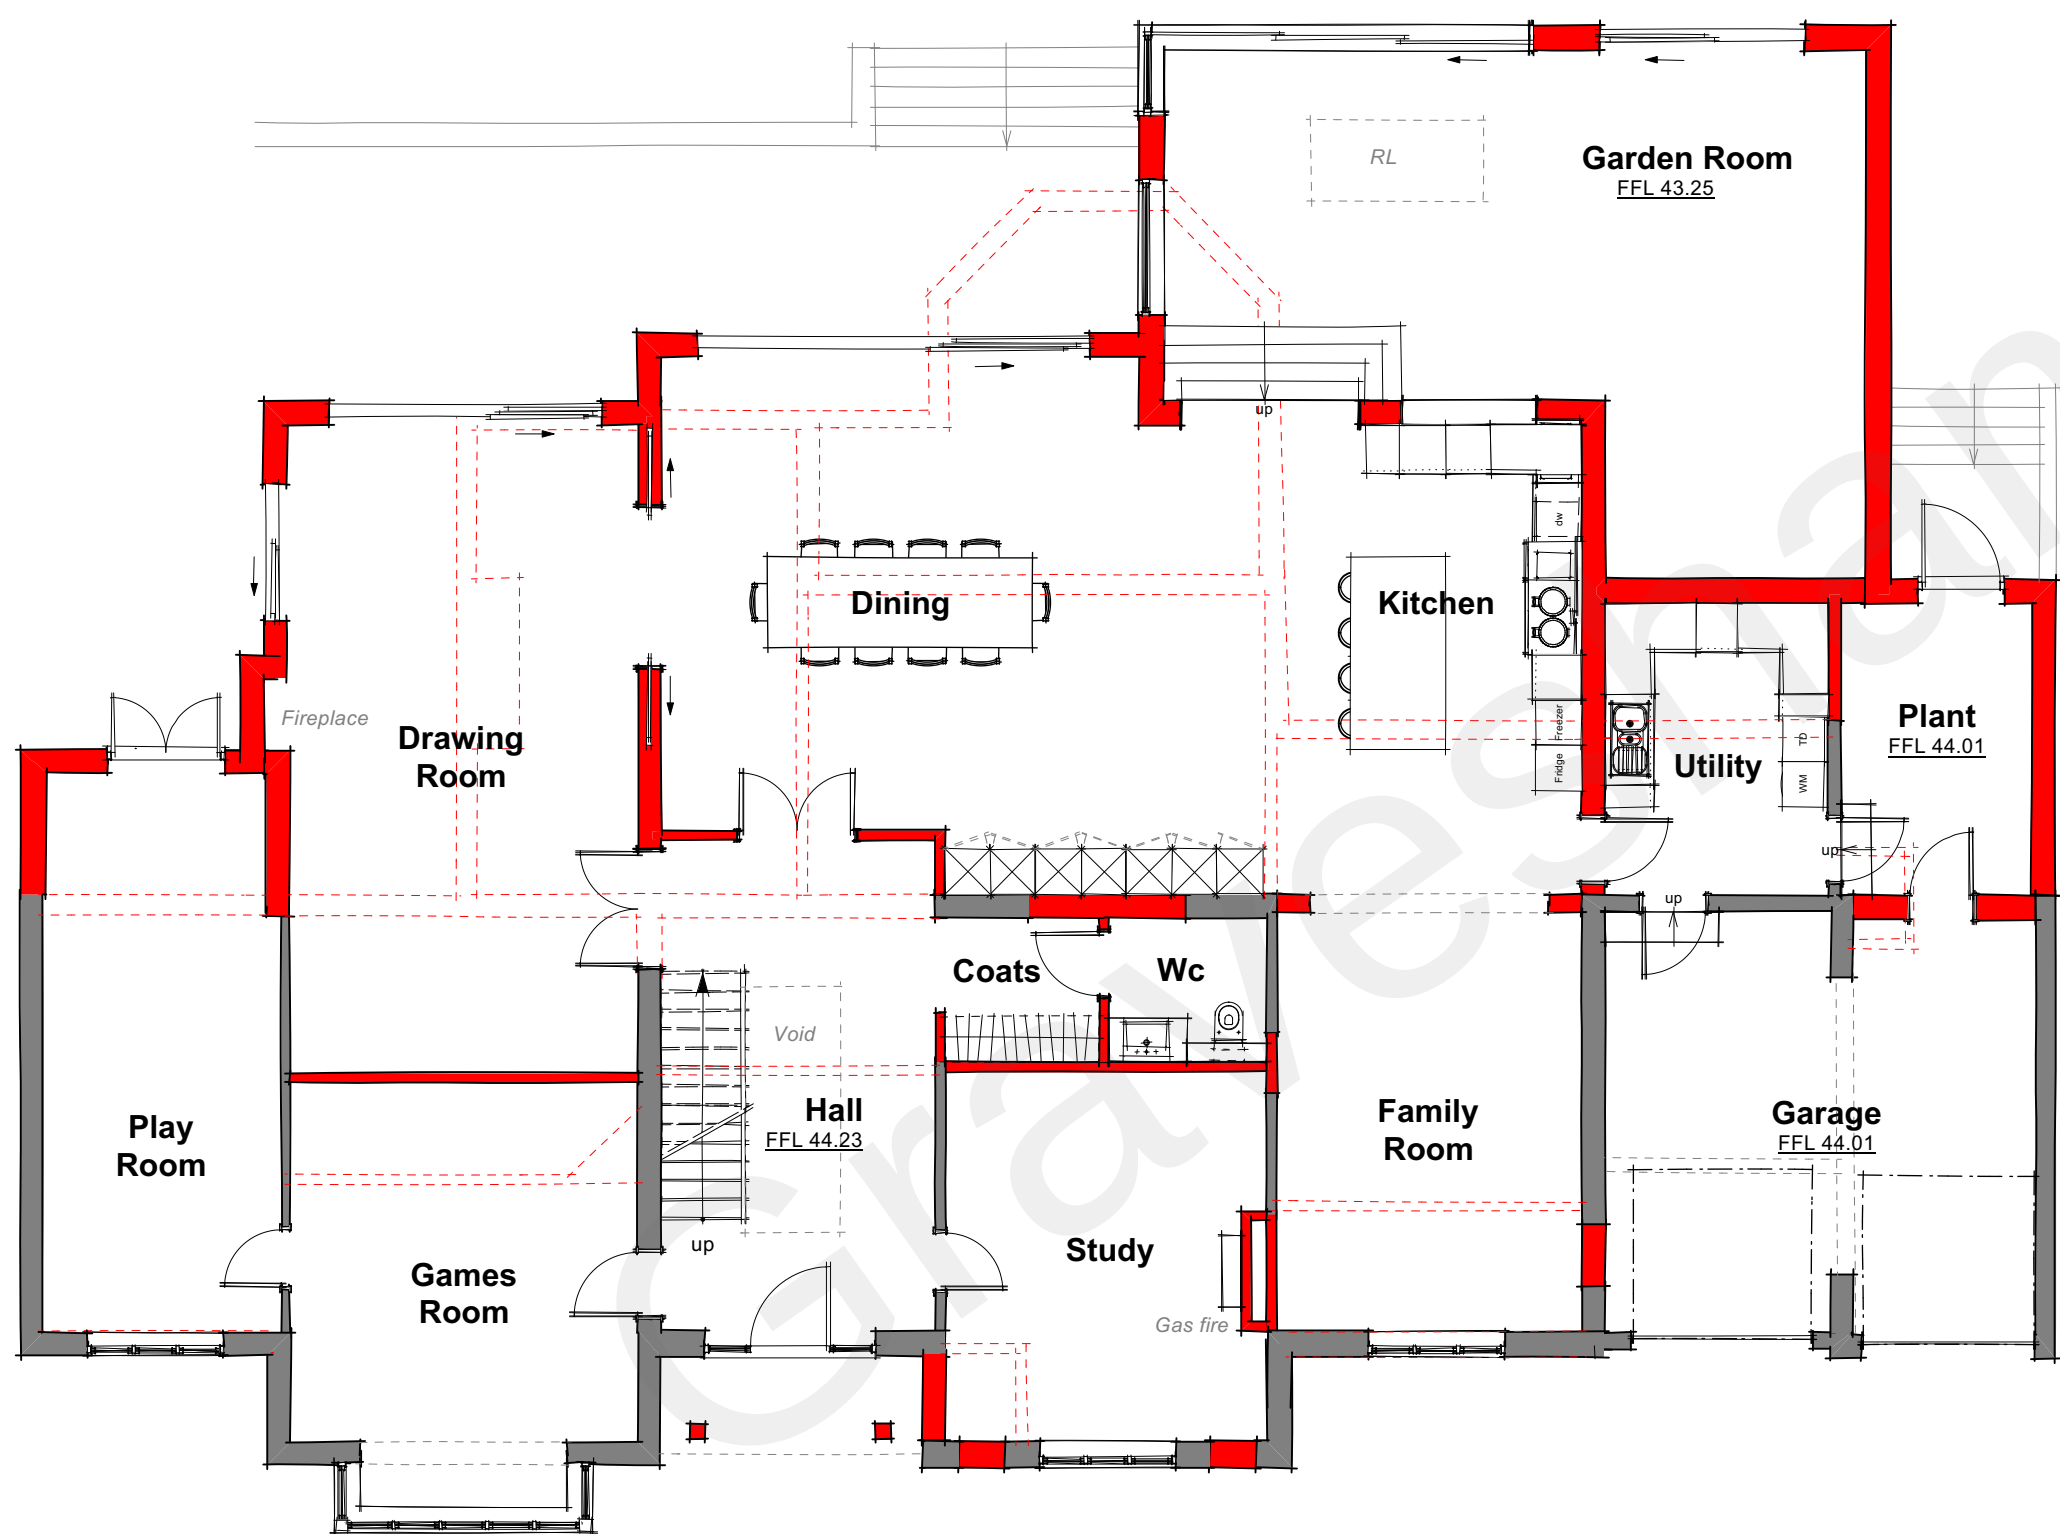

GROUND FLOOR PLAN
Scale: 1:100

Key:

- Existing
- Proposed
- Demolished



No.	Date:	Revision Notes:	Initials:	Notes:	dparchitects design planning architecture RIBA CIAT DP Architects The Old Brewery Tap, 3 Shroton Street, Worthington, Oxfordshire, OX9 5BU Tel: 01491 613 988 Email: mail@dparchitects.co.uk	Client	MR DAVID BRADDON			Drawing	PROPOSED PLANS				
A	03/09/2021	Dimensions added.	CB			Project	RESIDENTIAL DEVELOPMENT				Scale	1:100 @A1	Dwg No.	21 DBSR PE01	Revision
B	15/09/2021	Plans revised.	EG			245 SINGLEWELL ROAD GRAVESEND KENT DA11 7RN		Drawn	EG	Date	11/08/21	Status	PLANNING		
C	15/02/2022	Amended to PA.	EG												
D	11/04/2022	Amended to most recent comments.	EG												