

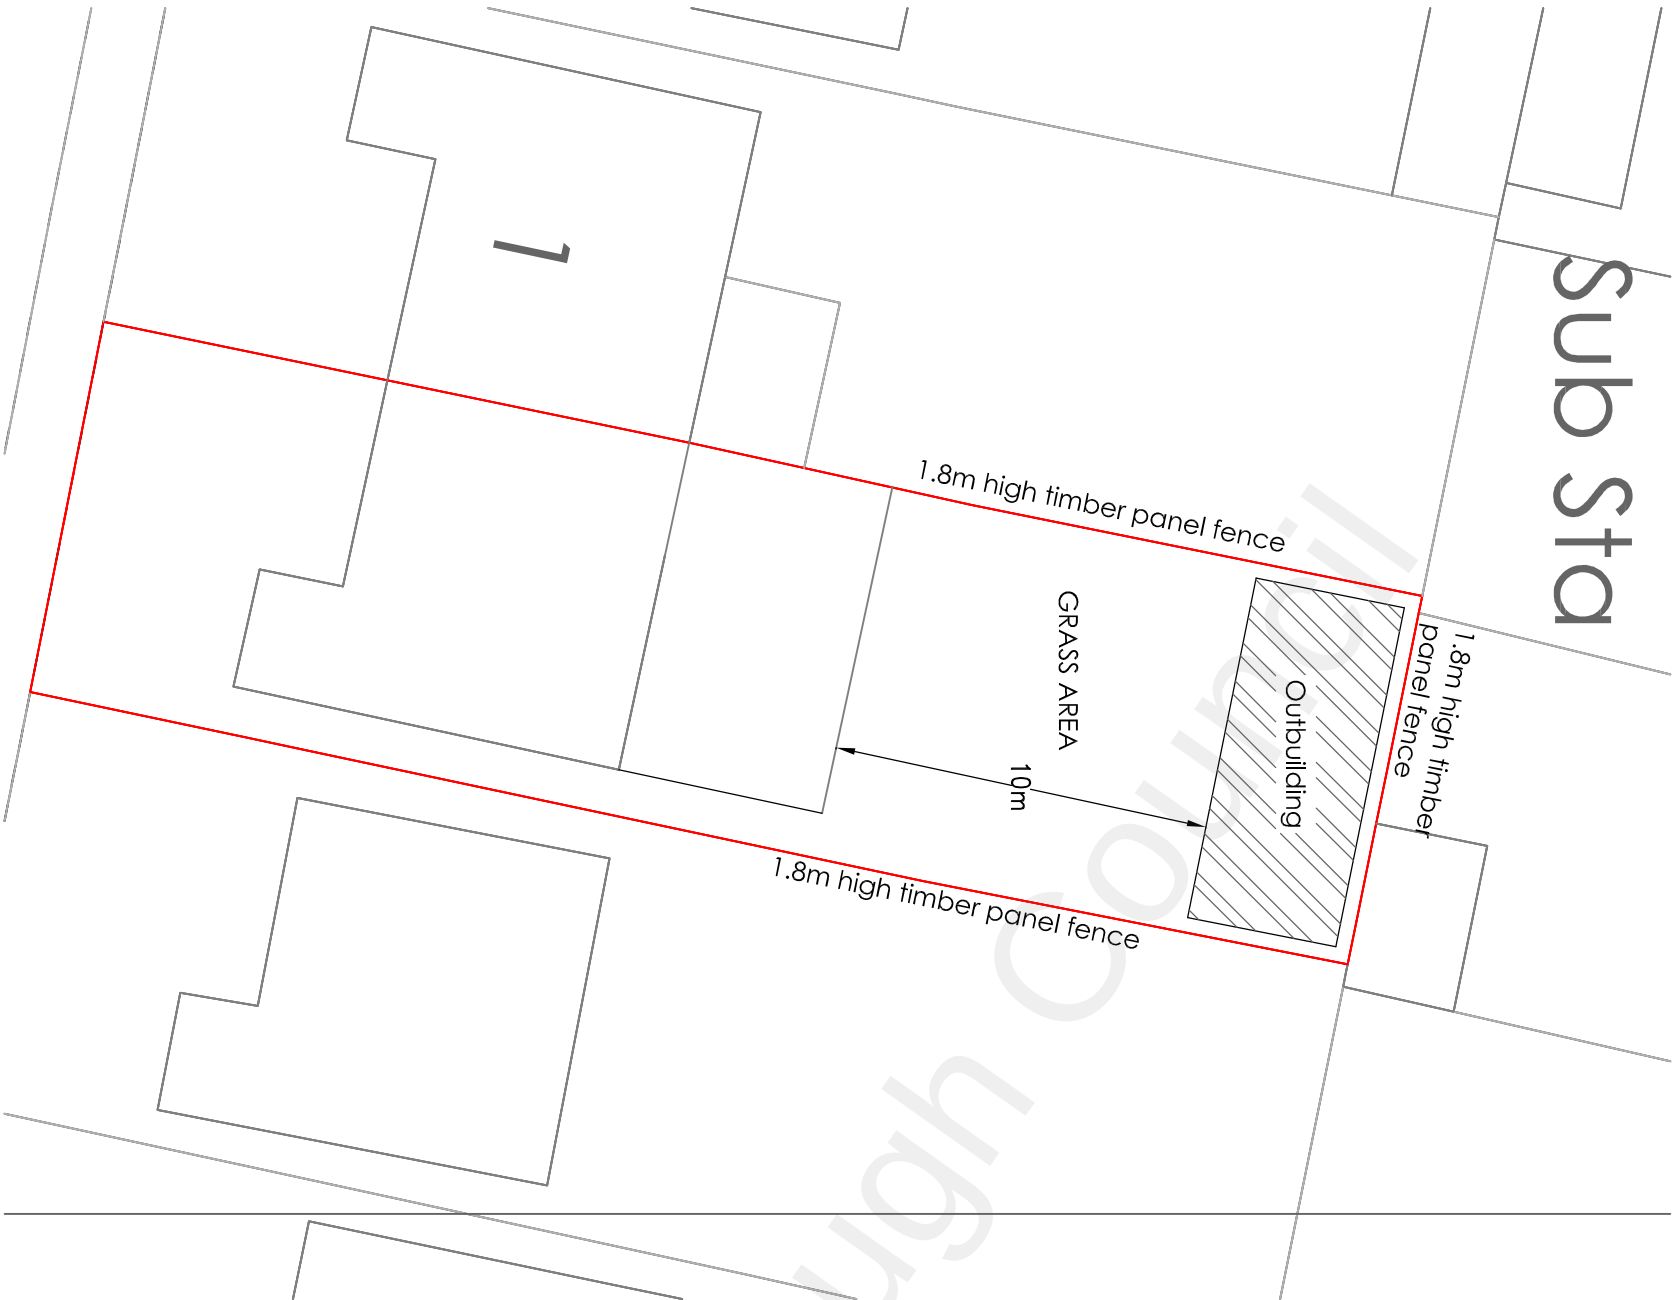



Sub Sta

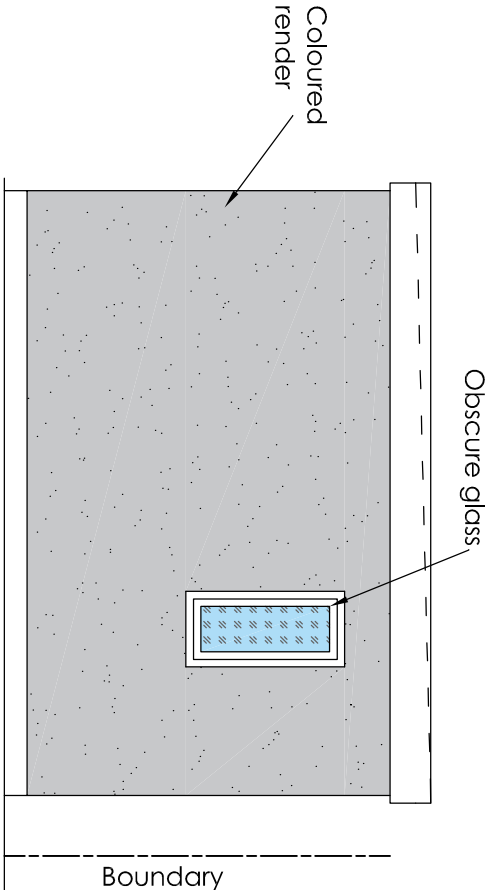

PROPOSED BLOCK PLAN Scale 1:200

 

PROPOSED SIDE ELEVATION Scale 1:50

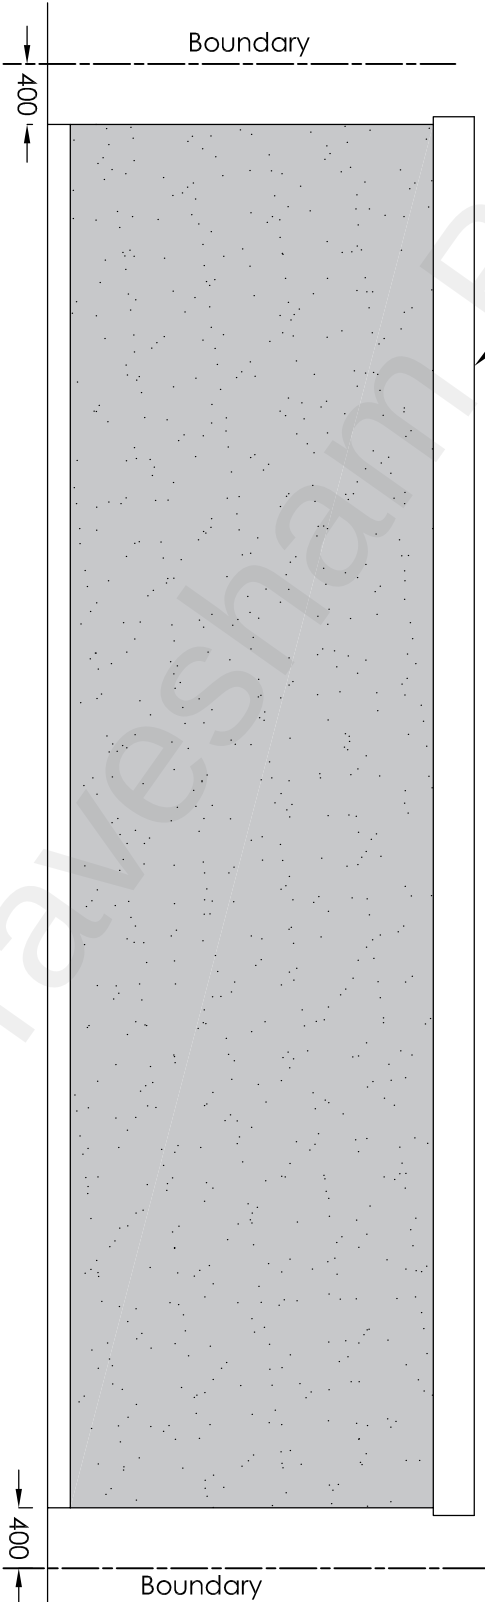

PROPOSED REAR ELEVATION Scale 1:50

Project		Mr Mohammed Hasan Malik 3 Via Romana Chalk Kent DA1 2 4UL		Drawing No.	
Drawing Title		Proposed Side Elevations and Block Plan		3VR/A3/02	
Rev		Description		Date	
HC		Apr 1 22		1:50 1:200	
H Channa		Picaroons Maidstone Road Platt Kent TN15 8LB		Scale	
Tel: 07828277909 E-mail: hbechanna@tiscali.co.uk		Date		Drawing No.	
HC		Apr 1 22		1:50 1:200	