


EXISTING BLOCK/SITE PLAN

AREA 90m x 90m

SCALE 1:500 on A4

CENTRE COORDINATES: 564315, 167087

46 THE RUSSETS, MEOPHAM, DA13 0HH

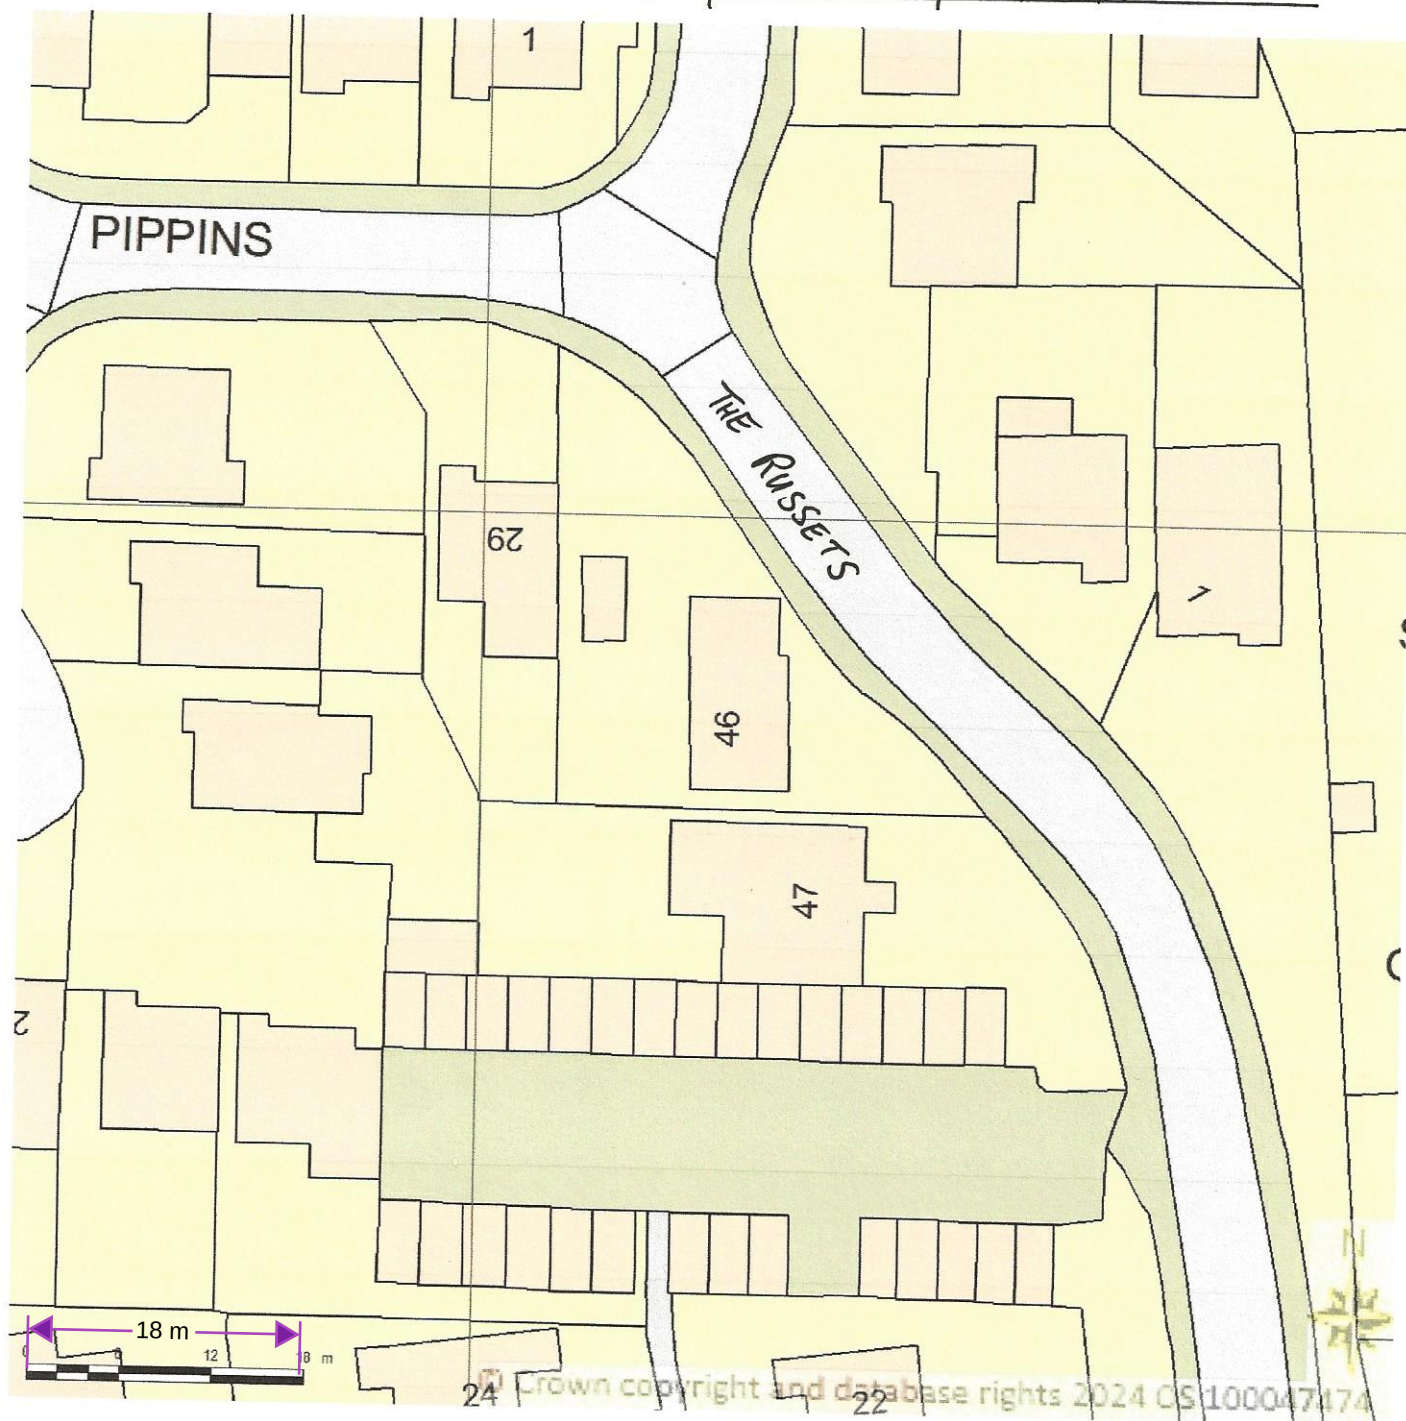

Supplied by Streetwise Maps Ltd

www.streetwise.net

Licence No: 100047474

14/08/2024 15:16:53