



Scale rule 1:100

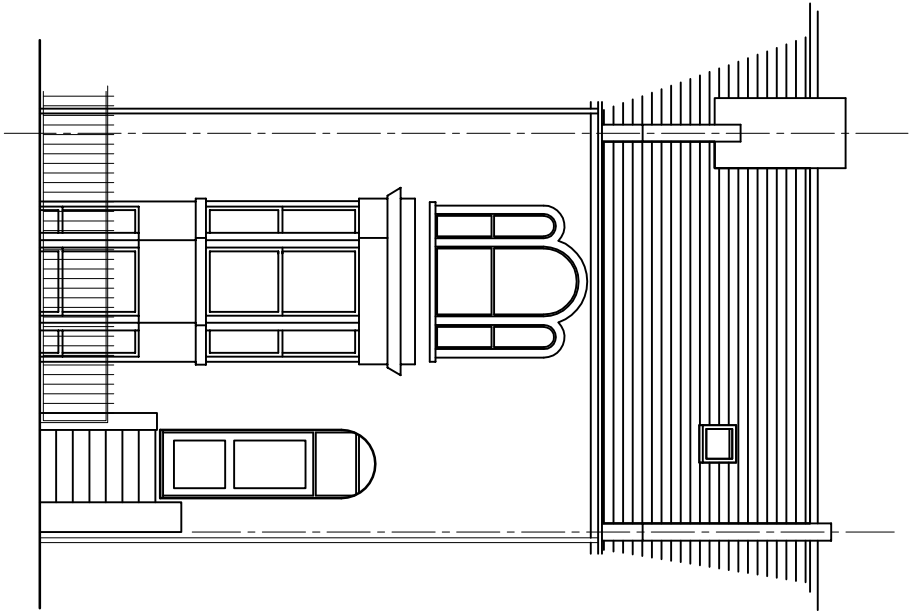

Existing Front Elevation

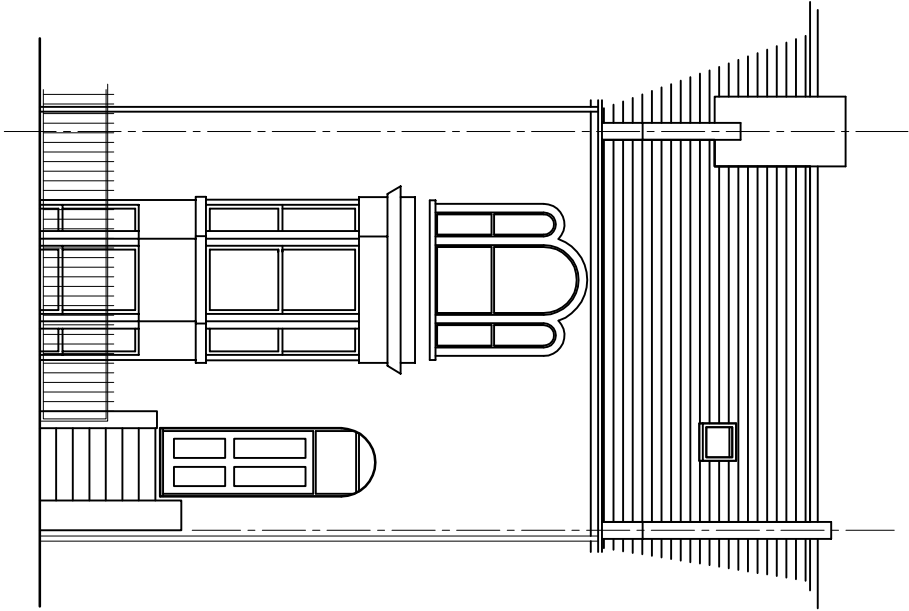

Proposed Front Elevation

Revisions

CRAYMANOR (T/as Lamorhey Limited) 1b Woodside Road Sidcup Kent DA15 7JF Tel. 020 387 4 8999 www.craymanor.co.uk	
Project Proposed new front door	
Drawing title Existing and Proposed elevations	
Client Ms Camann 10, Darnley Street, Gravesend, DA11 0PJ	
Scale 1:100 @ A3 Date August 2024	
Drawing No 24 - 006 sheet 11	