




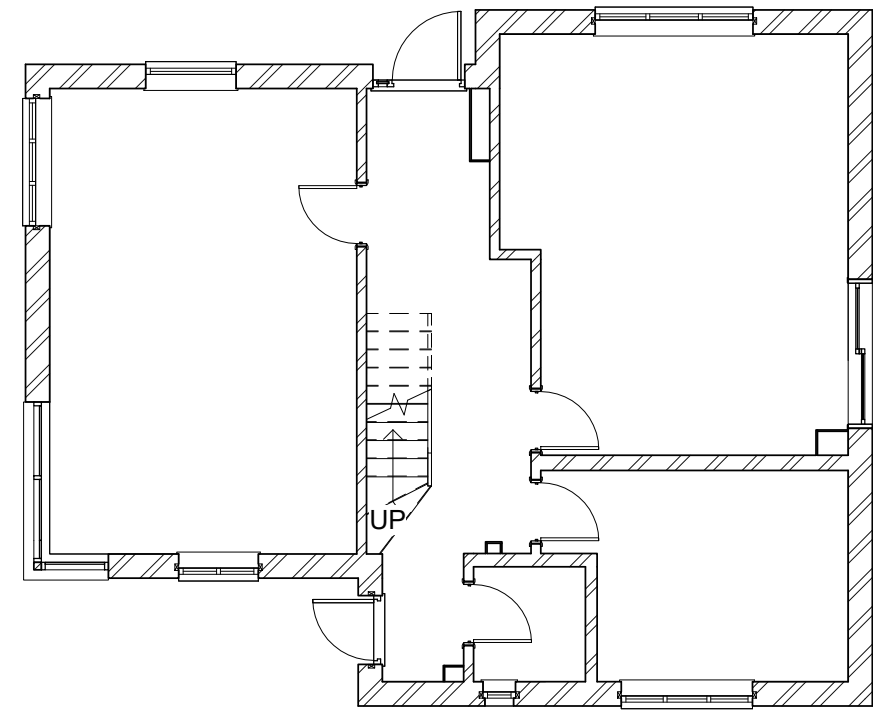


1 GROUND FLOOR
1 : 100

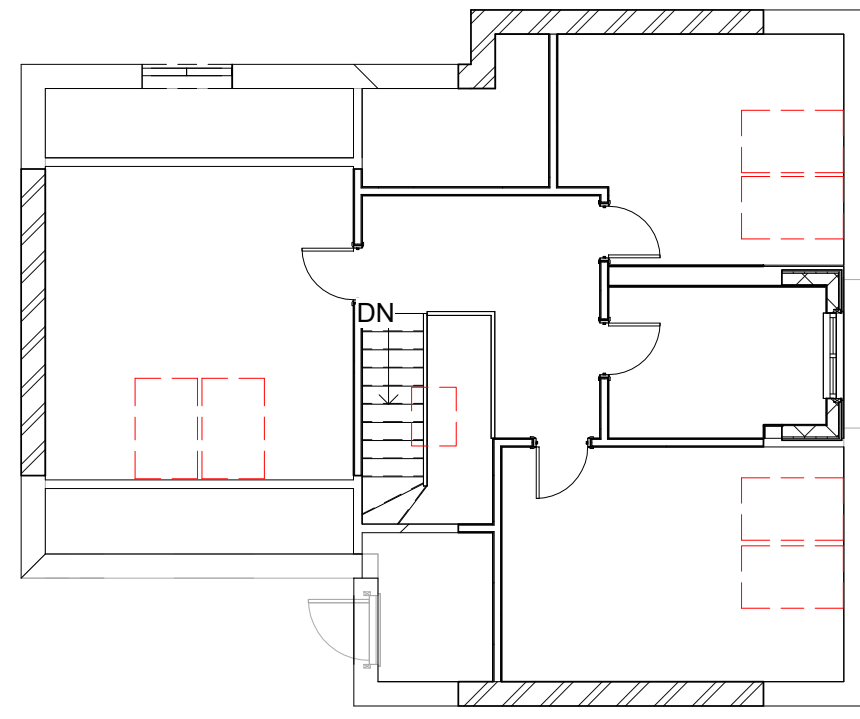


2 FIRST FLOOR
1 : 100

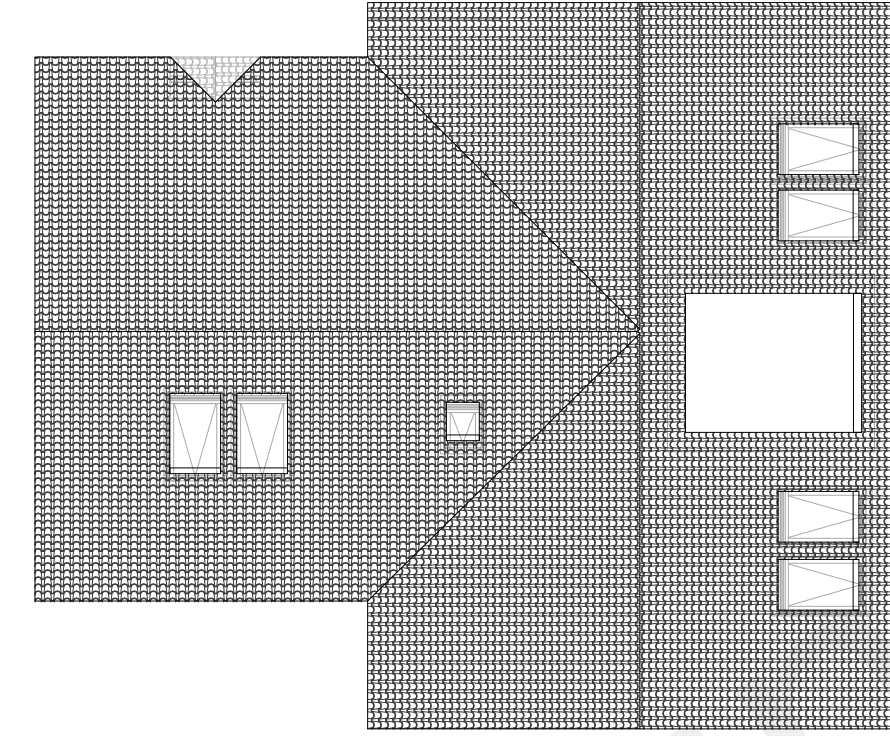

3 ROOF
1 : 100

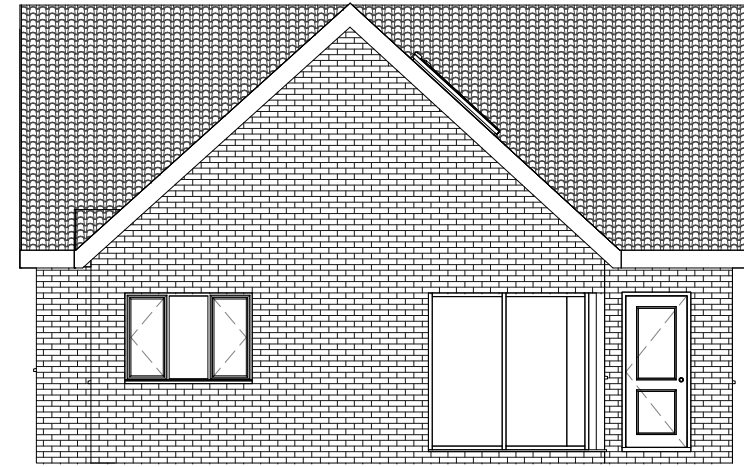


4 EASTSIDE ELEVATION
1 : 100

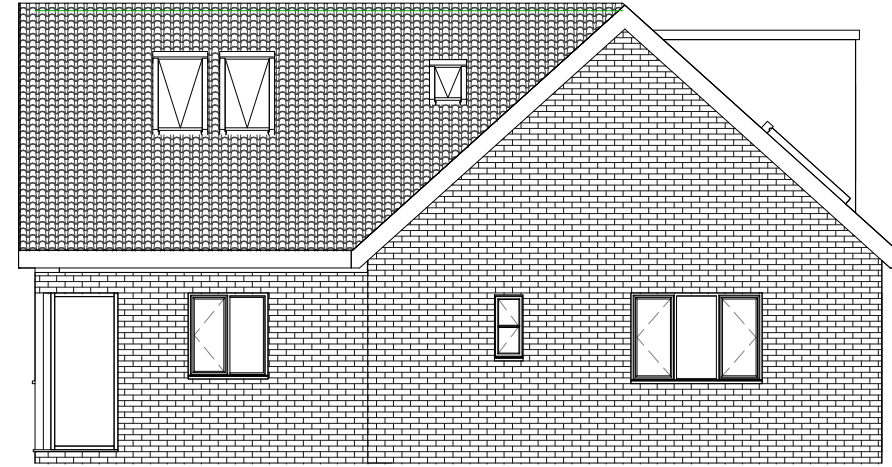


5 REAR ELEVATION
1 : 100



6 FRONT ELEVATION
1 : 100

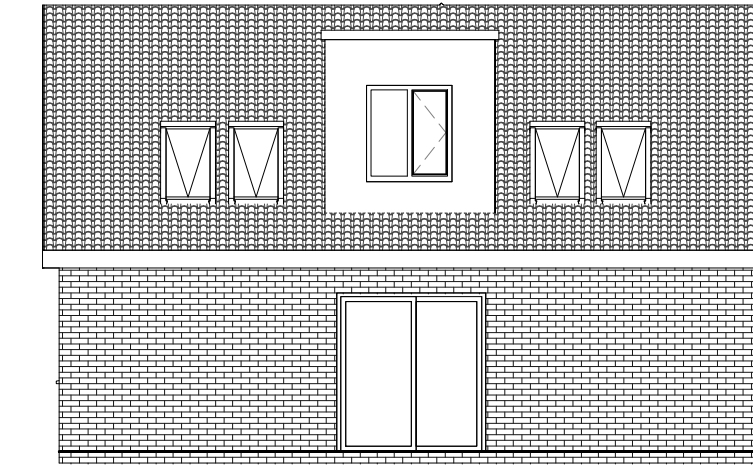


7 WEST SIDE ELEVATION
1 : 100

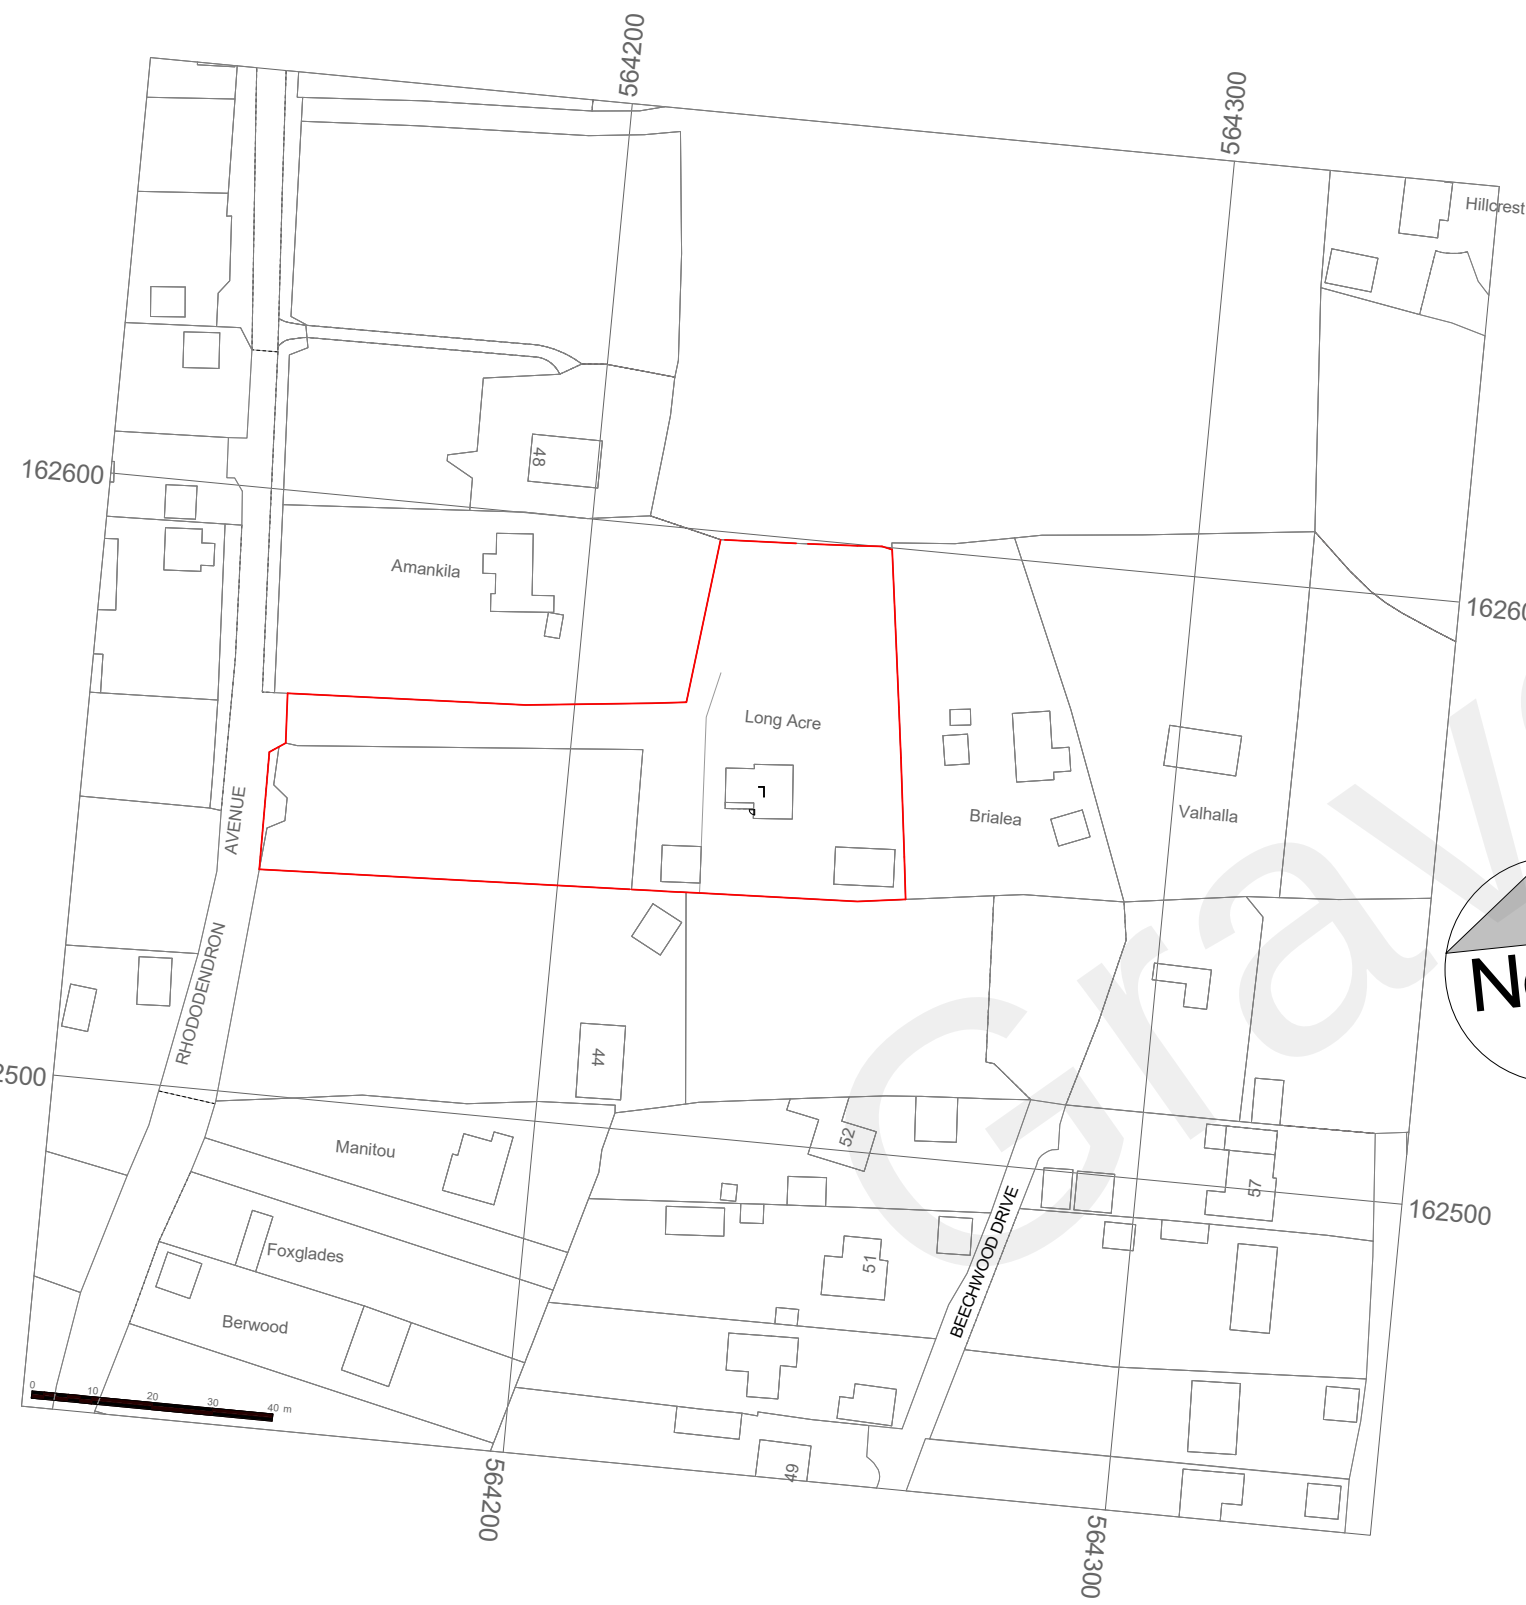


8 ORDNANCE SURVEY
1 : 1250




9 BLOCK PLAN
1 : 500

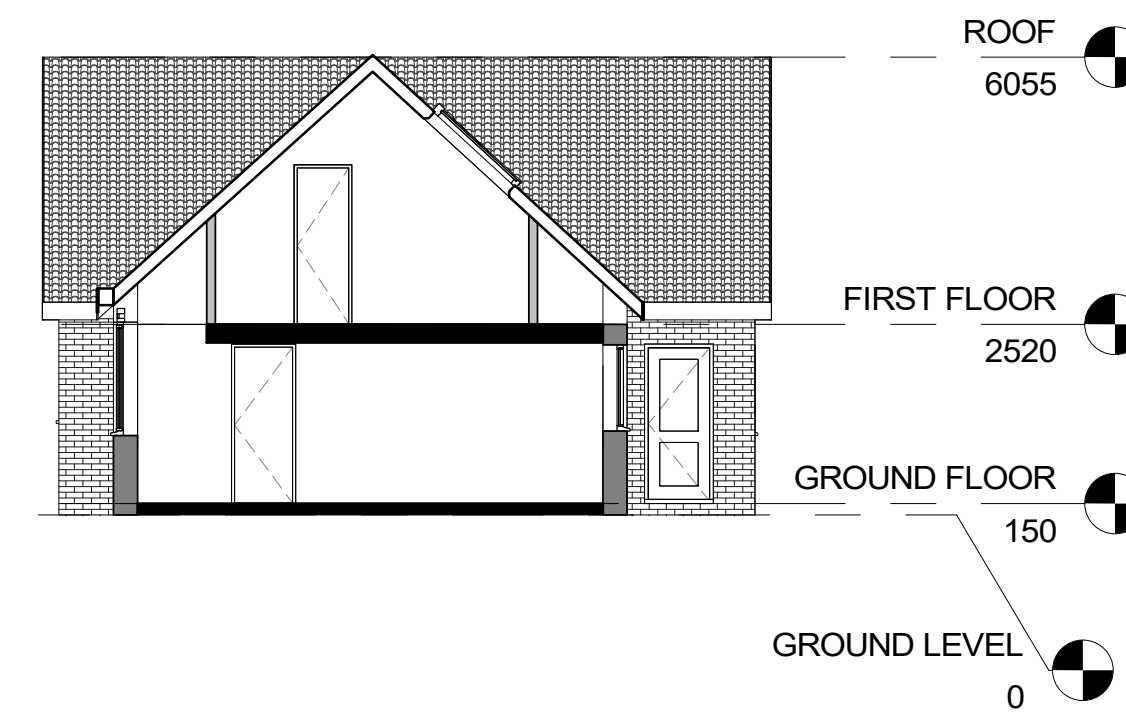

10 Section 1
1 : 100

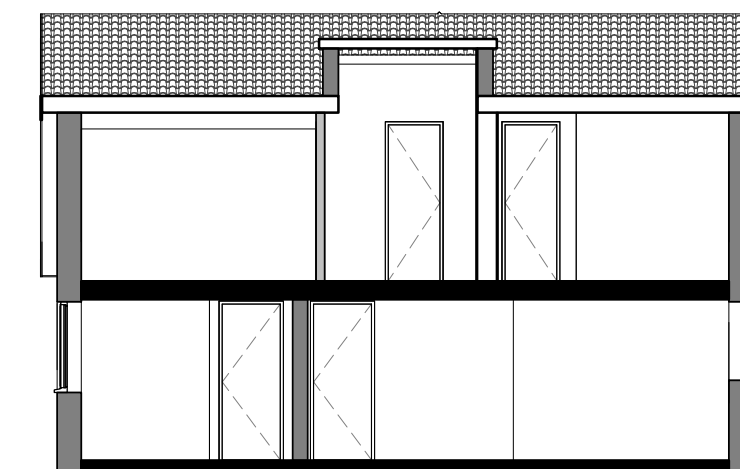

11 Section 2
1 : 100

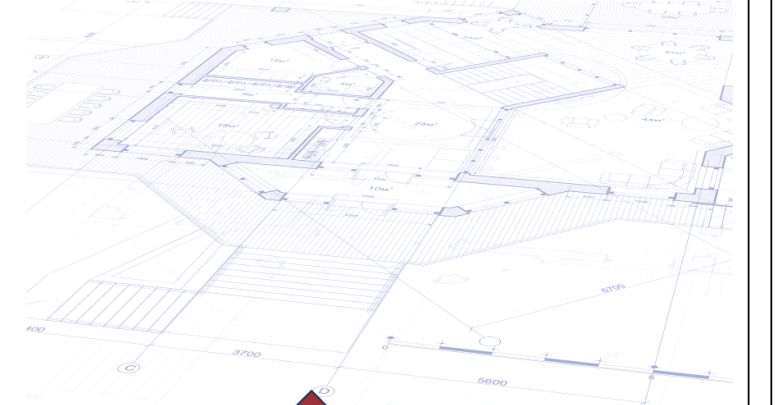

MACK
INTERIORS

OFFICE ADDRESS:
20 GLENMORE ROAD
WELLING
KENT
DA16 3BE

T. 020 8317 7309
M. 07891 769 789

E.mackinteriorslondon@gmail.com
W. g.page/Mack-Interiors

PROJECT

LONGACRE

TITLE

EXISTING PLANS
ELEVATIONS

CLIENT

MR & MRS CLEGG

DRAWN BY

SM

CHECKED BY

SM

DATE

08/03/2022

SCALE (@ A1)

As indicated

PROJECT NUMBER

0231

DRAWING NUMBER

2022-01-07-001

REV

A