




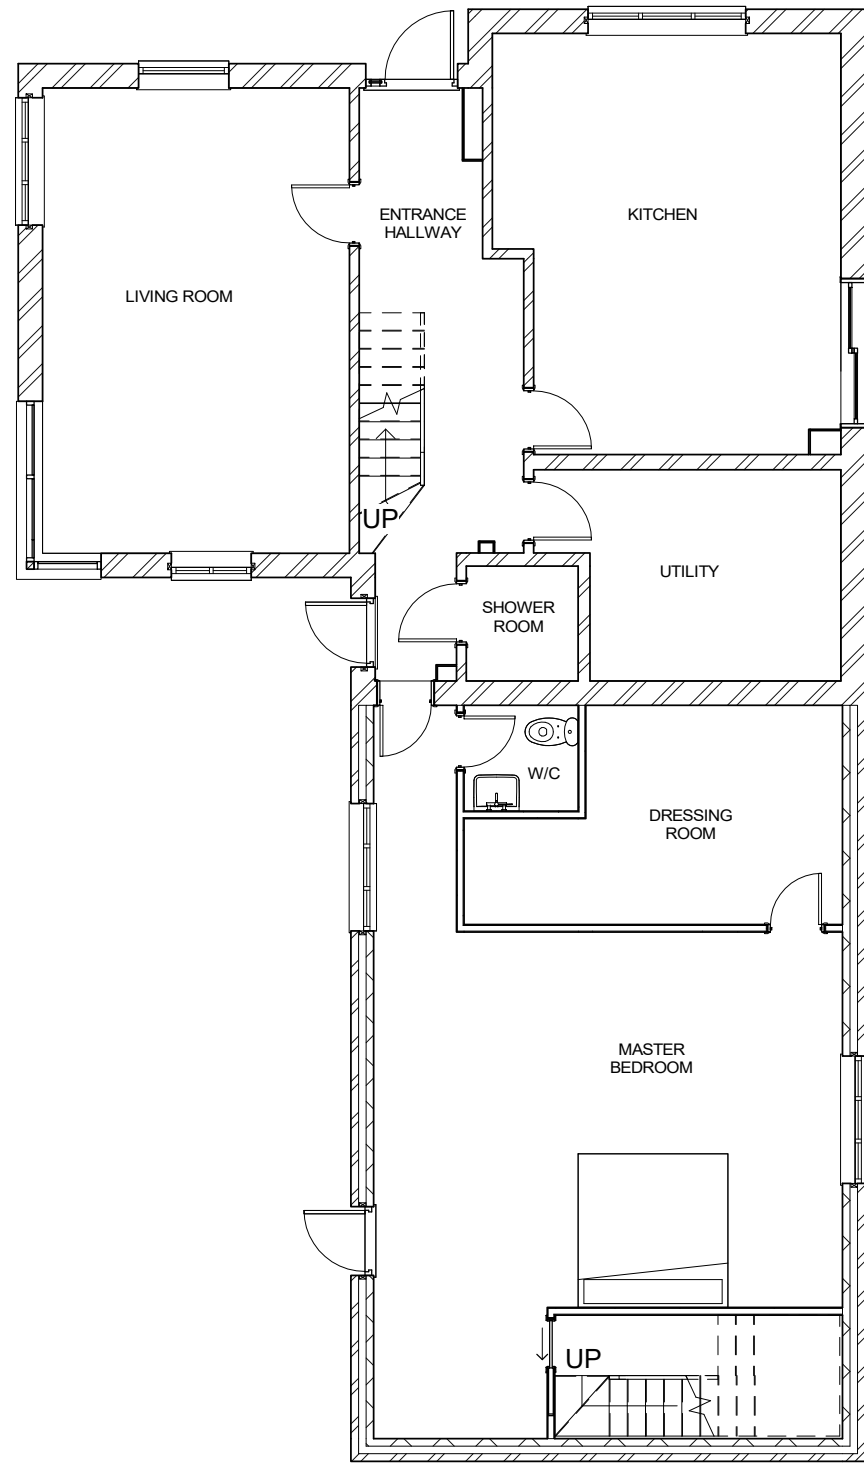

1 GROUND FLOOR
1 : 100

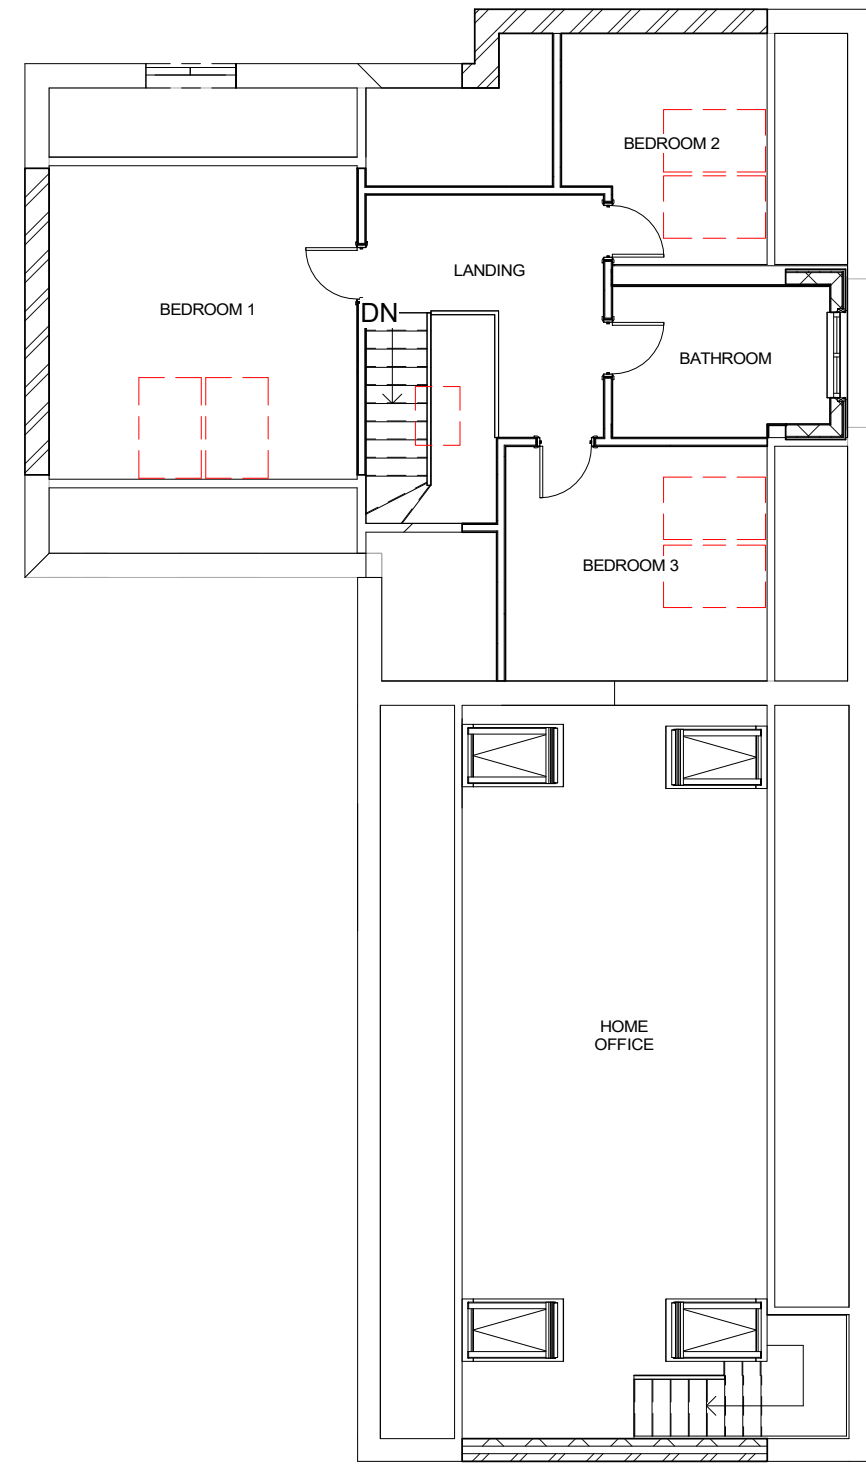

2 FIRST FLOOR
1 : 100

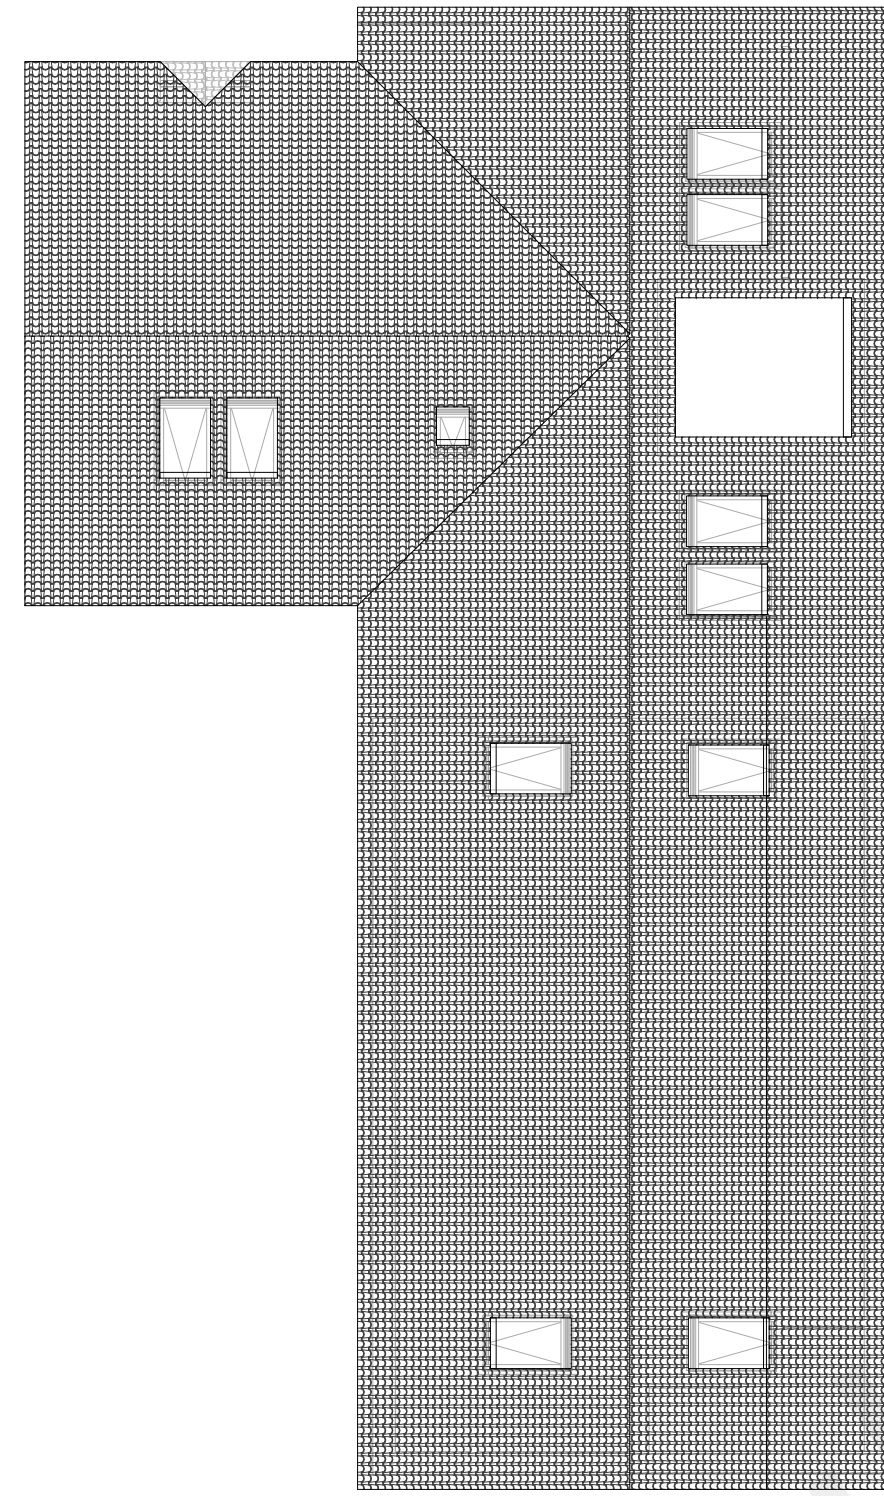


3 ROOF
1 : 100




6 FRONT ELEVATION
1 : 100




5 REAR ELEVATION
1 : 100

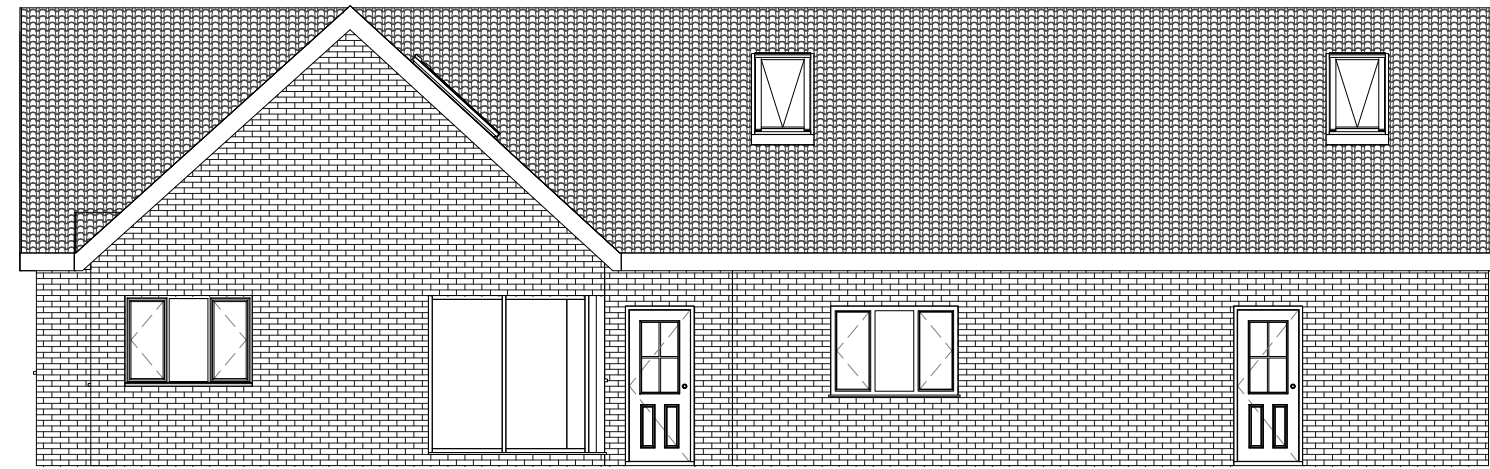


4 EASTSIDE ELEVATION
1 : 100

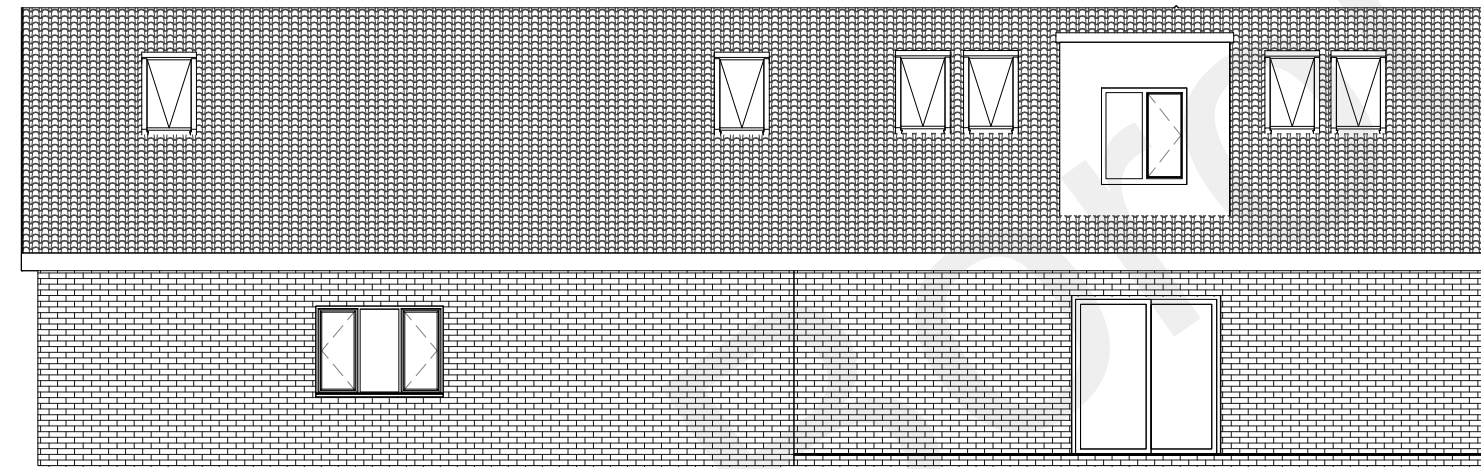


7 WEST SIDE ELEVATION
1 : 100

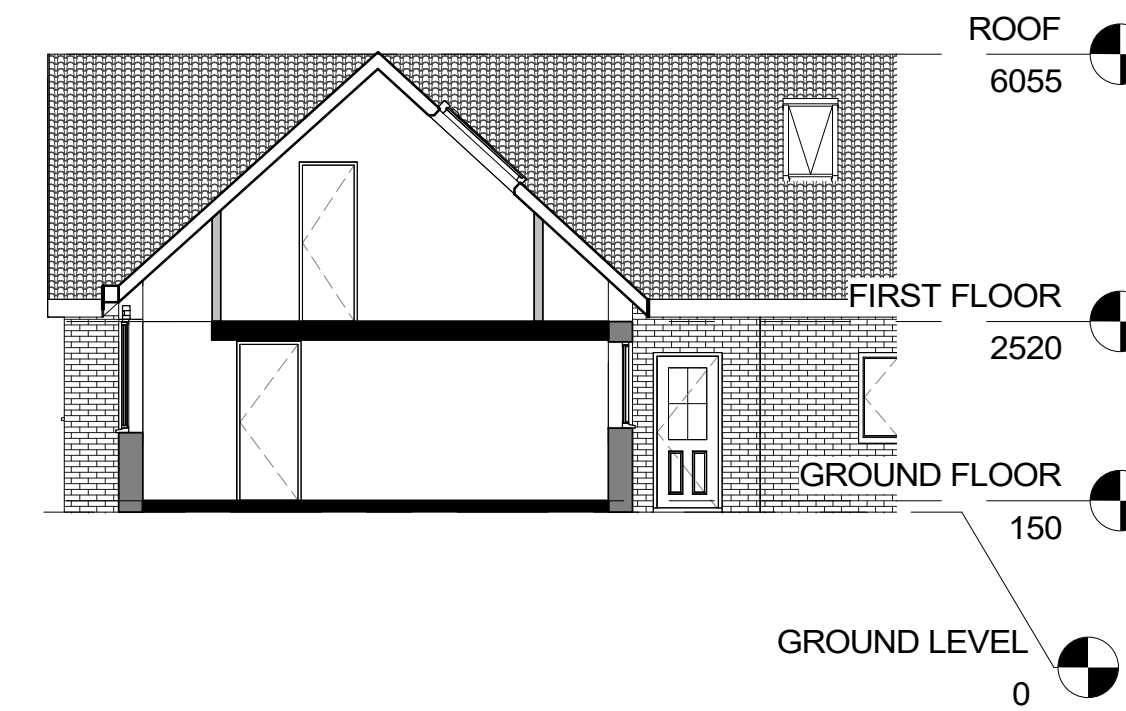

10 Section 1
1 : 100

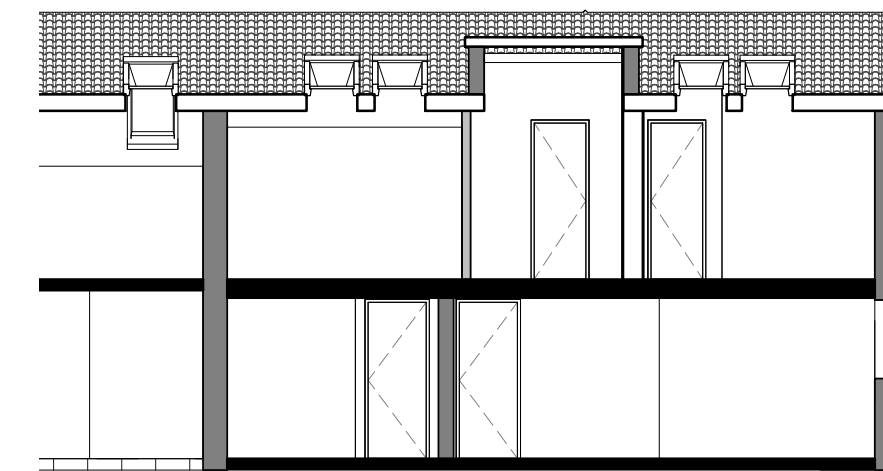



11 Section 2
1 : 100

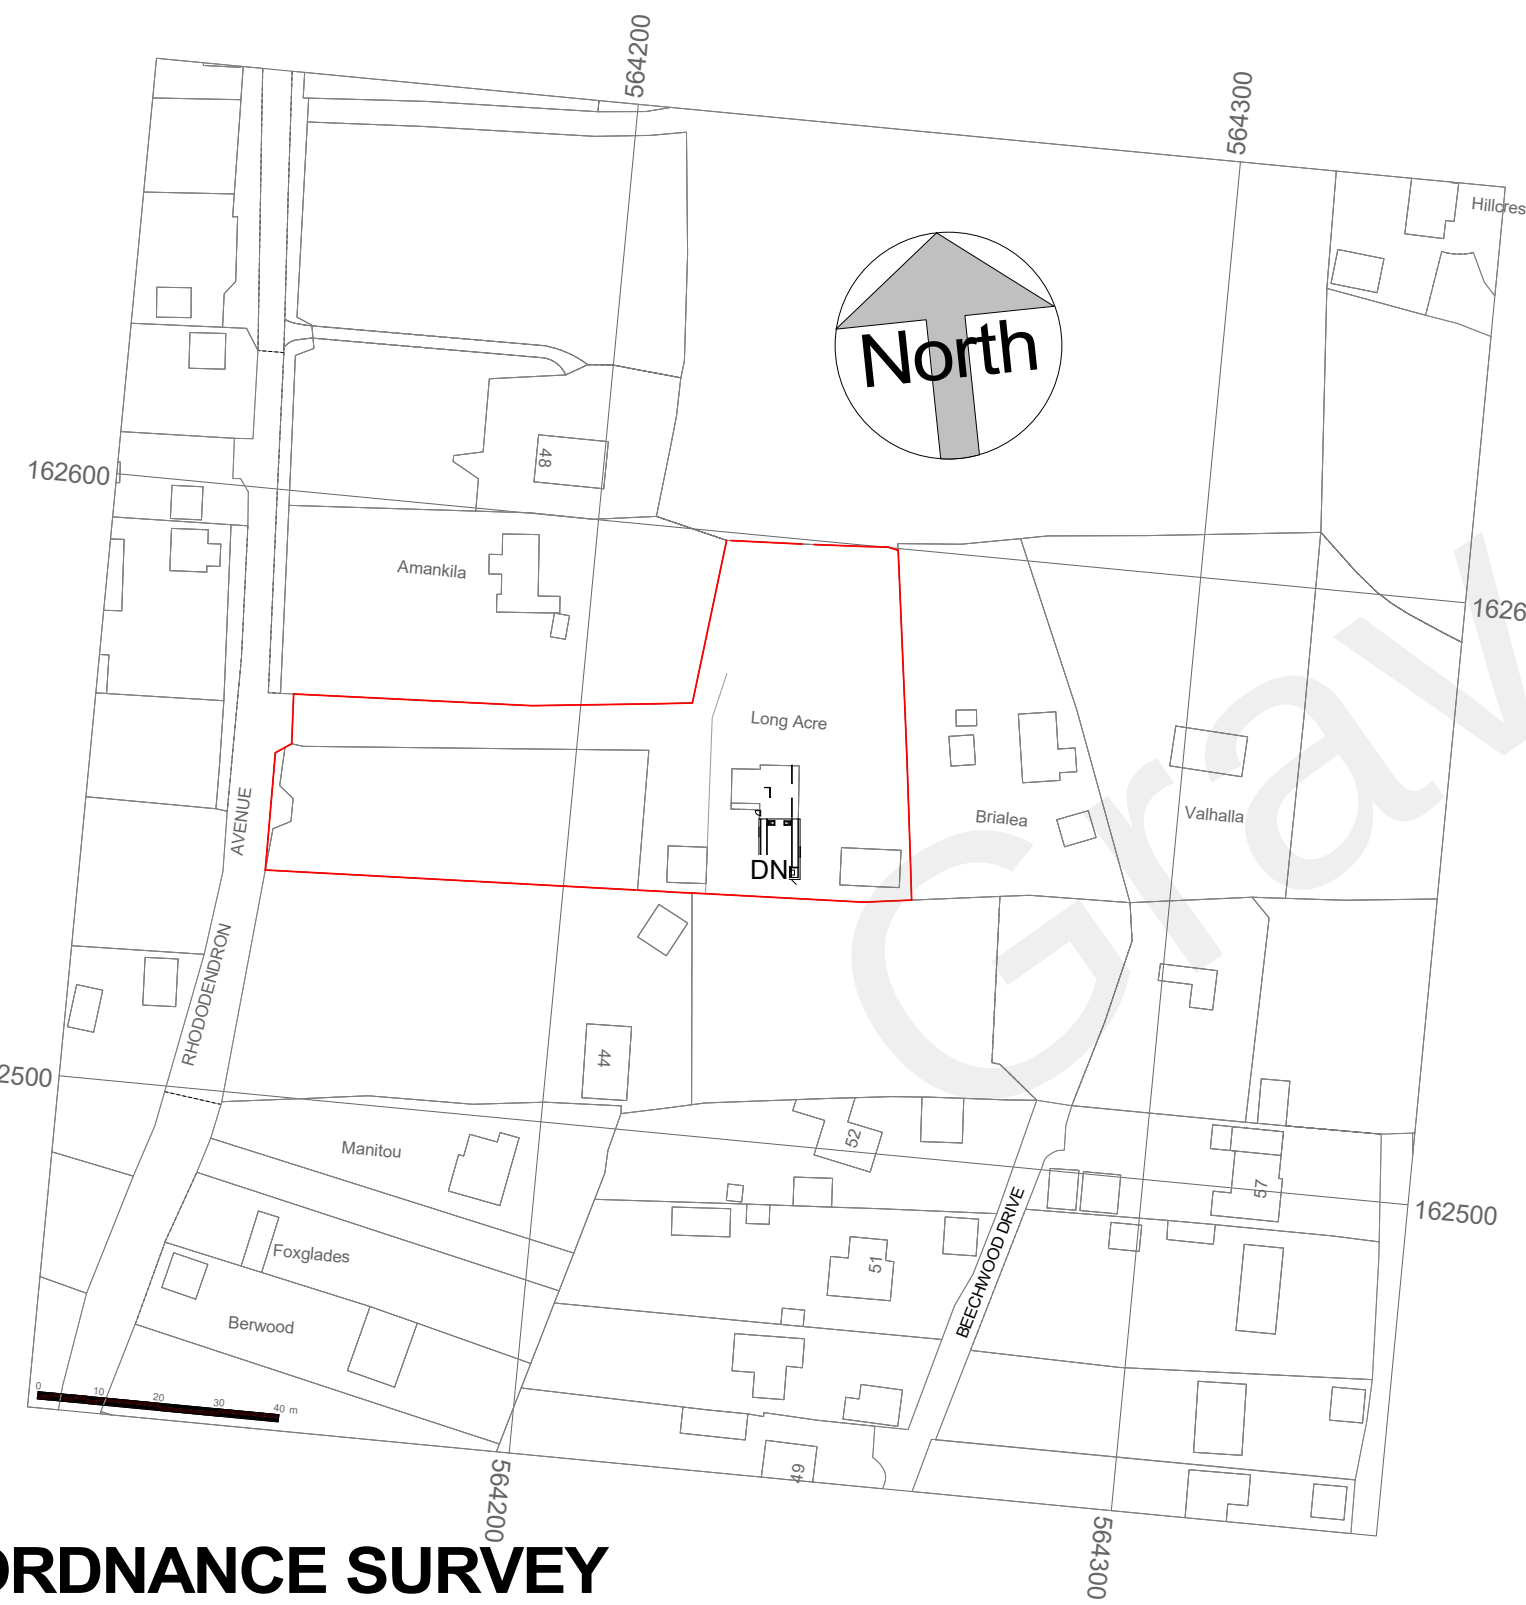

8 ORDNANCE SURVEY
1 : 1250



9 BLOCK PLAN
1 : 500

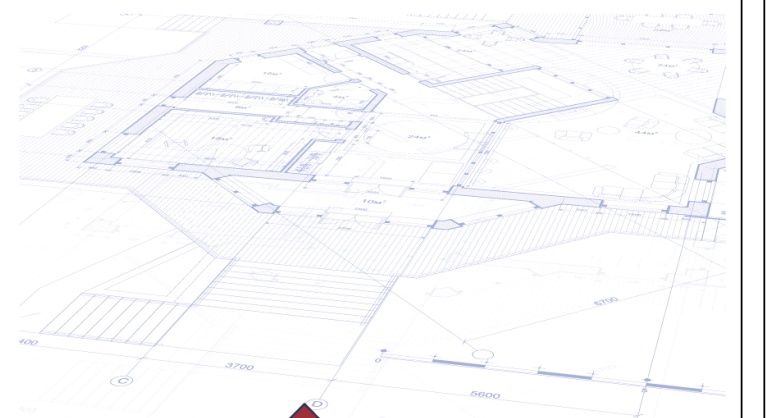 

MACK
INTERIORS

OFFICE ADDRESS:
20 GLENMORE ROAD
WELLING
KENT
DA16 3BE

T. 020 8317 7309
M. 07891 769 789

E. mackinteriorslondon@gmail.com
W. g.page/Mack-Interiors

PROJECT		
LONG ACRE		
TITLE		
PROPOSED PLANS ELEVATIONS		
CLIENT		
MR & MRS CLEGG		
DRAWN BY SM	CHECKED BY SM	DATE 08/03/2022
SCALE (@ A1) As indicated		PROJECT NUMBER 0231
DRAWING NUMBER 2022-01-07-002		REV A