

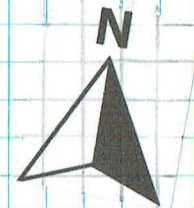


PROPOSED REAR SINGLE EXT.
FRONT PORCH, & DOUBLE
SIDE EXTENSION @ 7
DENESWAY, MEOPHAM,
GRAVESEND, KENT, DA130EA
FRONT ELEVATIONS
DRAWN BY: MARK BELHAM
REVISION: 01
SCALE: 1:100 @ A3
DATE: 12/12/23



EXISTING FRONT
ELEVATION

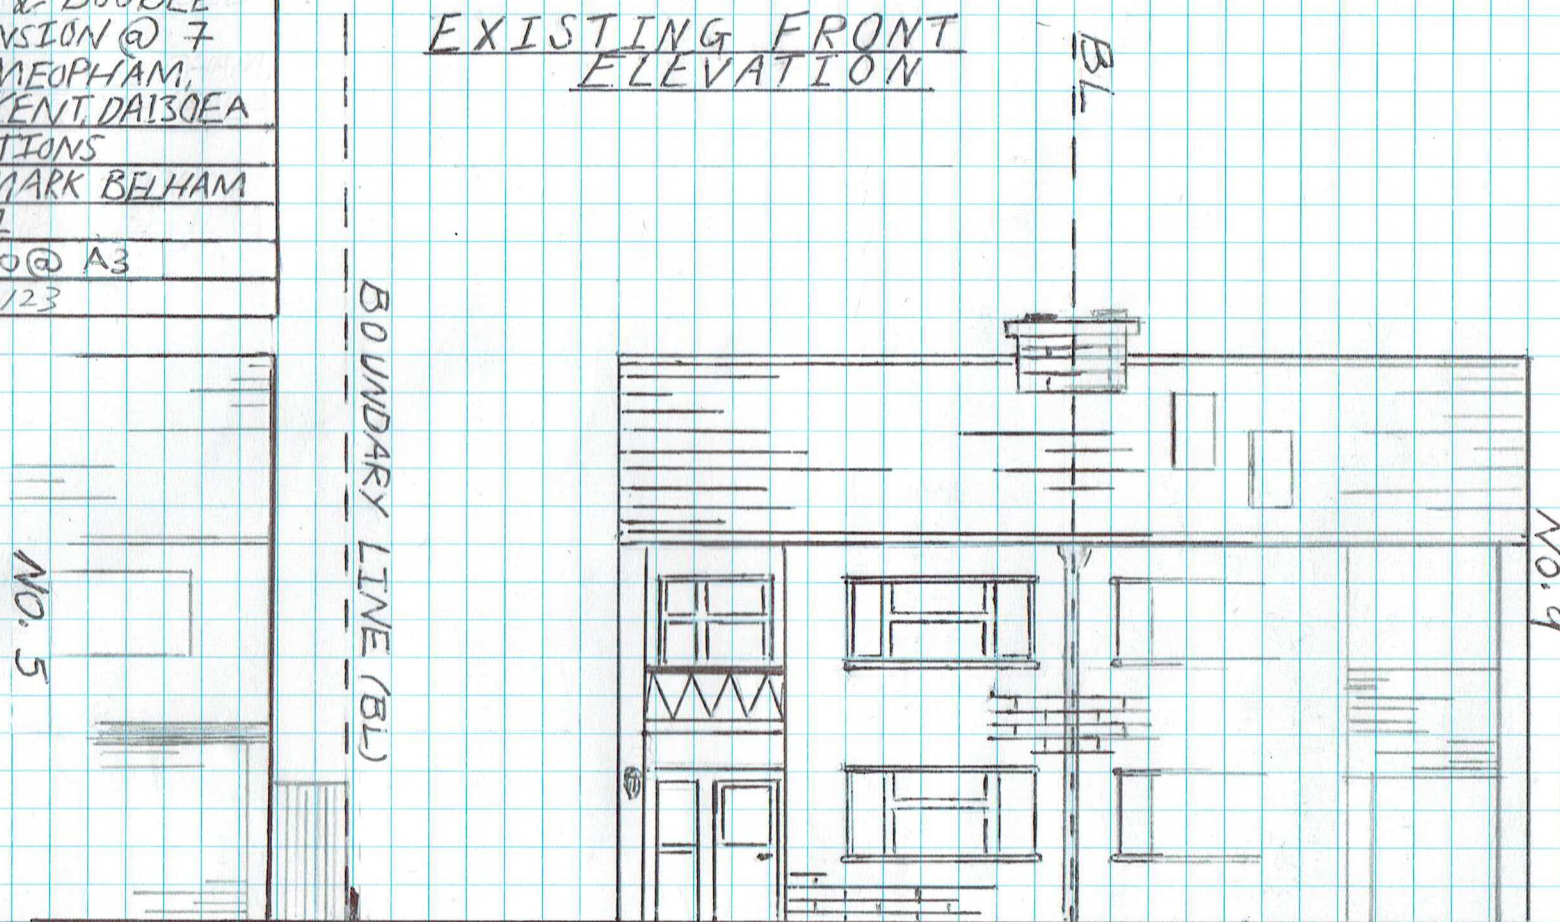

LOCATION MAP

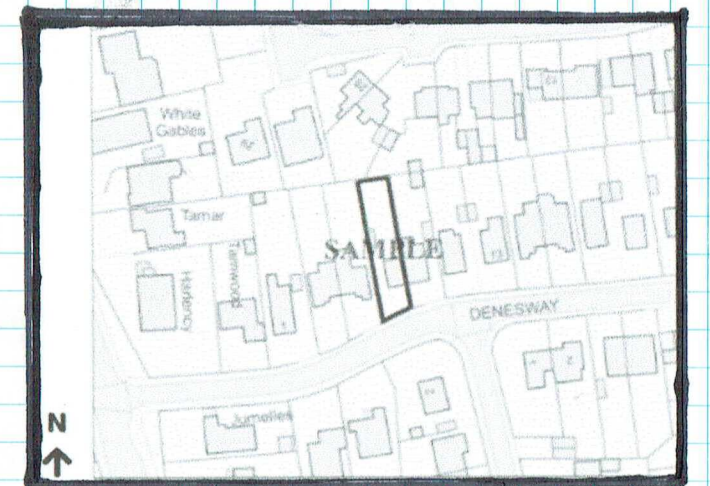

SCALE BAR (M)

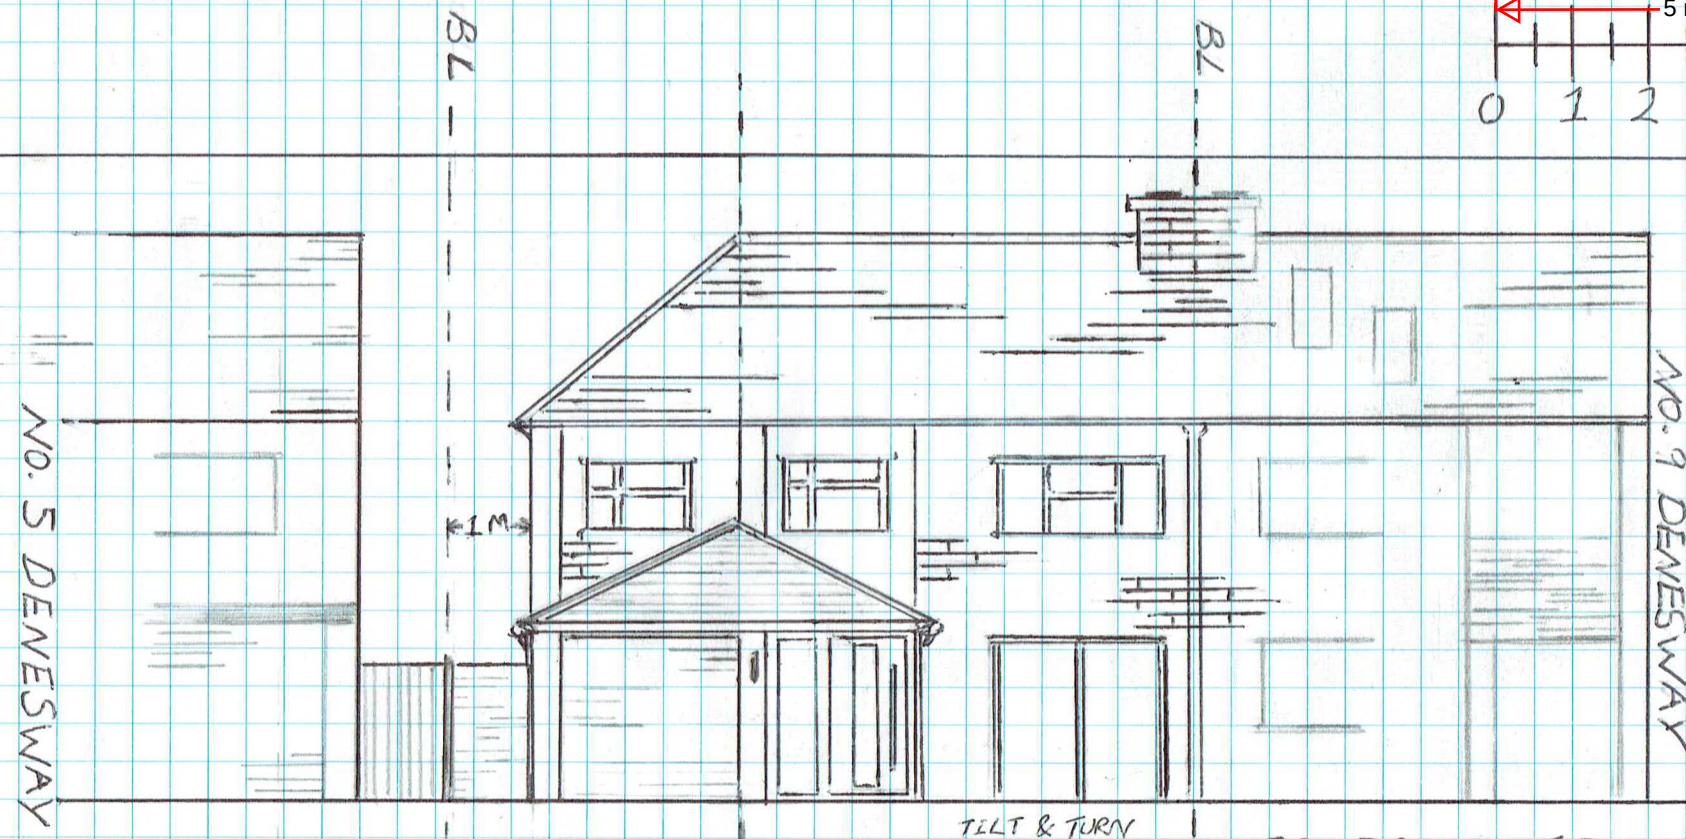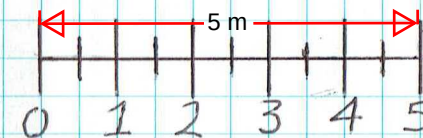

PROPOSED FRONT
ELEVATION

BLOCK PLAN

