



PROPOSED REAR SINGLE EXT,
FRONT PORCH, & DOUBLE SIDE
EXTENSION @ 7 DENESWAY,
MEOPHAM, GRAVESEND, KENT
DA13 0FA.
REAR ELEVATIONS
DRAWN BY: MARK BELHAM
REVISION: 01
SCALE: 1:100 @ A3
DATE: 12/12/23


LOCATION MAP

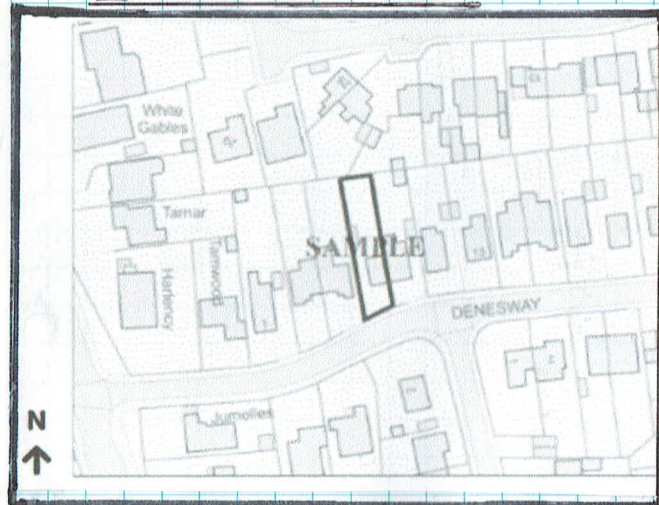


SCALE BAR (M)

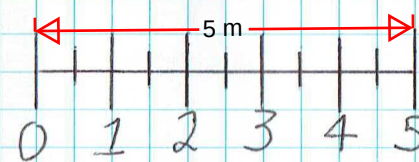

BLOCK PLAN

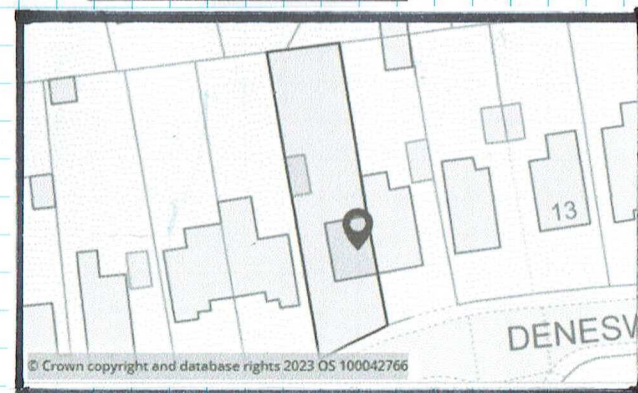

EXISTING REAR
ELEVATION

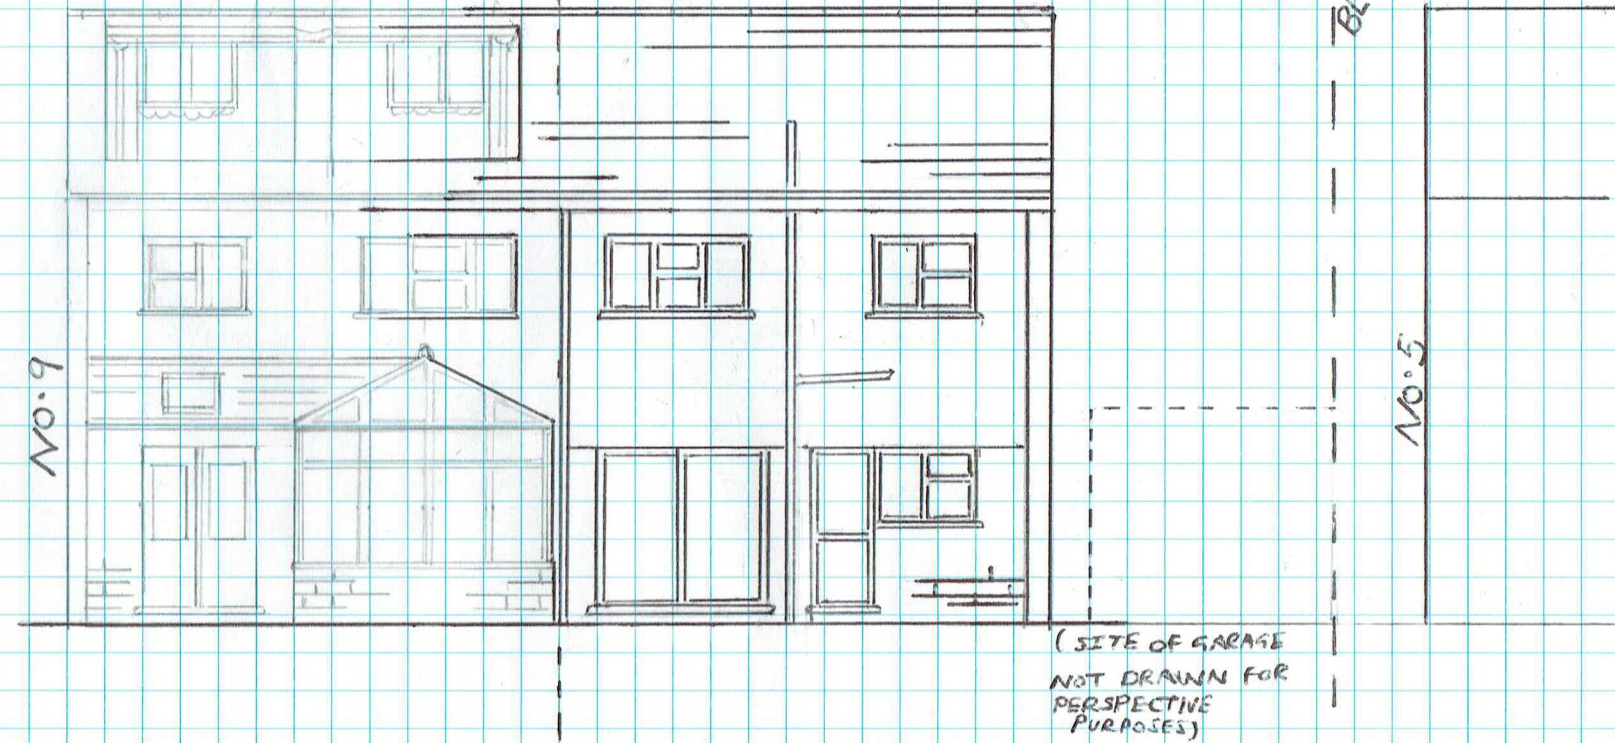

*JULIET BALCONY HAS
SAFETY RAIL & GLASS
BALUSTRADE

