

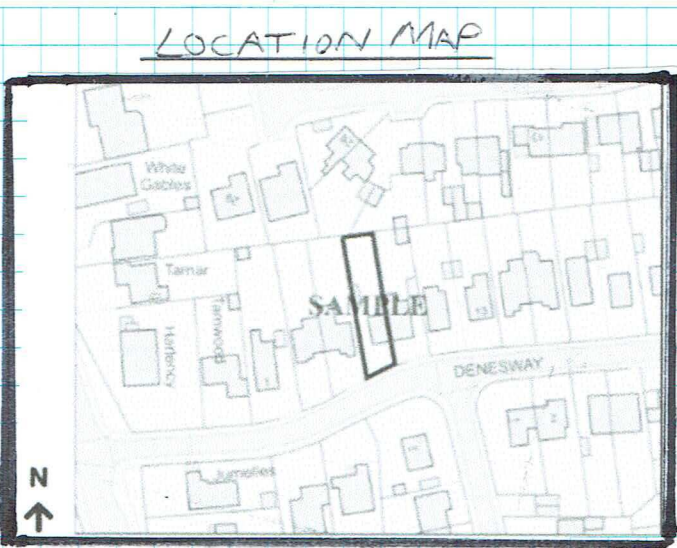
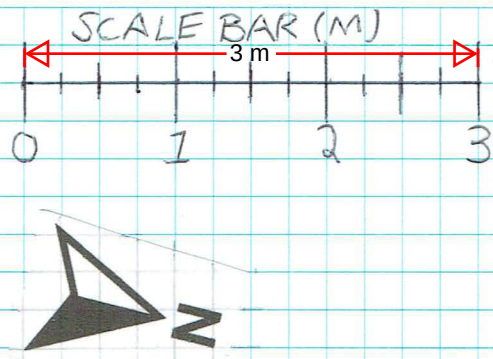


PROPOSED REAR SINGLE EXT.,
FRONT PORCH, & DOUBLE SIDE
EXTENSION @ 7 DENESWAY,
MEOPHAM, GRAVESEND, KENT
DA13 0EA.
GROUND FLOOR PLANS
DRAWN BY: MARK BELHAM
REVISION: 01
SCALE: 1:50 @ A3
DATE: 12/12/23

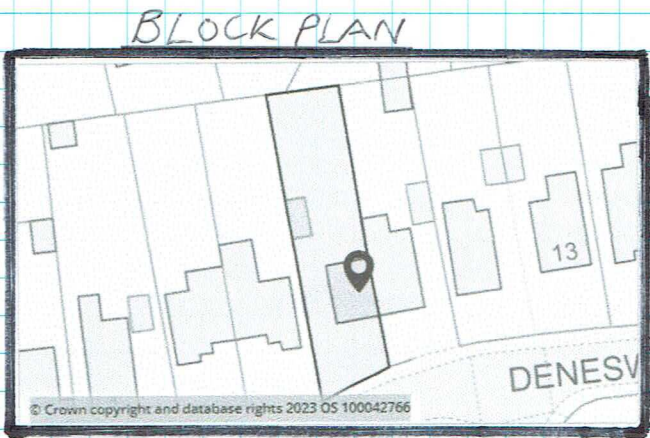

EXISTING FLOOR PLAN (GROUND)

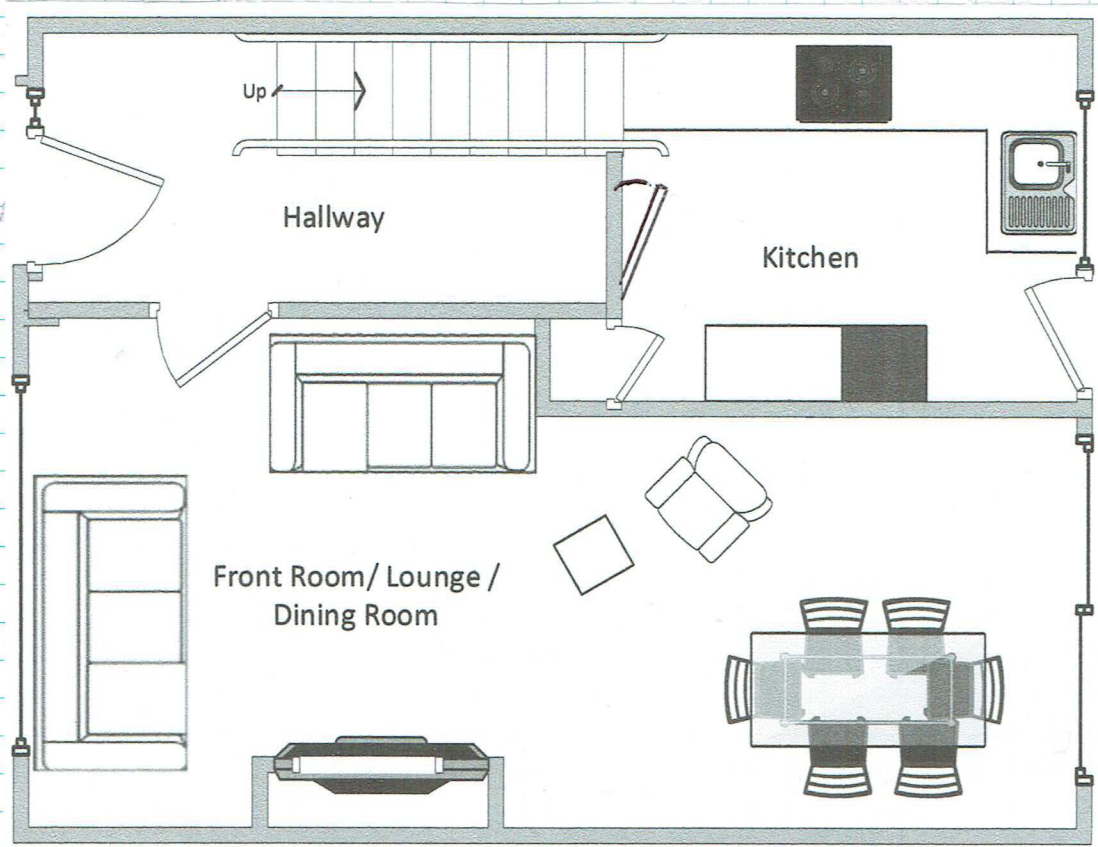

PLEASE NOTE, DRAWINGS ONLY SHOW
INTERNAL WALLS & EXCLUDE CAVITIES & EXT. WALLS

PROPOSED GROUND FLOOR PLAN

