



PROPOSED REAR SINGLE EXT.,
FRONT PORCH & DOUBLE SIDE
EXTENSION@ 7 DENESWAY,
MEOPHAM, GRAVESEND, KENT
DA13 0EA.
FIRST FLOOR PLANS
DRAWN BY: MARK BELHAM
REVISION: 01
SCALE: 1:50 @ A3
DATE: 12/12/23

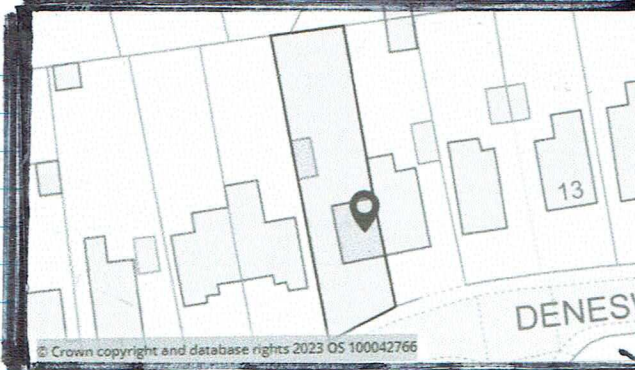




LOCATION MAP

EXISTING FIRST FLOOR PLAN

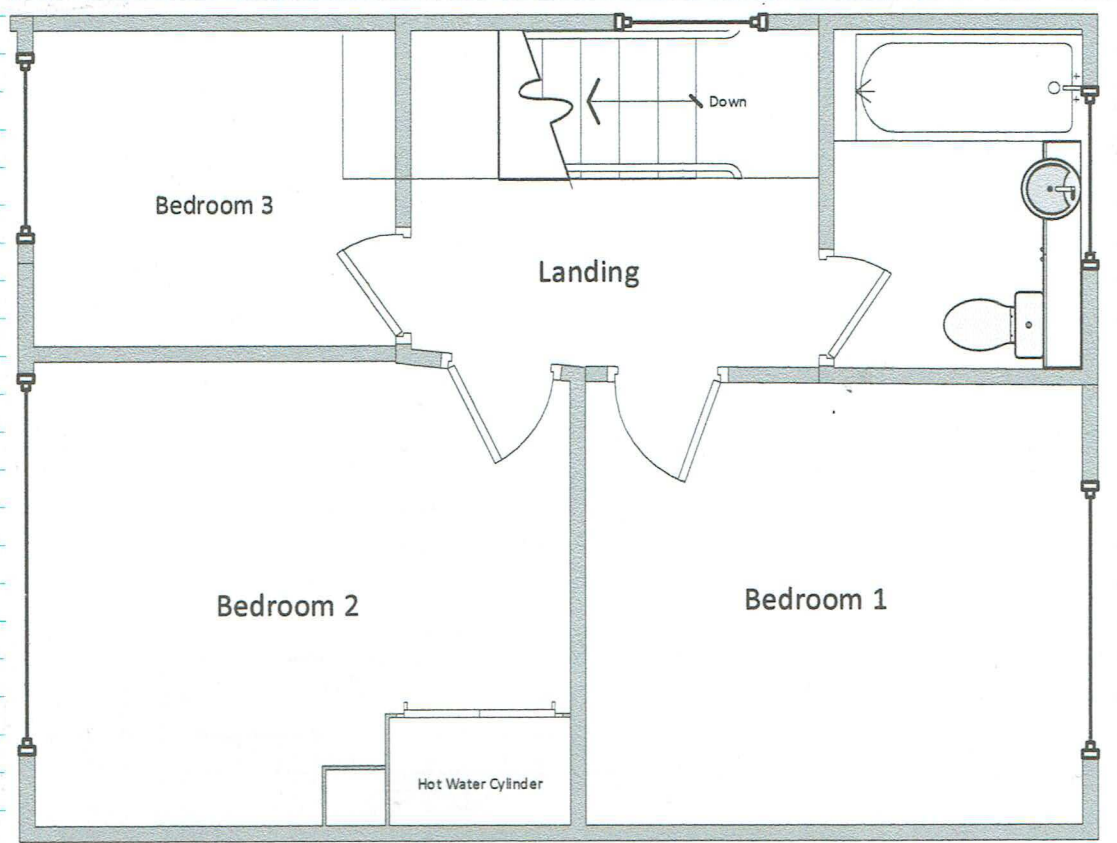

PLEASE NOTE, DRAWINGS ONLY SHOW INTERNAL WALLS & EXCLUDE CAVITIES & EXTERNAL WALLS.

PROPOSED FIRST FLOOR PLAN

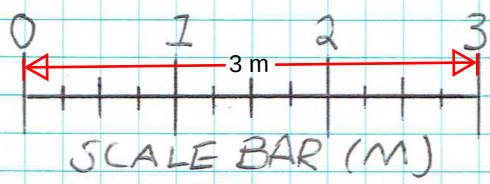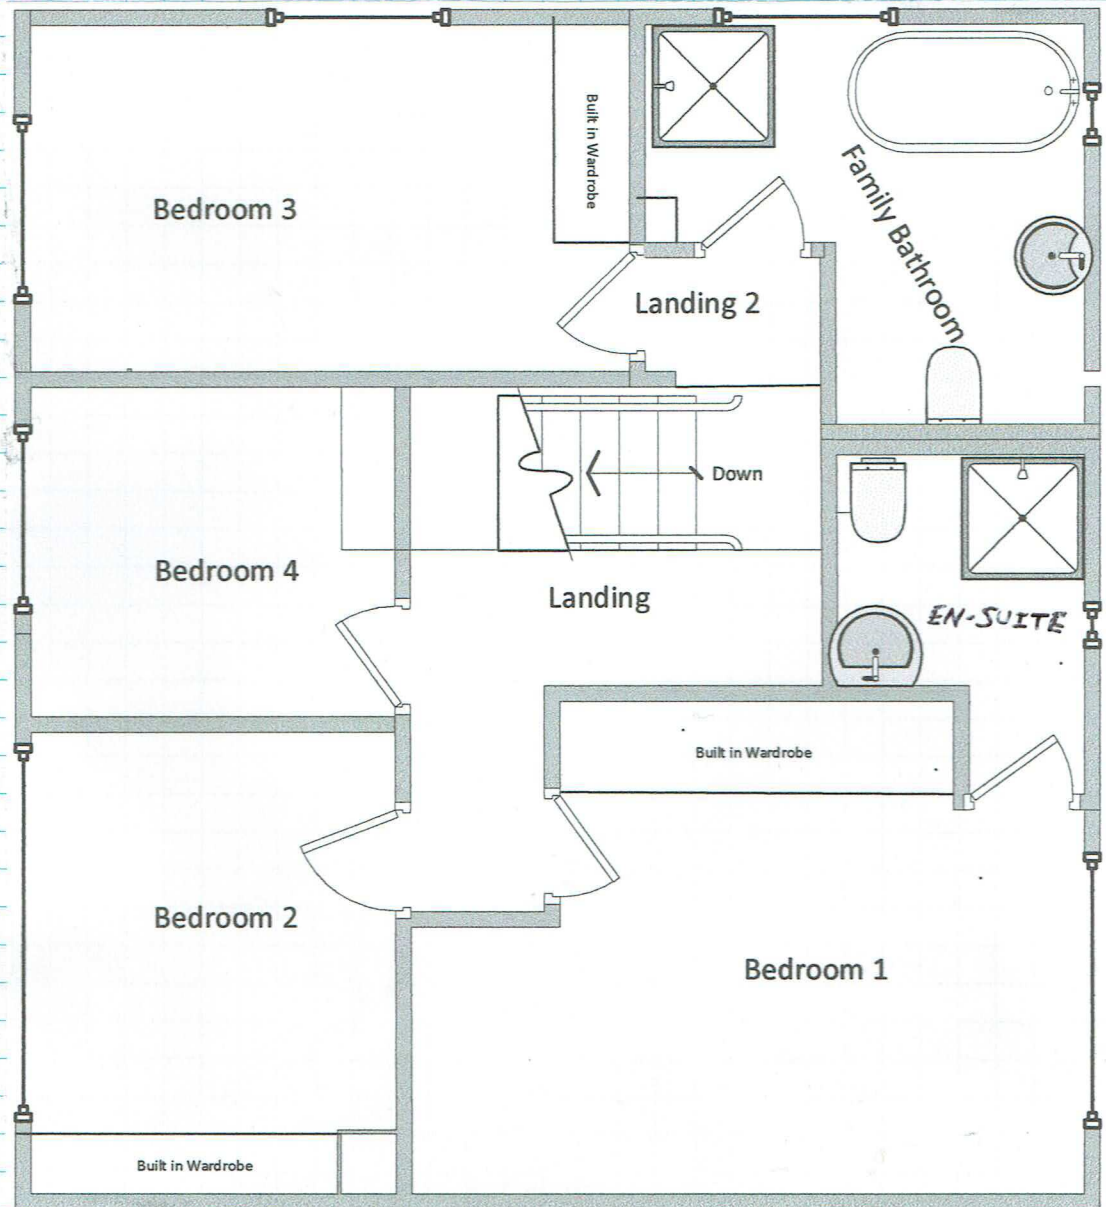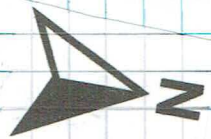

BLOCK PLAN

