


Do Not Scale from Drawing



EXISTING FRONT ELEVATION
scale 1:100

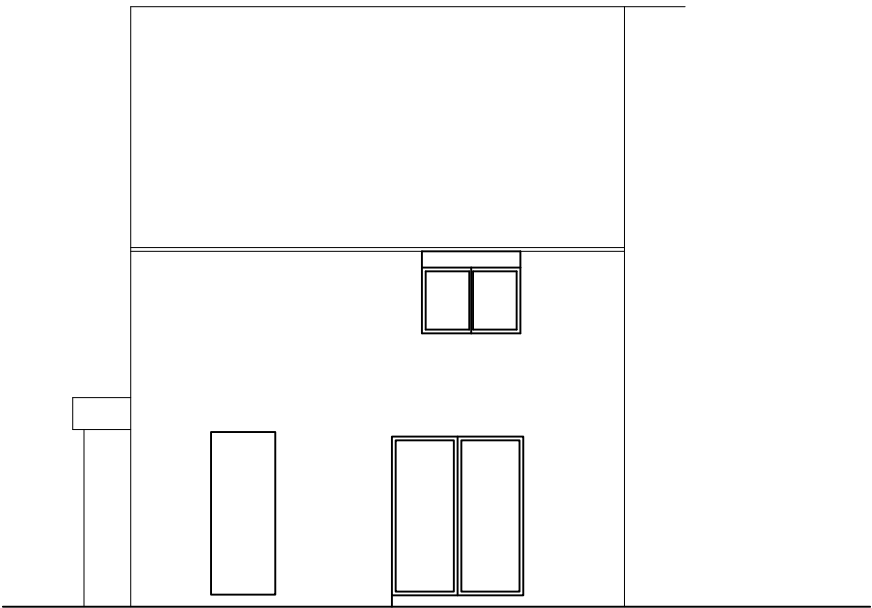

EXISTING REAR ELEVATION
scale 1:100



EXISTING SIDE ELEVATION
scale 1:100



Notes.

FOR PLANNING
APPROVAL

Title
EXISTING ELEVATIONS

Client
MR & MRS FULLER
LUDDSDOWN
DA13 0XD

TBF Design & Services

CAD Engineering, Design & Draughting Services

Tel: 07973395734
terryfuller.tec@gmail.com

COPYRIGHT
NEITHER THIS DRAWING NOR ANY
OF THE INFORMATION IT CONTAINS
MAY BE COPIED OR COMMUNICATED
TO THIRD PARTIES WITHOUT
WRITTEN PERMISSION

Drawn
TBF

Checked

Approved

Scale

AS NOTED

Date

APRIL 2023

Drawing Number
TF/LP 01

Rev
1