




Do Not Scale from Drawing

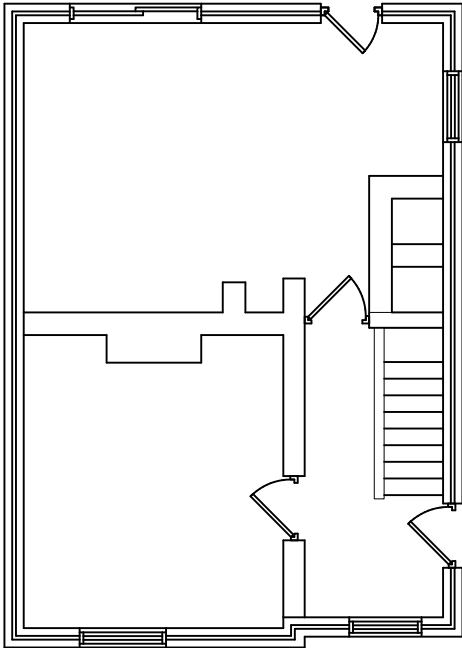

EXISTING GROUND FLOOR PLAN
scale 1:100

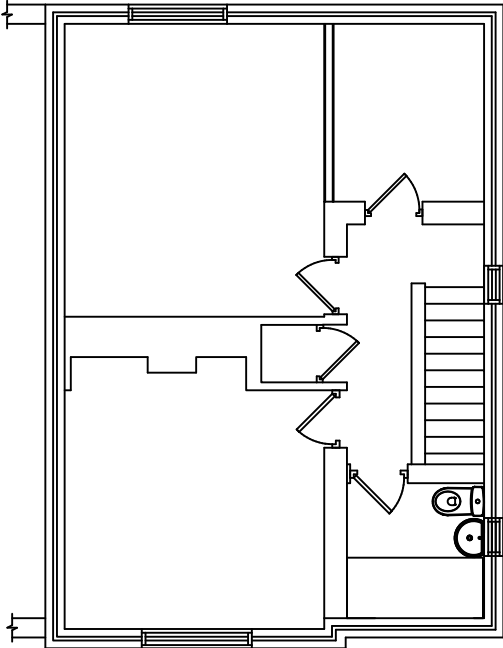

EXISTING FIRST FLOOR PLAN
scale 1:100

 

Notes.

FOR PLANNING
APPROVAL

Title EXISTING PLANS	TBF Design & Services		Drawn TBF	Checked	Approved
	CAD Engineering, Design & Draughting Services				
			Scale AS NOTED		Date APRIL 2023
Client MR & MRS FULLER LUDDSDOWN DA13 0XD	Tel: 07973395734 terryfuller.tec@gmail.com	COPYRIGHT NEITHER THIS DRAWING NOR ANY OF THE INFORMATION IT CONTAINS MAY BE COPIED OR COMMUNICATED TO THIRD PARTIES WITHOUT WRITTEN PERMISSION	Drawing Number TF/LP 02		Rev 1