




Do Not Scale from Drawing

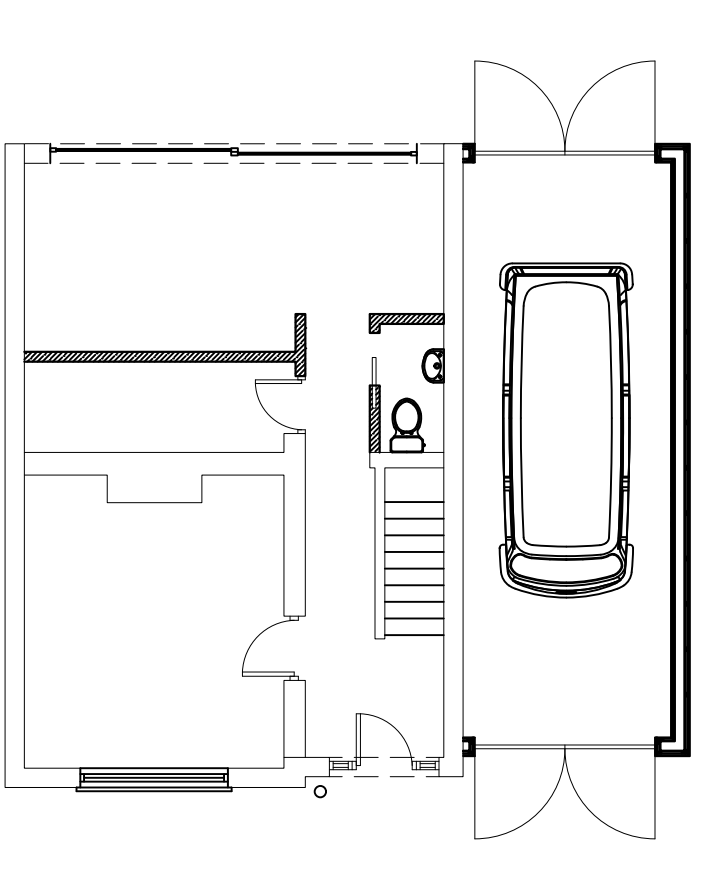

PROPOSED GROUND FLOOR PLAN
scale 1:100

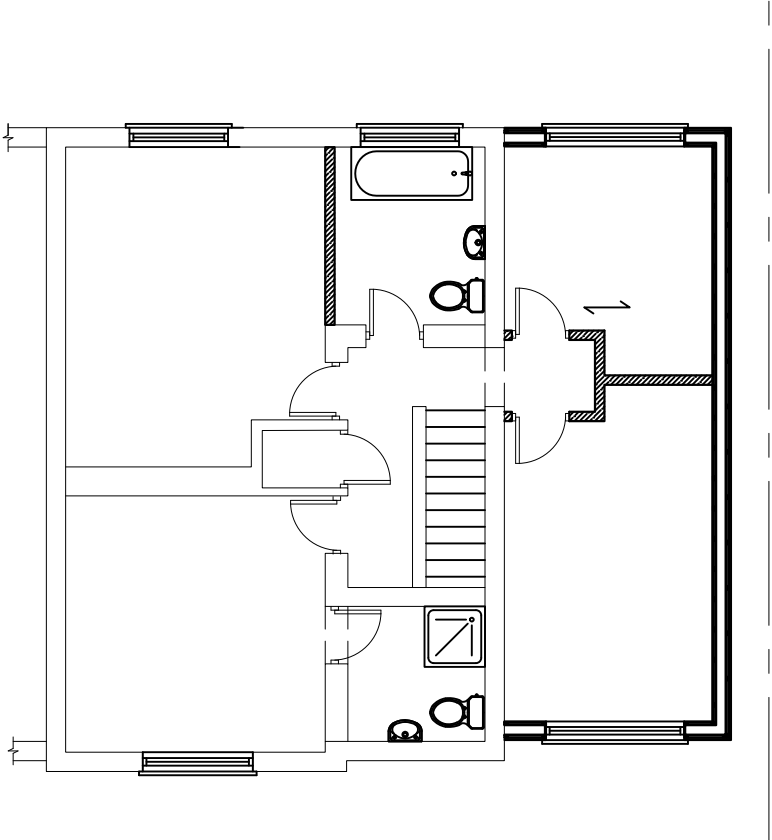

PROPOSED FIRST FLOOR PLAN
scale 1:100

 

Notes.

FOR PLANNING
APPROVAL

Title PROPOSED PLANS	TBF Design & Services		Drawn TBF	Checked	Approved
	CAD Engineering, Design & Draughting Services		Scale AS NOTED		Date APRIL 2023
	Client MR & MRS FULLER LUDDSDOWN DA13 0XD	Tel: 07973395734 terryfuller.tec@gmail.com	Drawing Number TF/LP 04		Rev 1

COPYRIGHT
NEITHER THIS DRAWING NOR ANY
OF THE INFORMATION IT CONTAINS
MAY BE COPIED OR COMMUNICATED
TO THIRD PARTIES WITHOUT
WRITTEN PERMISSION