


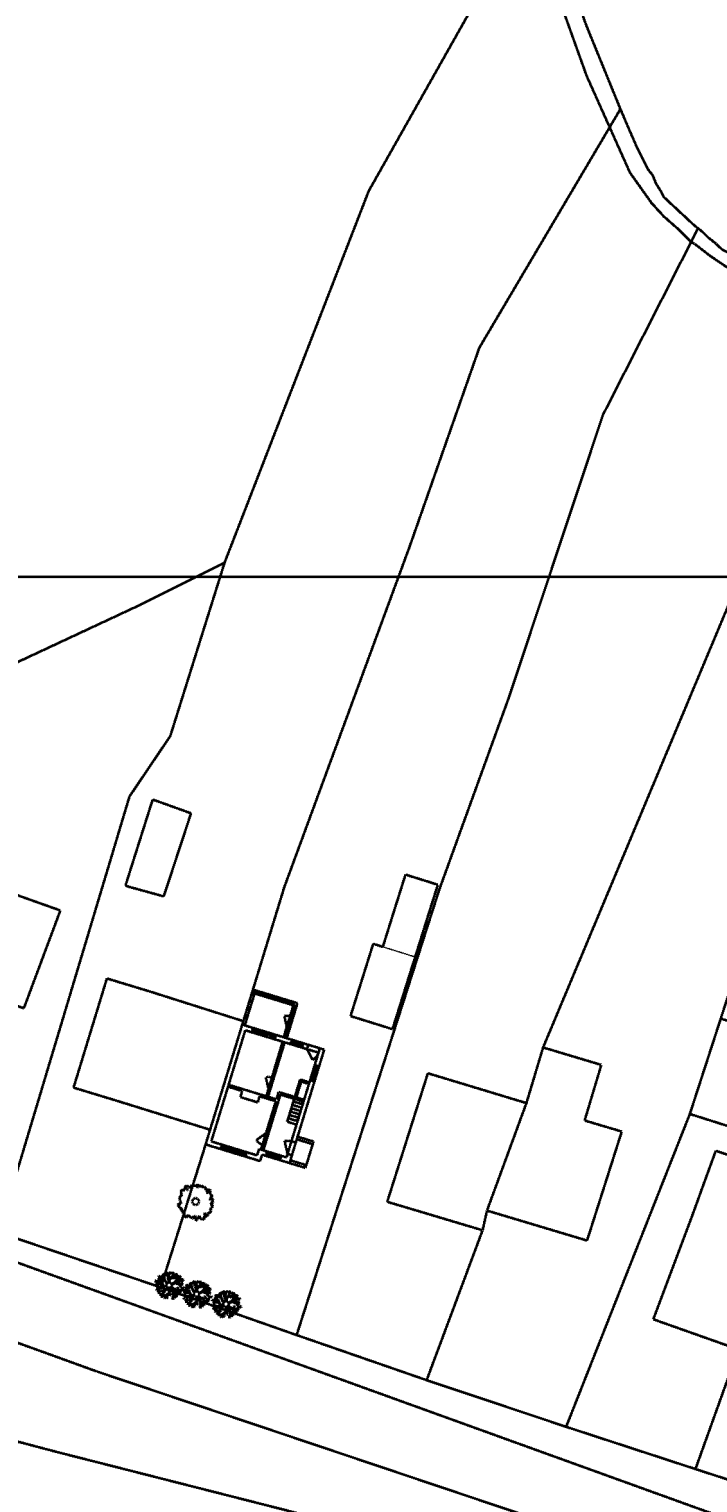


Existing Scheme

Garden to include native species and
bee friendly plants to promote biodiversity

Existing Tree retained

Existing Trees retained

Off street parking for additional 3 vehicles

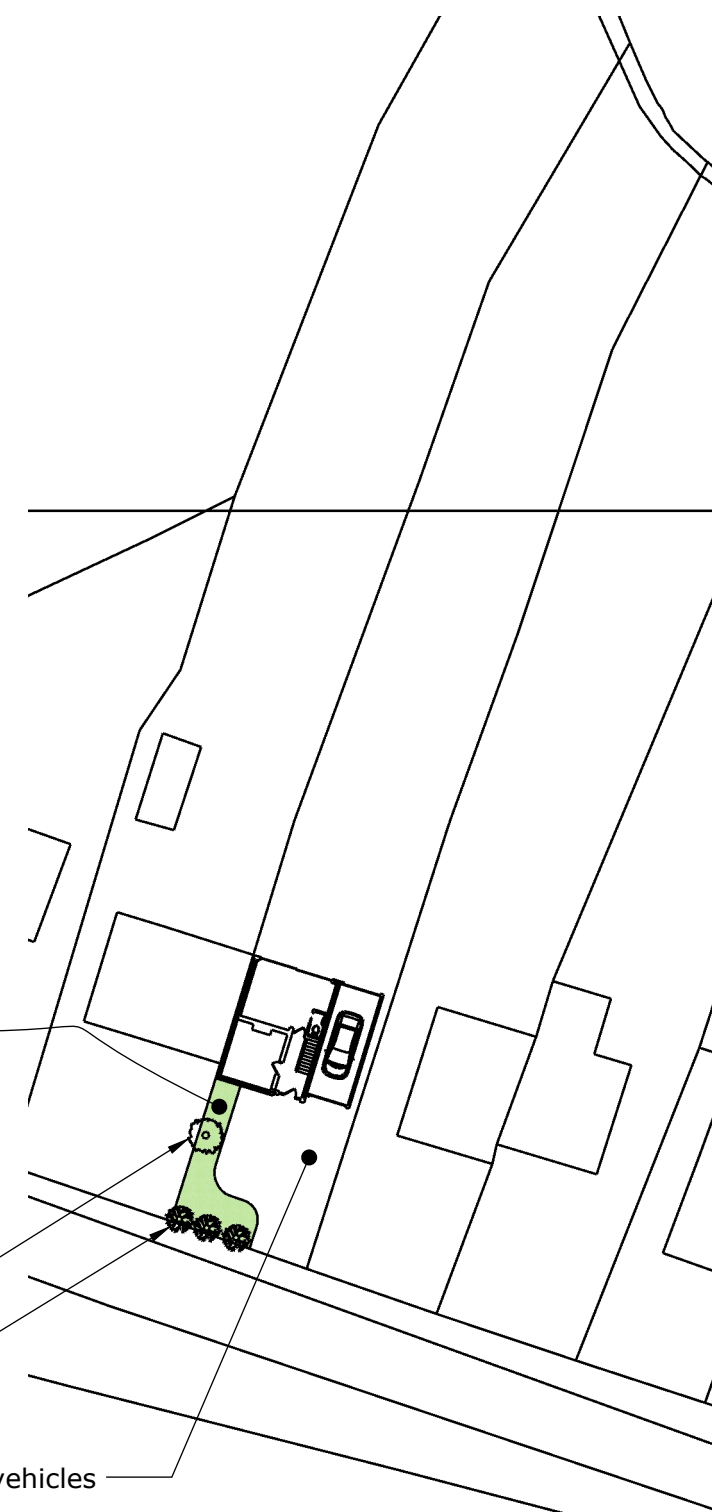

Proposed Scheme



Site Plan

Laura & Terence Fuller - Extension Design

Date: 07.06.2022

Scale: 1:500 @ A3

2 Hays Mead Road
Luddesdown
Kent DA13 0XD

TF/LP05